



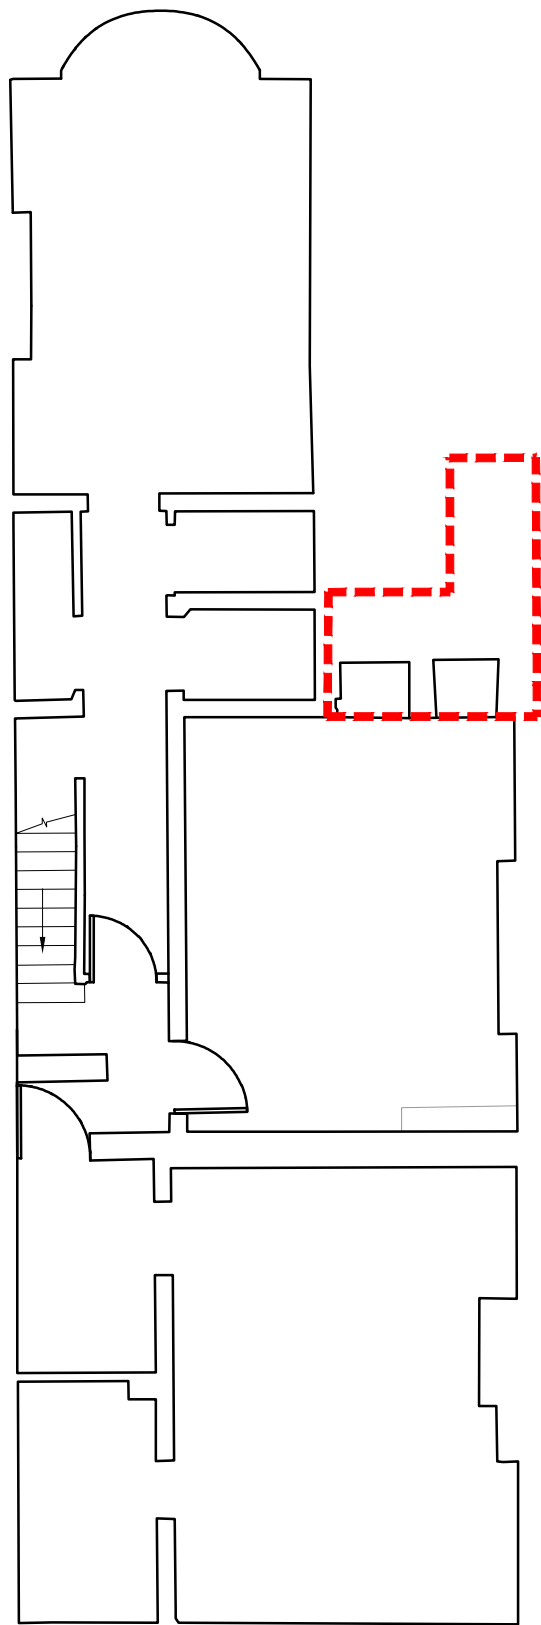

Basement Floor Plan

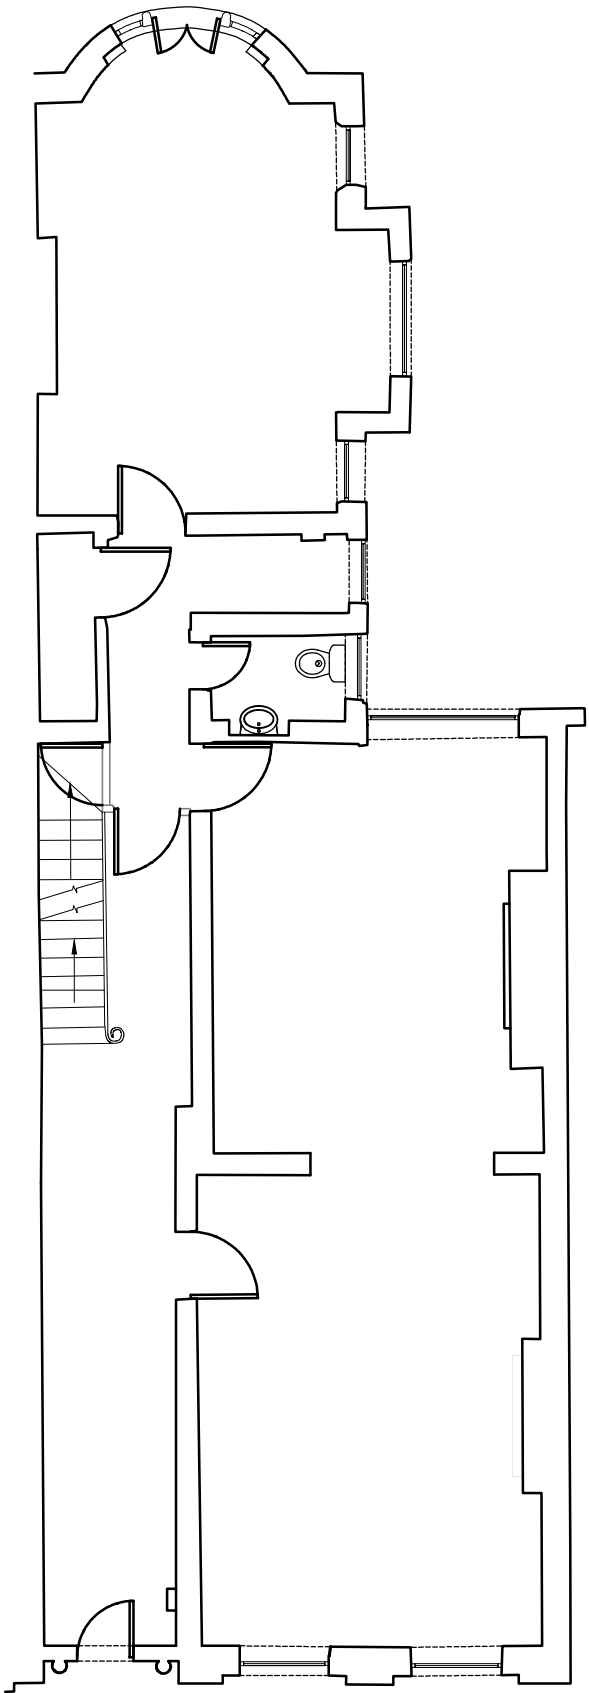

Ground Floor Plan



General Notes

All site dimensions shall be verified by the Contractor on site prior to commencing any works.

This drawing is the property of Architecture Graphic (t/a AG) and copyright is reserved by them. The drawing is not to be copied or disclosed by or to any unauthorised persons without the prior written consent of AG.

----- To be demolished

PLANNING

Revision

Scale 1:100@A3
Status Planning
Drawn by AL
Date 28.01.22
Client

Knightbridge Properties

Project
29 Ardwick Green North

Drawing Description
Demolition Plan - 1

Drawing No. PR043_PL10 Rev.



@ architecture
graphic

e ■ architecturegraphics@hotmail.com