

Appendix B Existing Site and Proposed Plans

General Notes

The Architect shall have no responsibility for any use made of this document other than for that which it was prepared and issued.
All dimensions should be checked on site. Do not scale from this drawing. To be read in conjunction with all other Consultant's drawings. The Architect to be immediately notified of any discrepancies.

Copyright on this drawing retained by the Architect.

LEGEND

Site Boundary

A	17/11/21	SH	SH	Revised Annotations	
-	12/08/21	HG	SH	Initial Issue	
No.	Date	Dwn	Chk	App	Revision or reason for issue

Client

-

create **it** studios
Architects & Designers


Create It Studios (NW) Ltd
Universal Square
Devonshire Street North
Manchester M12 6JH
0161 974 6165
www.createitstudios.co.uk
info@createitstudios.co.uk

Project Title
30A Moulton St, Cheetham Hill,
Manchester M8 8FQ

Scale / North Point
As indicated

Drawing Title
Existing Location and Site Plan

Drawing Number	Revision
A1383(01)AP001	A
Drawing Status	
Preliminary	

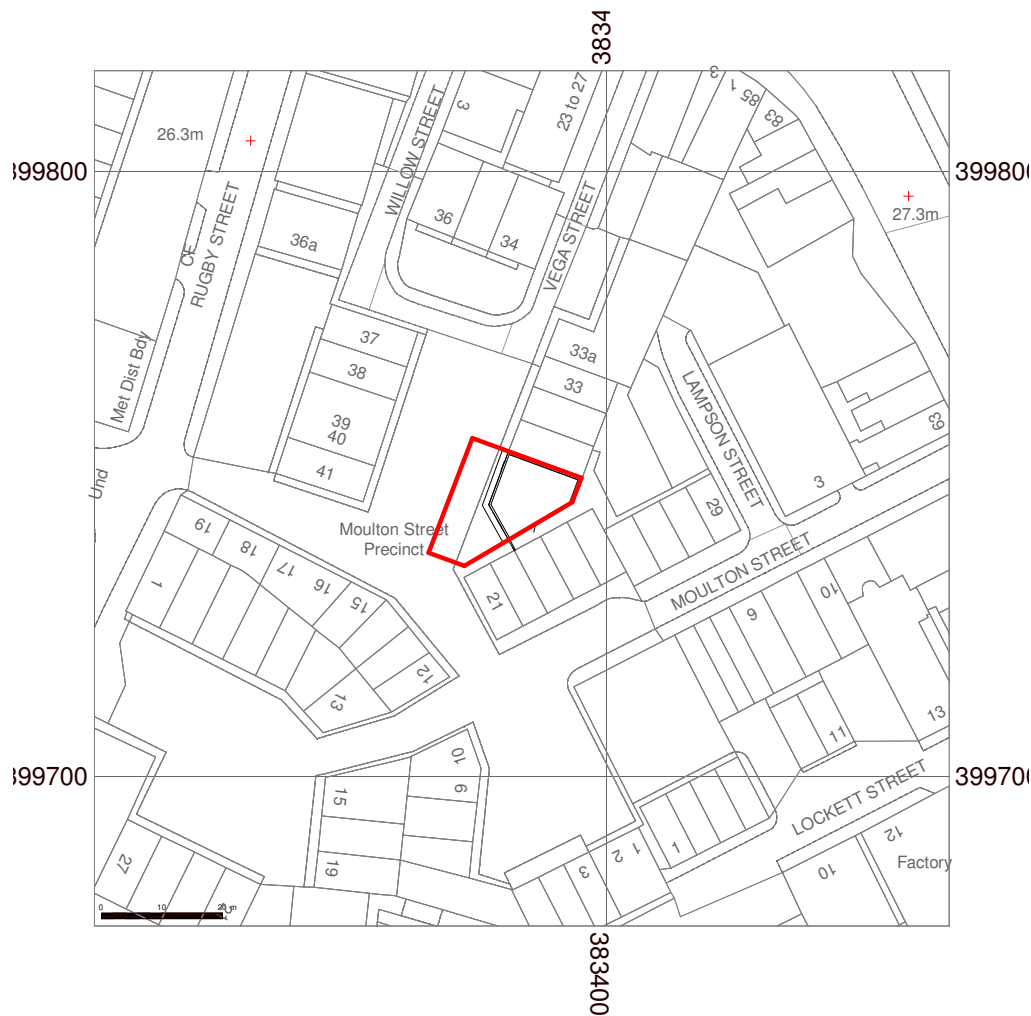

1

Location Site Plan


1 : 1250

1

2

Existing Site Plan

1 : 200

 

0 2 4 6 8m
1:200



General Notes

The Architect shall have no responsibility for any use made of this document other than for that which it was prepared and issued.

All dimensions should be checked on site. Do not scale from this drawing. To be read in conjunction with all other Consultant's drawings. The Architect to be immediately notified of any discrepancies.

Copyright on this drawing retained by the Architect.

LEGEND

Site Boundary

A	17/11/21	SH	SH		Revised Annotations
-	12/08/21	HG	SH		Initial Issue
No.	Date	Dwn	Chk	App	Revision or reason for issue

Client

-

create **it** studios
Architects & Designers

Create It Studios (NW) Ltd
Universal Square
Devonshire Street North
Manchester M12 6JH

0161 974 6165
www.createitstudios.co.uk
info@createitstudios.co.uk

Project Title

30A Moulton St, Cheetham Hill,
Manchester M8 8FQ


Scale / North Point

1 : 100

Drawing Title

Existing Ground Floor Plans

Drawing Number	Revision
A1383(01)AP002	A
Drawing Status	
Preliminary	

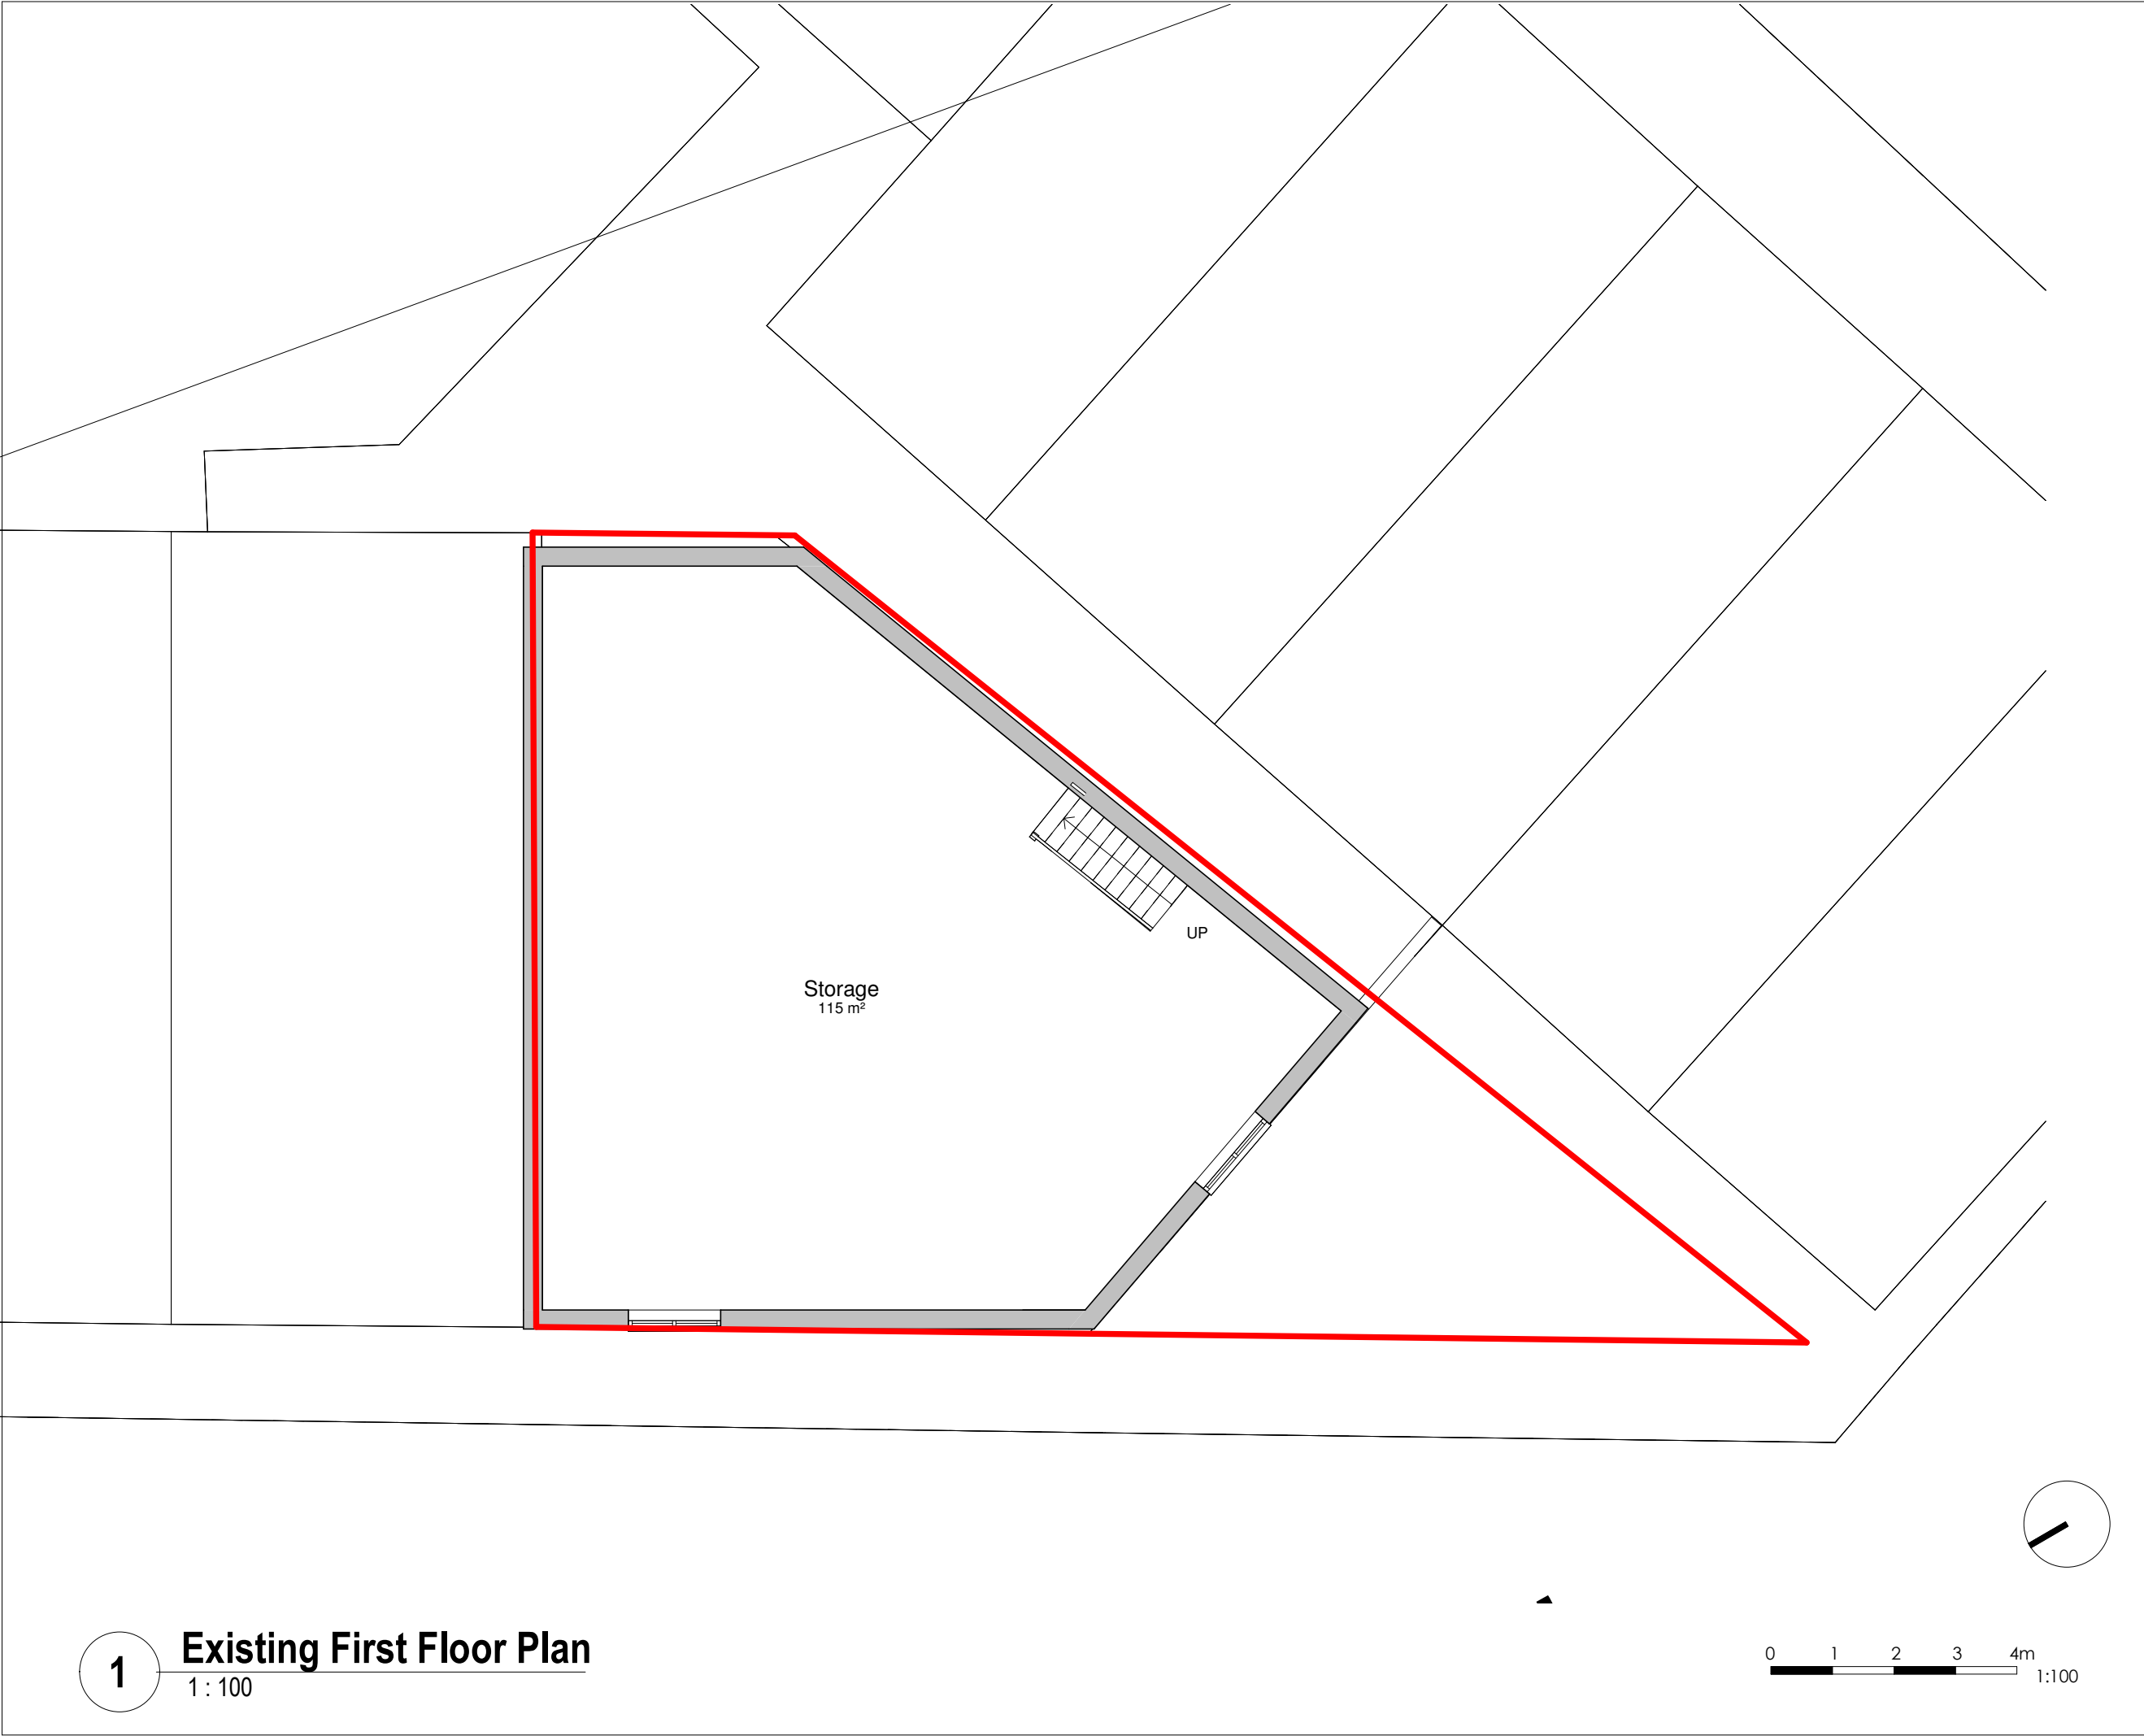

General Notes

The Architect shall have no responsibility for any use made of this document other than for that which it was prepared and issued.
All dimensions should be checked on site. Do not scale from this drawing. To be read in conjunction with all other Consultant's drawings. The Architect to be immediately notified of any discrepancies.

Copyright on this drawing retained by the Architect.

LEGEND

Site Boundary

A	17/11/21	SH	SH		Revised Annotation
-	12/08/21	HG	SH		Initial Issue
No.	Date	Dwn	Chk	App	Revision or reason for issue

Client

-

createitstudios
Architects & Designers

Create It Studios (NW) Ltd
Universal Square
Devonshire Street North
Manchester M12 6JH
0161 974 6165
www.createitstudios.co.uk
info@createitstudios.co.uk

Project Title
30A Moulton St, Cheetham Hill,
Manchester M8 8FQ


Scale / North Point
1 : 100

Drawing Title
Existing First Floor Plan


Drawing Number	Revision
A1383(01)AP003	A
Drawing Status	
Preliminary	



1 Existing Front Elevation
1 : 100

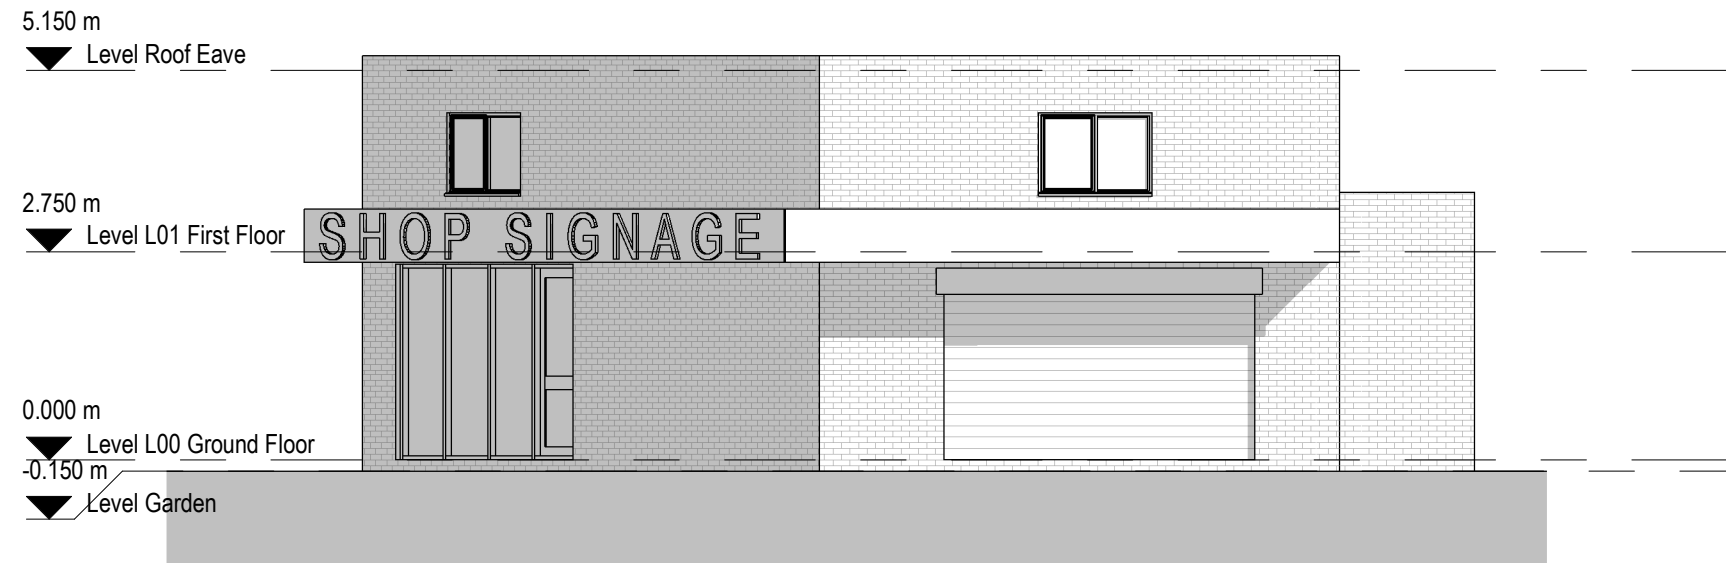

2 Existing Side Elevation
1 : 100

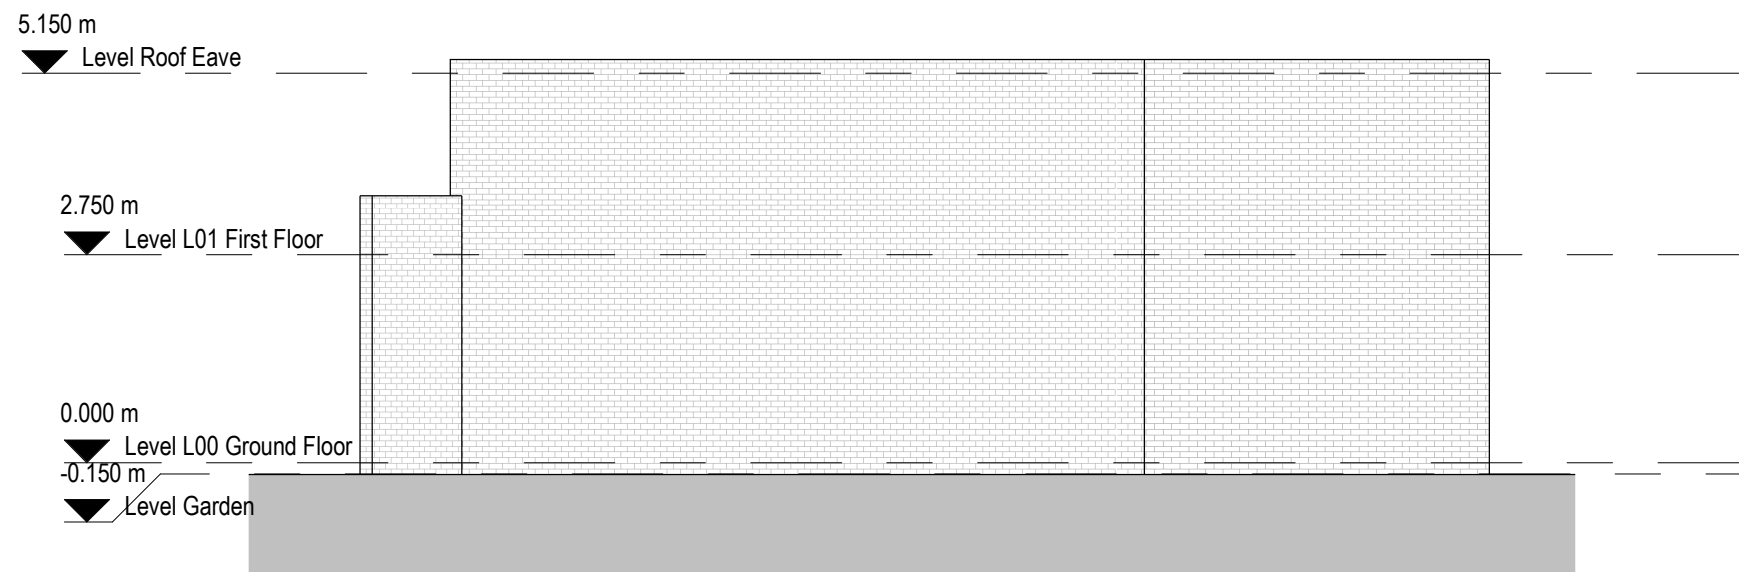


3 Existing Rear Elevation
1 : 100



A	17/11/21	SH	SH	Revised Annotations	
-	12/08/21	HG	SH	Initial Issue	
No.	Date	Dwn	Chk	App	Revision or reason for issue

Client
-

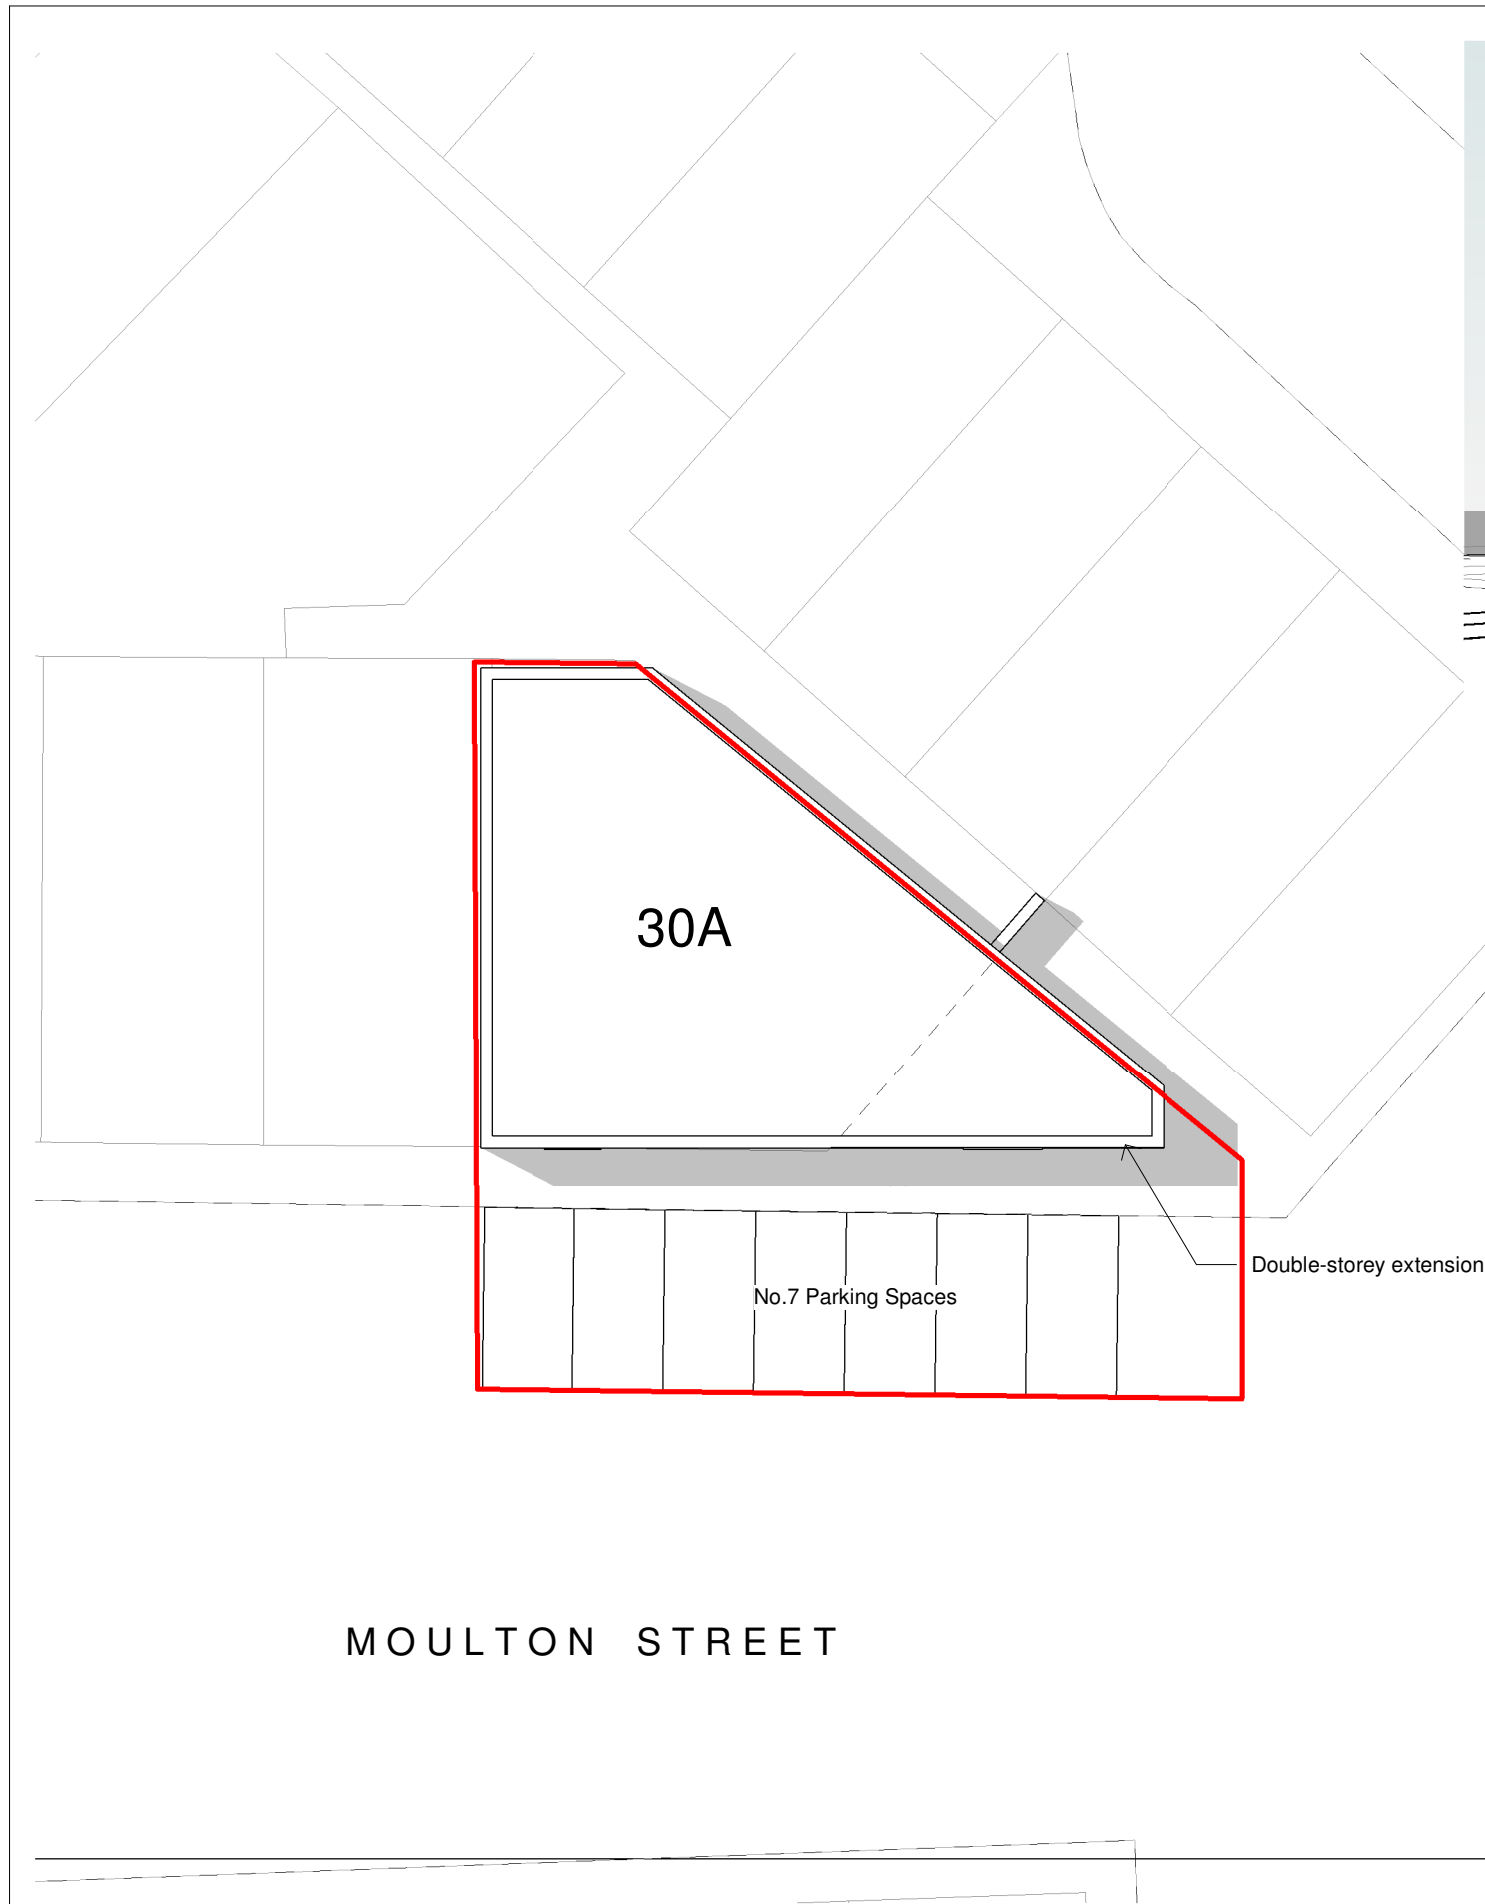

2 Proposed View



RIBA

Chartered Practice

General Notes

The Architect shall have no responsibility for any use made of this document other than for that which it was prepared and issued.
All dimensions should be checked on site. Do not scale from this drawing. To be read in conjunction with all other Consultant's drawings. The Architect to be immediately notified of any discrepancies.

Copyright on this drawing retained by the Architect.

LEGEND

Site Boundary

D	17/11/21	SH	SH	Revised annotations	
C	08/10/21	SA	SH	Red Line & Car Park	
B	21/09/21	HG	SH	Bin store added	
A	16/08/21	HG	SH	Amended plans	
-	12/08/21	HG	SH	Initial Issue	
No.	Date	Dwn	Chk	App	Revision or reason for issue

Client

-

createitstudios

Architects & Designers

Create It Studios (NW) Ltd
Universal Square
Devonshire Street North
Manchester M12 6JH

0161 974 6165
www.createitstudios.co.uk
info@createitstudios.co.uk

Project Title

30A Moulton St, Cheetham Hill,
Manchester M8 8FQ

Scale / North Point


1 : 200

Drawing Title

Proposed Site Plan and 3D View

Drawing Number	Revision
A1383(02)AP001	D
Drawing Status	
Preliminary	

1 Proposed Site Plan
1 : 200

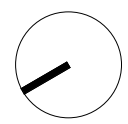

General Notes

The Architect shall have no responsibility for any use made of this document other than for that which it was prepared and issued.
All dimensions should be checked on site. Do not scale from this drawing. To be read in conjunction with all other Consultant's drawings. The Architect to be immediately notified of any discrepancies.

Copyright on this drawing retained by the Architect.

LEGEND

Site Boundary

D	17/11/21	SH	SH	Revised annotations	
C	08/10/21	SA	SH	Red Line & Car Park	
B	21/09/21	HG	SH	Bin store added	
A	16/08/21	HG	SH	Amended plans	
-	12/08/21	HG	SH	Initial Issue	
No.	Date	Dwn	Chk	App	Revision or reason for issue

Client

-

createitstudios
Architects & Designers

Create It Studios (NW) Ltd
Universal Square
Devonshire Street North
Manchester M12 6JH
0161 974 6165
www.createitstudios.co.uk
info@createitstudios.co.uk

Project Title

30A Moulton St, Cheetham Hill,
Manchester M8 8FQ

Scale / North Point

1 : 100



Drawing Title


Proposed Ground Floor Plans

Drawing Number	Revision
A1383(02)AP002	D
Drawing Status	
Preliminary	

1 Proposed Ground Floor Plan
1 : 100

0 1 2 3 4m
1:100

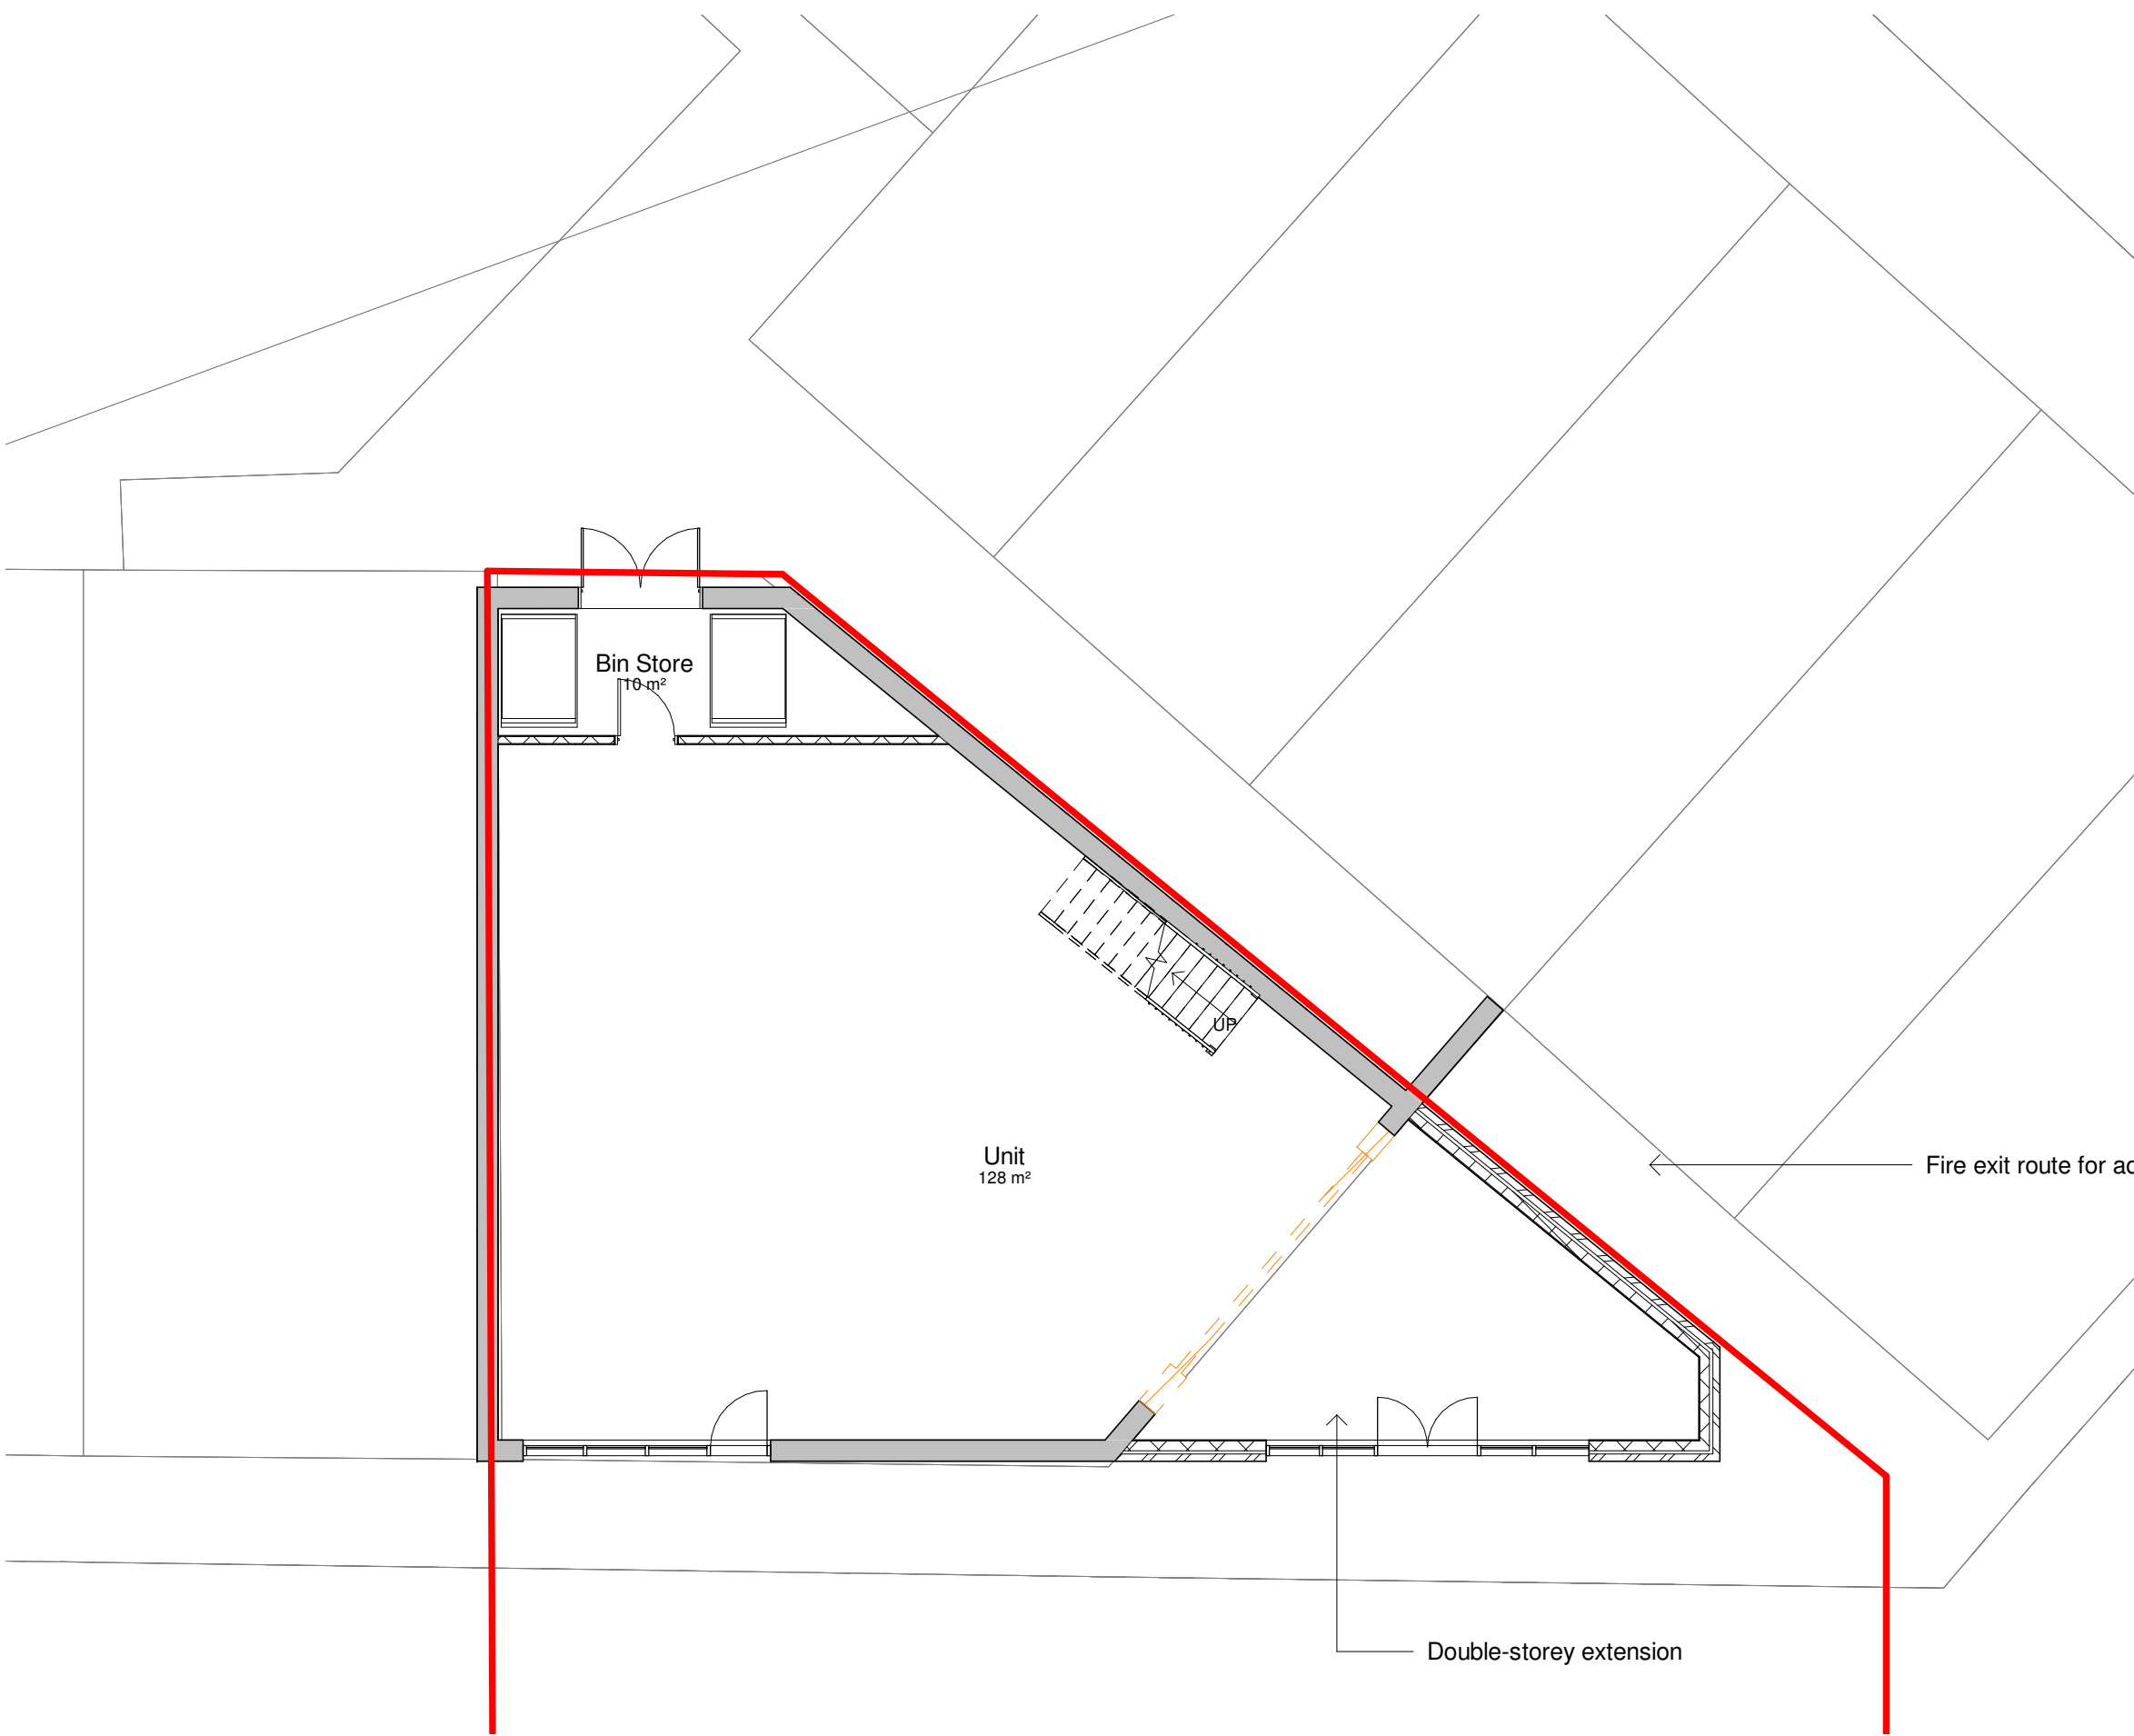 

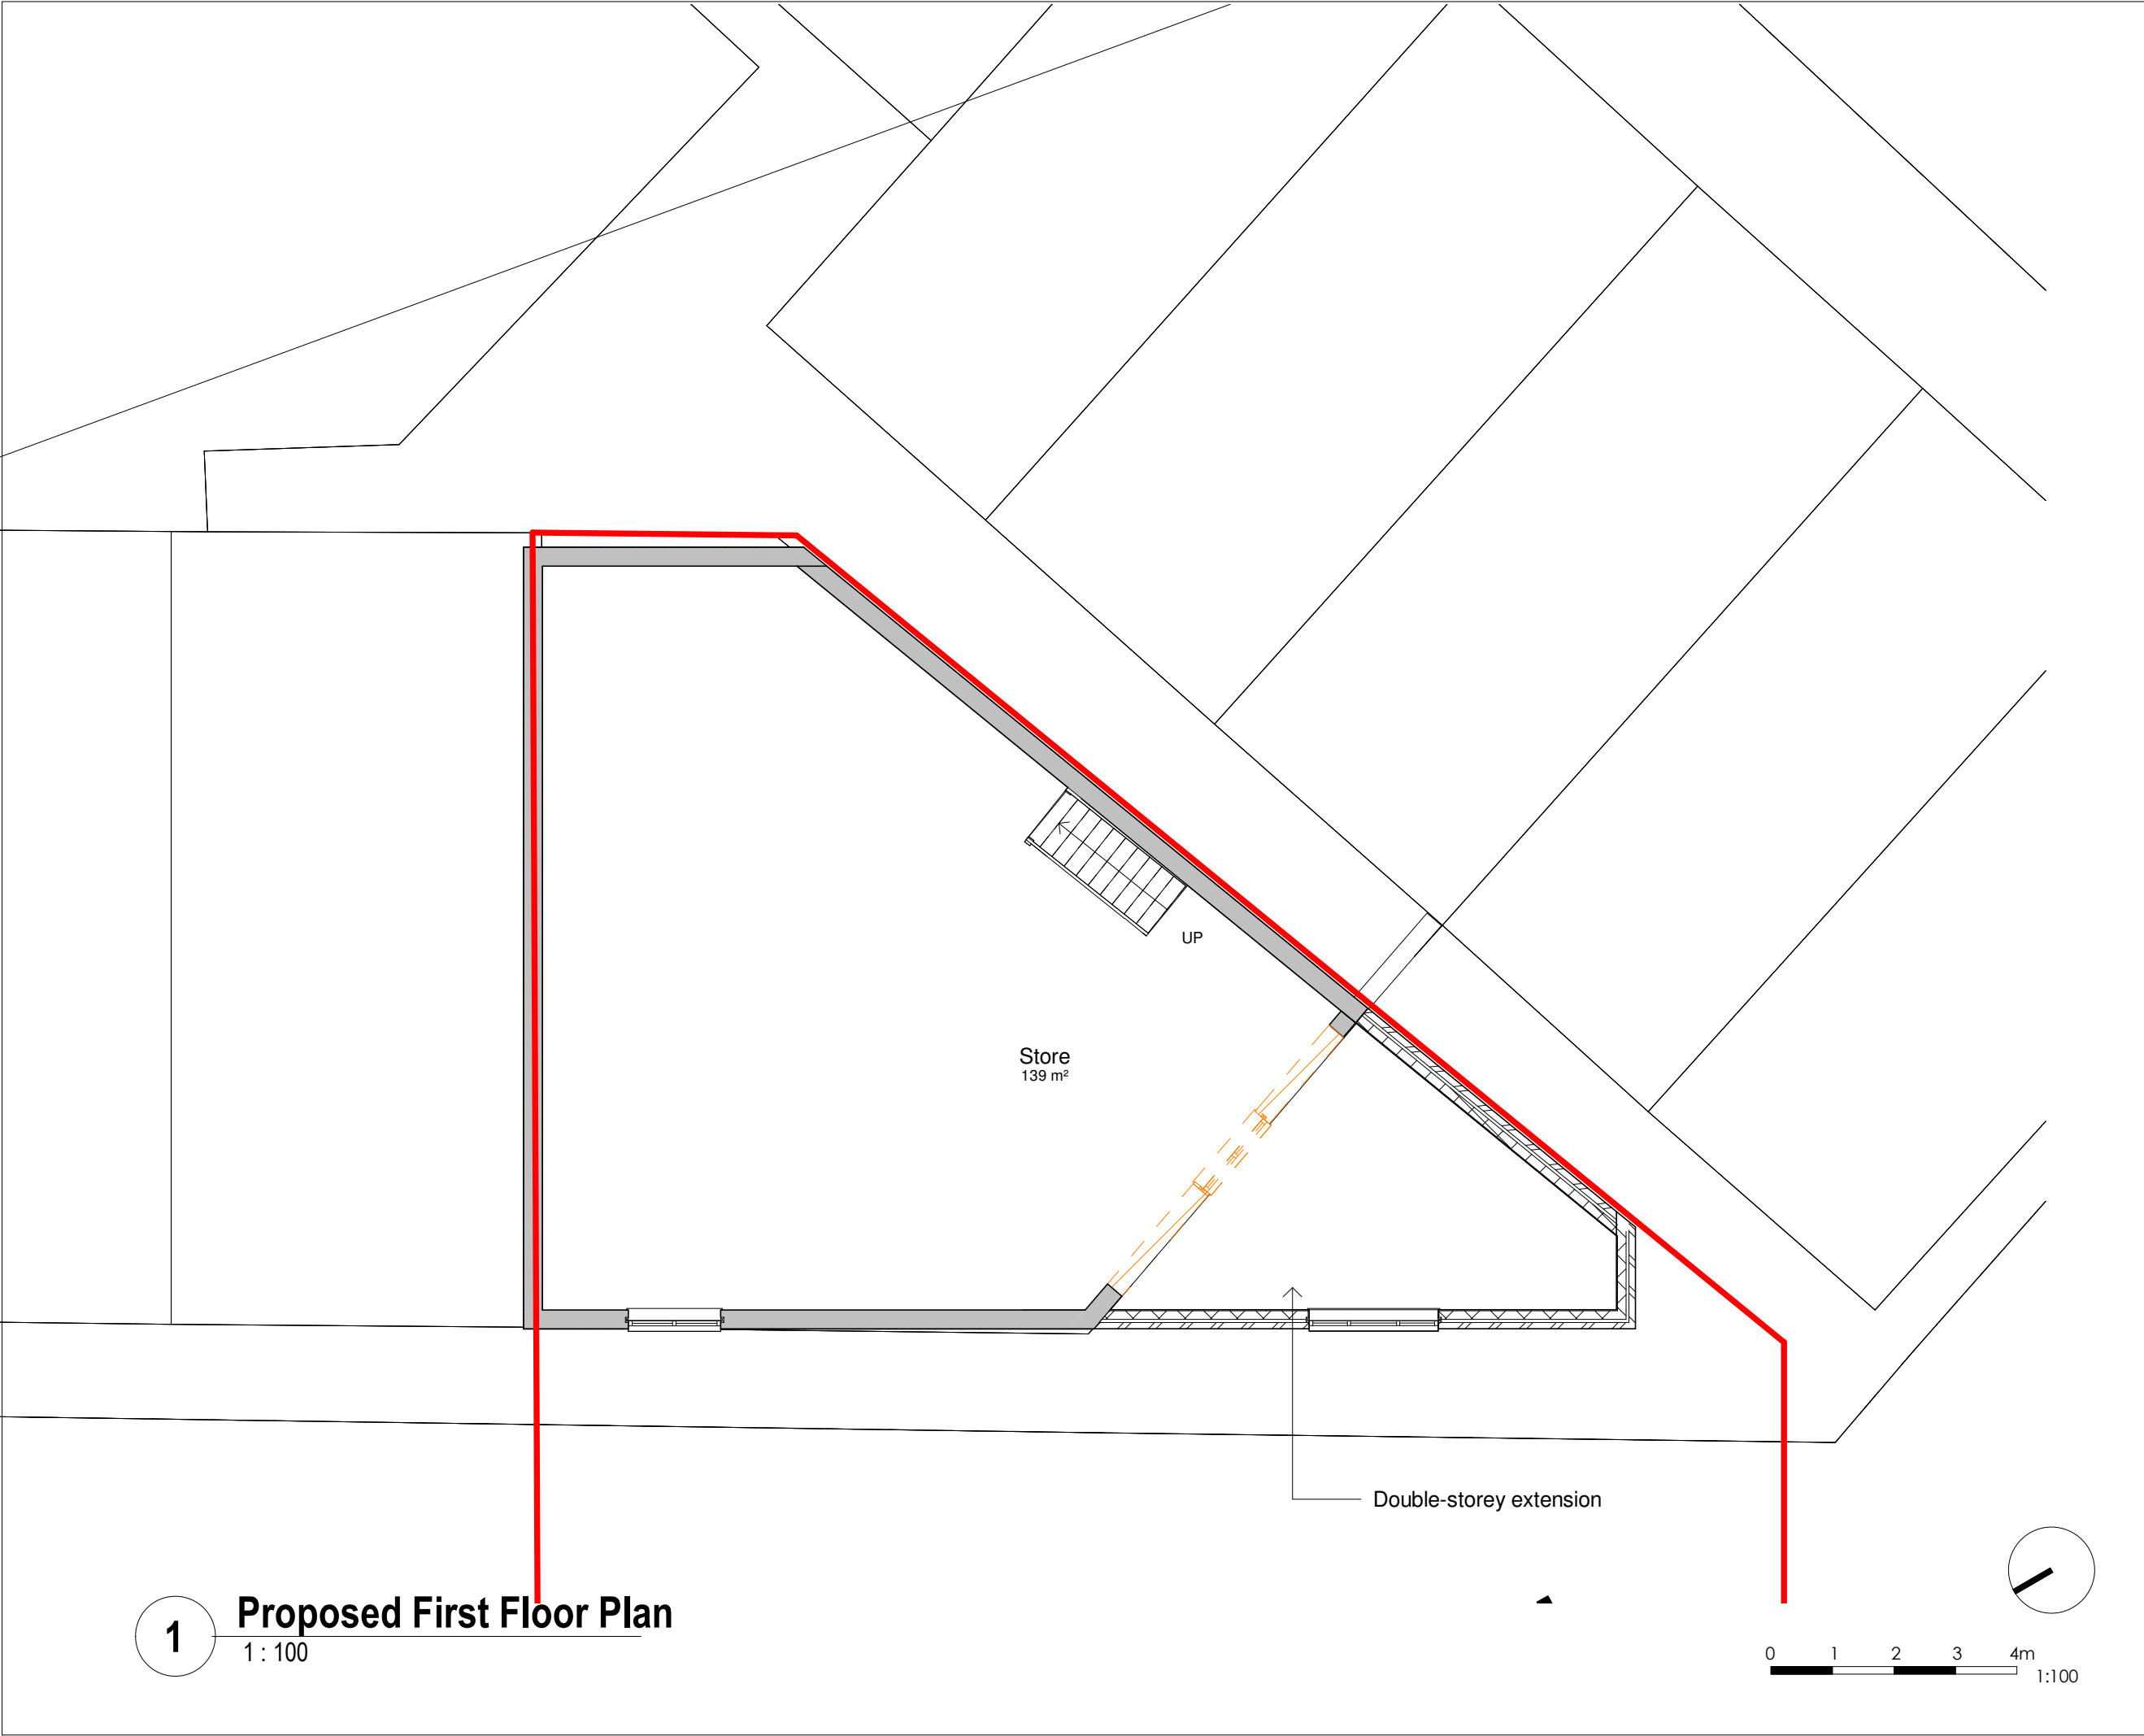

D	17/11/21	SH	SH	Revised annotations	
C	08/10/21	SA	SH	Red Line & Car Park	
B	21/09/21	HG	SH	Bin store added	
A	16/08/21	HG	SH	Amended plans	
-	12/08/21	HG	SH	Initial Issue	
No.	Date	Dwn	Chk	App	Revision or reason for issue

Client

-

createitstudios
Architects & Designers

Create It Studios (NW) Ltd
Universal Square
Devonshire Street North
Manchester M12 6JH

0161 974 6165
www.createitstudios.co.uk
info@createitstudios.co.uk

Project Title

30A Moulton St, Cheetham Hill,
Manchester M8 8FQ

Scale / North Point

1 : 100

Drawing Title


Proposed First Floor Plan

Drawing Number	Revision
A1383(02)AP003	D
Drawing Status	
Preliminary	

5.150 m
▼ Level Roof Eave

2.750 m
▼ Level L01 First Floor

0.000 m
▼ Level L00 Ground Floor
-0.150 m
▼ Level Garden

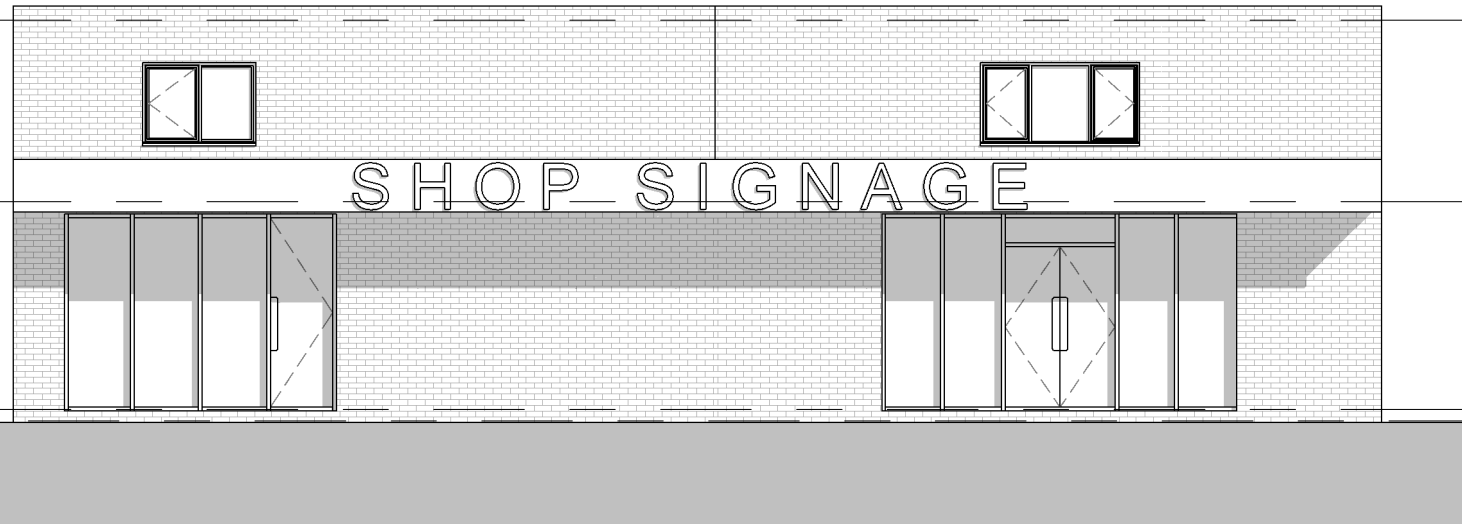

1 Proposed Front Elevation

1 : 100

5.150 m
▼ Level Roof Eave

2.750 m
▼ Level L01 First Floor

0.000 m
▼ Level L00 Ground Floor
-0.150 m
▼ Level Garden




2 Proposed Side Elevation

1 : 100

5.150 m
▼ Level Roof Eave

2.750 m
▼ Level L01 First Floor

0.000 m
▼ Level L00 Ground Floor
-0.150 m
▼ Level Garden

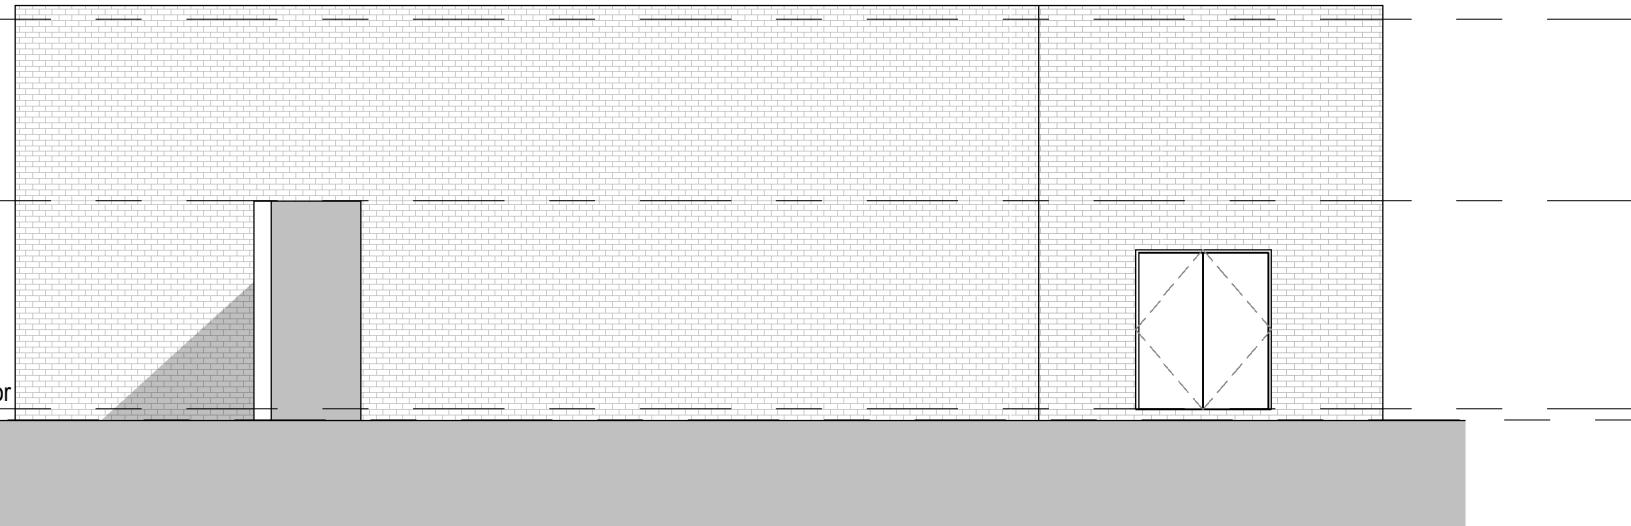

3 Proposed Rear Elevation


1 : 100

0 1 2 3 4m
1:100

General Notes

The Architect shall have no responsibility for any use made of this document other than for that which it was prepared and issued.
All dimensions should be checked on site. Do not scale from this drawing. To be read in conjunction with all other Consultant's drawings. The Architect to be immediately notified of any discrepancies.

Copyright on this drawing retained by the Architect.

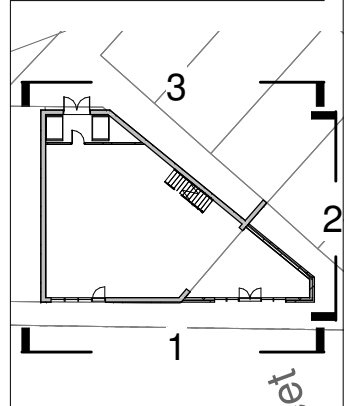

D	17/11/21	SH	SH	Revised annotations	
C	08/10/21	SA	SH	Red Line & Car Park	
B	21/09/21	HG	SH	Bin store added	
A	16/08/21	HG	SH	Amended plans	
-	12/08/21	HG	SH	Initial Issue	
No.	Date	Dwn	Chk	App	Revision or reason for issue

Client
-

createitstudios
Architects & Designers

Create It Studios (NW) Ltd
Universal Square
Devonshire Street North
Manchester M12 6JH
0161 974 6165
www.createitstudios.co.uk
info@createitstudios.co.uk

Project Title
30A Moulton St, Cheetham Hill,
Manchester M8 8FQ

Scale / North Point
As indicated

Drawing Title
Proposed Elevations

Drawing Number A1383(02)AP004	Revision D
Drawing Status Preliminary	