



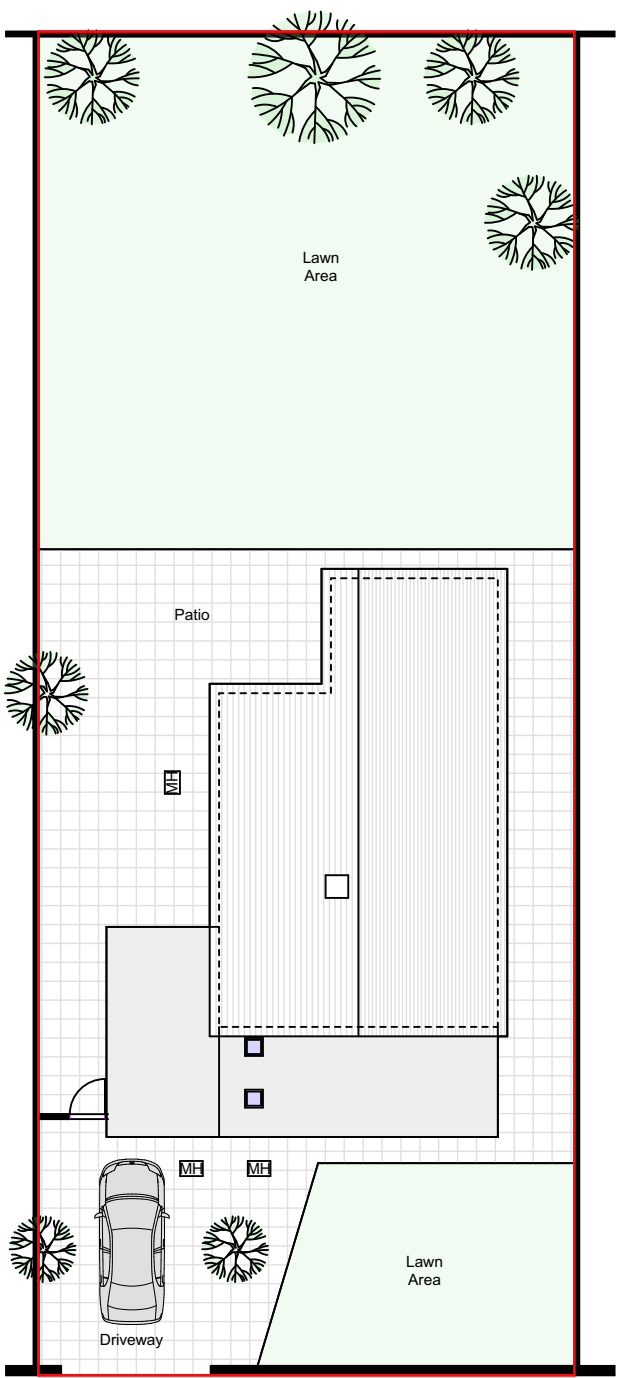

LOMOND ROAD

EXISTING GA SITE PLAN

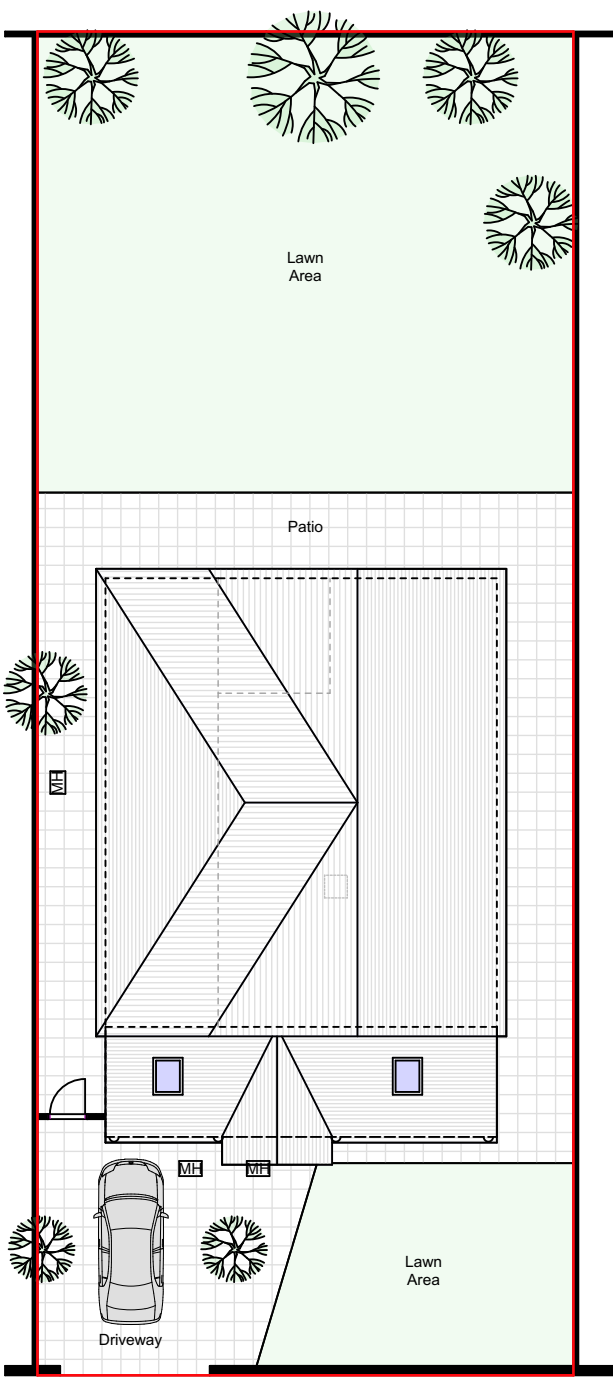

LOMOND ROAD

PROPOSED GA SITE PLAN

notes

This drawing is subject to a detailed building and site survey, therefore no guarantee of its accuracy can be given. This drawing has been draughted in accordance with the clients design requirements. All areas are approximate and are subject to a detailed building and site survey and further design development. All dimensions should be checked prior to commencement of construction on site. Measurements should not be taken off the drawing.

All dimensions shown are in millimetres (mm).



PL0 Planning Issue 13.04.22

revisions

NADA Architects Ltd
169 Kingsway
Burnage
Manchester
M19 2ND
Mob: 07974 735527
E: ahmed@nadaarchitects.com
W: www.nadaarchitects.com

D - design PL - planning PT - pre-tender
T - tender P - preliminary
C - construction R - record

MOHAMMED ALI MAJADBA

HOUSE EXTENSION
42 LOMOND ROAD,
WYTHENSHAW, M22 5JD

EXISTING & PROPOSED GA
SITE PLANS

scale 1:200 @ A3 date 13.04.22 drawn MH checked AC

job no (category) dwg no revision

22-1043 (01)001 PL0

Drawing measurements shall not be obtained by scaling. Verify all dims prior to construction. Immediately report any discrepancies on this drawing to Architect. This drawing shall be read in conjunction with associated specifications and related consultant's documents.

PLANNING