

General Notes

Do not scale from this drawing. Only work to written dimensions.

All site dimensions shall be verified by the Contractor on site prior to commencing any works.

This drawing is the property of Studio Square and copyright is reserved by them. The drawing is not to be copied or disclosed by or to any unauthorised persons without the prior written consent of Studio Square.

REV.	DATE	AMENDMENT
P01	20.04.2022	Issue for Planning

CLIENT

Ayaz

PROJECT

10 Greenhill Rd, Cheetham Hill

Scale @ A1	1 : 100
Status	Stage 2
Drawn By	AR
Date	20/04/2022


Sheet Name:

Existing:
GA Plans and Elevations


STATUS	PURPOSE FOR ISSUE	Project NO.
S2	Planning	1051
Project No.	Orig.	Zone
1051	SSQ	XX
	XX	DR
	A	02100
		P01

STUDIO SQUARE


The Studio. No. 90 New North Road, Huddersfield, HD1 5NE
Email. hello@studio-square.co.uk
Web. www.studio-square.co.uk

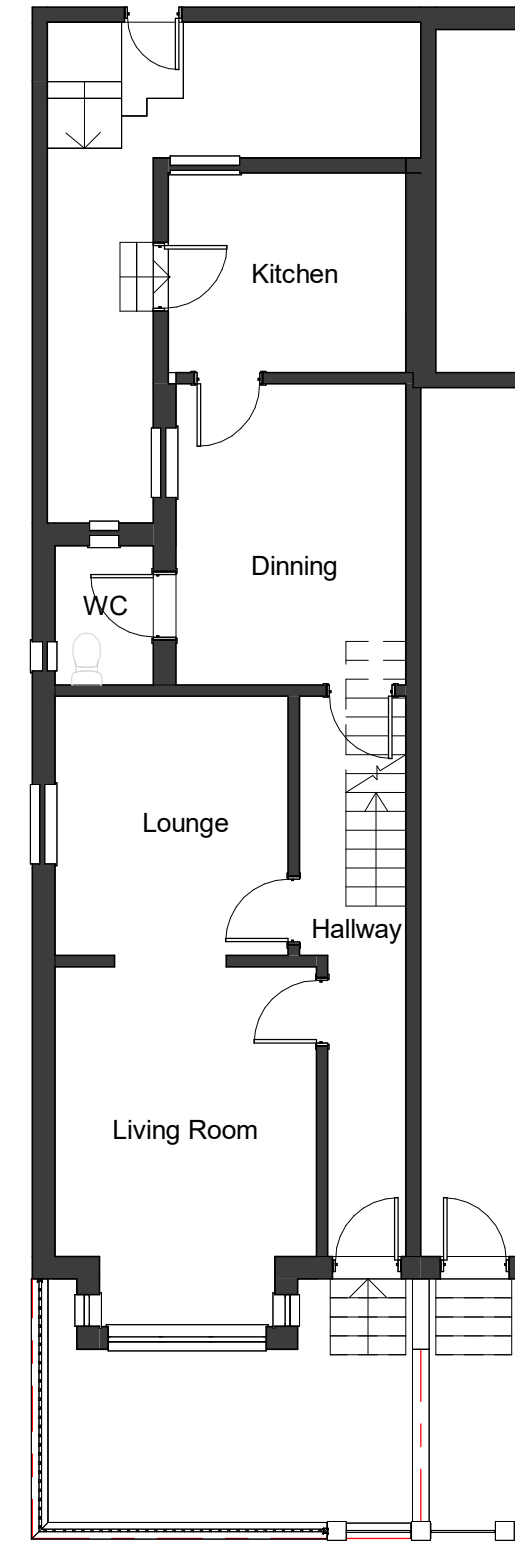

Existing Ground Floor Plan

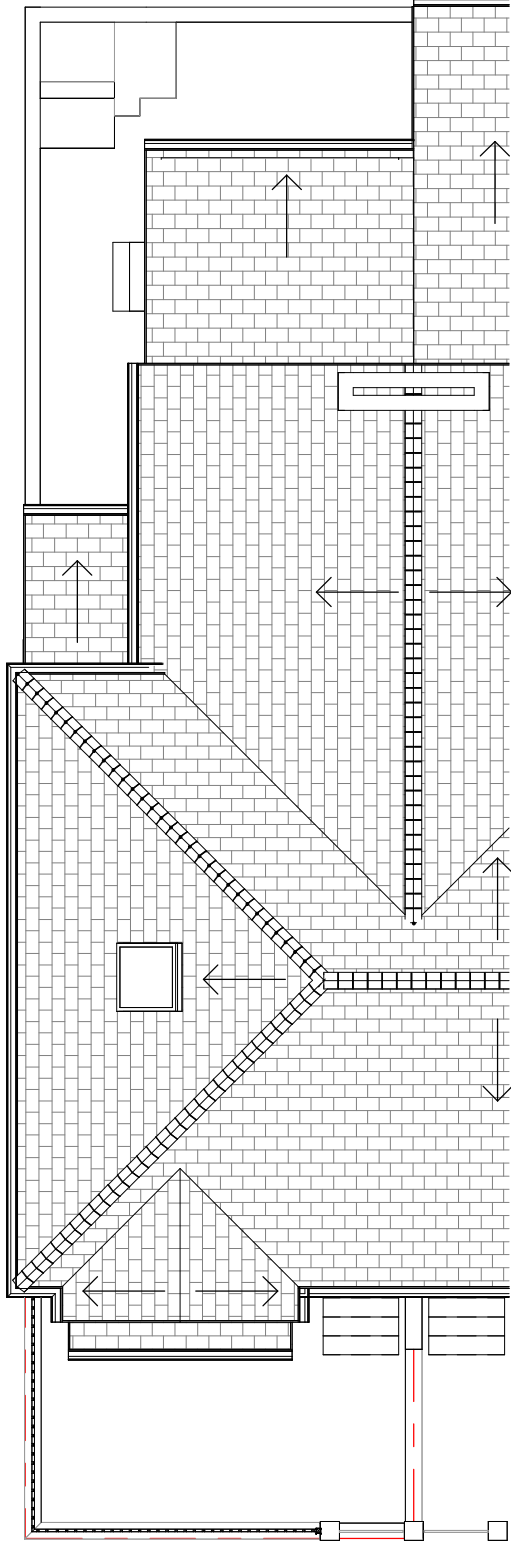


Existing Roof Plan

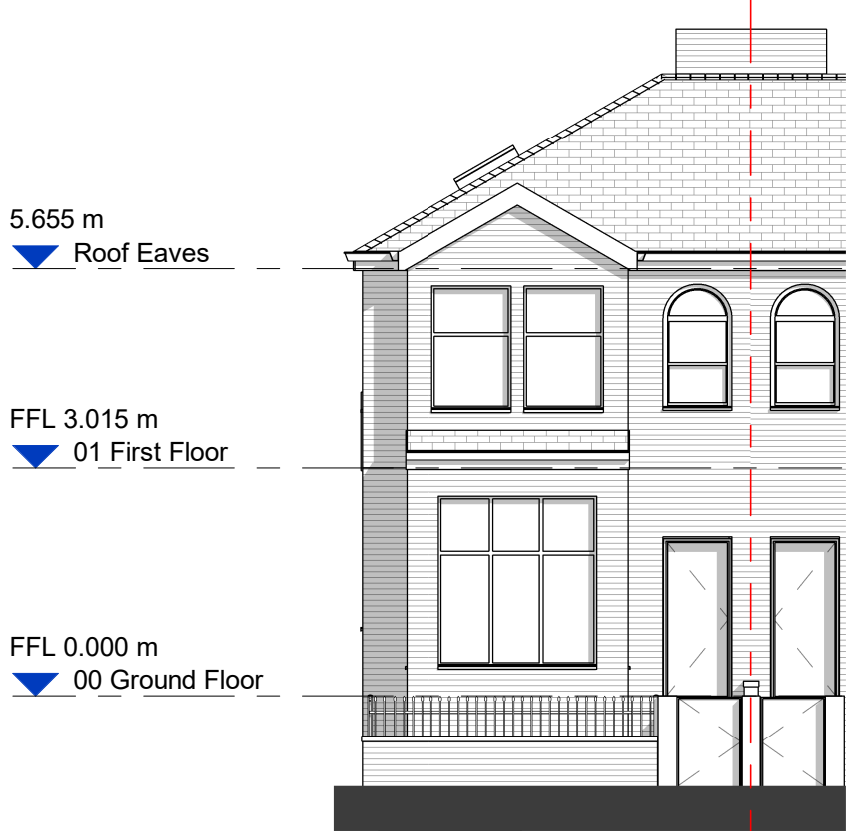

Existing West Elevation (Front)



Existing North Elevation (Side)

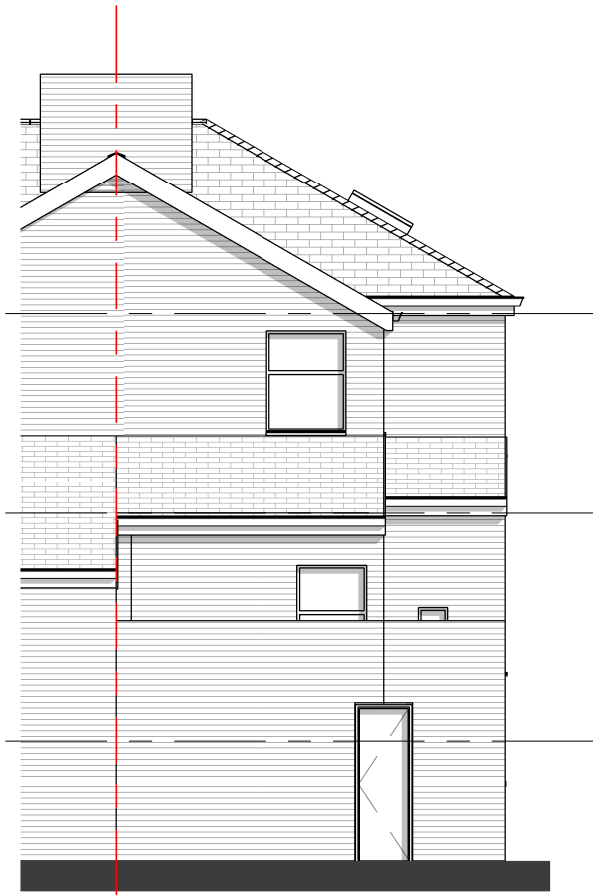

Existing East Elevation (Rear)

