



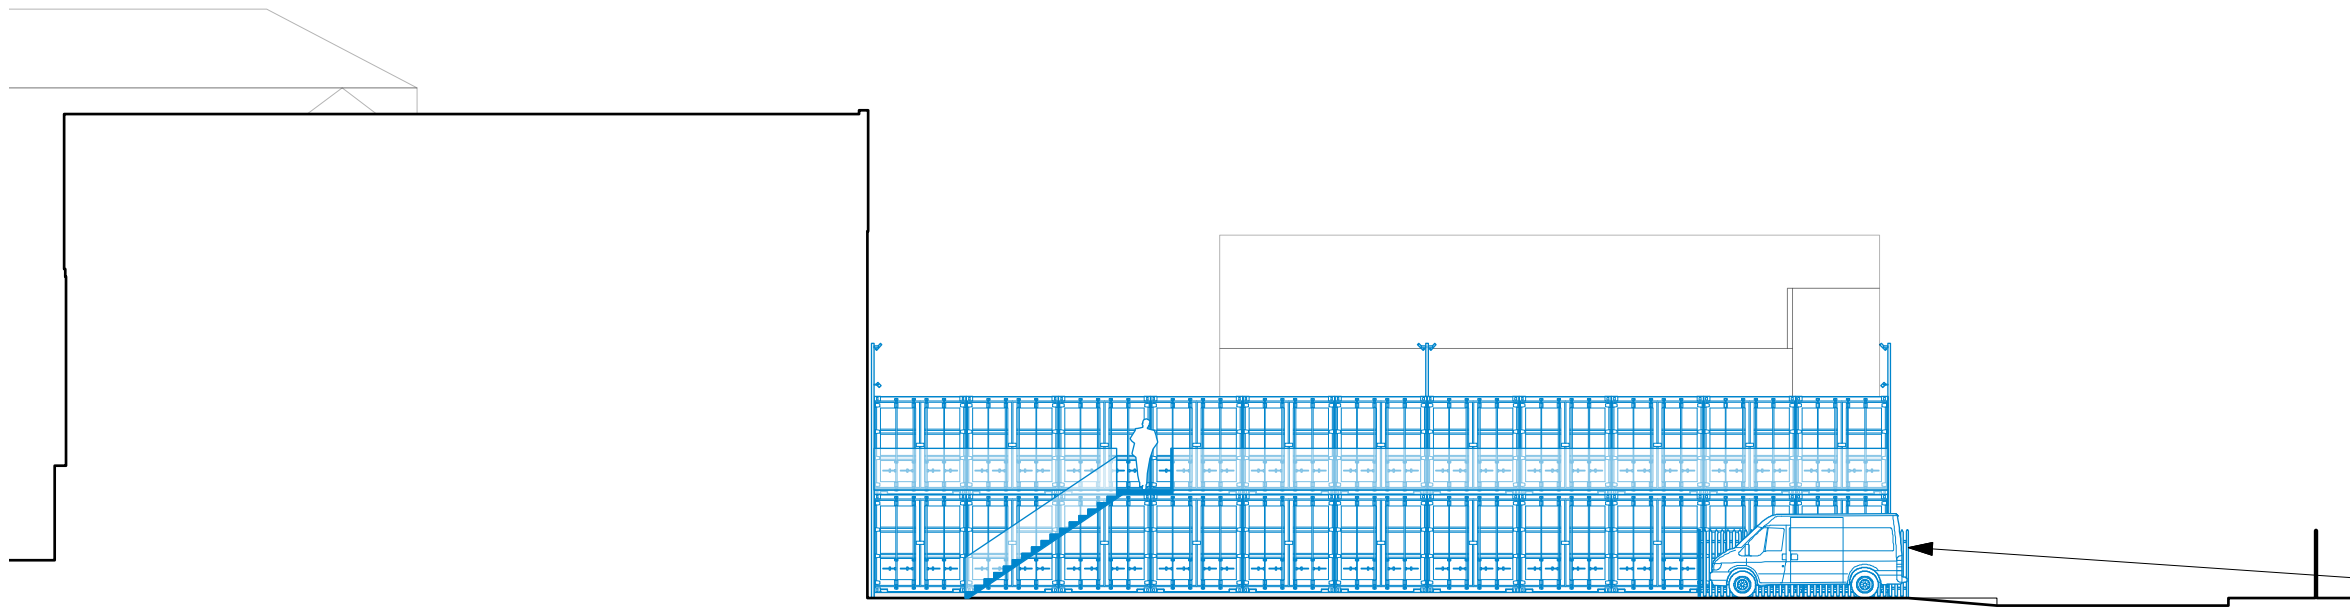


FRONT ELEVATION G-G'

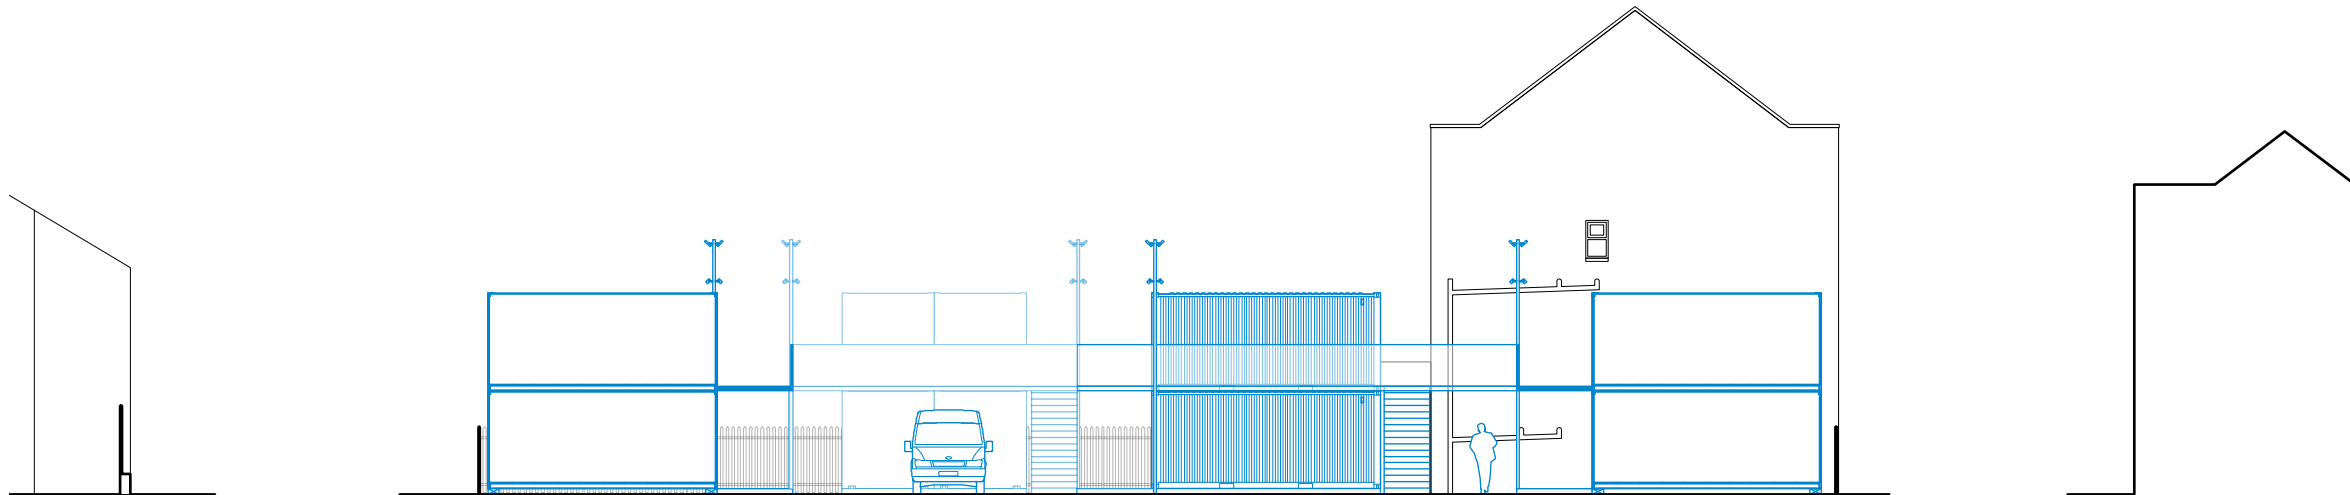

FRONT ELEVATION H-H'


**PARK STREET 495 - Containers**

ARCHITECTURAL EMPORIUM Ltd  
EMAIL: mail@architectural-emporium.co.uk  
WEB: www.architectural-emporium.co.uk  
ADDRESS: 13 Hope St, Liverpool, L1 9BQ  
PHONE: +44 (0)151 363 0000

 

| Key:           |  |
|----------------|--|
| Proposed items |  |
| Removed items  |  |

New recessed gate to form entry point. New fence and gate to match existing Palisade fencing. Electronic pad either via a code or intercom system to provide secured access to the site.

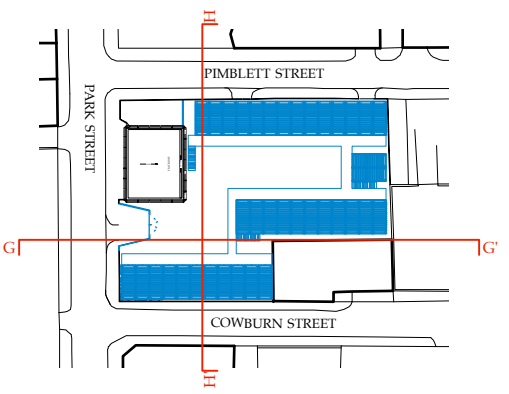

Rev\*: First Issue

FOR: PLANNING

CHECKED BY: TW | DRAWN BY: AK

SCALE: 1:200

PAPER SIZE: A3

JOB: PARK STREET 495 - Containers

**C-2.204\_Rev**  
FIRST ISSUE: 08.04.22

PROPOSED INTERNAL ELEVATIONS - 04