


All working dimensions to be checked on site prior to construction.


Any discrepancies to be reported to GHP and GHP Ltd for clarification prior to tendering or construction or execution.

Revisions:


-

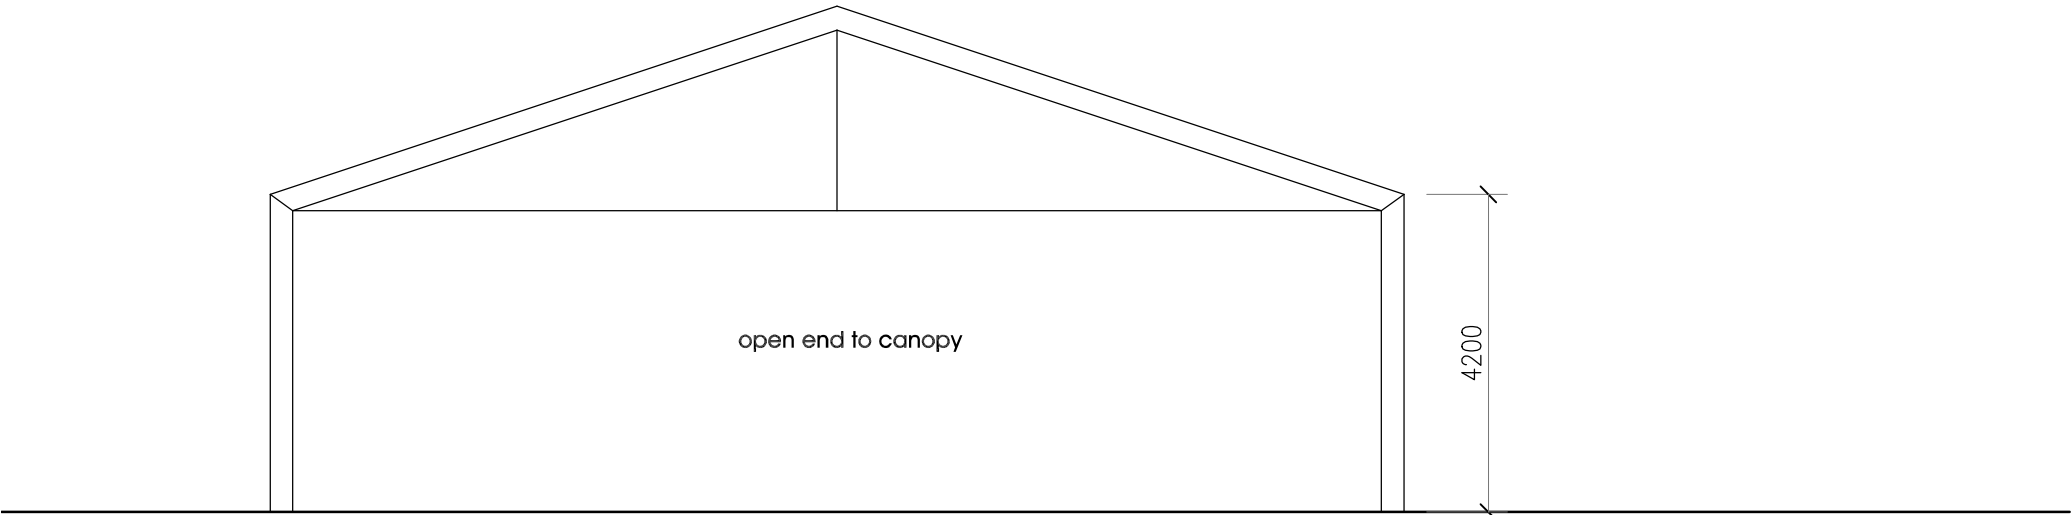


PROPOSED NORTH AND SOUTH ELEVATIONS 1:100

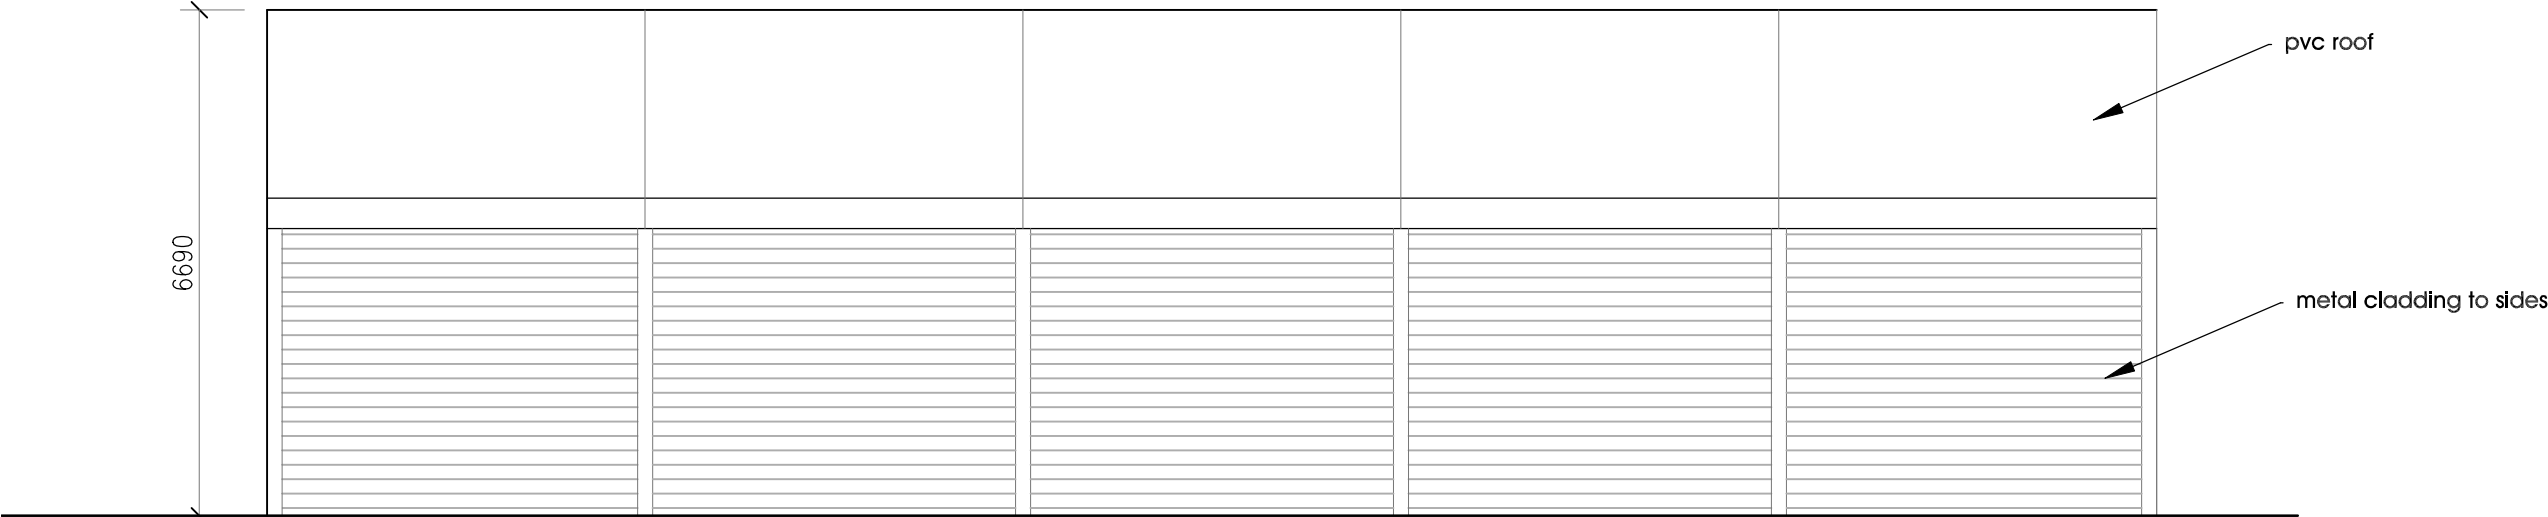

PROPOSED WEST AND EAST ELEVATIONS 1:100

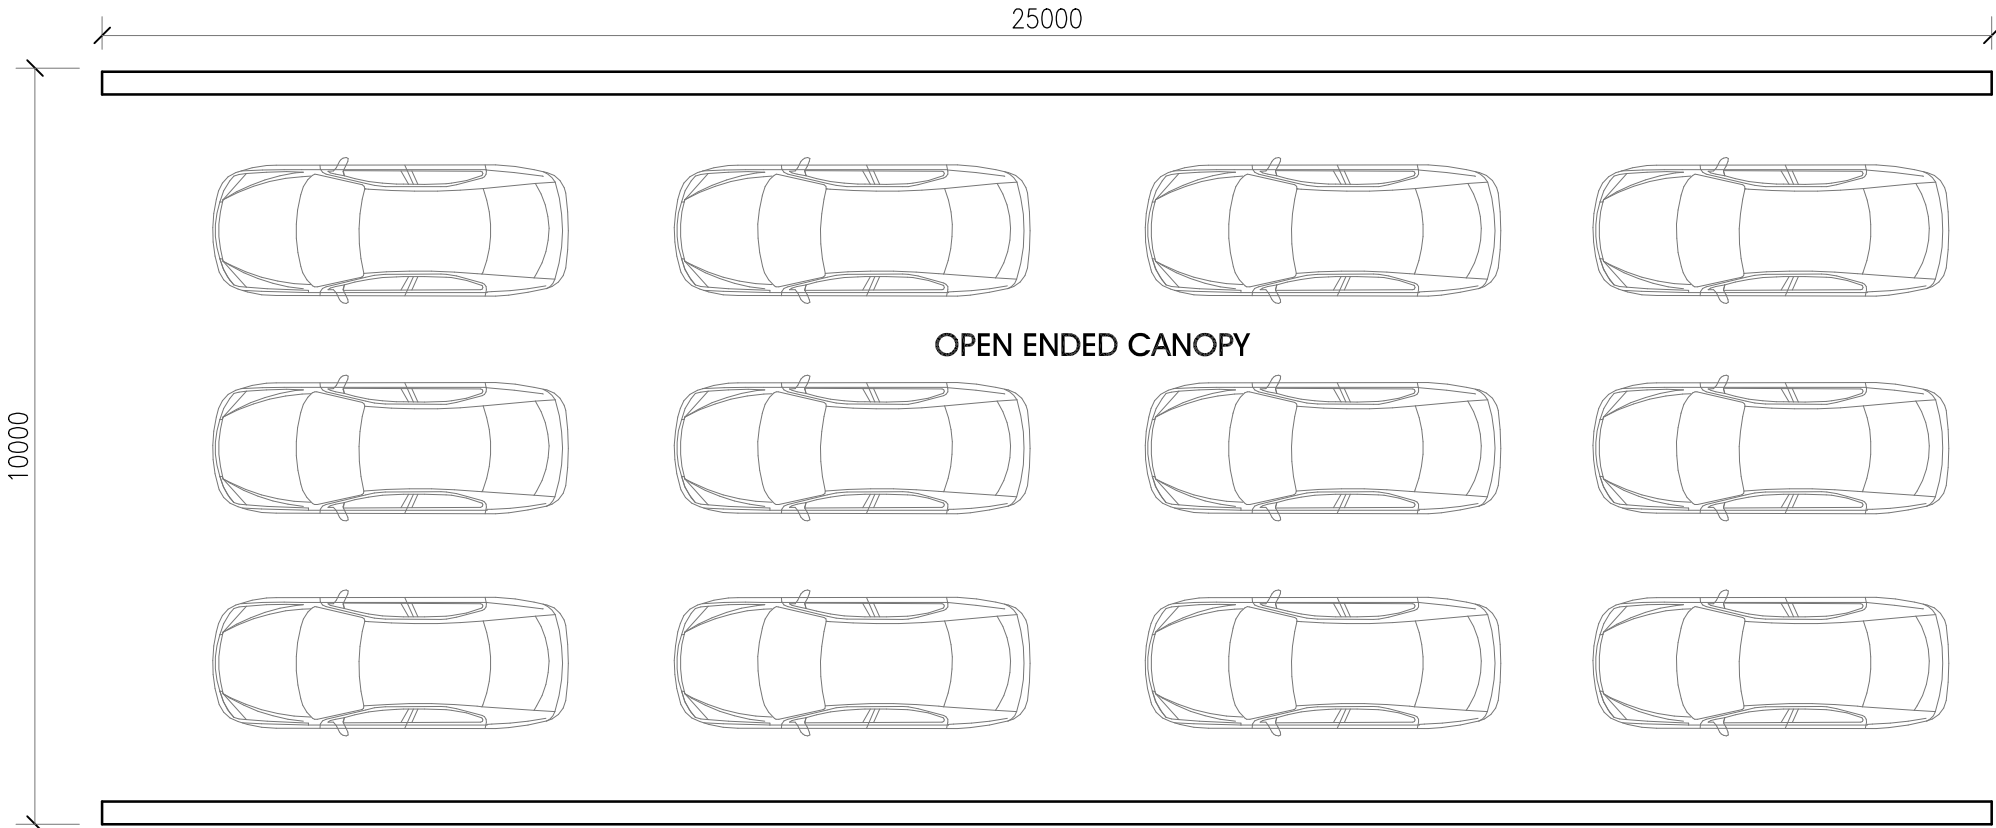

PROPOSED GROUND FLOOR PLAN 1:100

 

Client: BCA Ltd		Drawing: Proposed Valet Building	
Project: Proposed Vehicle Preparation Buildings		Date: Feb 2022	Scale: 1:100 @ A3
Address: BCA Belle Vue Redgate Lane, Belle Vue, Manchester, M12 4RX		Job Ref: 21-578	Drawing No: P 201
		SK/PB/UC/R	Rev: -

www.ghparchitects.com
Empire House, Mulcture Hall Road, Halifax, West Yorkshire, HX1 1SP
Tel: 01422 207172 E-mail: ghp@ghparchitects.com