


Do not scale this drawing. All Dimensions must be checked on site. This drawing and all details contained hereon are copyright and must not be reproduced without written permission from Extend Your Home.

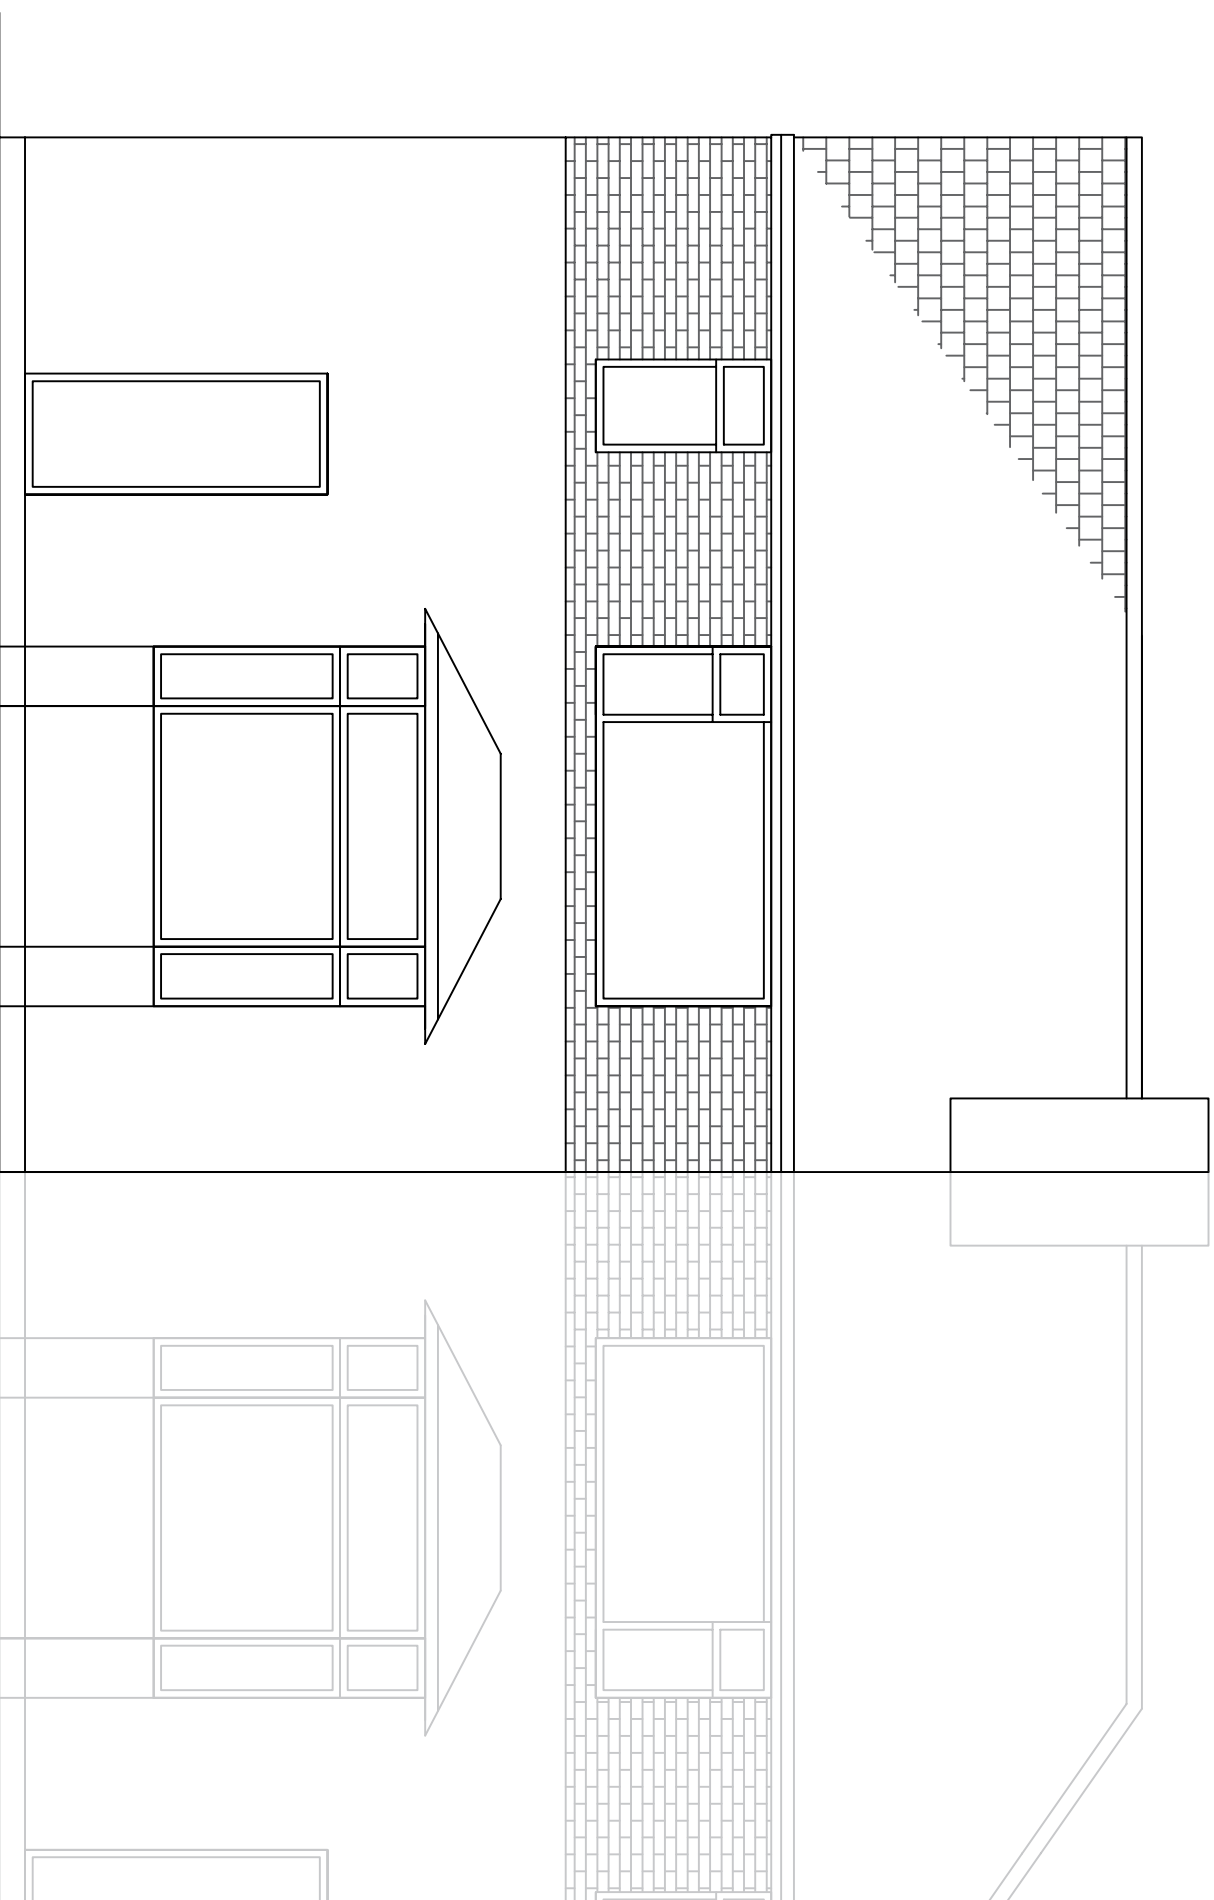

Planning

REV	DESCRIPTION	AUTH	DATE
/	/	/	/

EXTEND
Your HOME



Email: extendyourhome@outlook.com

Address
2 Rudheath Avenue
Withington
Manchester
M20 1PE

DESCRIPTION
Loft Conversion

DRAWING TITLE
Proposed Front Elevation

DATE	12/03/2022	DRAWN	TC
SCALE	1:50	CLIENT	AH
DRAWING NUMBER		REVISION	
05		/	