




DRAWING NOTE:
A DETAILED MEASURED SURVEY
WAS NOT UNDERTAKEN,
DRAWINGS BASED ON
INDICATIVE MEASUREMENTS
PROVIDED BY A THIRD PARTY

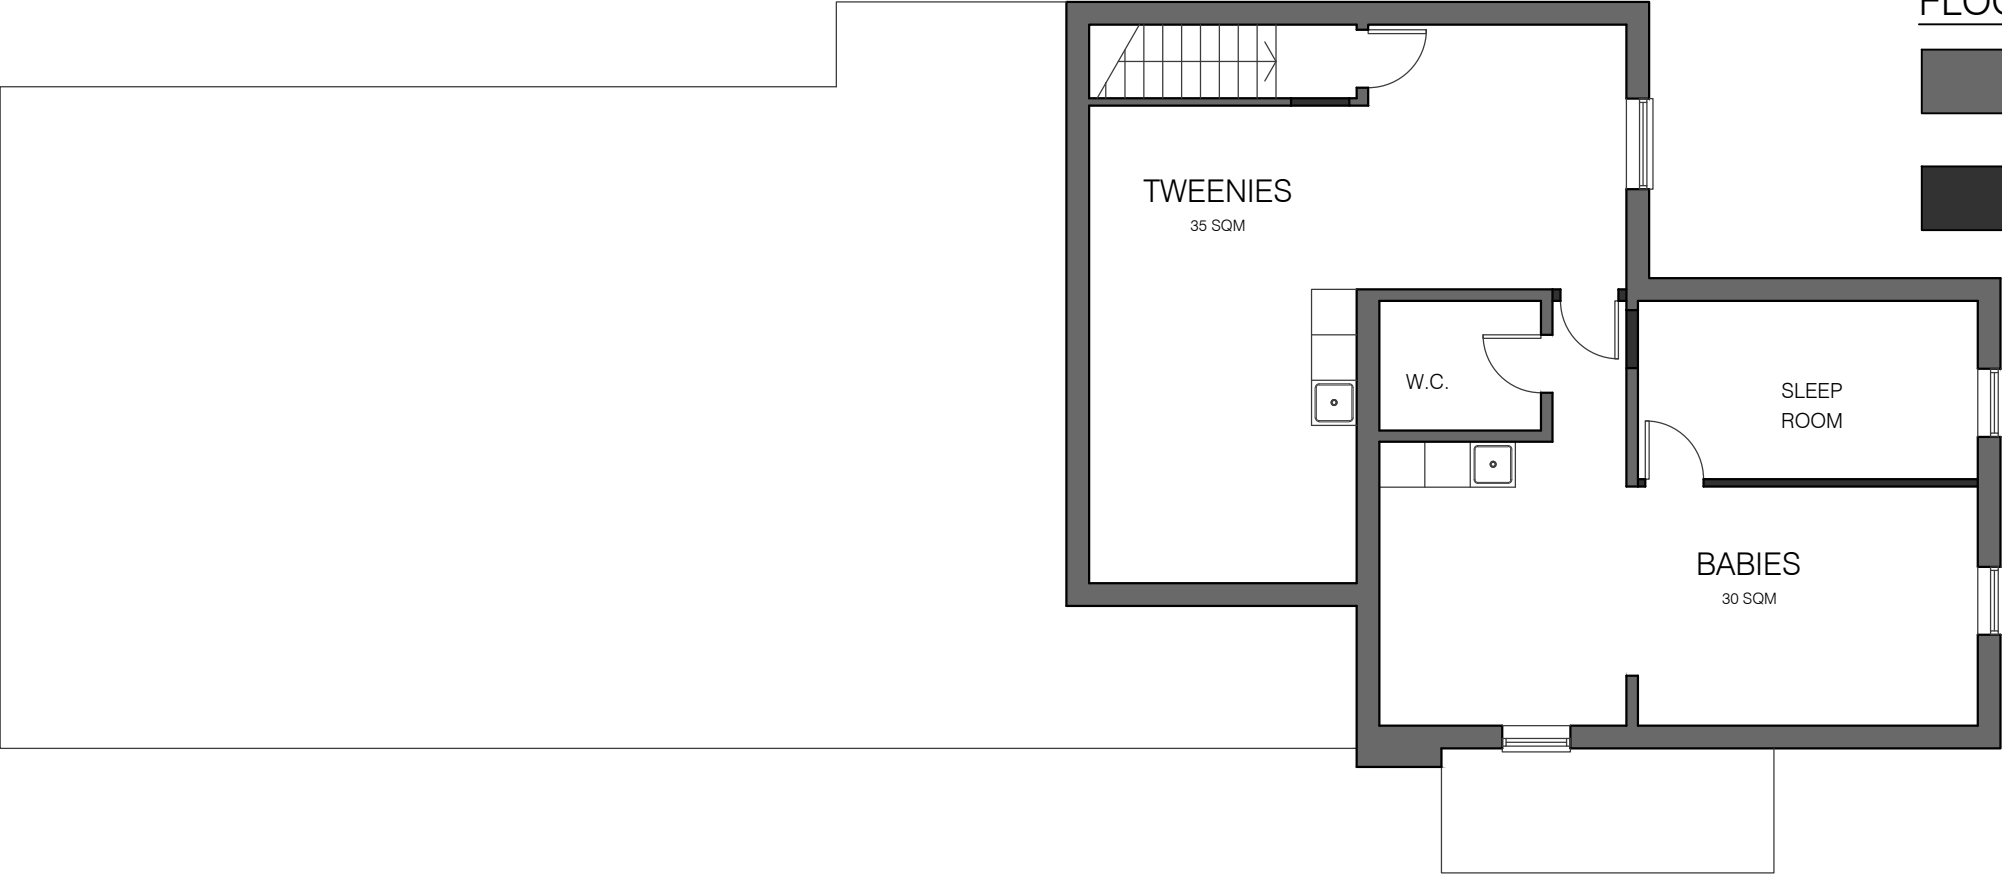

proposed drawing
FIRST FLOOR PLAN

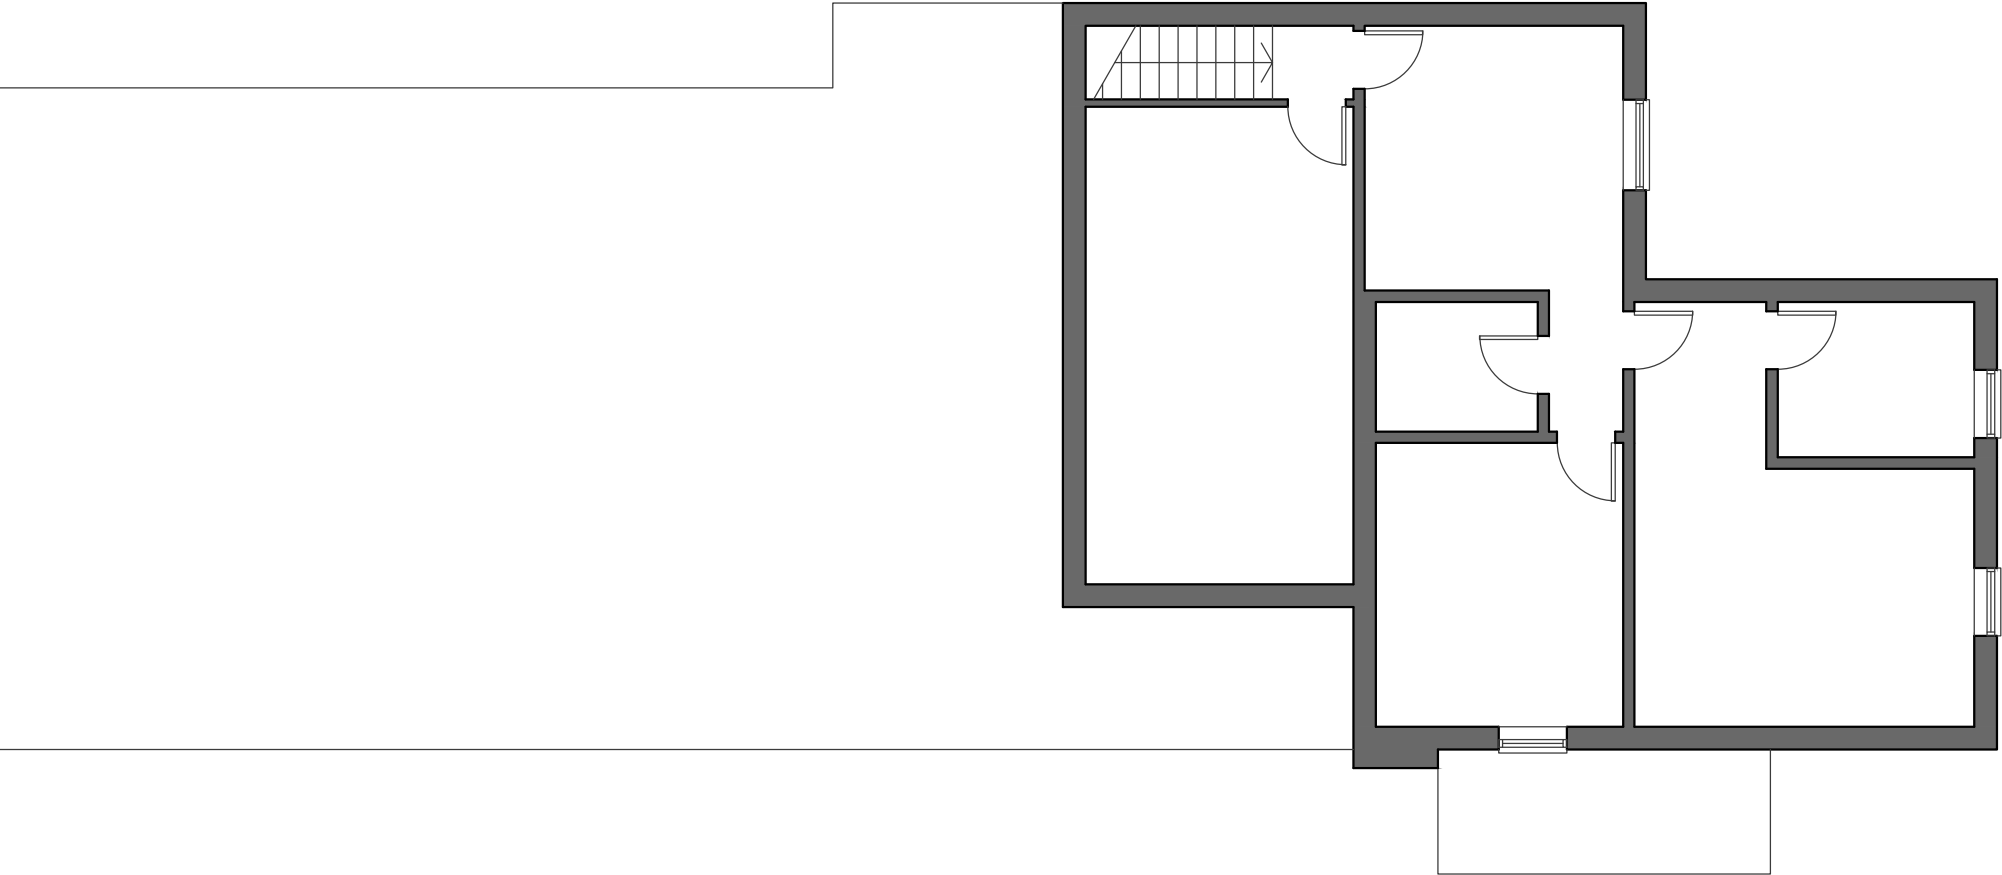

existing drawing
FIRST FLOOR PLAN

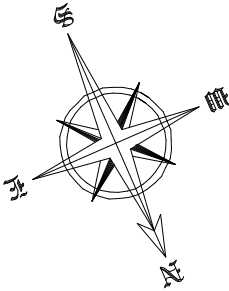

MONKEY PUZZLE DAY NURSERIES LTD
4 CHURCHGATES, BERKHAMSTED, HERTS, HP4 2UB

www.monkeypuzzledaynurseries.com
www.monkeypuzzledaynurseriesfranchise.com

NURSERY LOCATION: MONKEY PUZZLE DAY NURSERY 7 MOOR END, NORTHENDEN MANCHESTER, M22 4JQ		
DRAWING TITLE: PLANNING DRAWINGS EXISTING & PROPOSED FIRST FLOOR PLANS		
DATE: JULY 2021	SCALES: 1:100	PAPER: A3 - L
DRAWING REF: 1020-21.PL.002	REV: A	