





PROJECT REF 22022
DRAWING REF 201
Bluechip Architecture

SCALE 1:50 @ A1
DATE MAR '22

CLIENT MR & MRS BROADHEAD
17 GADDUM ROAD
DIDSBURY
MANCHESTER
M20 6SY

PROJECT FIRST FLOOR REAR EXTENSION
TWO STOREY SIDE EXTENSION
INTERNAL REMODELLING
DETACH GARDEN ANNEXE

DRAWING TITLE PROPOSED FLOOR PLANS
PLANNING

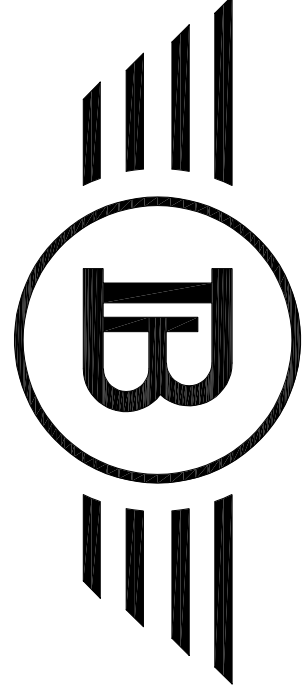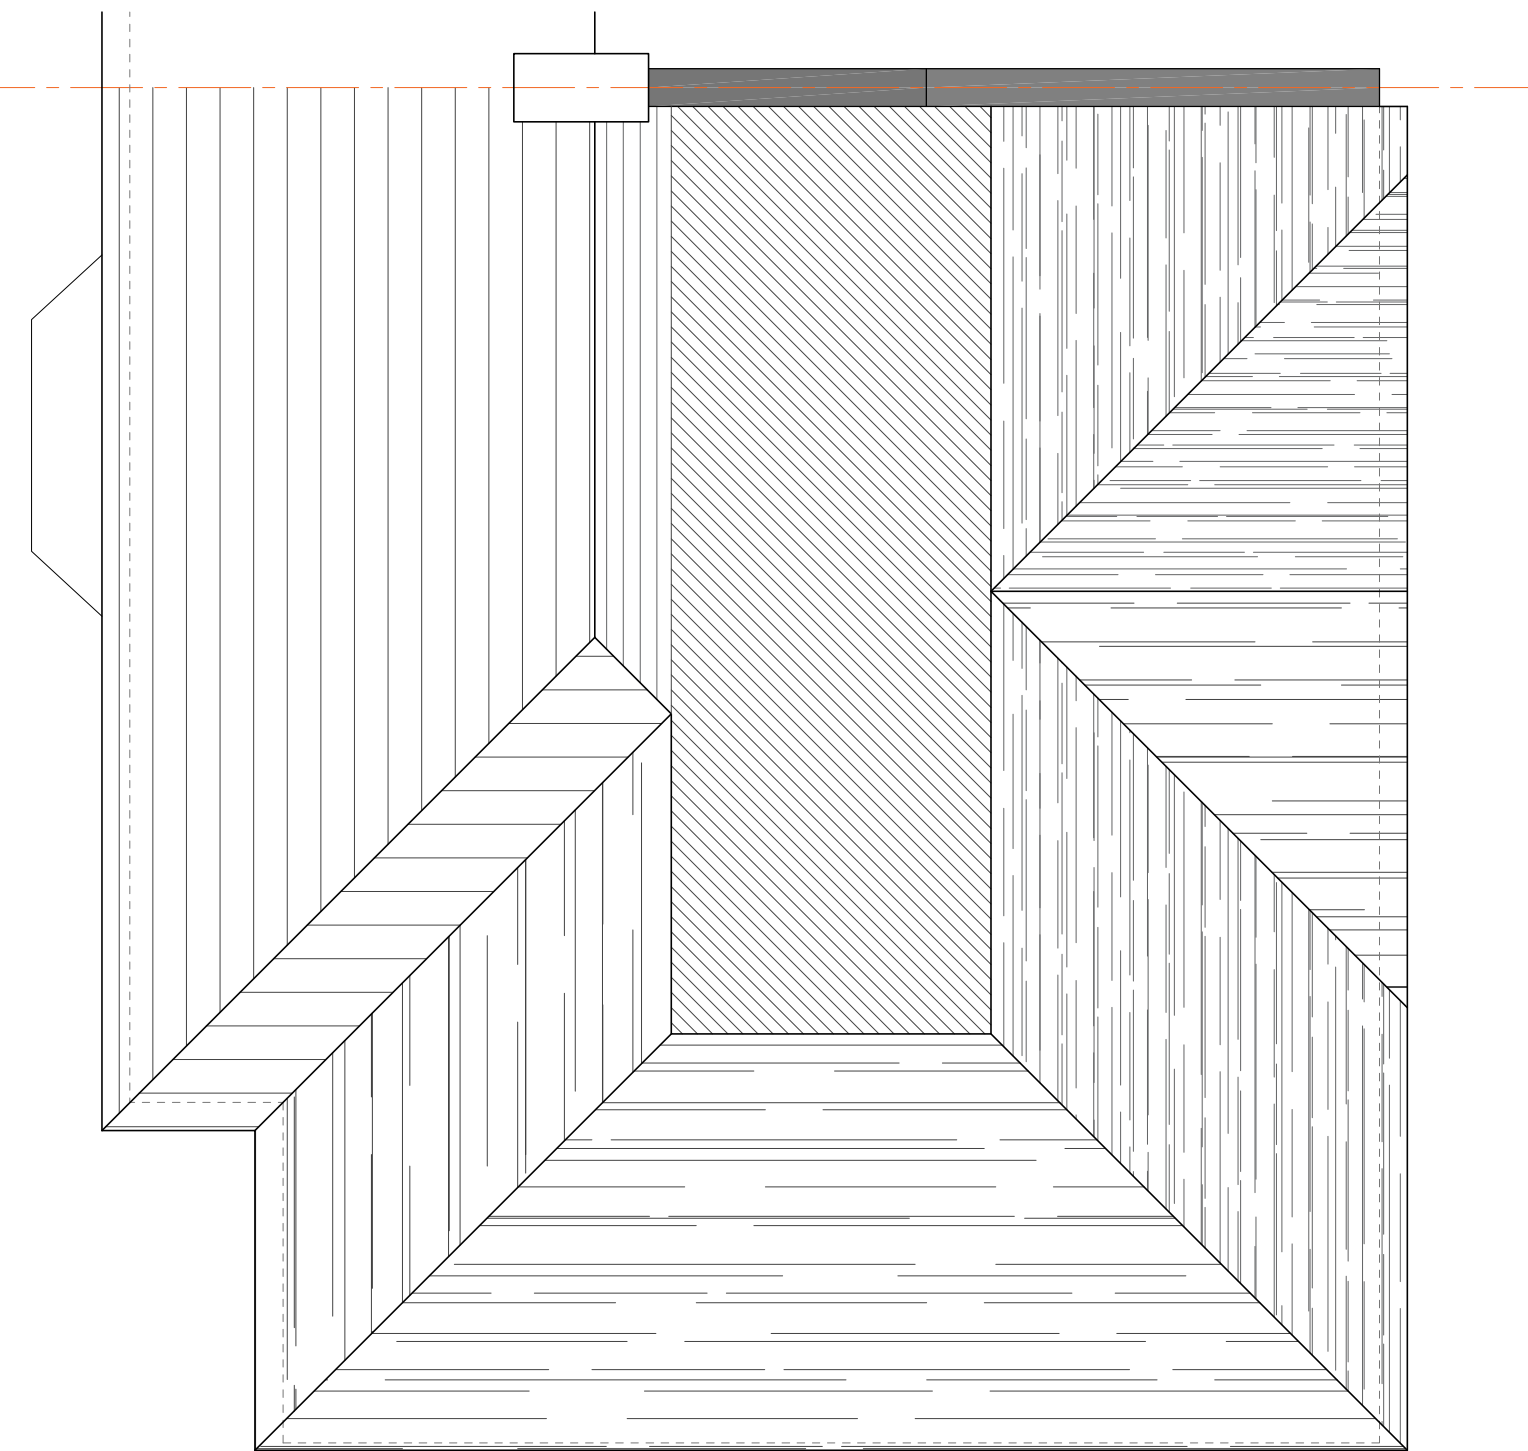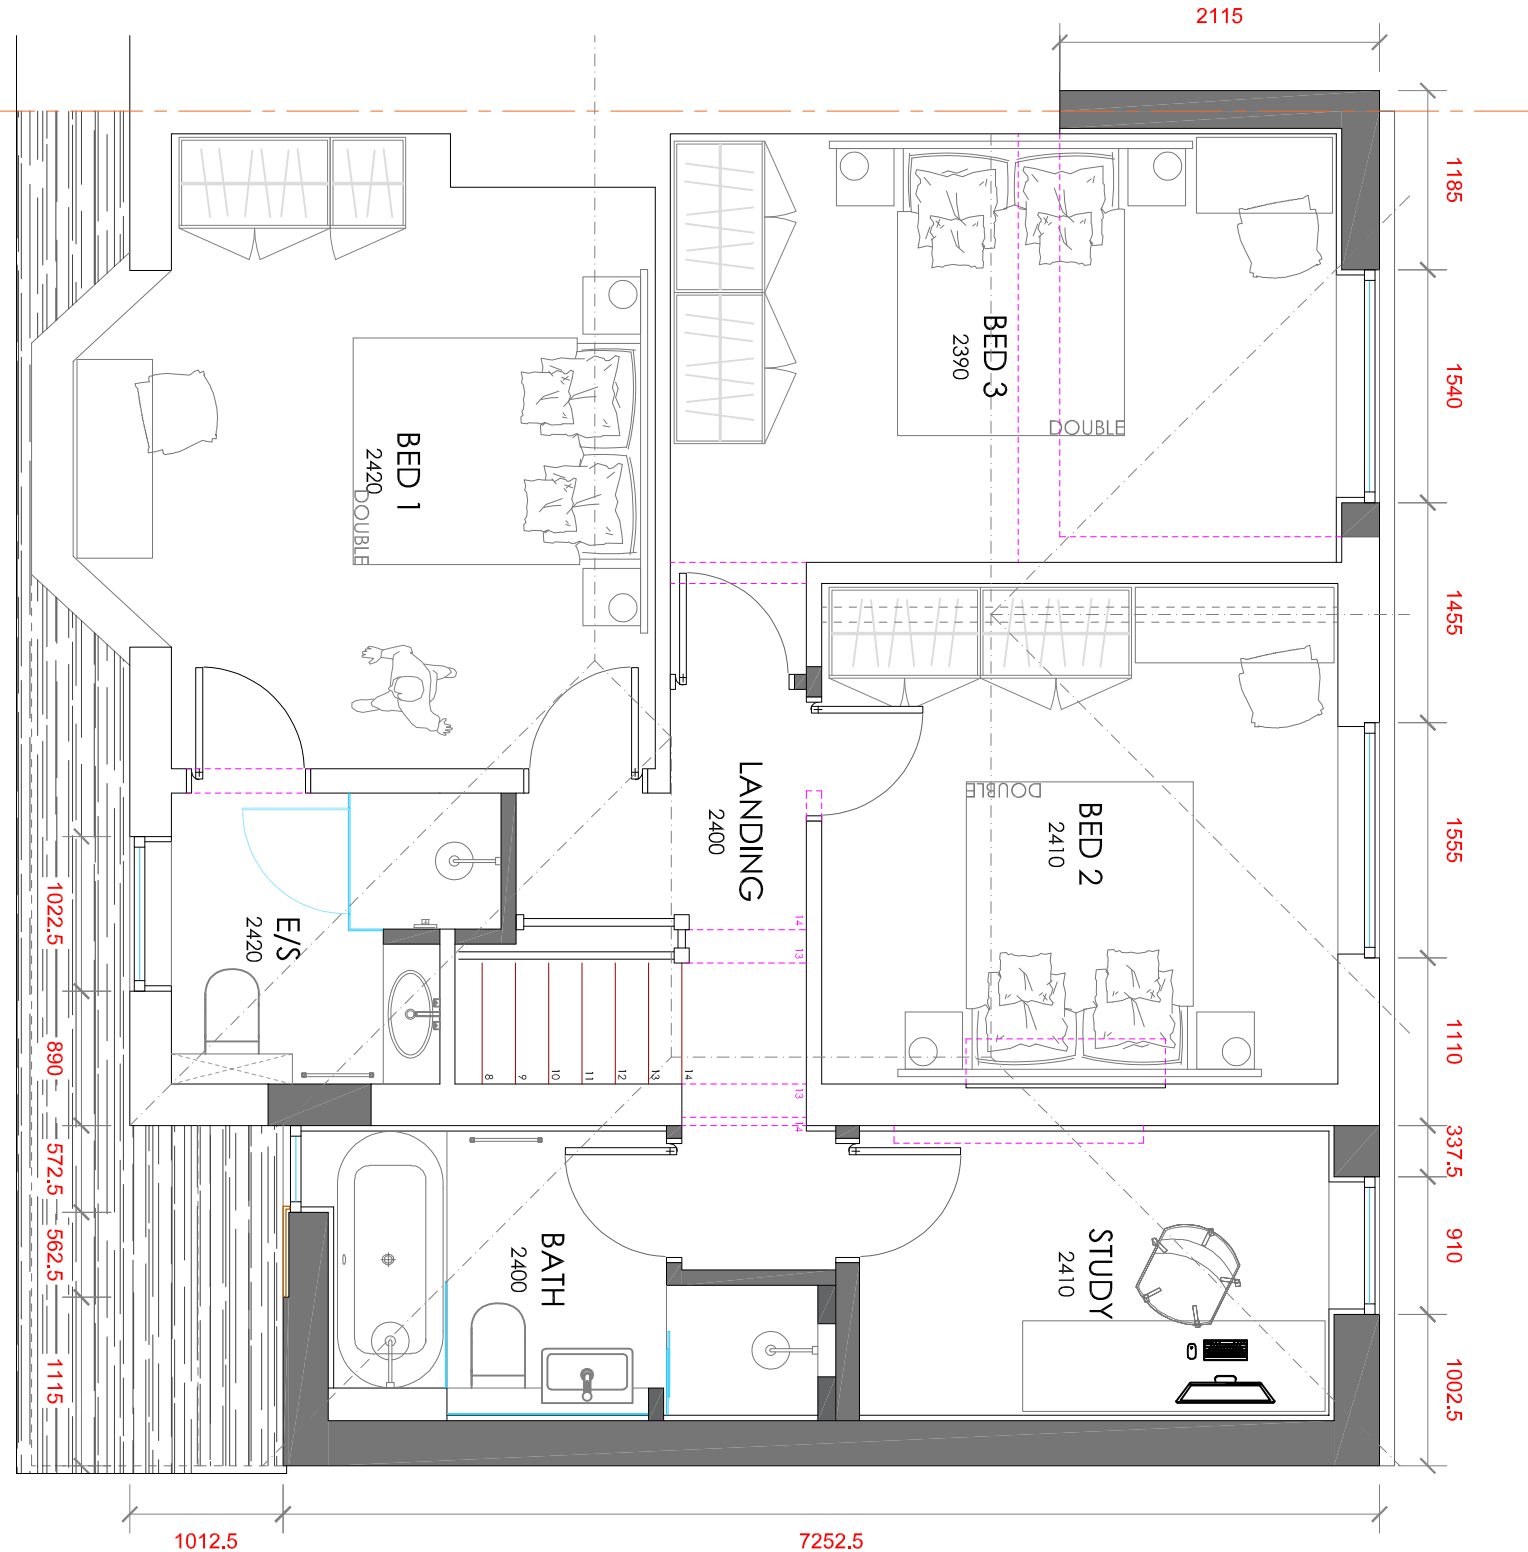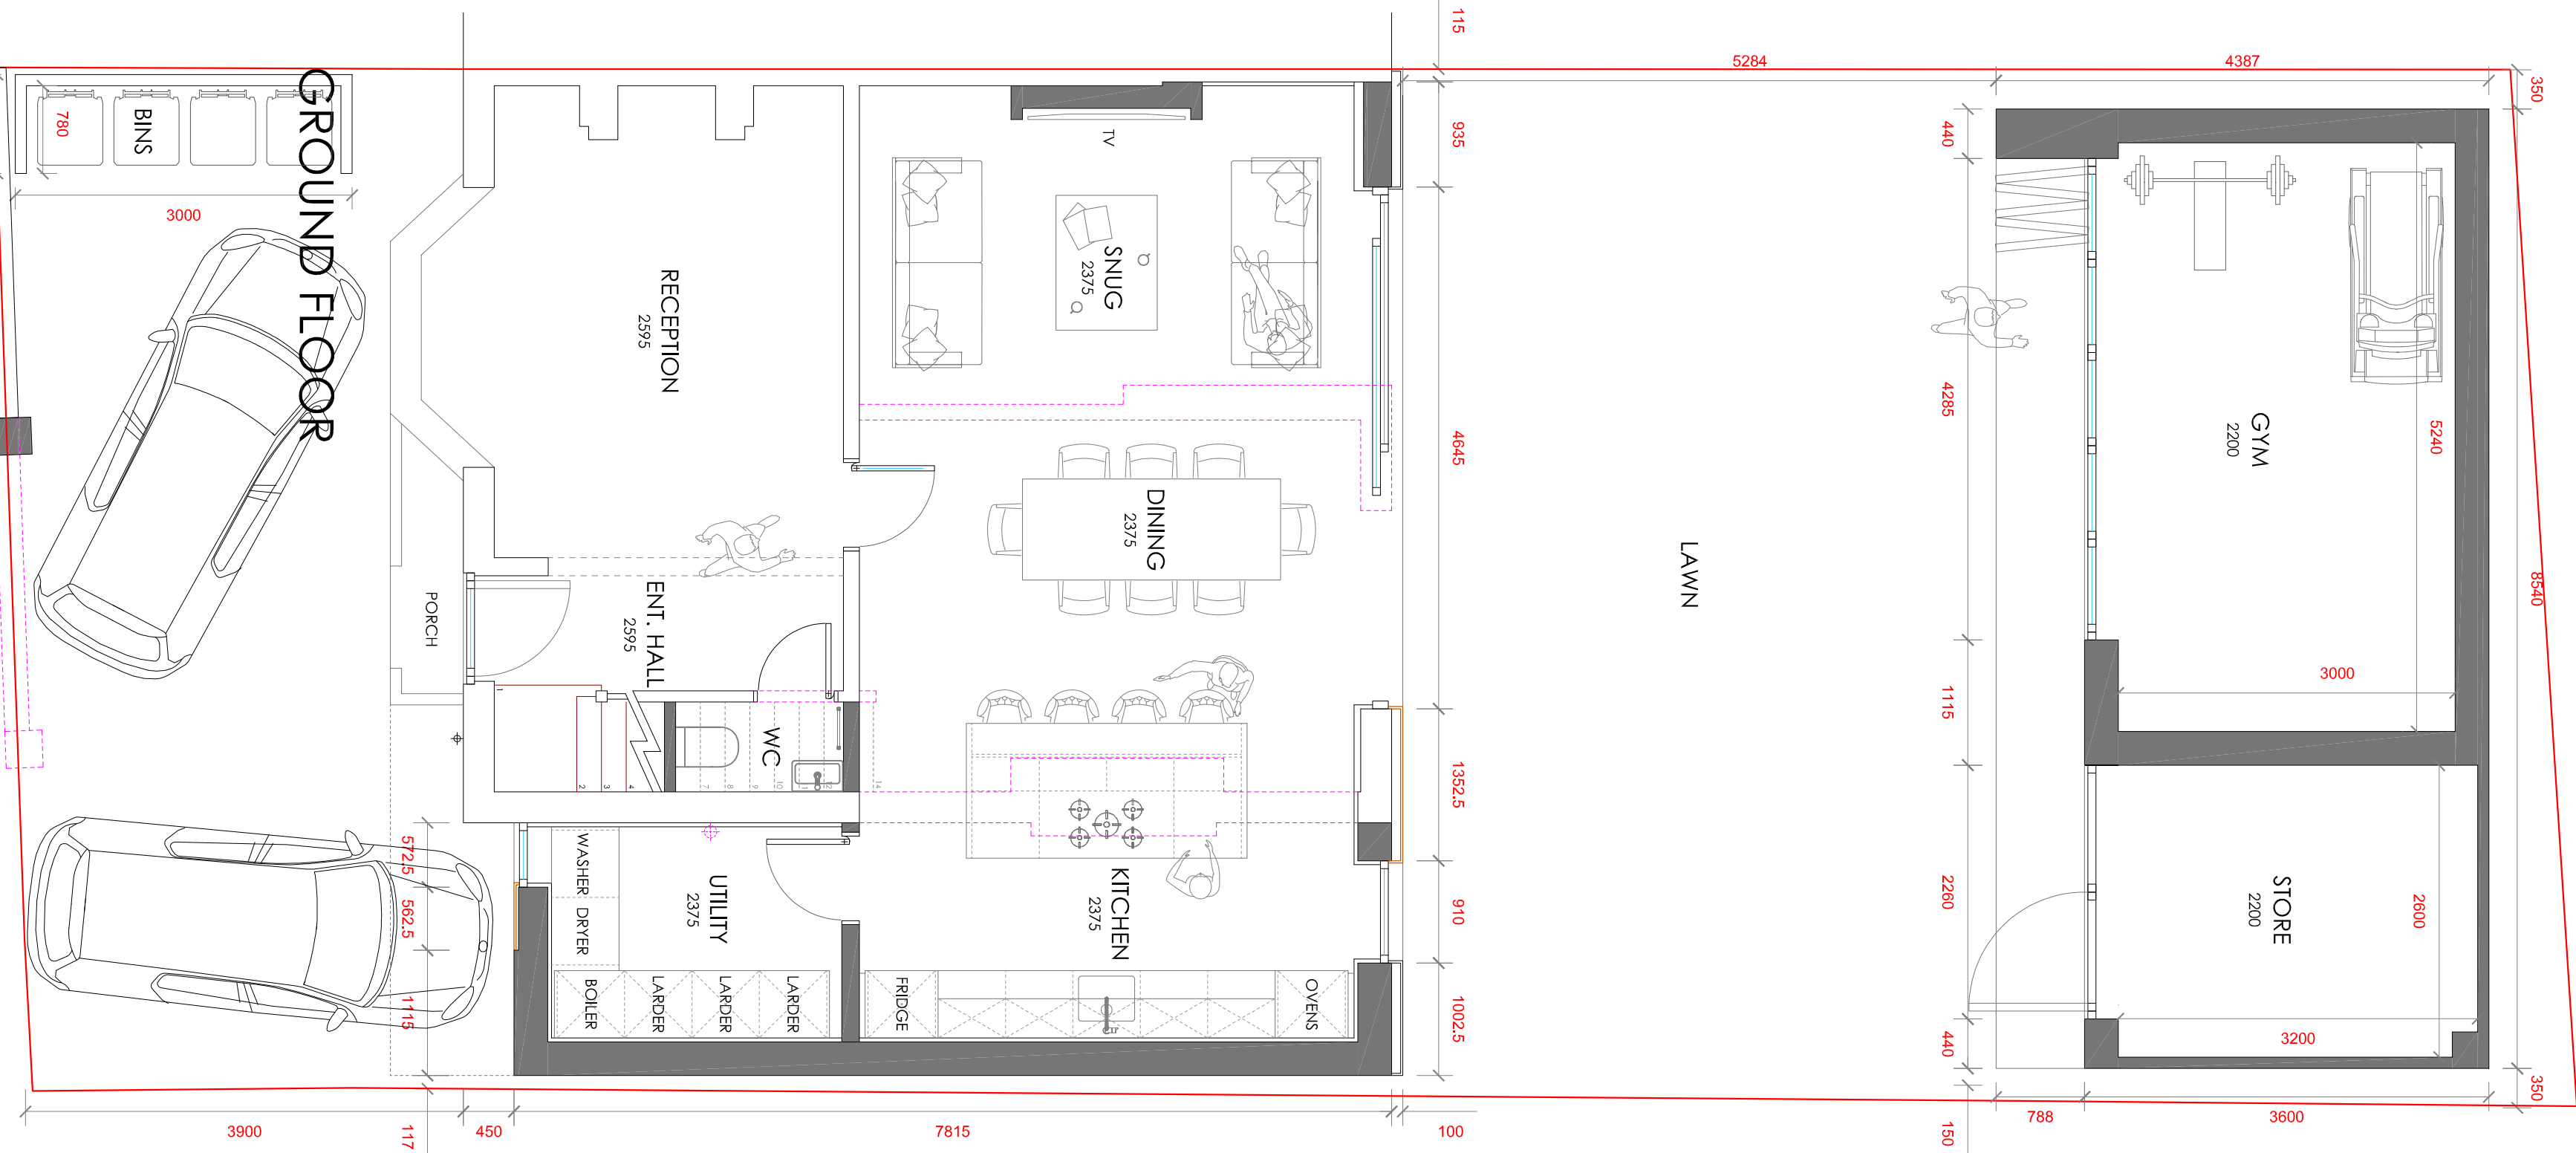

Bluechip Architecture
07999 294 675
DESIGN@BLUECHIP-ARCHITECTURE.CO.UK
WWW.BLUECHIP-ARCHITECTURE.CO.UK

LOWRY MILL | LEE ST. | SWINTON | MANCHESTER | M27 6DB
DO NOT SCALE FROM THE DRAWING. COPYRIGHT PROTECTED & ISSUED
UNDER LICENCE TO THE CLIENT NAMED BELOW. ALL INFORMATION
CONTAINED WITHIN IS NON-TRANSFERABLE WITHOUT APPROVAL FROM
BLUECHIP ARCHITECTURE

ISSUED FOR PLANNING APPROVAL 24.03.22