



- notes:
- DO NOT SCALE FROM THIS DRAWING - USE FIGURED DIMENSIONS ONLY.
  - TO BE READ IN CONJUNCTION WITH ALL OTHER CONSULTANTS / SPECIALISTS DRAWINGS. REPORT ANY DISCREPANCIES BEFORE AFFECTED WORK COMMENCES.
  - ALL SETTING OUT DIMENSIONS TO BE CHECKED ON SITE BY CONTRACTOR BEFORE WORK COMMENCES.

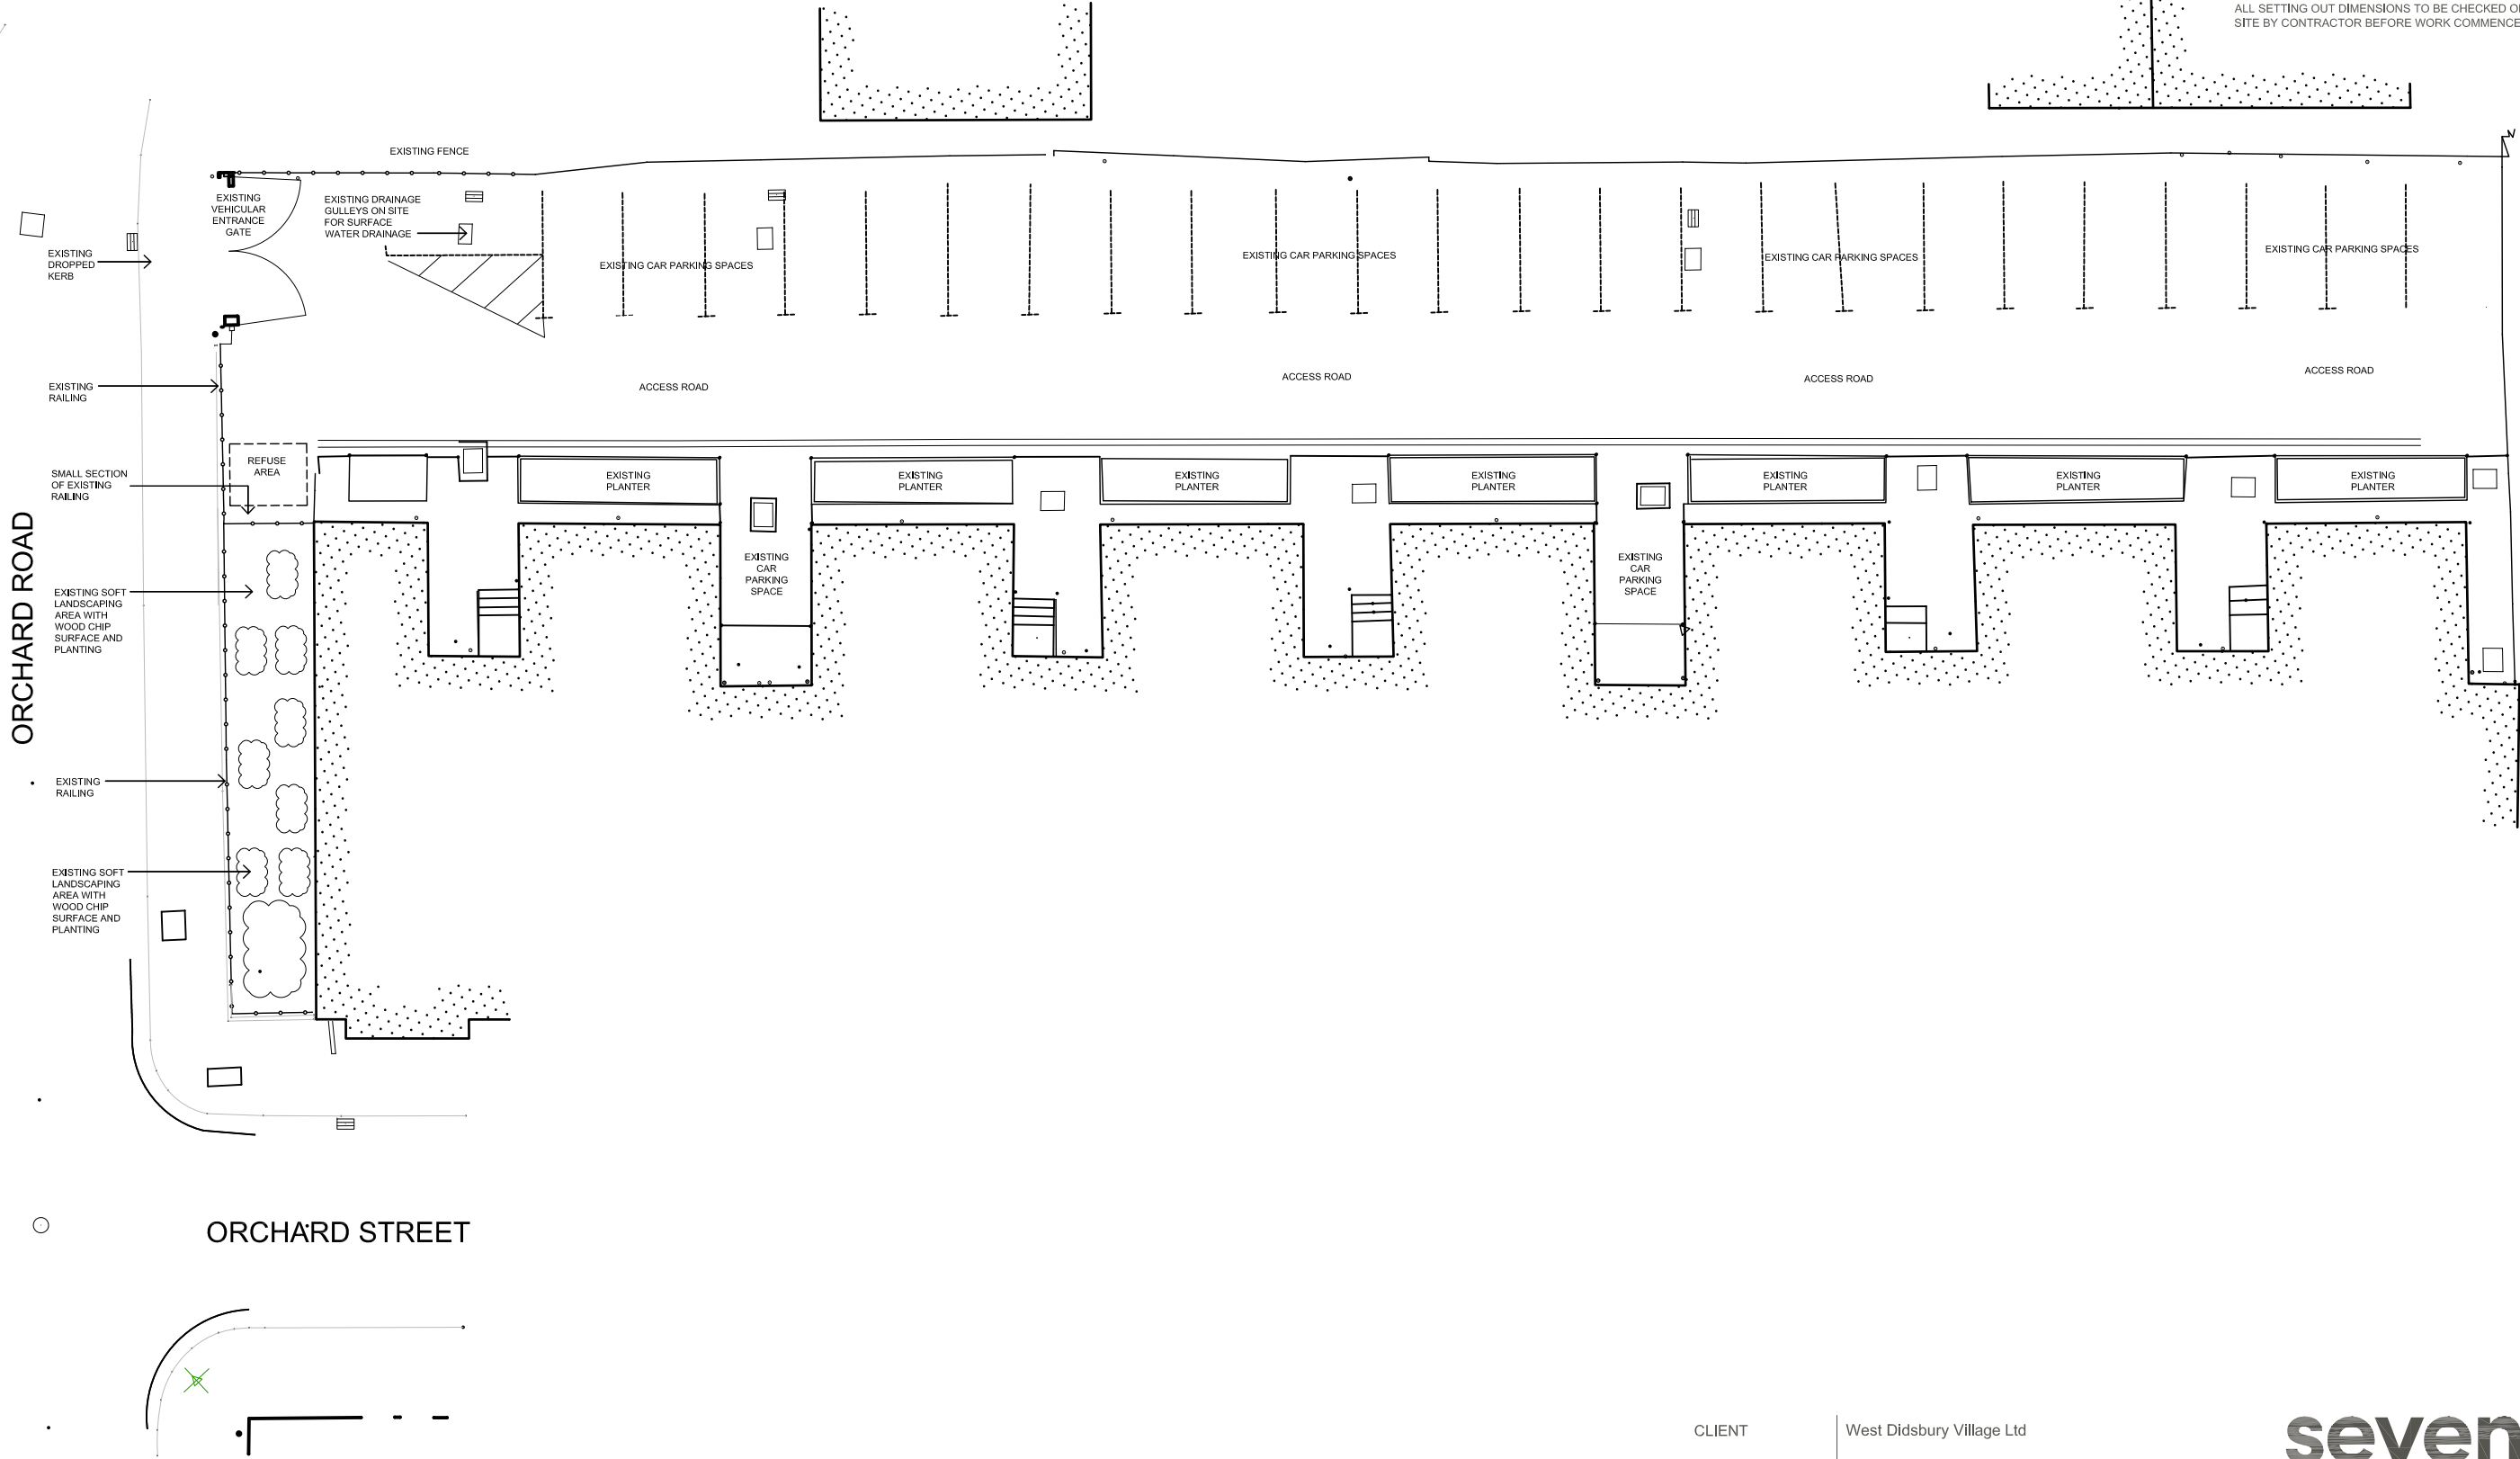

EXISTING SITE PLAN

 

|           |                                   |                    |    |       |
|-----------|-----------------------------------|--------------------|----|-------|
| REVISIONS | Updated on from planning comments | 28-01-22           | ZH | Rev A |
|           |                                   | DATE; DRAWN; CHECK |    |       |

|            |                                           |
|------------|-------------------------------------------|
| CLIENT     | West Didsbury Village Ltd                 |
| PROJECT    | West Didsbury Village_Car Park Amendments |
| TITLE      | Existing Site Plan                        |
| NUMBER     | SK006                                     |
| REVISION   | Rev A                                     |
| STATUS     | Planning                                  |
| SCALE      | 1:1000 @A3                                |
| DATE       | 07/01/21                                  |
| DRAWN BY   | ZH                                        |
| CHECKED BY | IC                                        |

**seven.**  
SEVENARCHITECTURE.CO.UK

Studios at :

Unit 1,3, Waulk Mill, 51 Bengal Street  
**MANCHESTER**, M4 6LN  
t : 0161 236 5655

Clarendon House, Victoria Avenue,  
**HARROGATE**, HG1 1DY  
t : 01423 709 807

24 Greville Street, **LONDON**,  
EC1N 8SS  
t : 0203 036 0691