



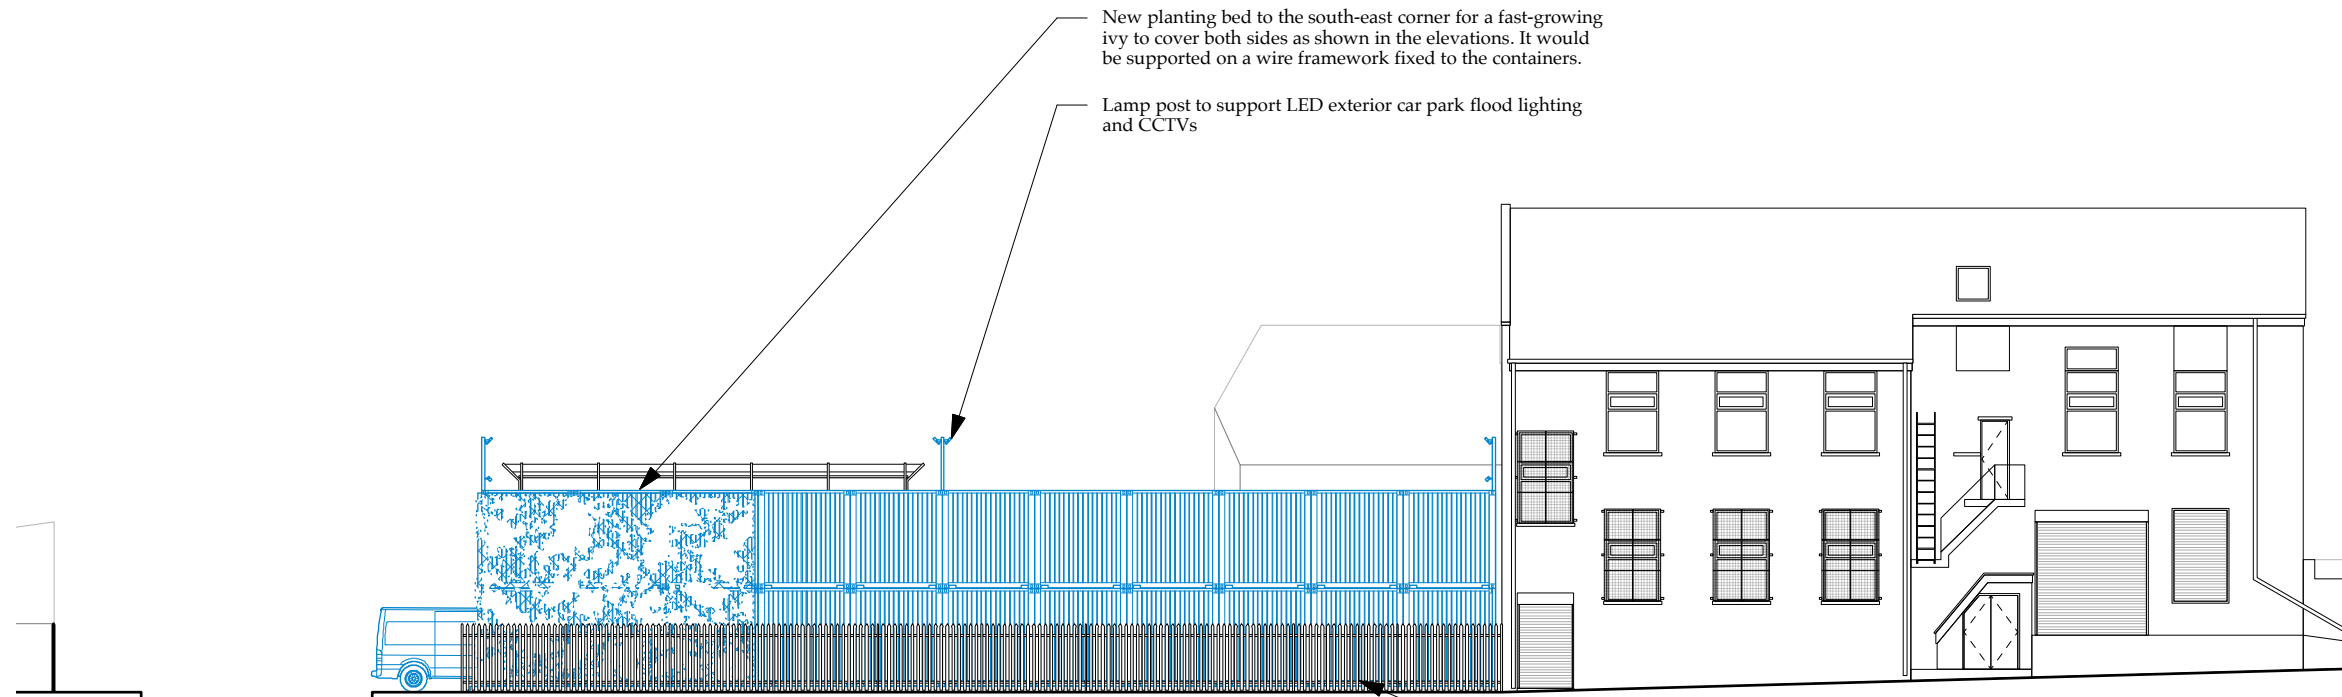

FRONT ELEVATION C-C'

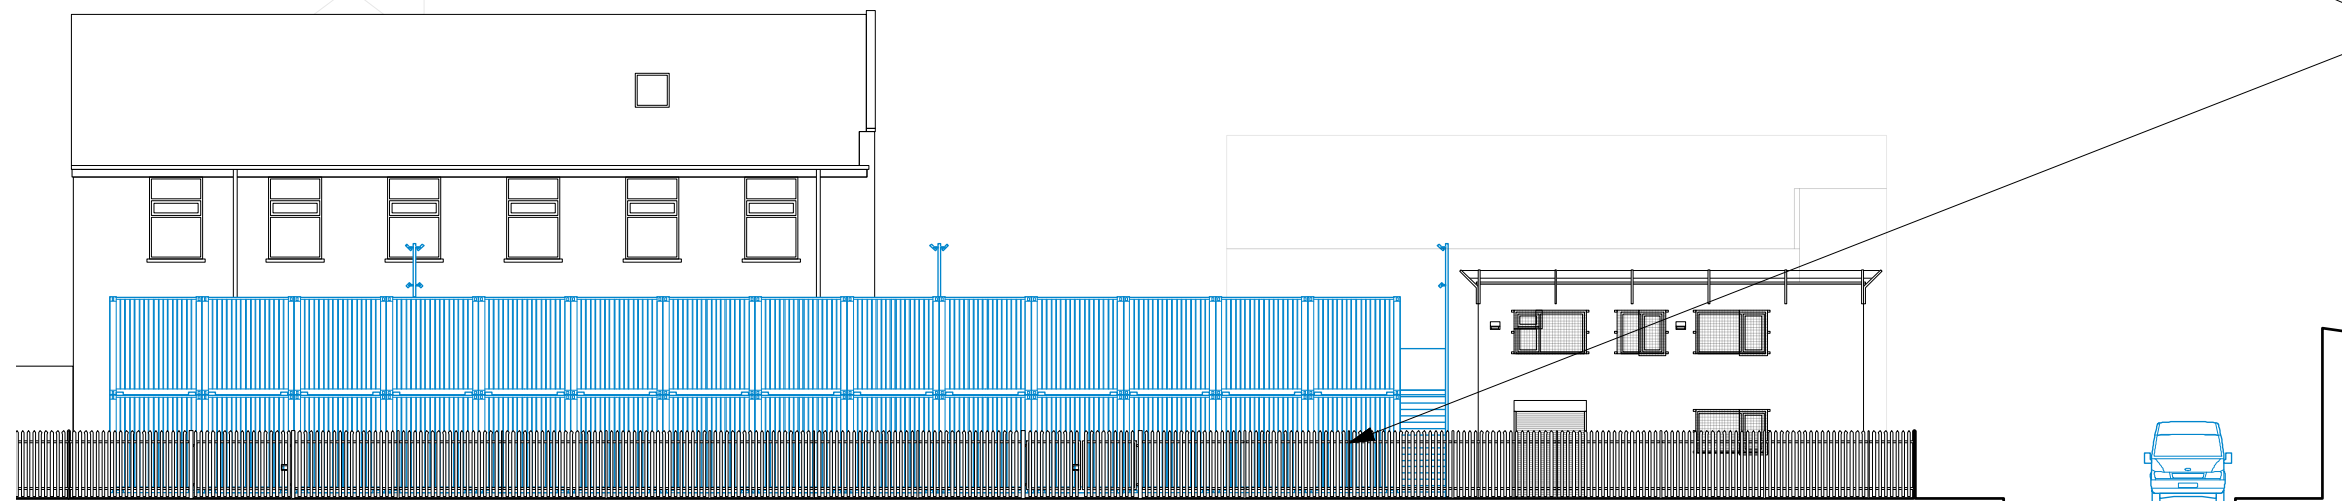


FRONT ELEVATION D-D'



PARK STREET 495 - Containers

ARCHITECTURAL EMPORIUM Ltd
EMAIL: mail@architectural-emporium.co.uk
WEB: www.architectural-emporium.co.uk
ADDRESS: 13 Hope St, Liverpool, L1 9BQ
PHONE: +44 (0)151 363 0000

 

- North Point

Key:


Proposed items



Removed items



Existing palisade fencing to be retained (1.8m height approx.)

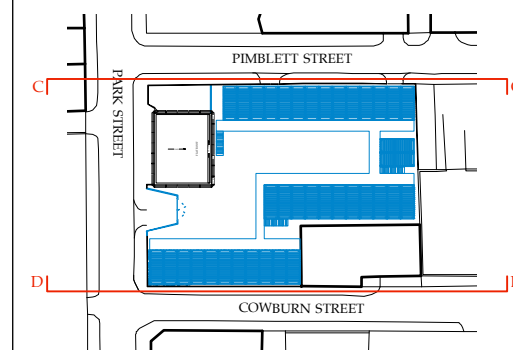

RevA: 08.04.22
Fence & gate height specified

FOR: PLANNING

CHECKED BY: TW | DRAWN BY: AK

SCALE: 1:200

PAPER SIZE: A3

JOB: PARK STREET 495 - Containers

C-2.202_RevA

FIRST ISSUE: 15.02.22

PROPOSED ELEVATIONS - 02