



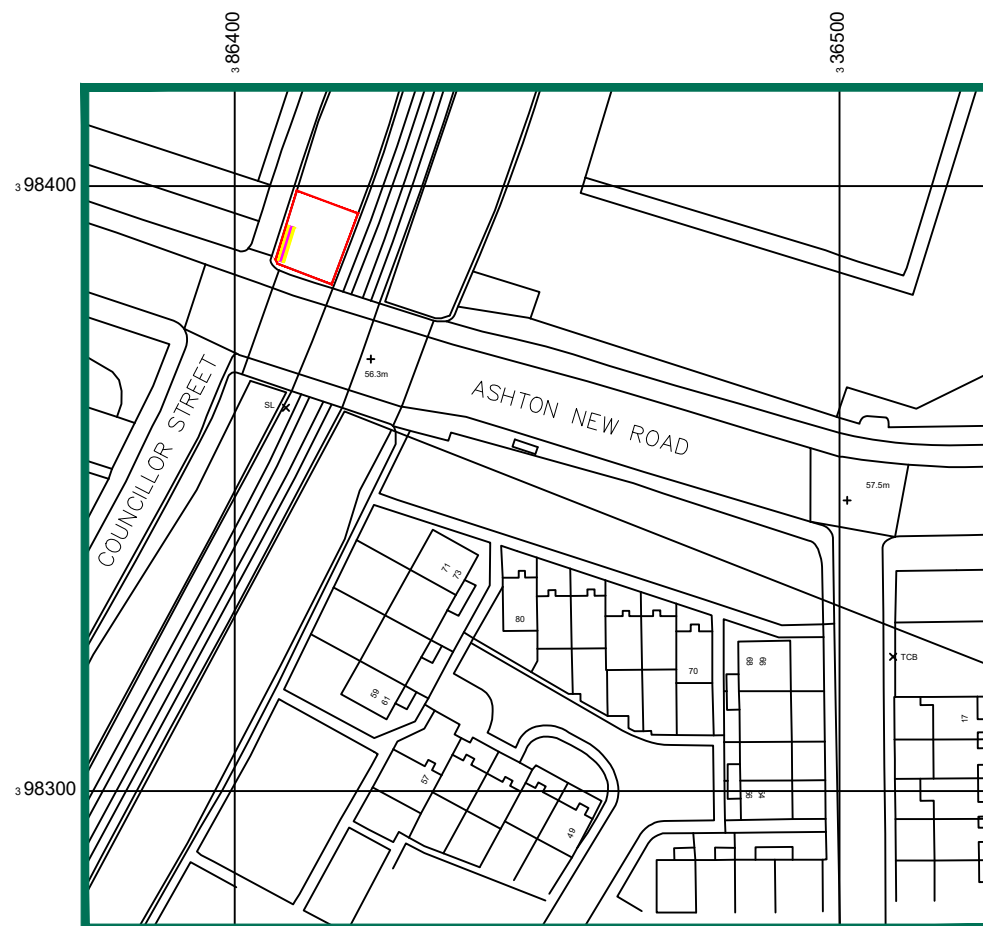


LOCATION PLAN

 

SITE PHOTOGRAPH


STREETVIEW LINK (501) – <https://goo.gl/maps/aDfVQN2EWBoa3nJU7>

STREETVIEW LINK (601) – <https://goo.gl/maps/MWVx9wtuUCusmnDY6>

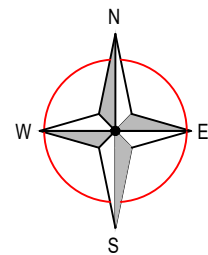


EXISTING BACK-TO-BACK SIGN

EXISTING/PROPOSED SIGN LOCATION

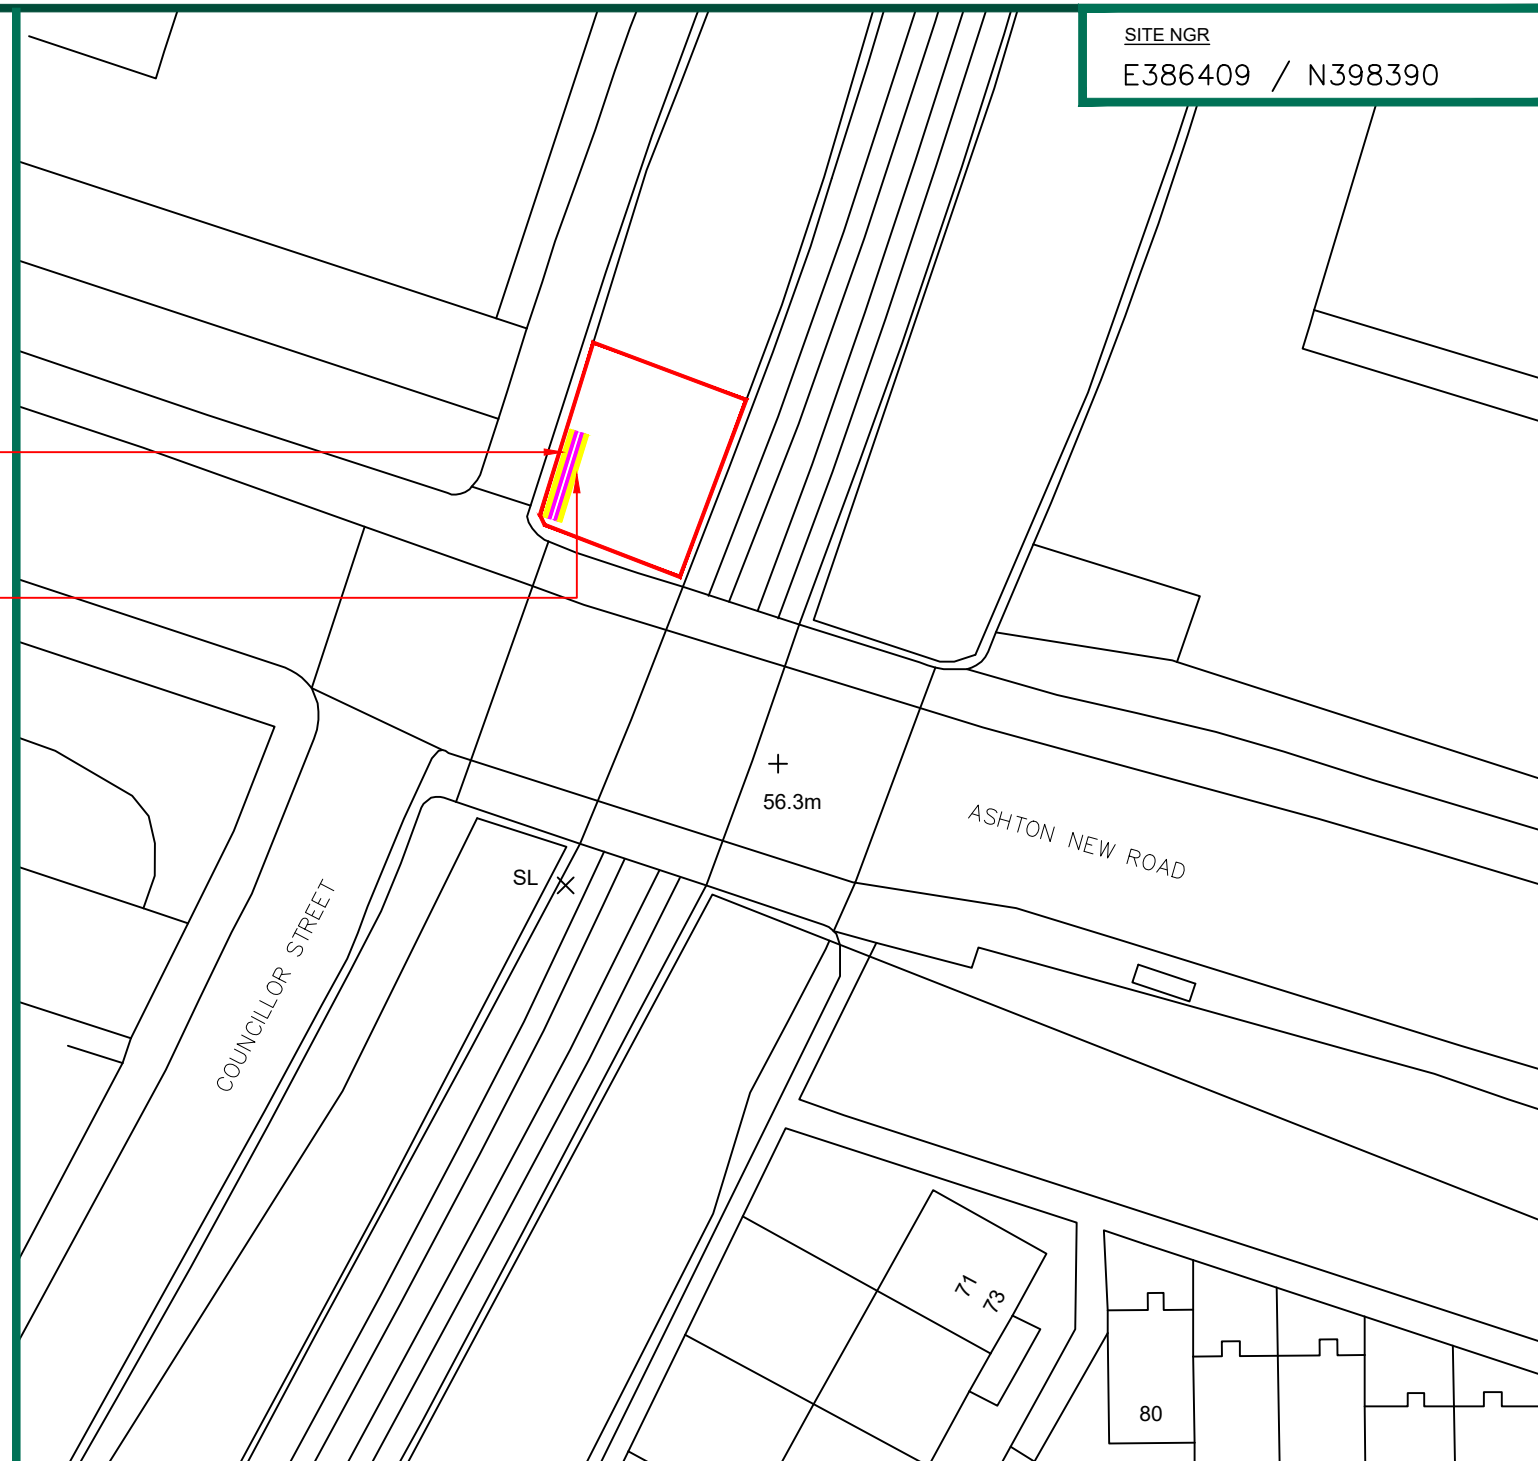

SITE NGR
E386409 / N398390

SITE PLAN

 

— SITE DEMISE LINE

— EXISTING 48-SHEET ADVERTISING HOARDING

— UPGRADE OF 1No. 48-SHEET ADVERTISING HOARDING TO DIGITAL LED DISPLAY



CLIENT



ADDRESS

SIGNAGE REPLACEMENT AT ASHTON NEW ROAD,
FCG TFC TO CITY, ASHBURYS, M11 3RR


TITLE

SITE LOCATION PLAN

DRAWING NUMBER


YZ020301470501/601_001_A

A	FIRST ISSUE	NM	25.01.22	SLC
REV	DESCRIPTION	BY	DATE	CHKD
SCALE	DRAWN	CHECKED	APPROVED	
AS SHOWN	NM	DCC	PC	
	DATE 25.01.22	DATE 25.01.22	DATE 25.01.22	

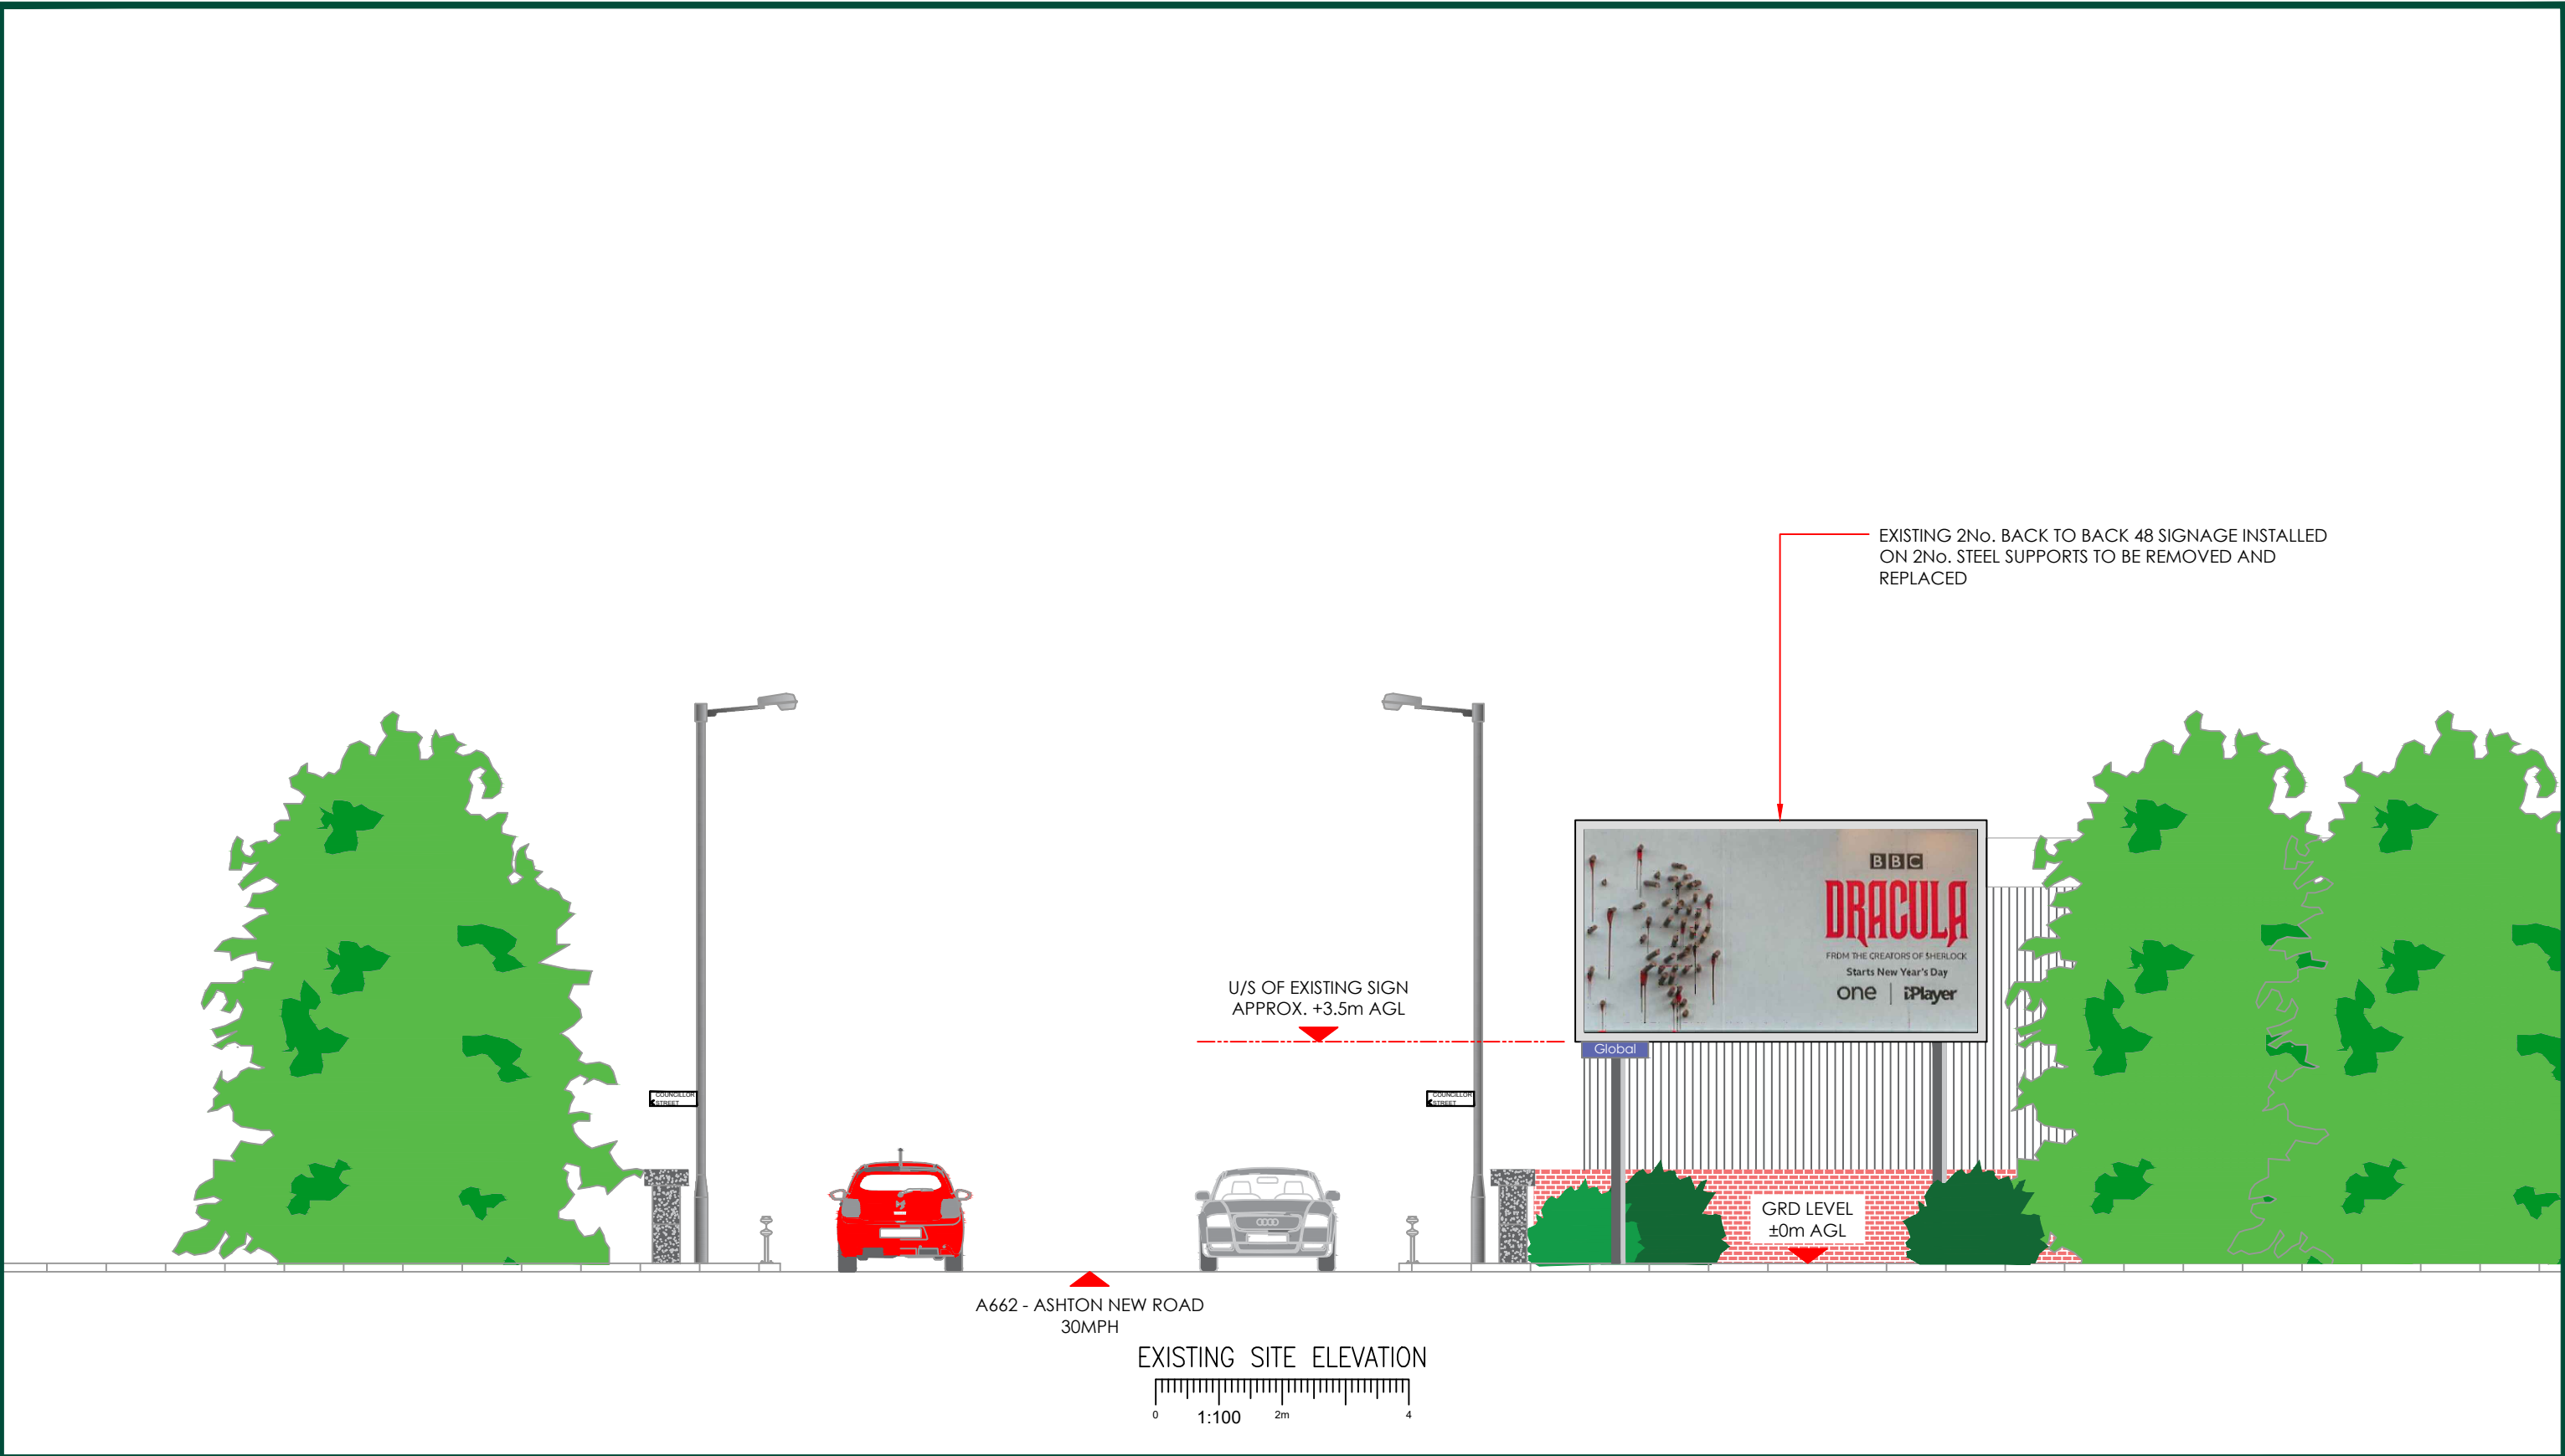


		CLIENT								ADDRESS SIGNAGE REPLACEMENT AT ASHTON NEW ROAD, FCG TFC TO CITY, ASHBURYS, M11 3RR		
						A	FIRST ISSUE		NM	25.01.22	SLC	TITLE
						REV	DESCRIPTION		BY	DATE	CHKD	EXISTING SITE ELEVATION (501)
				SCALE 1:100		DRAWN NM DATE 25.01.22		CHECKED DCC DATE 25.01.22		APPROVED PC DATE 25.01.22		DRAWING NUMBER YZ020301470501/601_002_A

DESKTOP SURVEY CAVEAT
SITE INFORMATION HAS BEEN DERIVED FROM 3rd PARTY SOURCES
AS NECESSARY, ALTHOUGH BEST EFFORTS HAVE BEEN MADE TO
ENSURE THE DRAWING REPRESENT THE SITE FROM INFORMATION
AVAILABLE IT MUST BE UNDERSTOOD THAT THE FINAL SETTING OUT
ON SITE MAY VARY

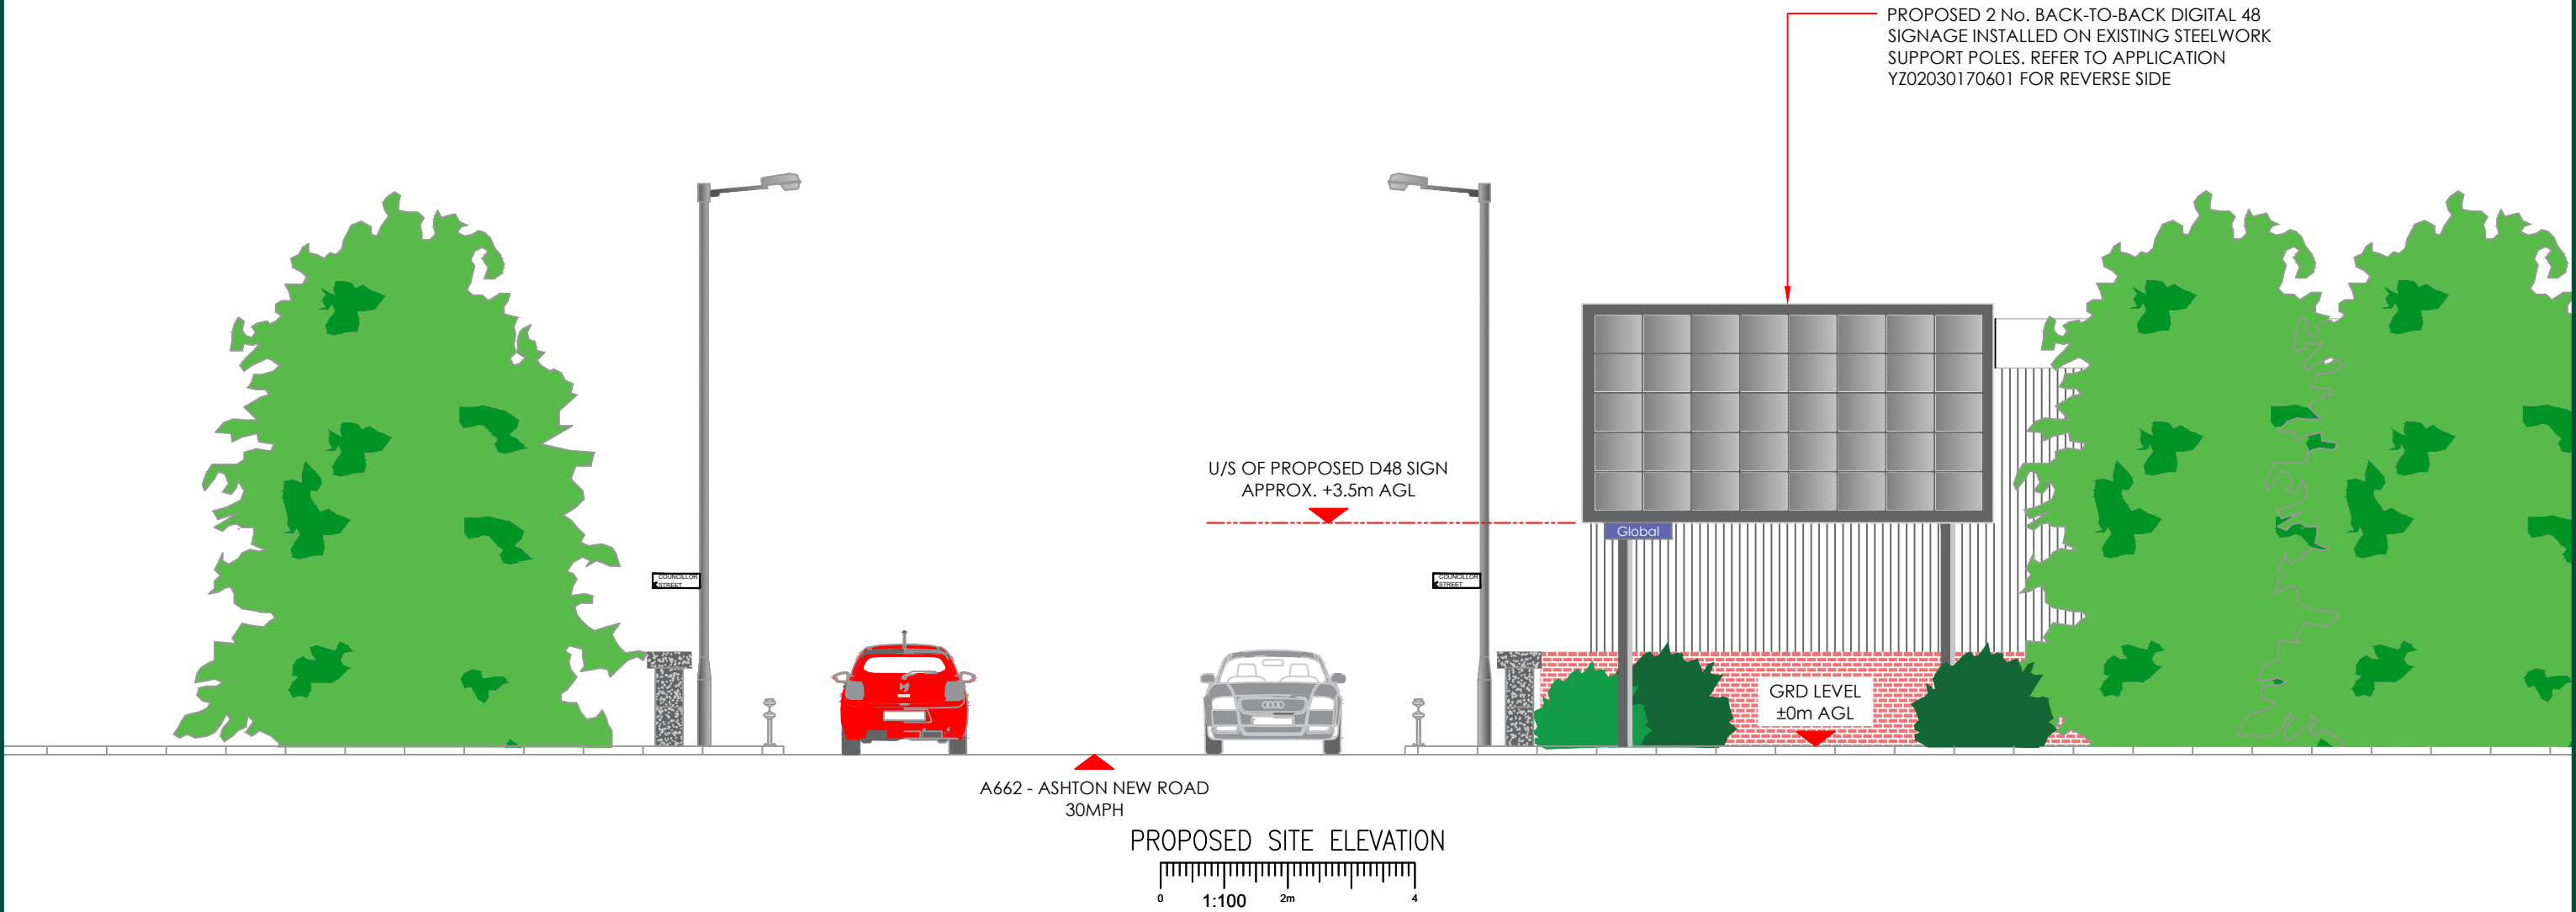


		CLIENT				ADDRESS SIGNAGE REPLACEMENT AT ASHTON NEW ROAD, FCG TFC TO CITY, ASHBURYS, M11 3RR	
				A		TITLE	
				FIRST ISSUE		PROPOSED SITE ELEVATION (501)	
				NM		DRAWING NUMBER	
				25.01.22		YZ020301470501/601_003_A	
				BY			
				DATE			
				CHKD			
				SCALE			
				1:100			
				DRAWN			
				NM			
				CHECKED			
				DCC			
				APPROVED			
				PC			
				DATE			
				25.01.22			
				DATE			
				25.01.22			
				DATE			
				25.01.22			

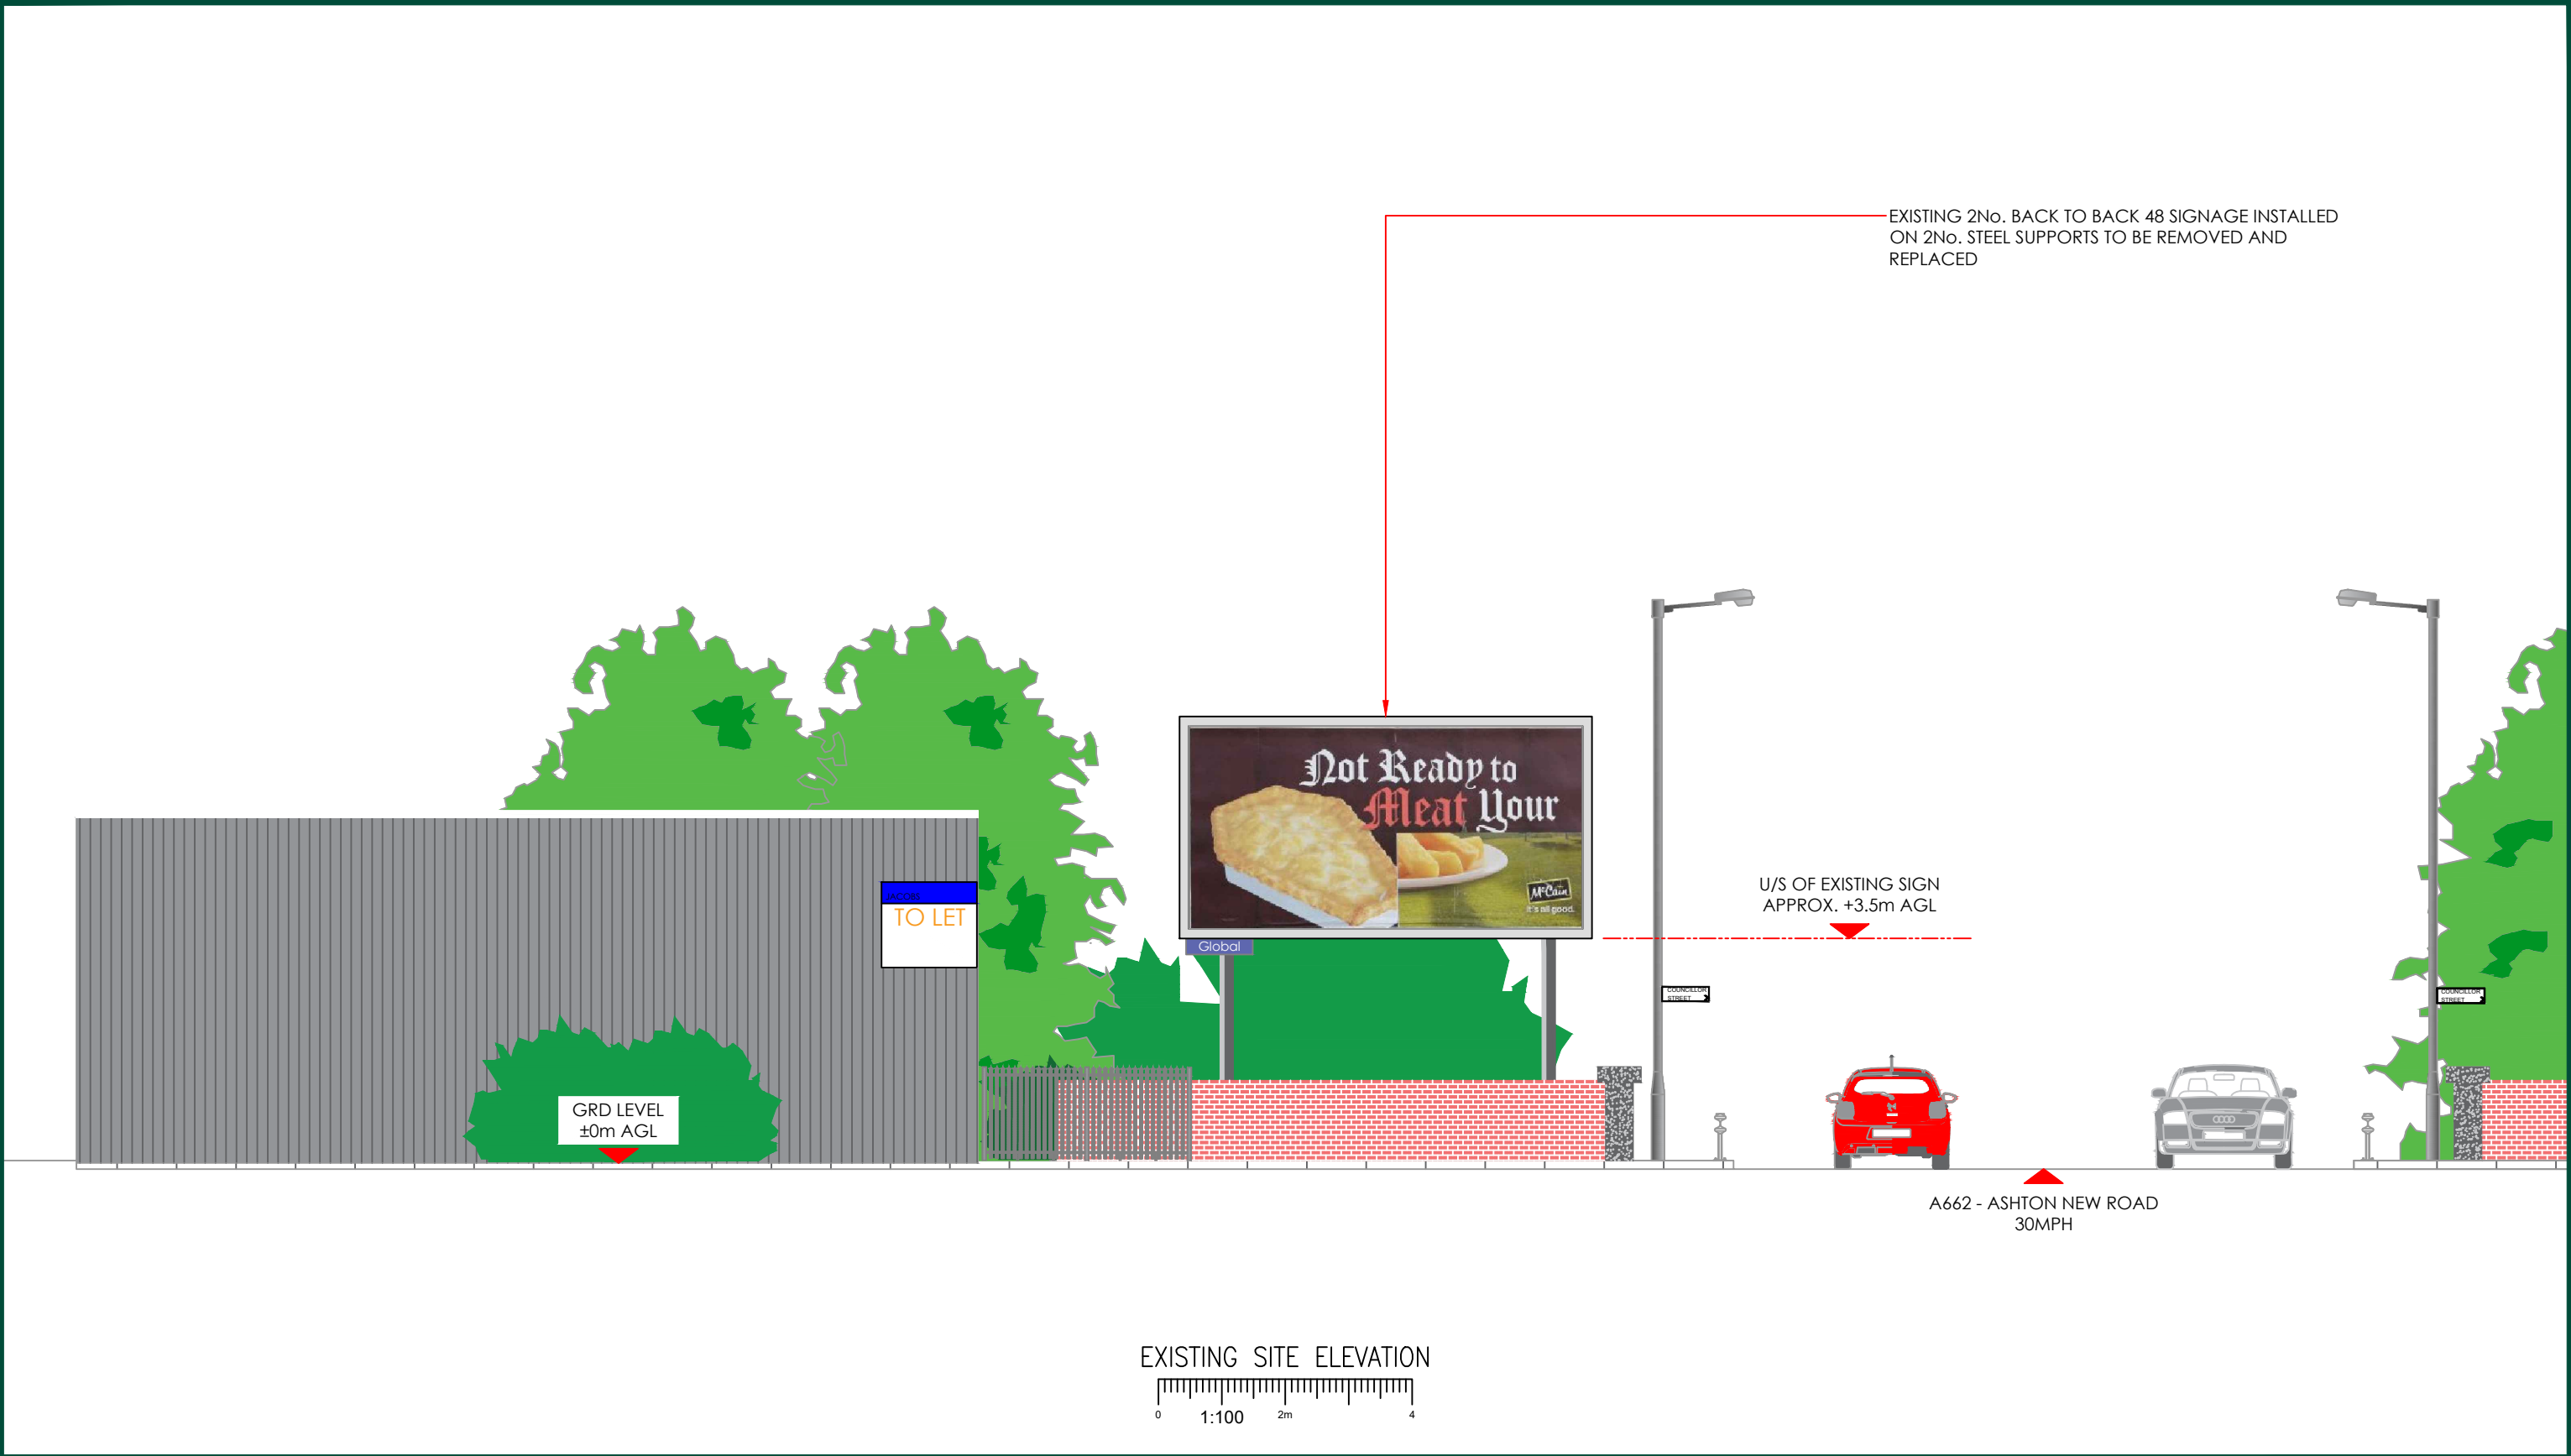

		CLIENT								ADDRESS SIGNAGE REPLACEMENT AT ASHTON NEW ROAD, FCG TFC TO CITY, ASHBURYS, M11 3RR	
						A		FIRST ISSUE		NM 25.01.22 SLC	
						REV		DESCRIPTION		BY DATE CHKD	
						SCALE 1:100		DRAWN NM DATE 25.01.22		CHECKED DCC DATE 25.01.22	
								APPROVED PC DATE 25.01.22		TITLE EXISTING SITE ELEVATION (601)	
										DRAWING NUMBER YZ020301470501/601_004_A	

DESKTOP SURVEY CAVEAT
SITE INFORMATION HAS BEEN DERIVED FROM 3rd PARTY SOURCES
AS NECESSARY, ALTHOUGH BEST EFFORTS HAVE BEEN MADE TO
ENSURE THE DRAWING REPRESENT THE SITE FROM INFORMATION
AVAILABLE IT MUST BE UNDERSTOOD THAT THE FINAL SETTING OUT
ON SITE MAY VARY

PROPOSED 2 No. BACK-TO-BACK DIGITAL 48
SIGNAGE INSTALLED ON EXISTING STEELWORK
SUPPORT POLES. REFER TO APPLICATION
YZ02030170501 FOR REVERSE SIDE

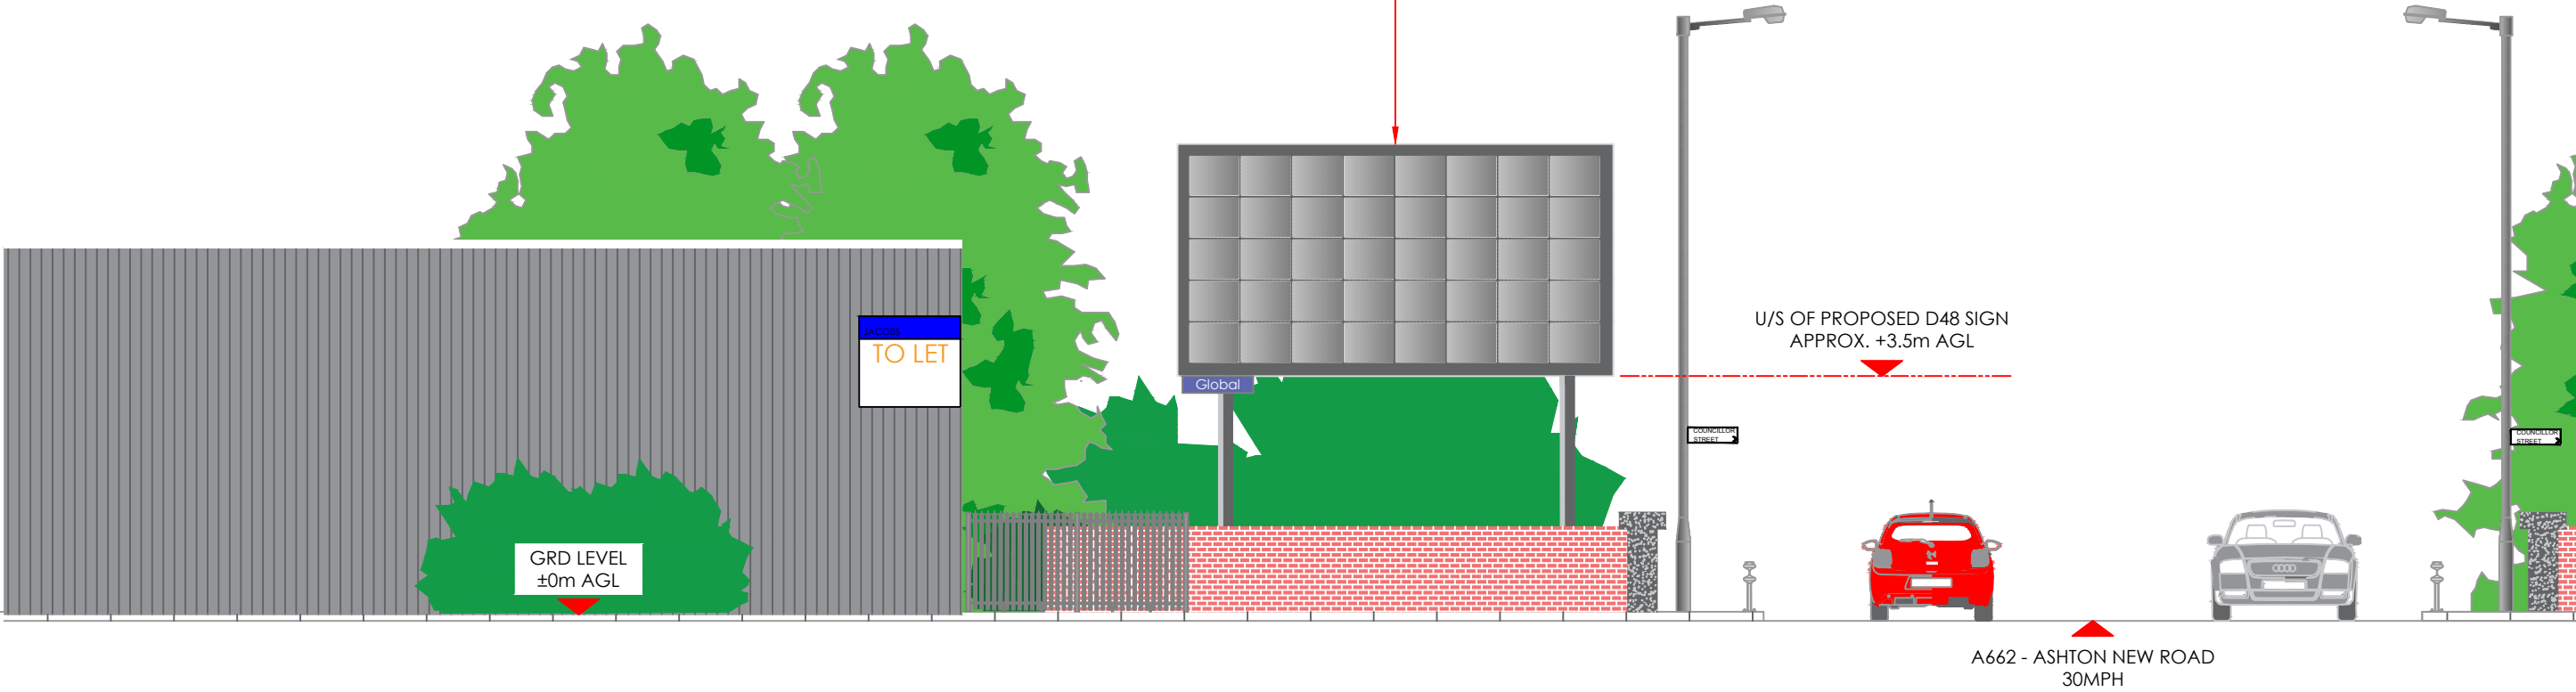

PROPOSED SITE ELEVATION
0 1:100 2m 4



Casado Design


TETRA TECH

CLIENT




A	FIRST ISSUE	NM	25.01.22	SLC	ADDRESS SIGNAGE REPLACEMENT AT ASHTON NEW ROAD, FCG TFC TO CITY, ASHBURYS, M11 3RR
REV	DESCRIPTION	BY	DATE	CHKD	
SCALE	DRAWN	CHECKED	APPROVED	TITLE	
1:100	NM	DCC	PC	PROPOSED SITE ELEVATION (601)	
	DATE	DATE	DATE	DRAWING NUMBER	
	25.01.22	25.01.22	25.01.22	YZ020301470501/601_005_A	

DESKTOP SURVEY CAVEAT
SITE INFORMATION HAS BEEN DERIVED FROM 3rd PARTY SOURCES
AS NECESSARY, ALTHOUGH BEST EFFORTS HAVE BEEN MADE TO
ENSURE THE DRAWING REPRESENT THE SITE FROM INFORMATION
AVAILABLE IT MUST BE UNDERSTOOD THAT THE FINAL SETTING OUT
ON SITE MAY VARY

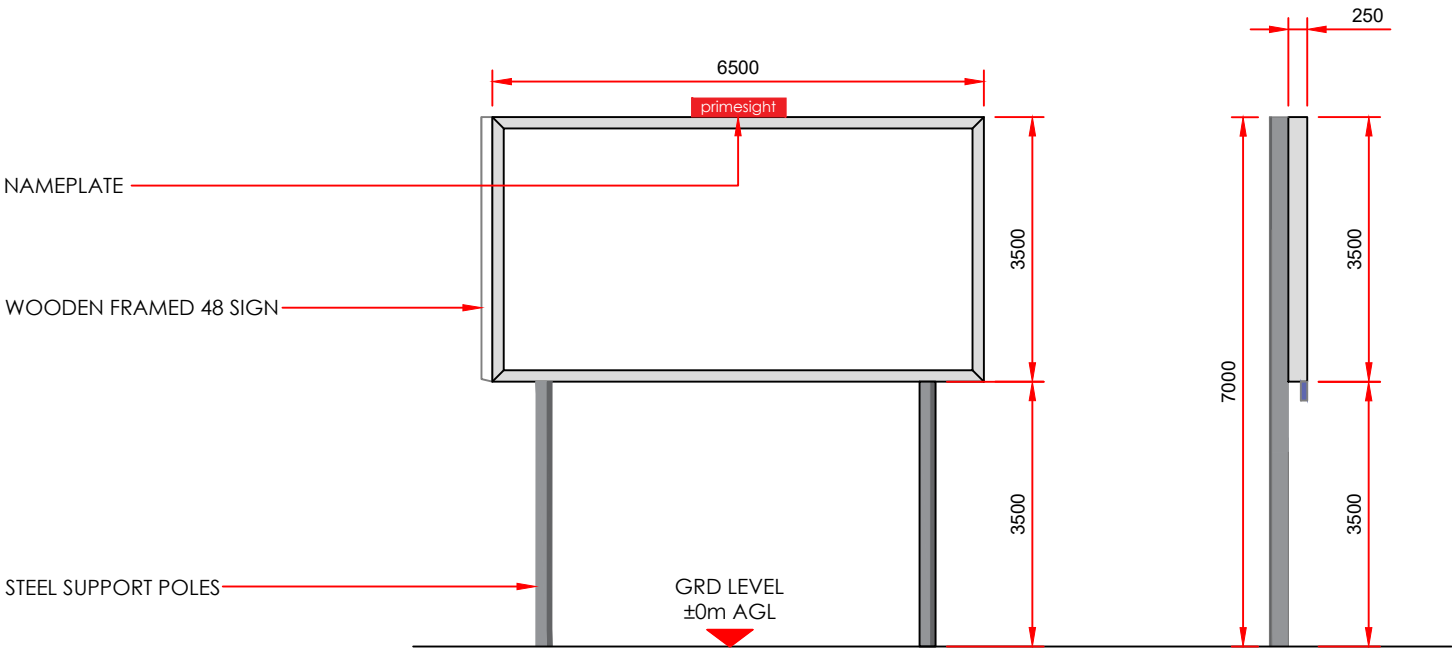



ELEVATION

SECTION A-A

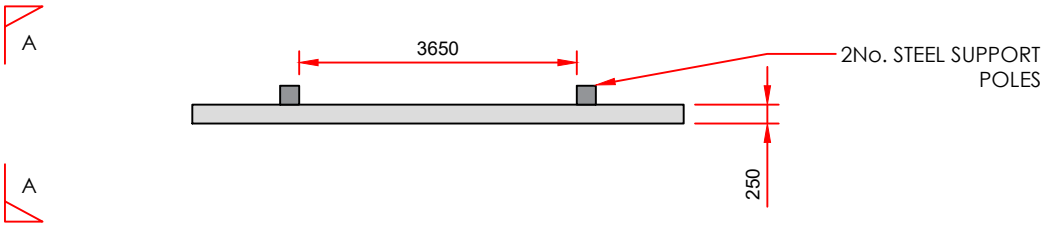


SHEET PANEL PLAN

EXISTING SPECIFICATION – 48 SHEET PANEL

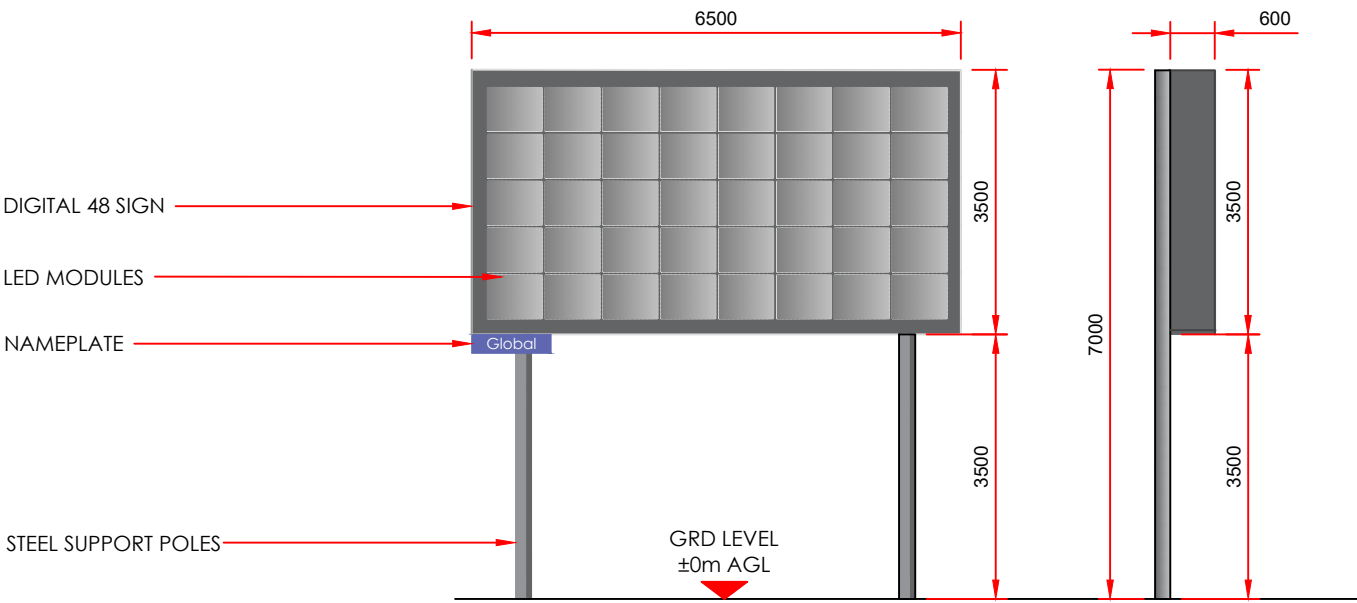 


ELEVATION

SECTION A-A

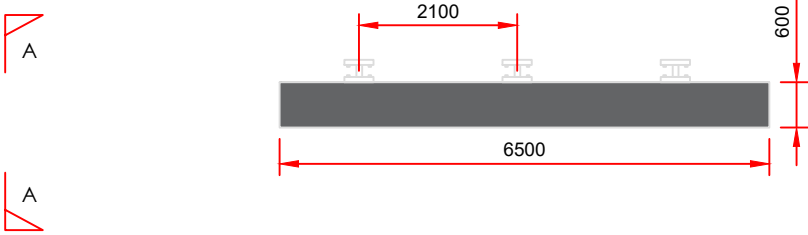

SHEET PANEL PLAN

PROPOSED SPECIFICATION – DIGITAL 48 SHEET PANEL

 

CLIENT




A	FIRST ISSUE	NM	25.01.22	SLC
REV	DESCRIPTION	BY	DATE	CHKD
SCALE	DRAWN	CHECKED	APPROVED	
1:100	NM	DCC	PC	
	DATE	DATE	DATE	
	25.01.22	25.01.22	25.01.22	

ADDRESS
SIGNAGE REPLACEMENT AT ASHTON NEW ROAD,
FCG TFC TO CITY, ASHBURYS, M11 3RR

TITLE
EXISTING & PROPOSED SIGN SPECIFICATION

DRAWING NUMBER
YZ020301470501/601_006_A

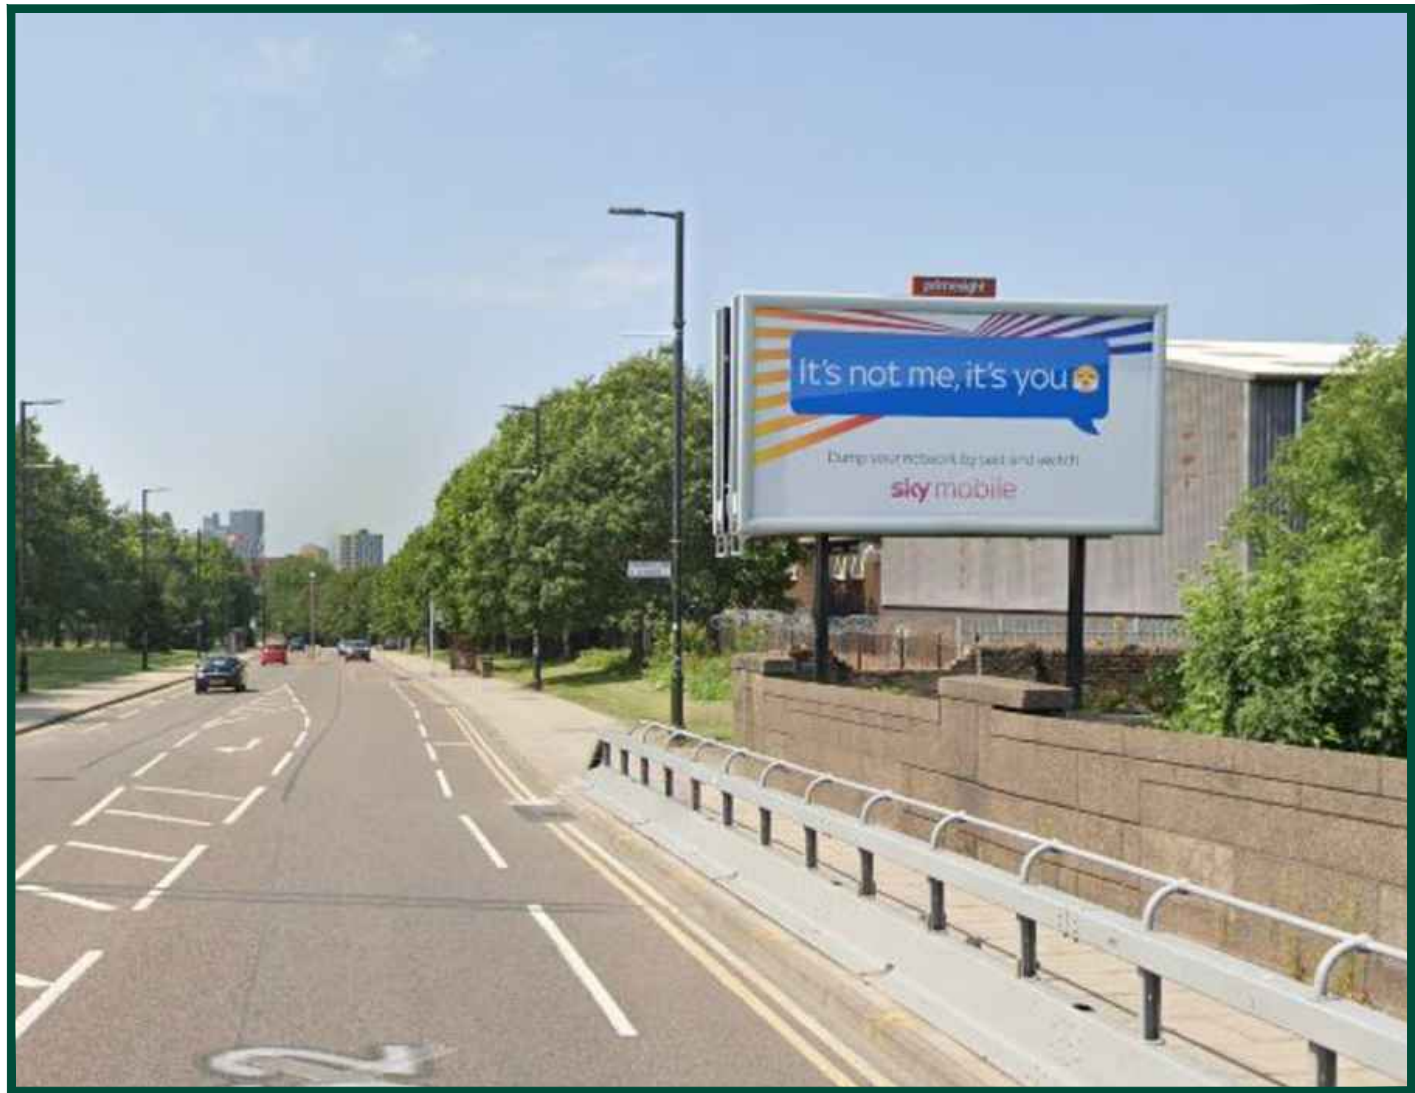


EXISTING SITE VIEW



PROPOSED SITE VIEW

		CLIENT								ADDRESS SIGNAGE REPLACEMENT AT ASHTON NEW ROAD, FCG TFC TO CITY, ASHBURYS, M11 3RR					
						A		FIRST ISSUE		NM 25.01.22 SLC		TITLE			
						REV		DESCRIPTION		BY DATE CHKD		PHOTO MONTAGE (501)			
						SCALE		DRAWN		CHECKED		APPROVED		DRAWING NUMBER	
						N.T.S		NM		DCC		PC		YZ020301470501/601_007_A	
								DATE 25.01.22		DATE 25.01.22		DATE 25.01.22			

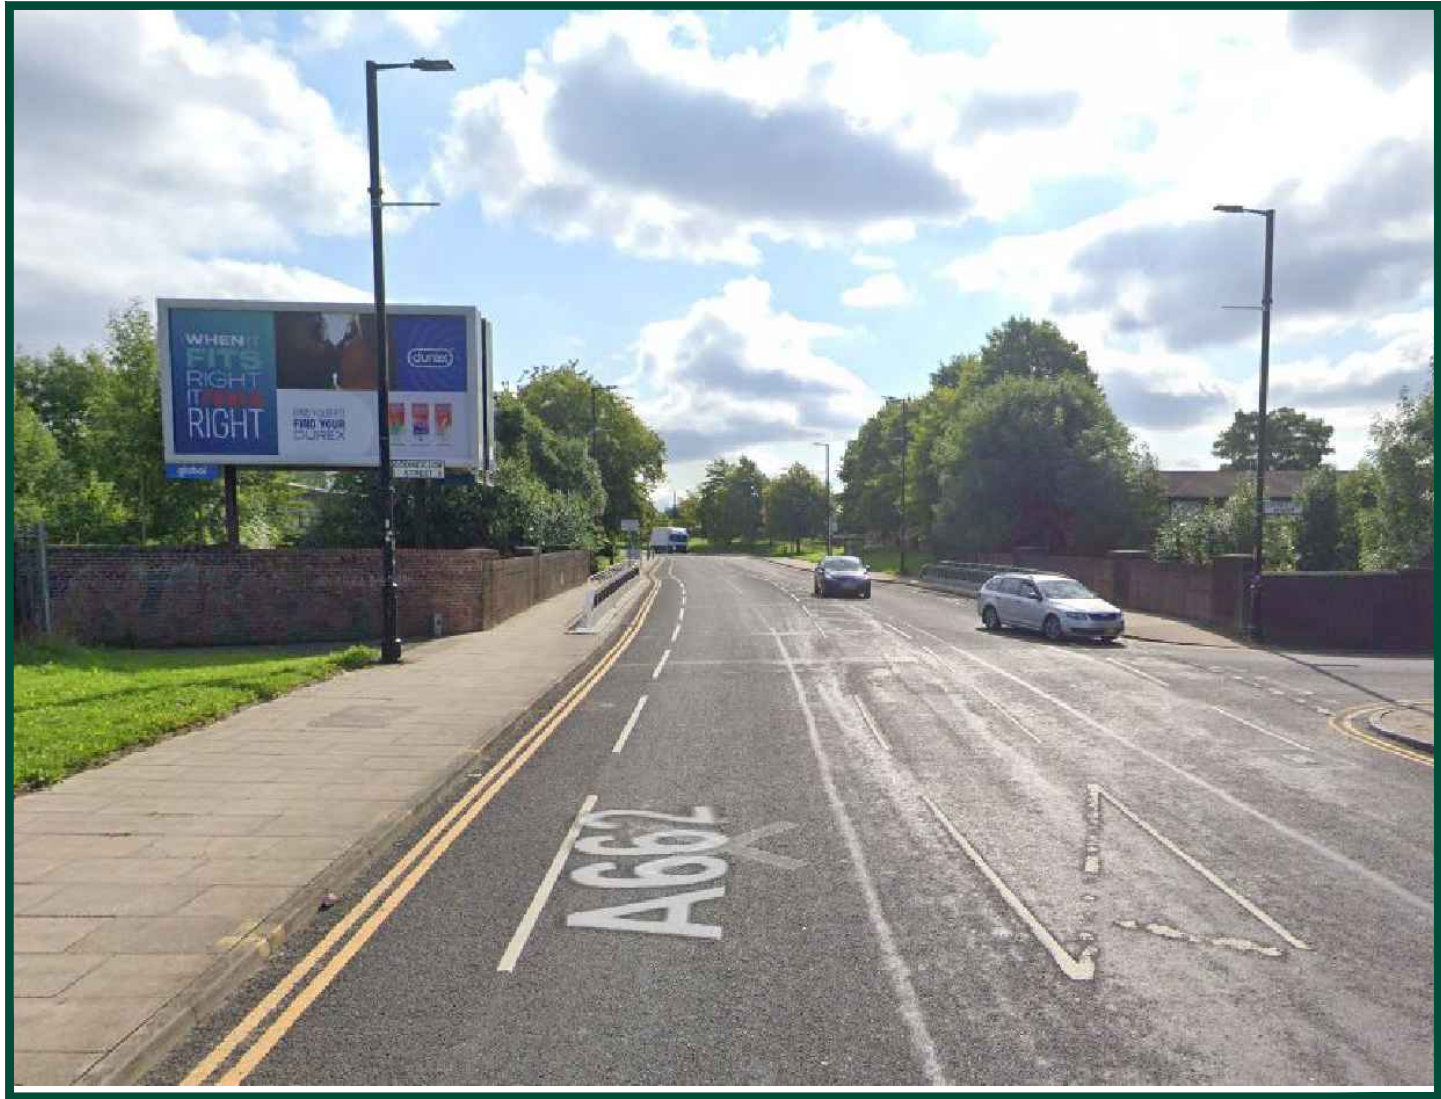

EXISTING SITE VIEW



PROPOSED SITE VIEW



**Sanderson
Weatherall**



**Casado
Design**



TETRA TECH

CLIENT



					ADDRESS SIGNAGE REPLACEMENT AT ASHTON NEW ROAD, FCG TFC TO CITY, ASHBURYS, M11 3RR
A	FIRST ISSUE	NM	25.01.22	SLC	TITLE PHOTO MONTAGE (601)
REV	DESCRIPTION	BY	DATE	CHKD	DRAWING NUMBER YZ020301470501/601_008_A
SCALE N.T.S	DRAWN NM DATE 25.01.22	CHECKED DCC DATE 25.01.22	APPROVED PC DATE 25.01.22		