

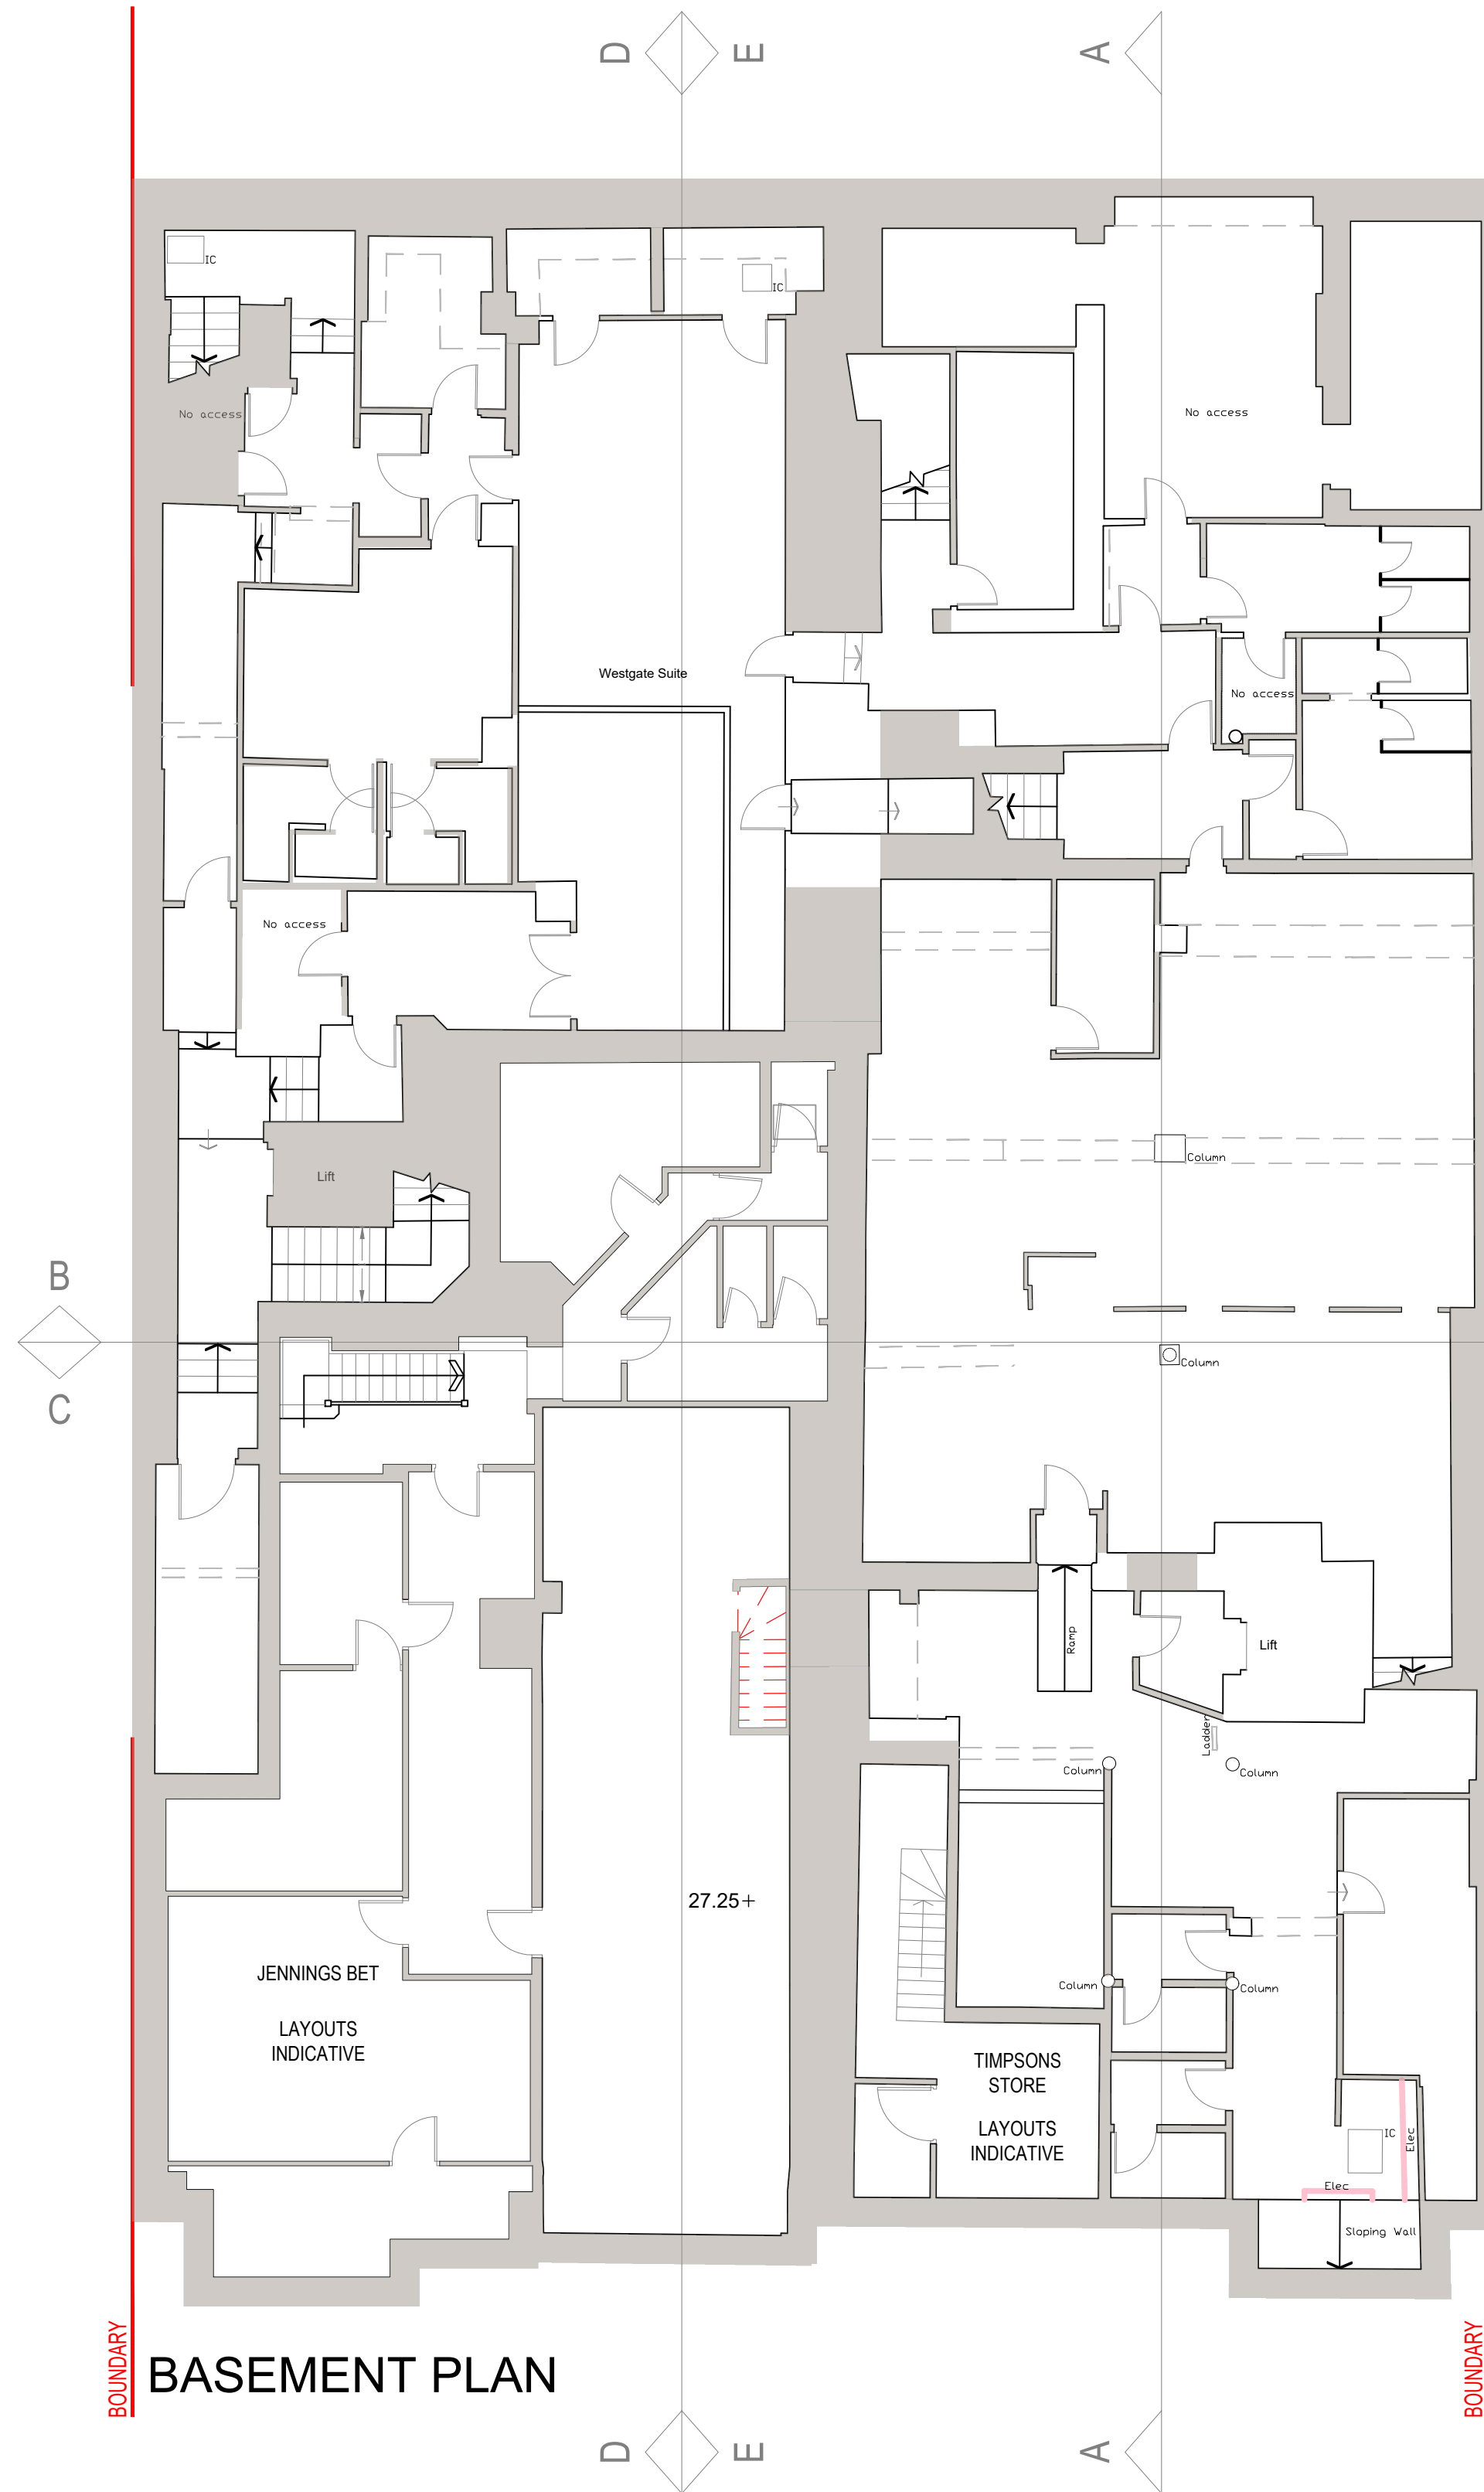



SCALE 1:100

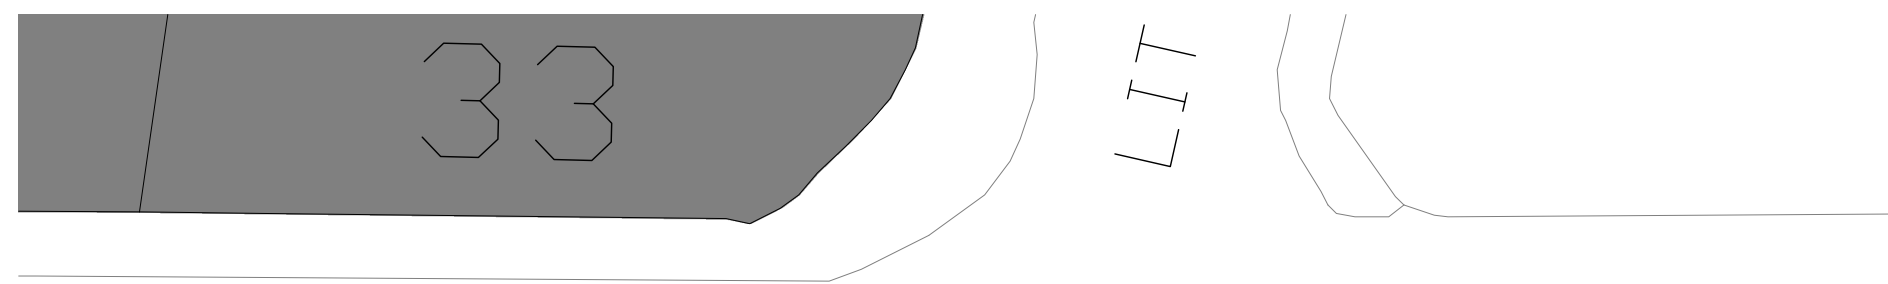


BASEMENT PLAN

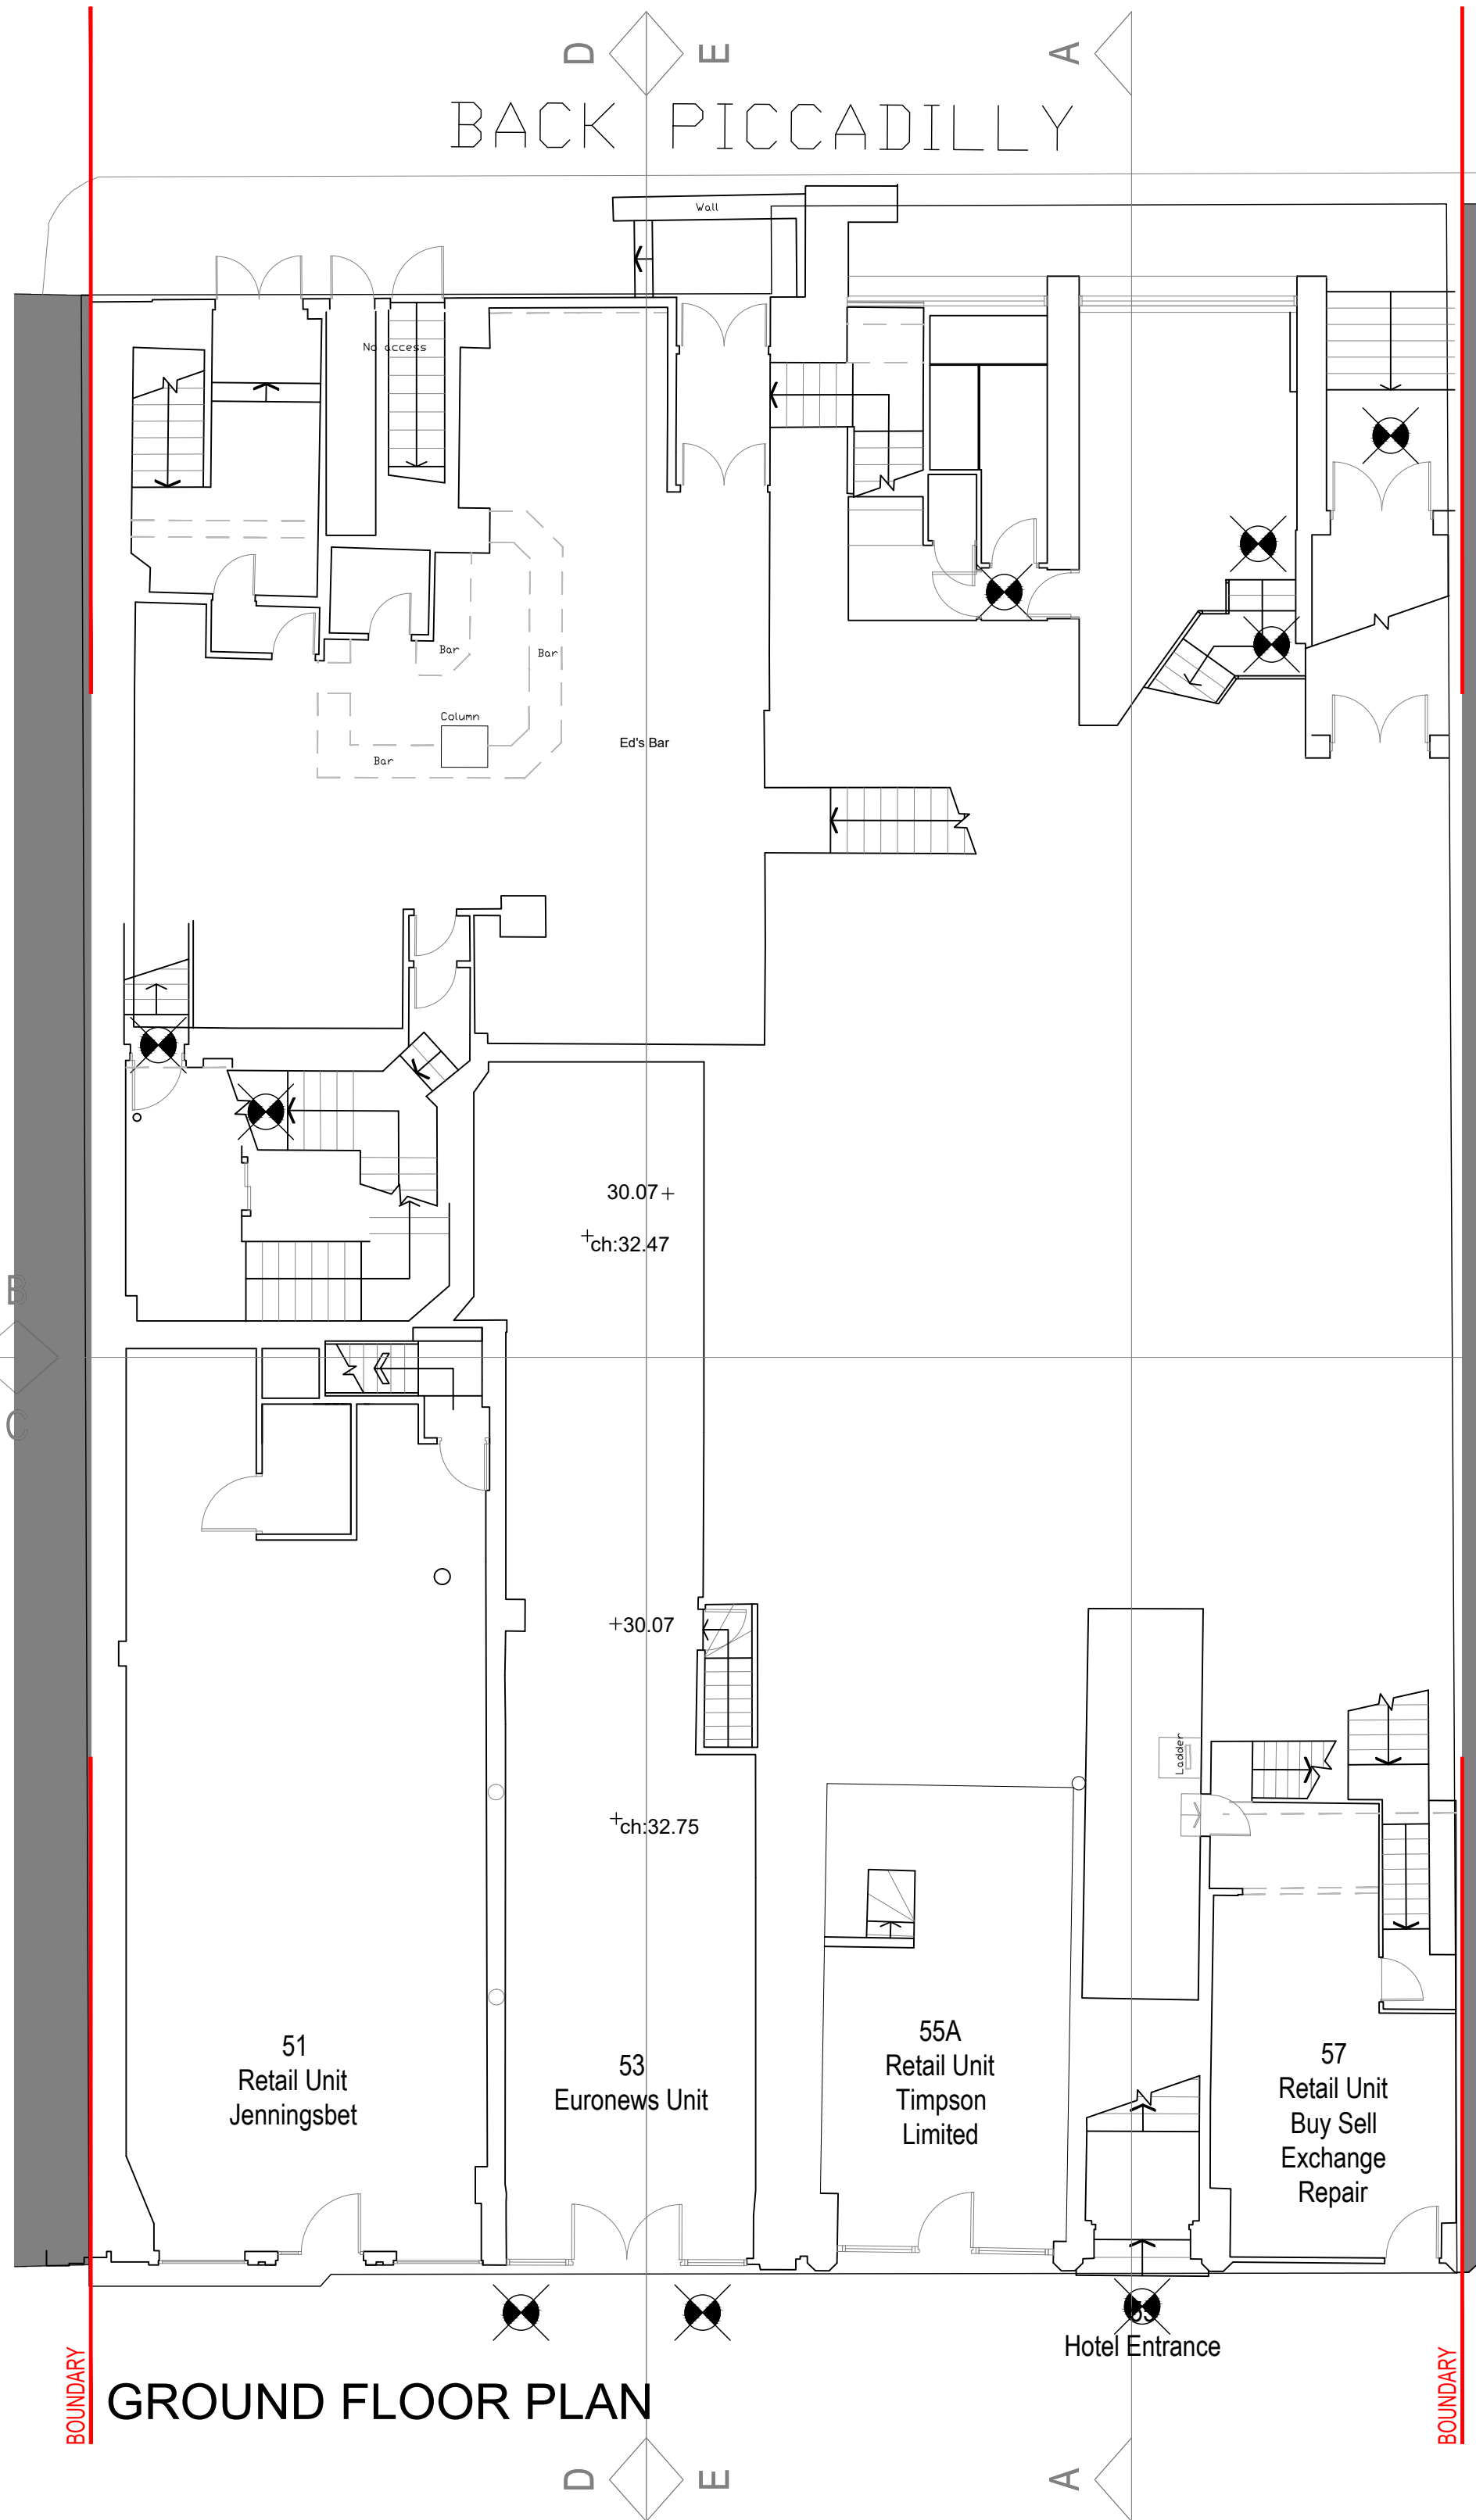

GROUND FLOOR PLAN

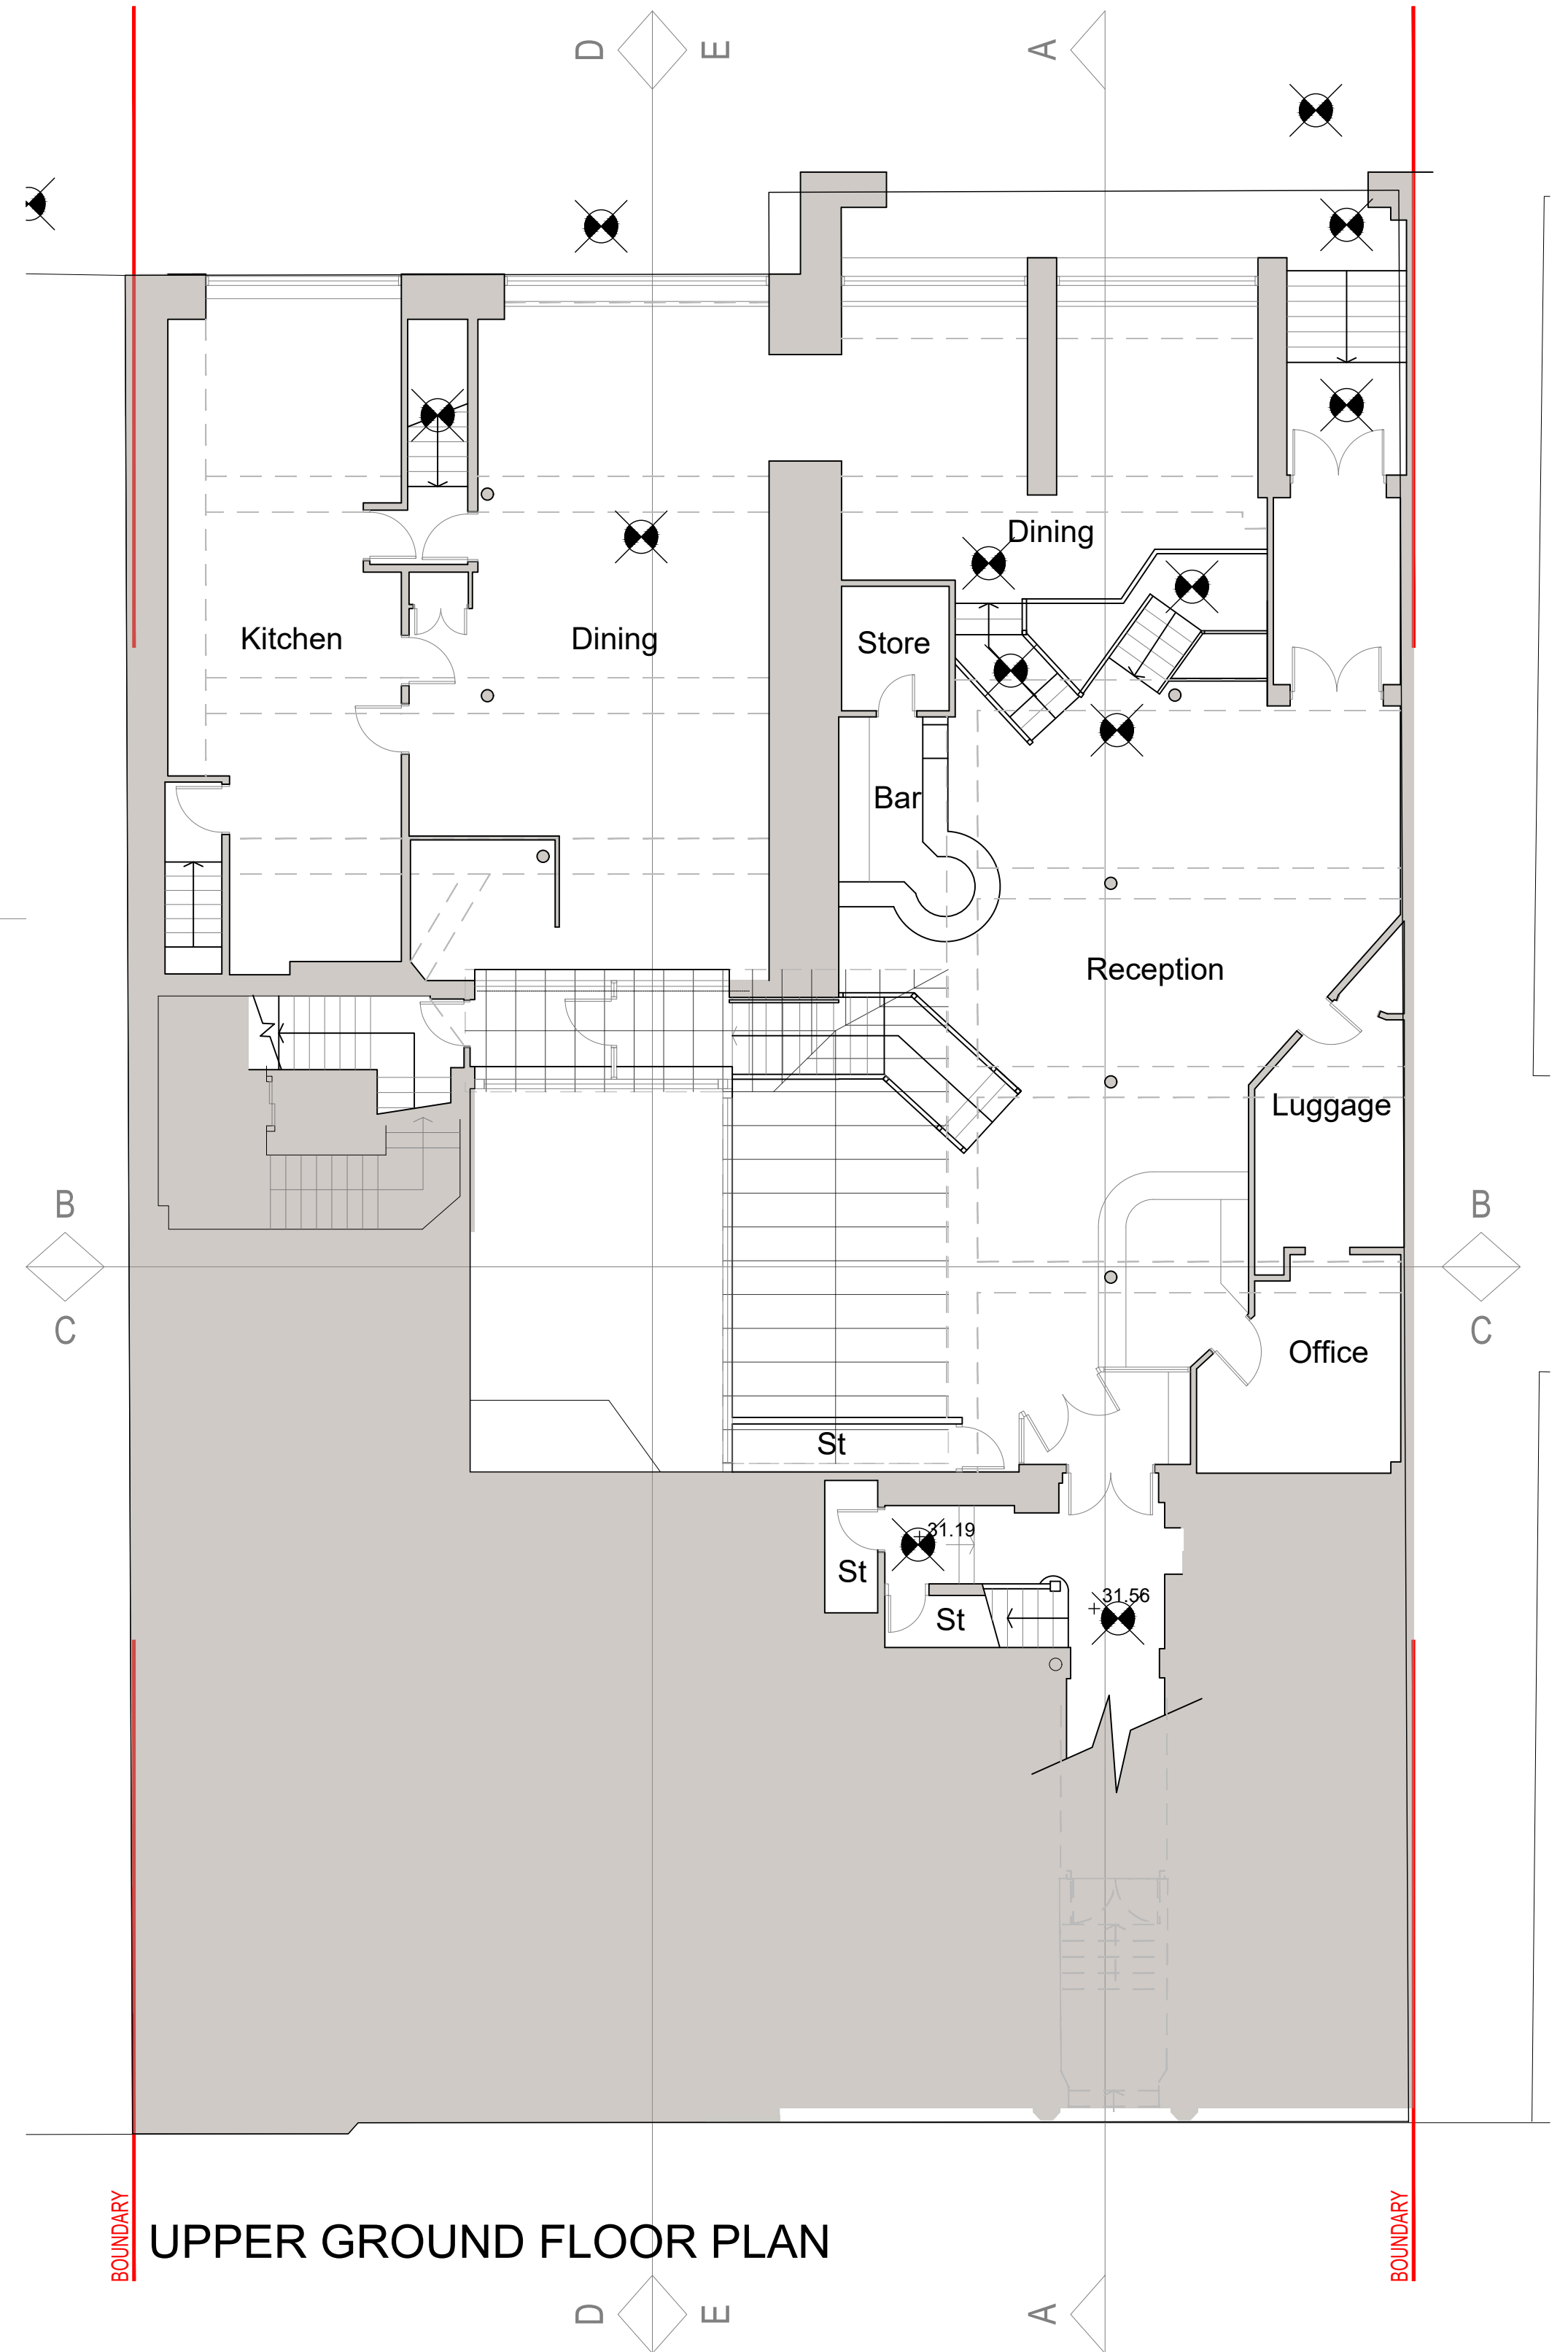

UPPER GROUND FLOOR PLAN

 

PICCADILLY GARDENS

revision: A - Plans updated for clarity						date: 26.01.18 - DJF	
Issued for Planning Approval	client:	project:	drawing:				
	CAIRN HOTEL GROUP	THE GARDENS HOTEL	EXISTING FLOOR PLANS				
		55 PICCADILLY MANCHESTER	BASEMENT, GROUND & UPPER				
		M1 2AP	GROUND FLOOR PLANS				
project no:	drawing no:	revision:	drawn:	checked:	date:	scale @ A1	
7426	PS.01	A	ED		25.07.17	1:100	

street design partnership
architecture - urban design - interiors



16 Brewery Yard, Deva City Office Park, Salford, M3 7BB t: 0161 834 7262 e: info@street-design.net w: www.street-design.net