




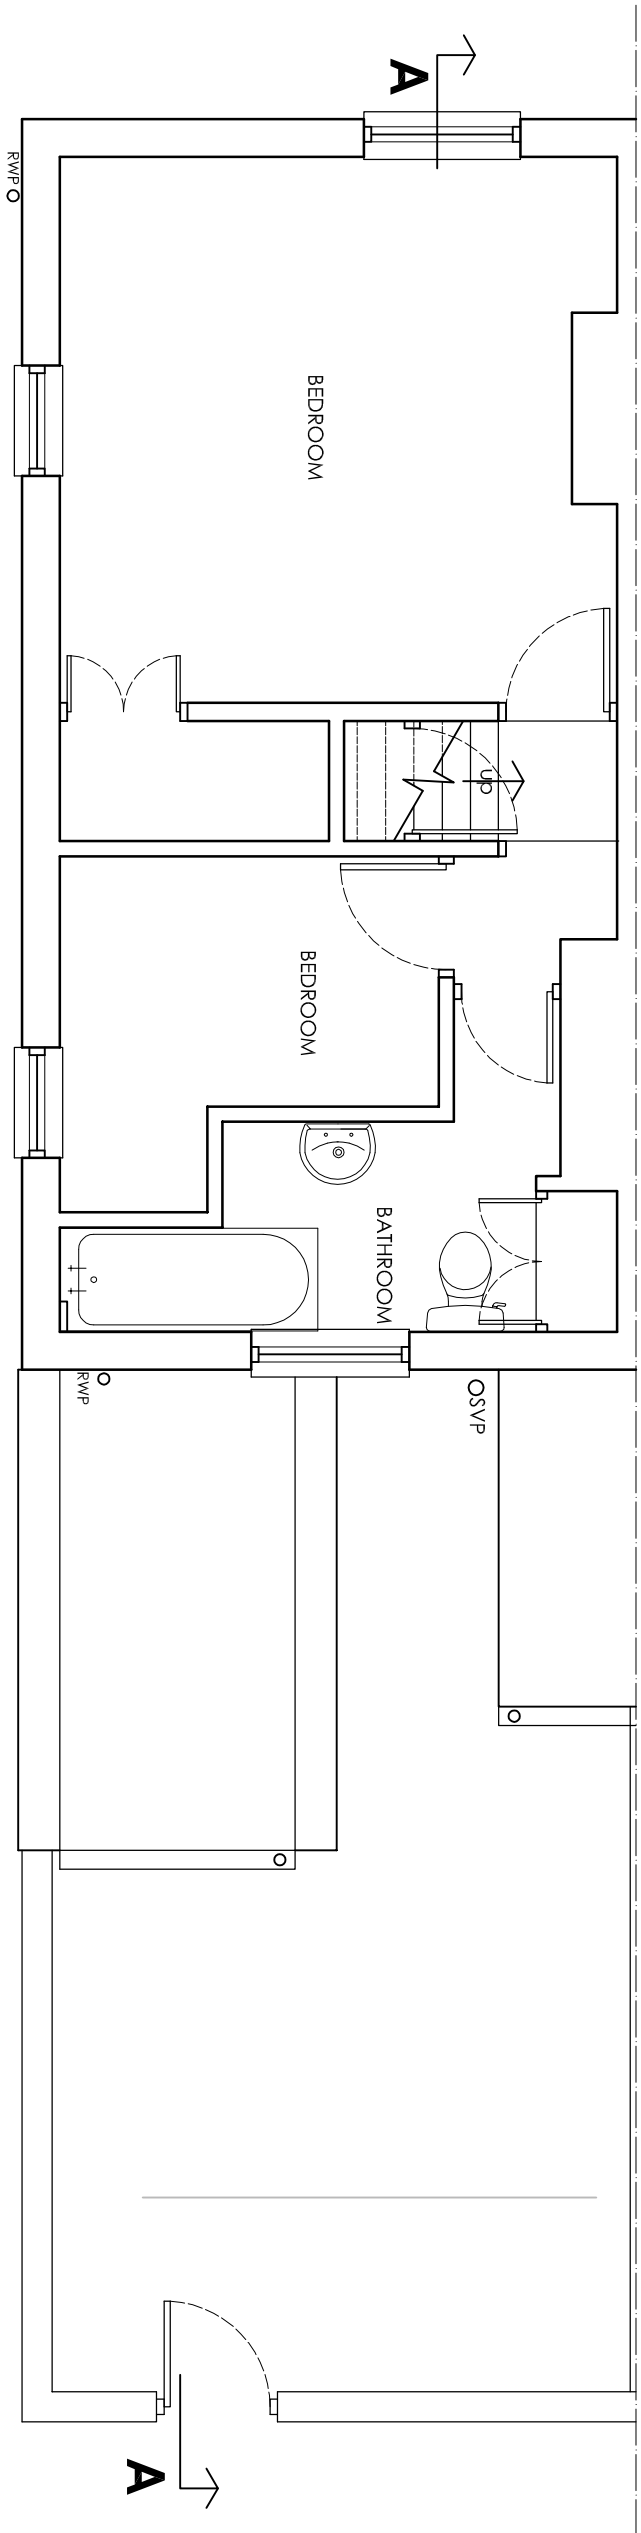

FIRST FLOOR PLAN 1:50

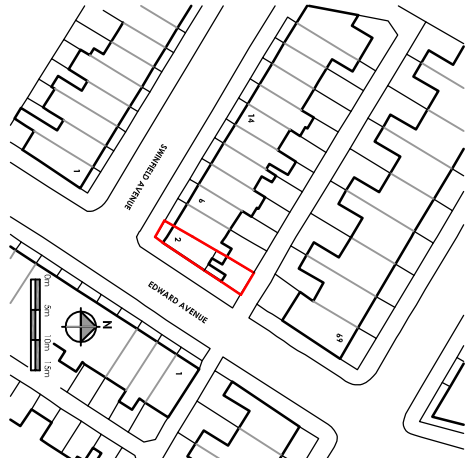

LOCATION PLAN 1:1250

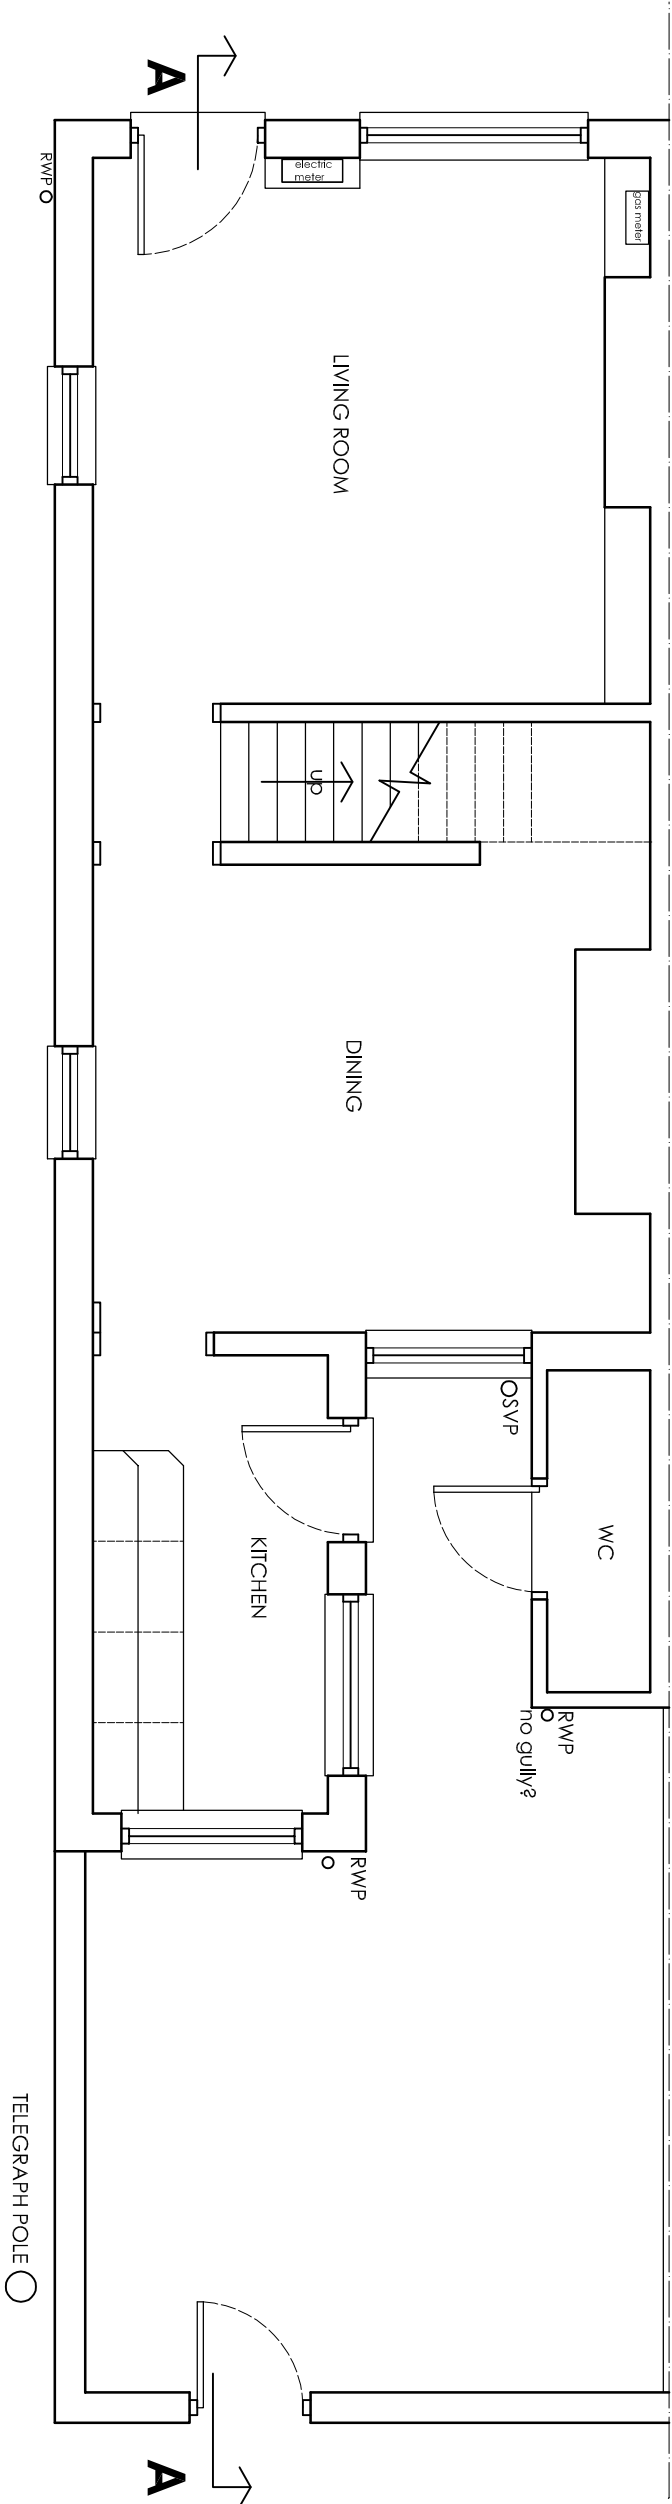

GROUND FLOOR PLAN 1:50



11 Watlock Street, Manchester M20 7HG T: 0161 789 0877
M: 07971 570996 E: mark@urbanization-architects.com

client
Fay Dodds

project
2 Swinfield Ave, Chofion M21 9FU

Existing floor plans

project ref	drawing no.	revision	date	scale
U 228	101	B	June 2021	1:50

approval status
☐ feasibility ☒ design ☐ tender ☐ construction ☐ on build