



PURPOSE OF ISSUE	PLANNING
Do not scale from this drawing. All information should be checked by the contractor on site before commencing work. Any discrepancies should be reported to the architect immediately. All rights are reserved and are not transferable. Unauthorised reproductions of this drawing are not permitted.	

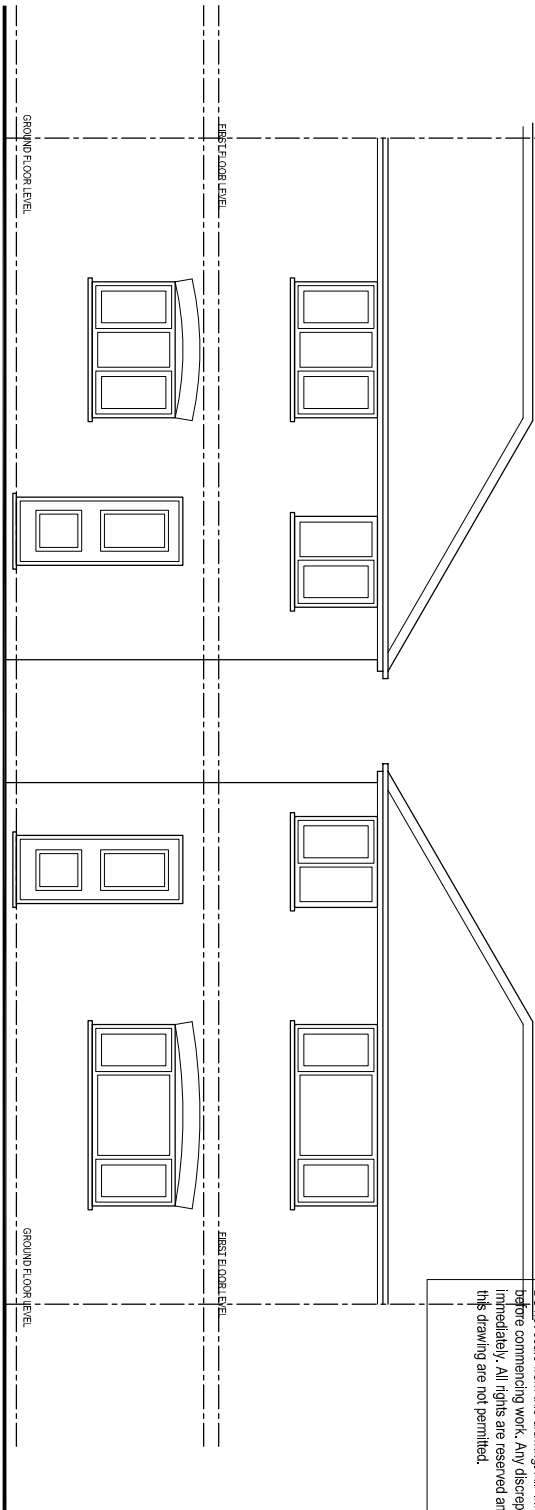


EXISTING REAR ELEVATION

EXISTING FRONT ELEVATION

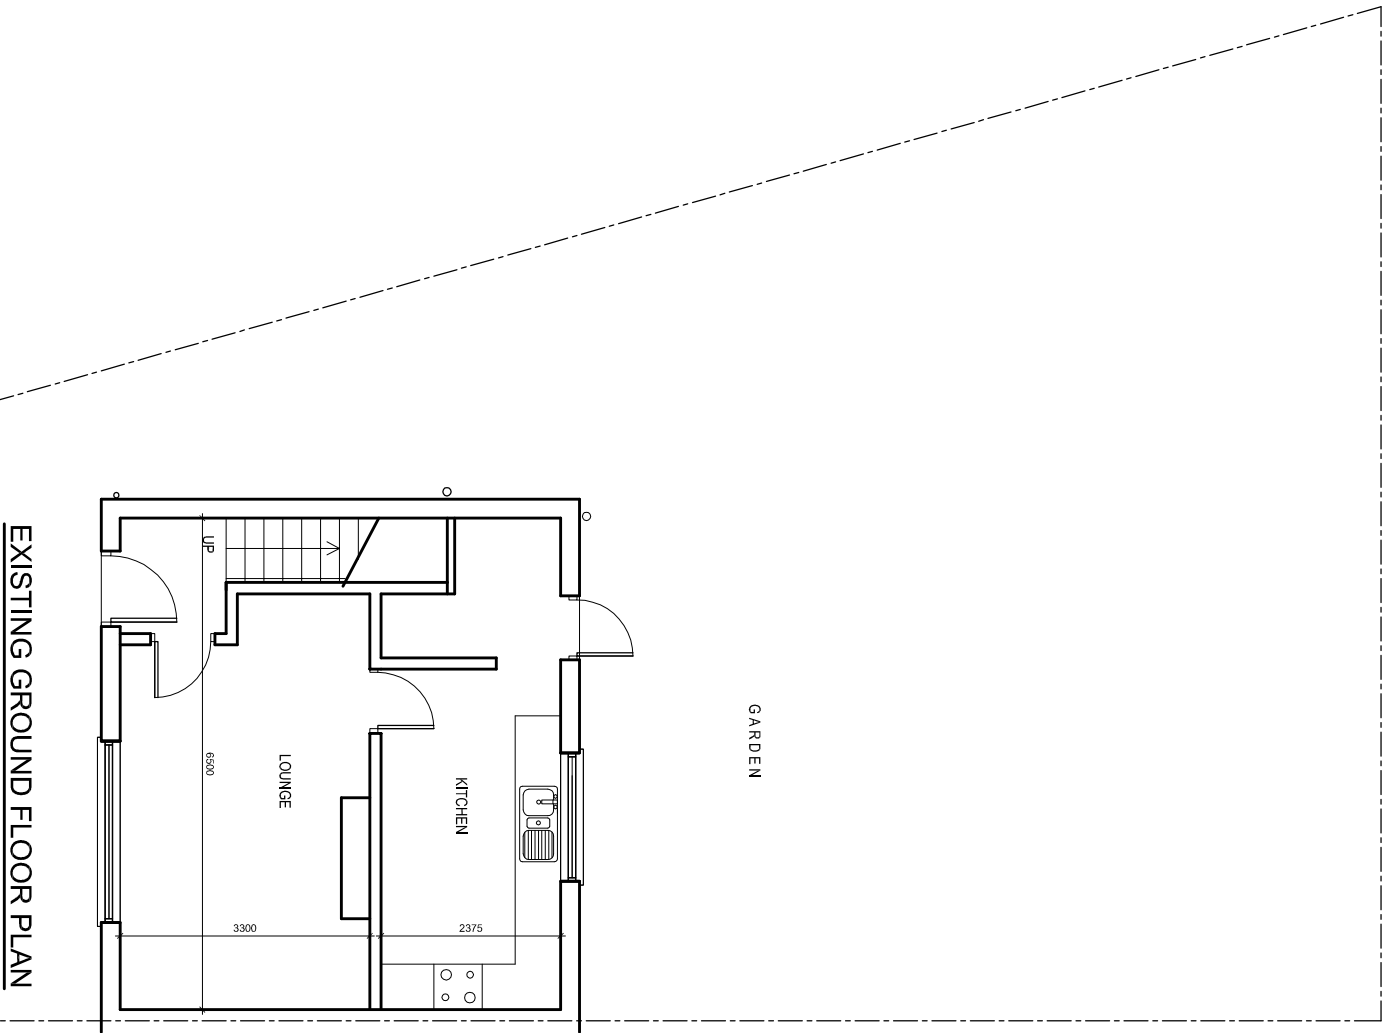


EXISTING GROUND FLOOR PLAN

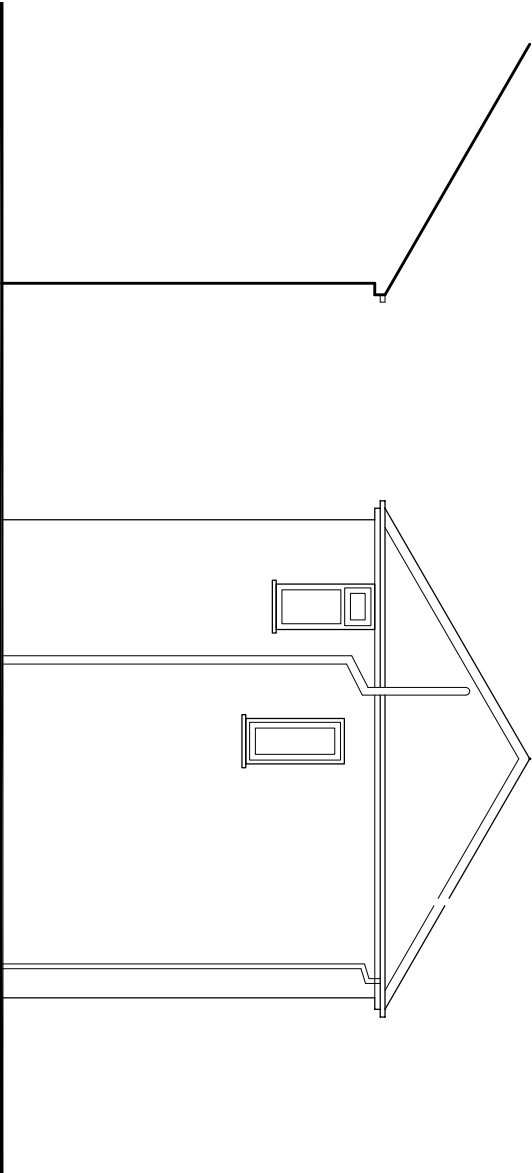

EXISTING SIDE ELEVATION

EXISTING SIDE ELEVATION

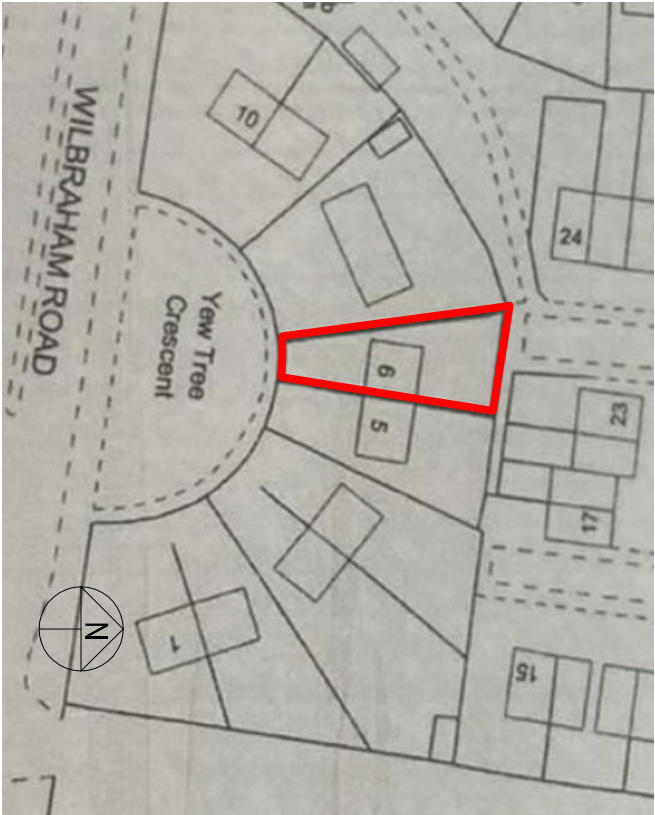

LOCATION PLAN 1:1000

PROJECT
6 Yew Tree Crescent,
Fallowfield

CLIENT
Mr. Jian Chen

DRAWING TITLE
Existing Plan

JOB No
NA-P01

SCALE
1:100@A3

DATE
Mar. 2022

REVISION
-

t: 0782 895 3405
e: niamat@hotmail.co.uk