


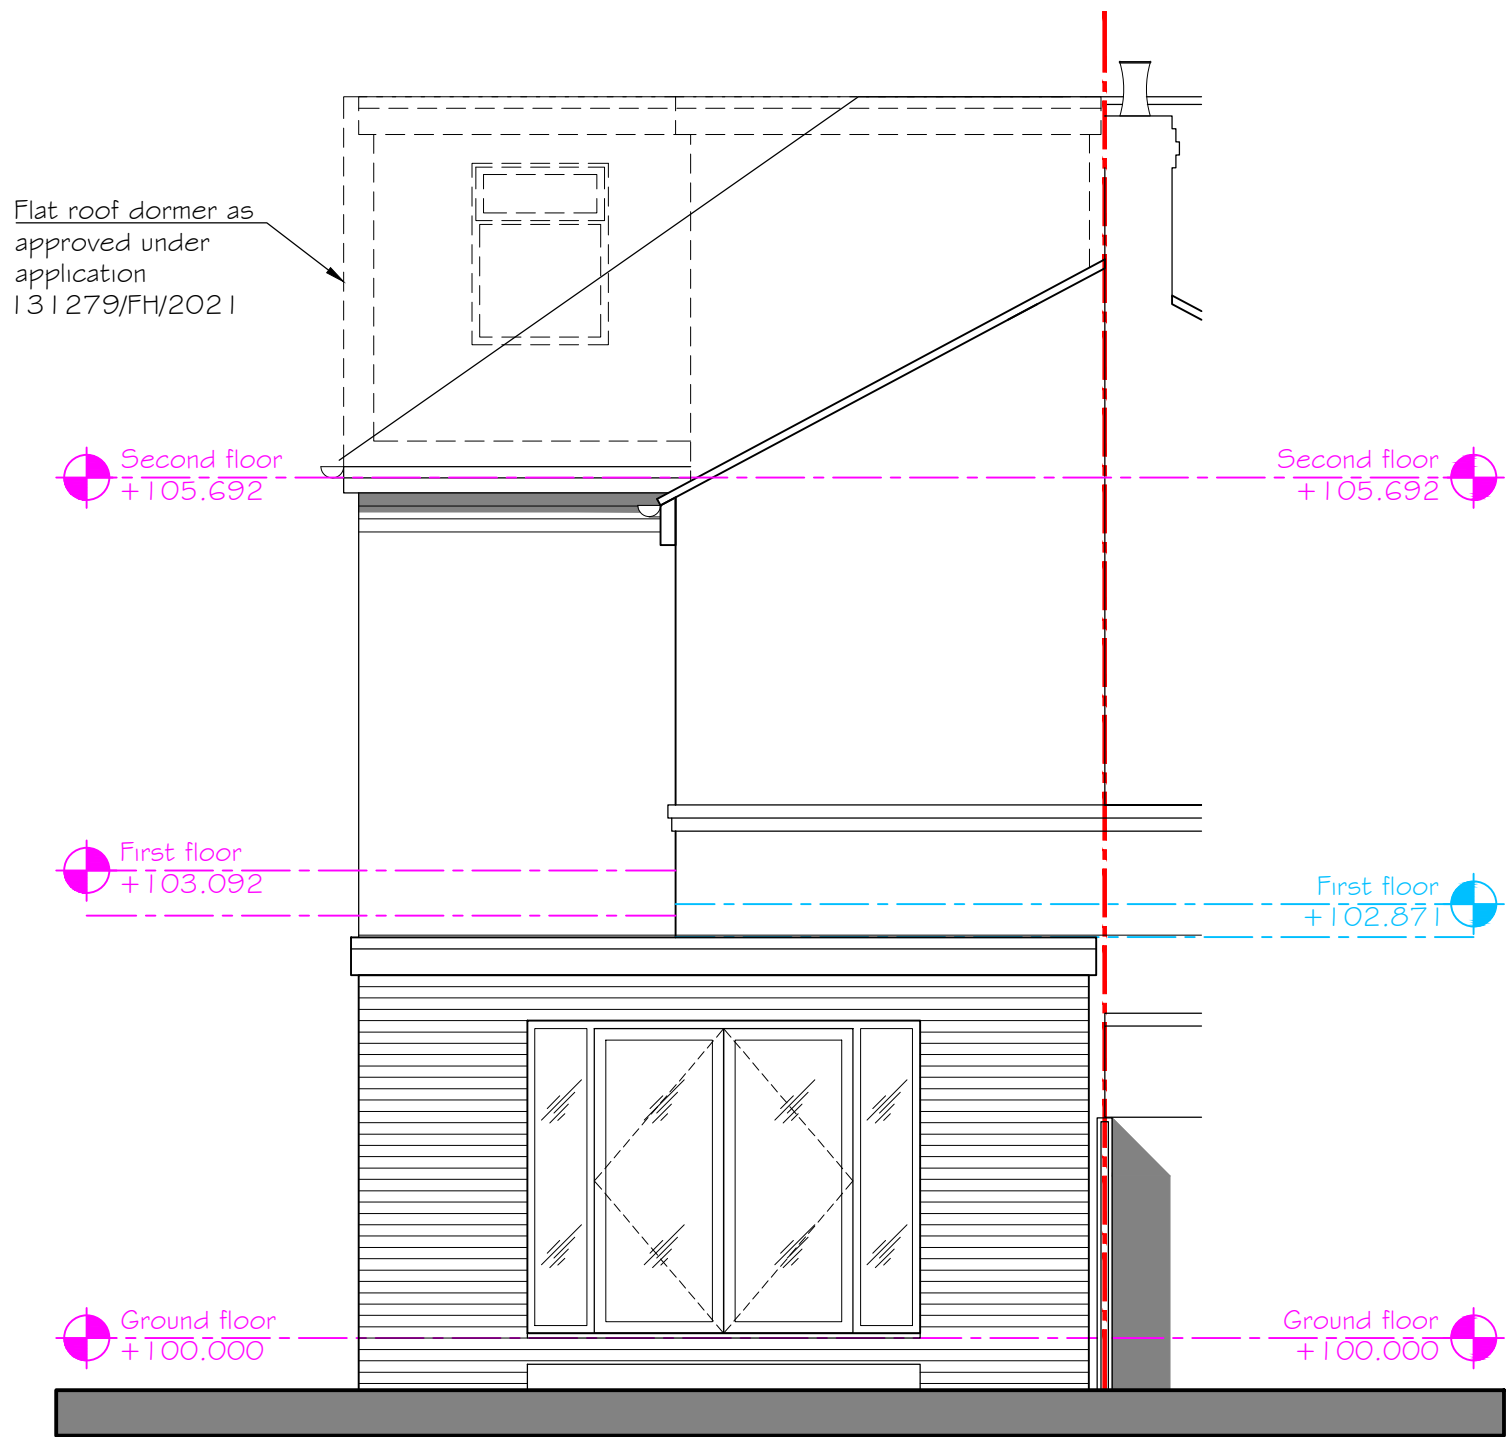

North

Revision	Description	Init.	Date

PLANNING

 47A Park Lane Poynton Stockport Cheshire SK12 1RD Tel: 01625 403 516 Fax: 01625 403 516 E-mail: info@paz-architects.co.uk		Project:	
		6 RUSHOLME GROVE	
		SINGLE STOREY REAR EXTENSION	
		Client:	
PAUL REEVES		Drawing Title:	
Drawing No:		PROPOSED	
KR657-41-03-PL-209		NORTH ELEVATION	
Drawn By:		Scale:	
D.J.J.		1:50@A3	
Checked:		Date:	
J. Albutt		12.14.2021	