



Copyright of this drawing is vested in BM Architectural and it must not be copied or reproduced without written consent. All dimensions and levels are to be taken from this drawing, DO NOT SCALE OFF THIS DRAWING — IF BY ACCIDENT. All contractors must visit the site and be responsible for taking and checking all dimensions relative to their work. BM Architectural are to be advised of any variation between drawings and site conditions. Expenses (over drawings) issued are 'read only' and should not be interpreted for measurement. All dimensions and levels should be 'read only' from these values stated in text, on the drawings.


NORTHUMBERLAND WAY

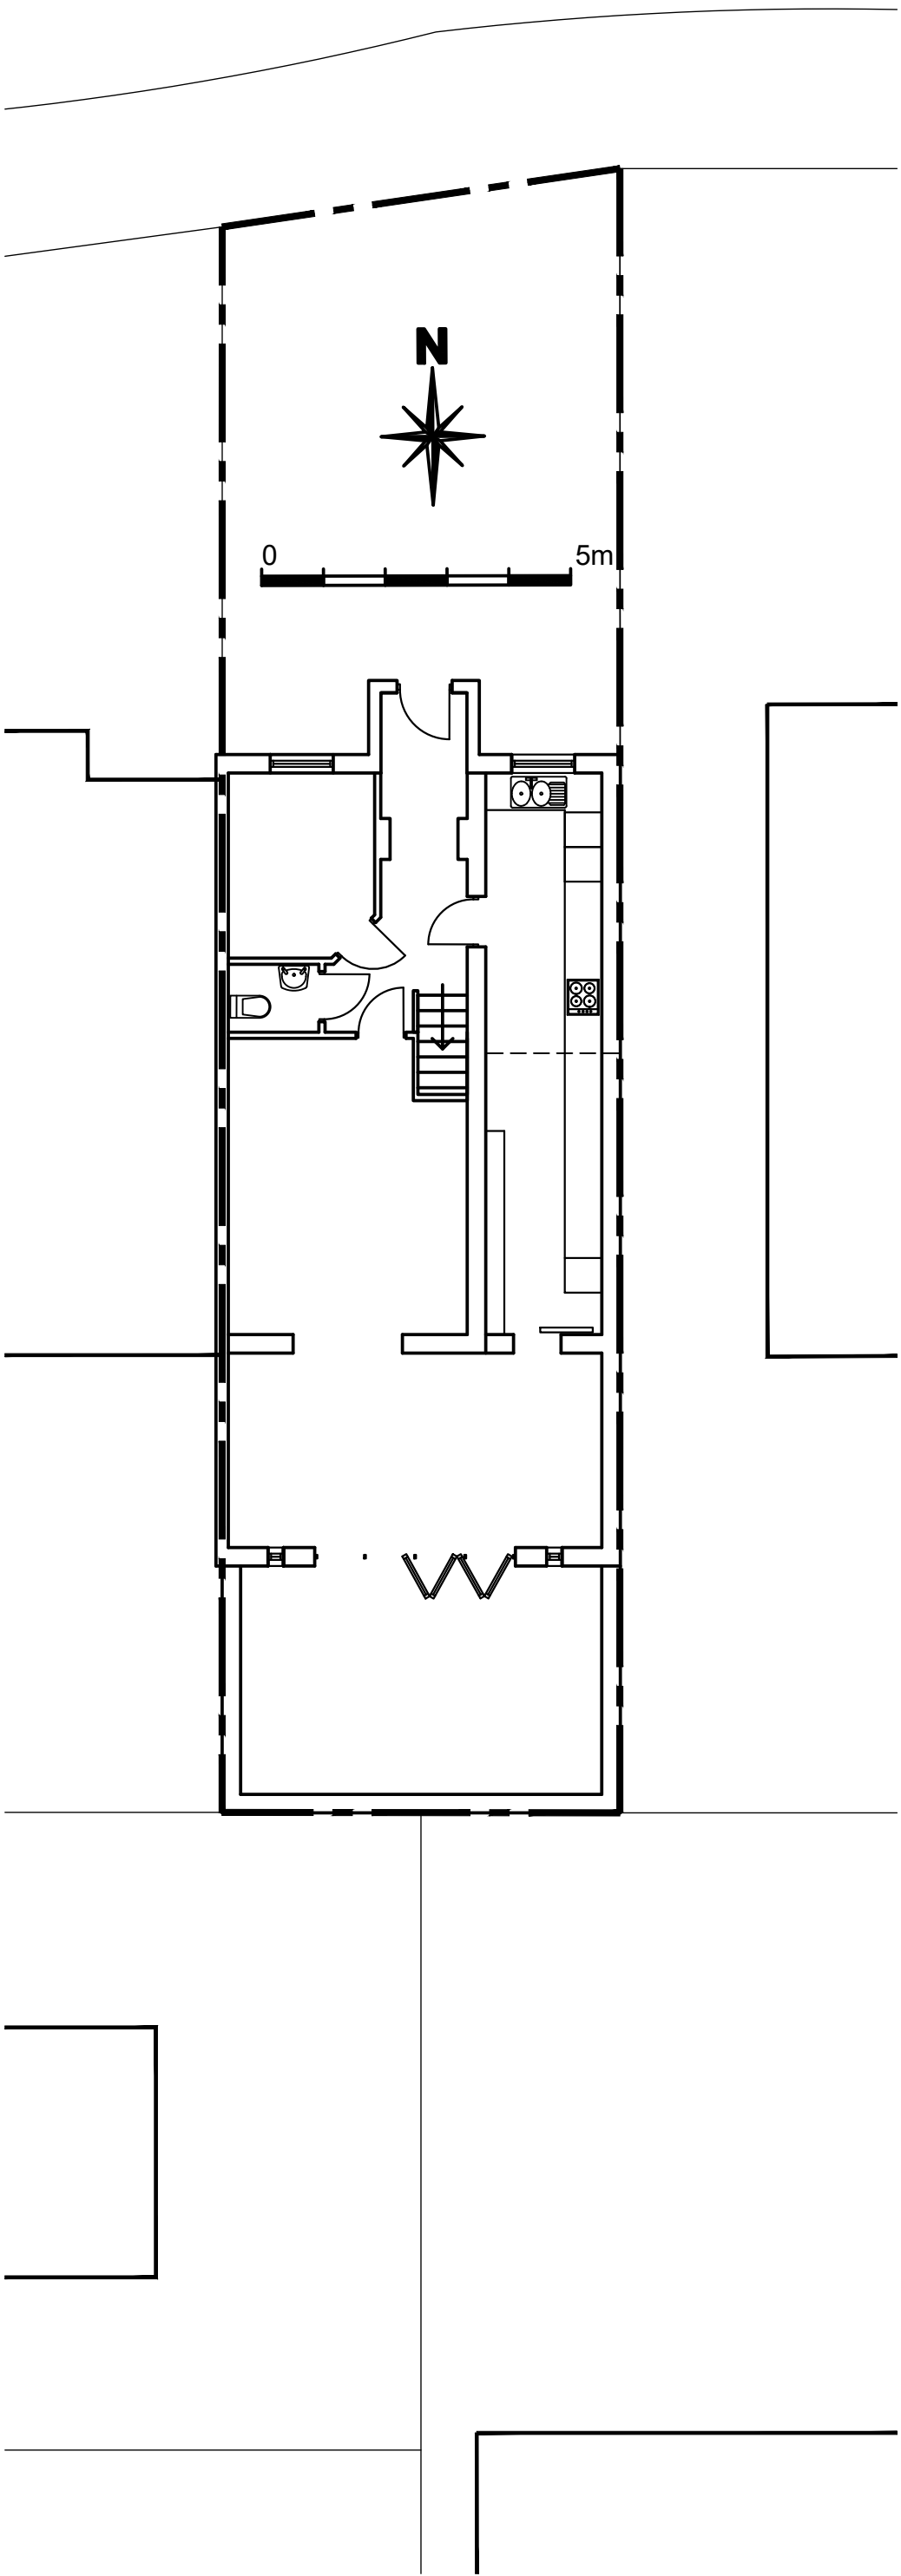


SITE PLAN
SCALE 1:100 @A1

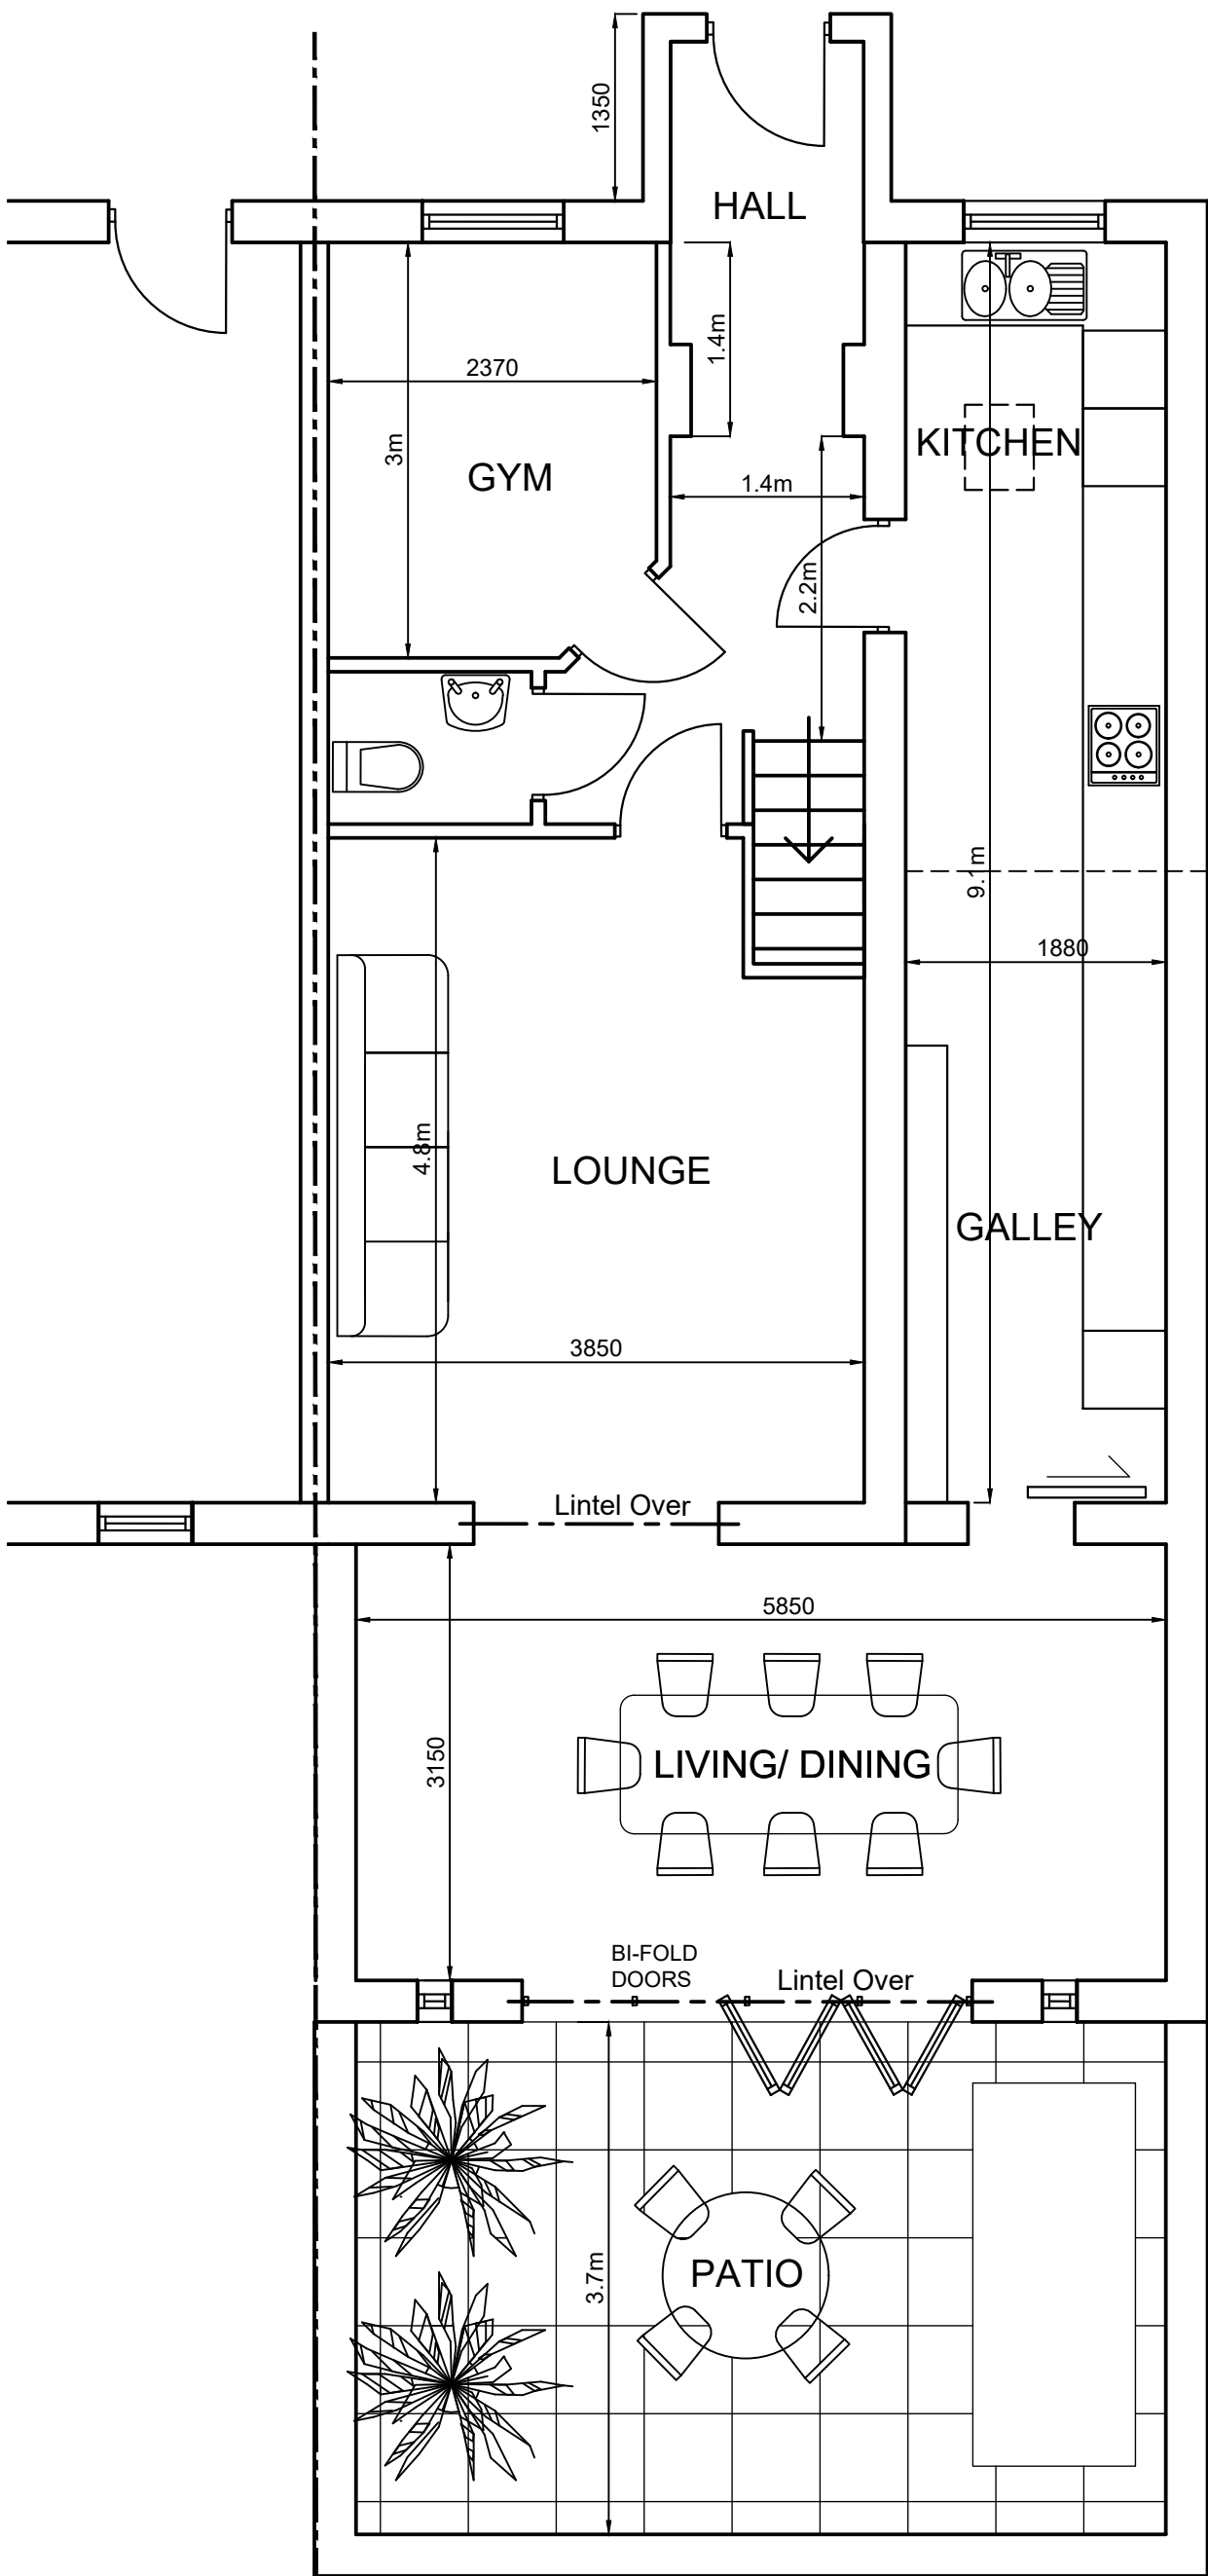

GROUND FLOOR PLAN

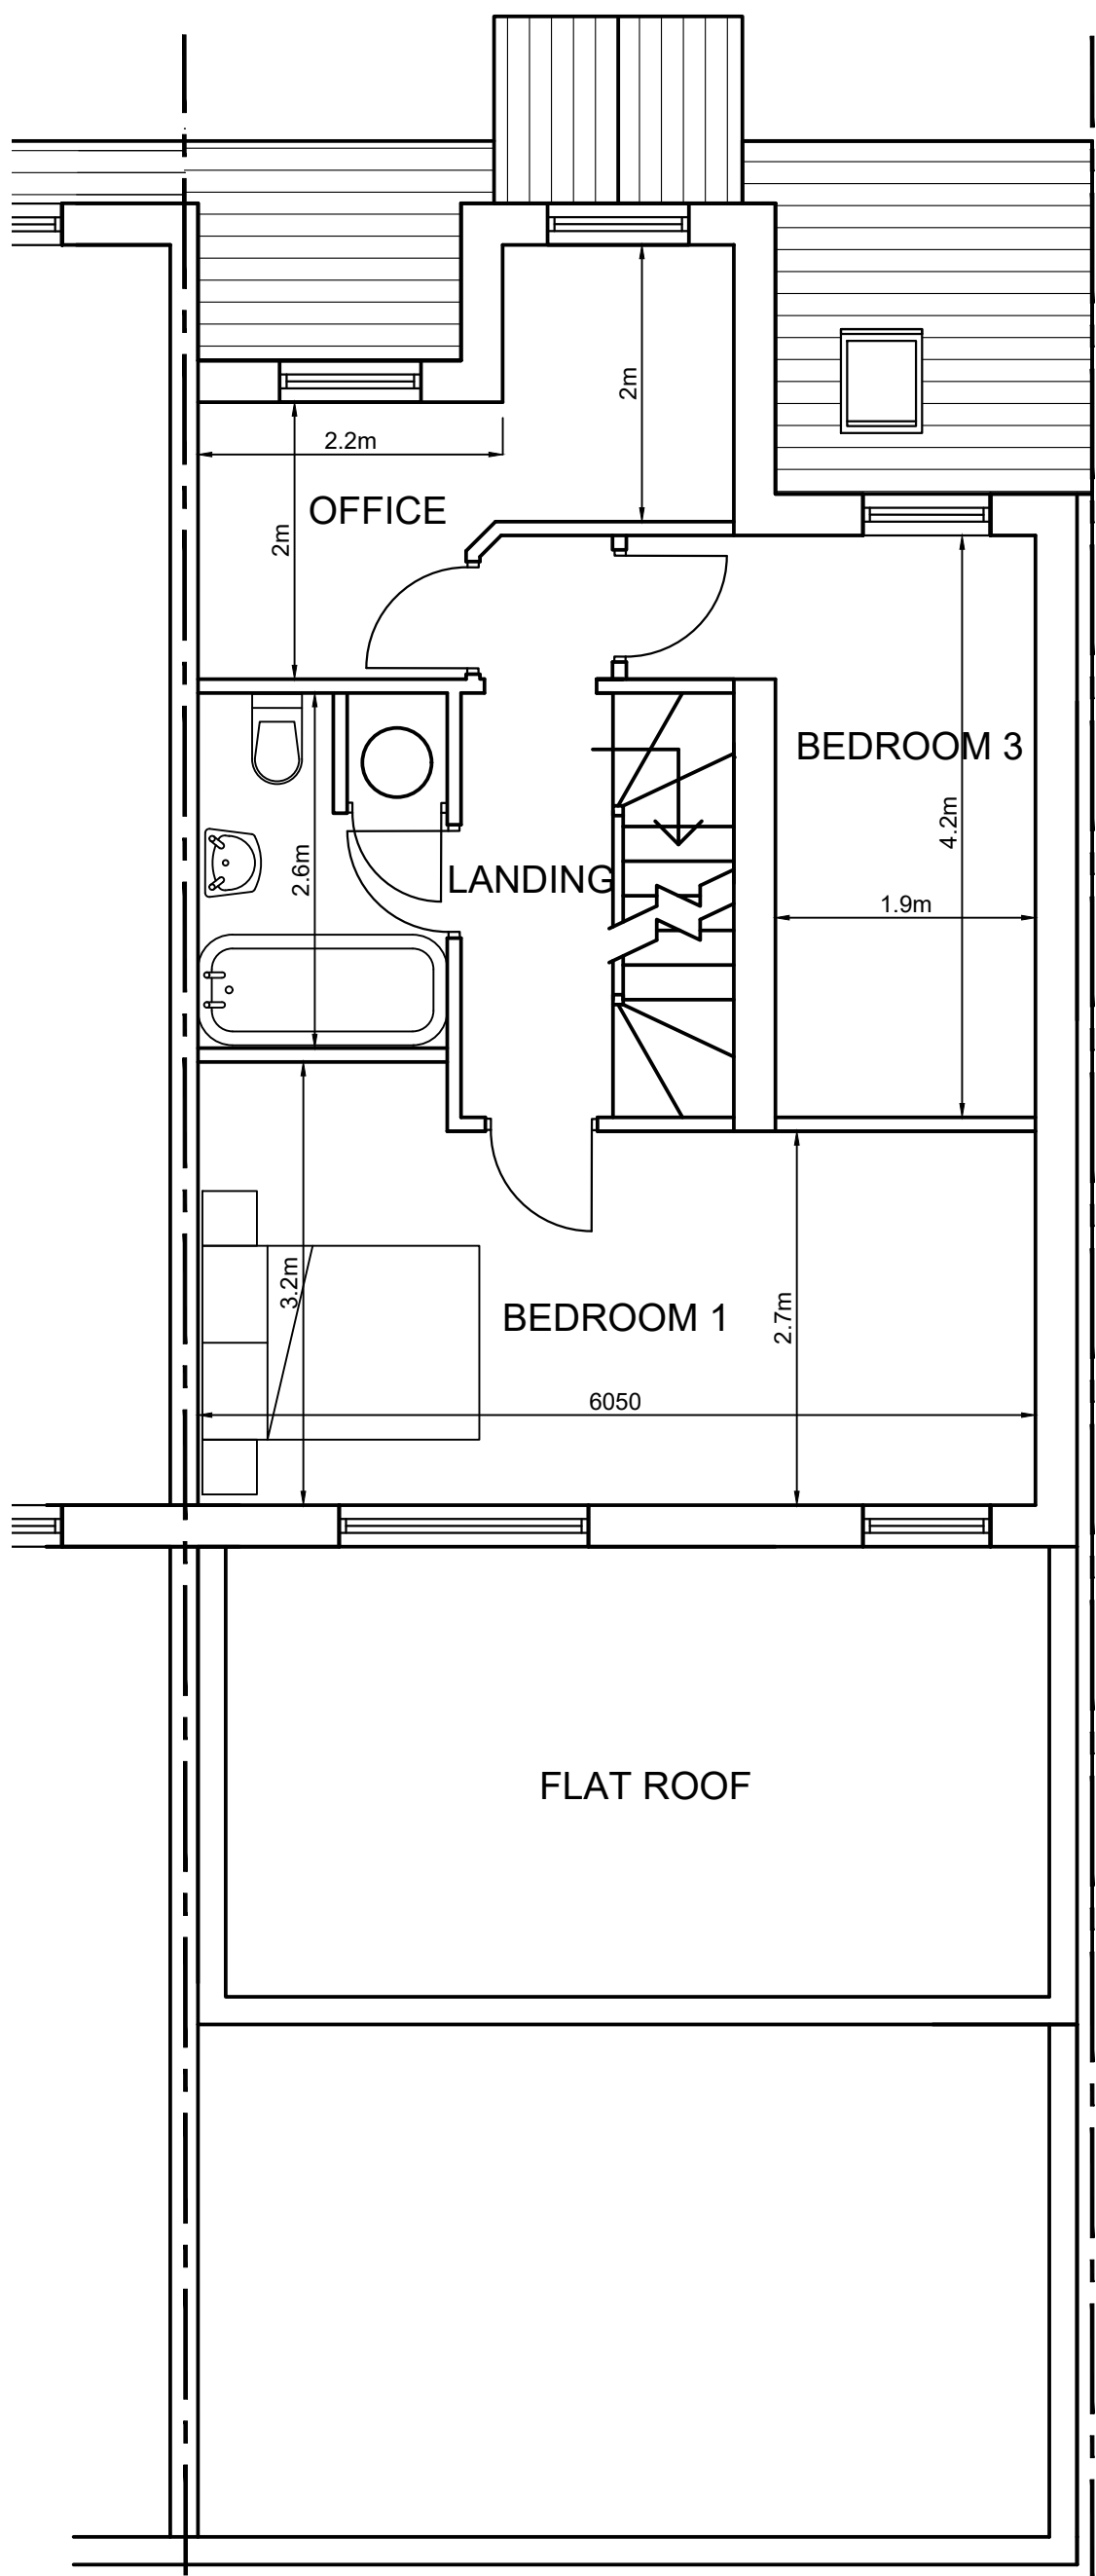

FIRST FLOOR PLAN

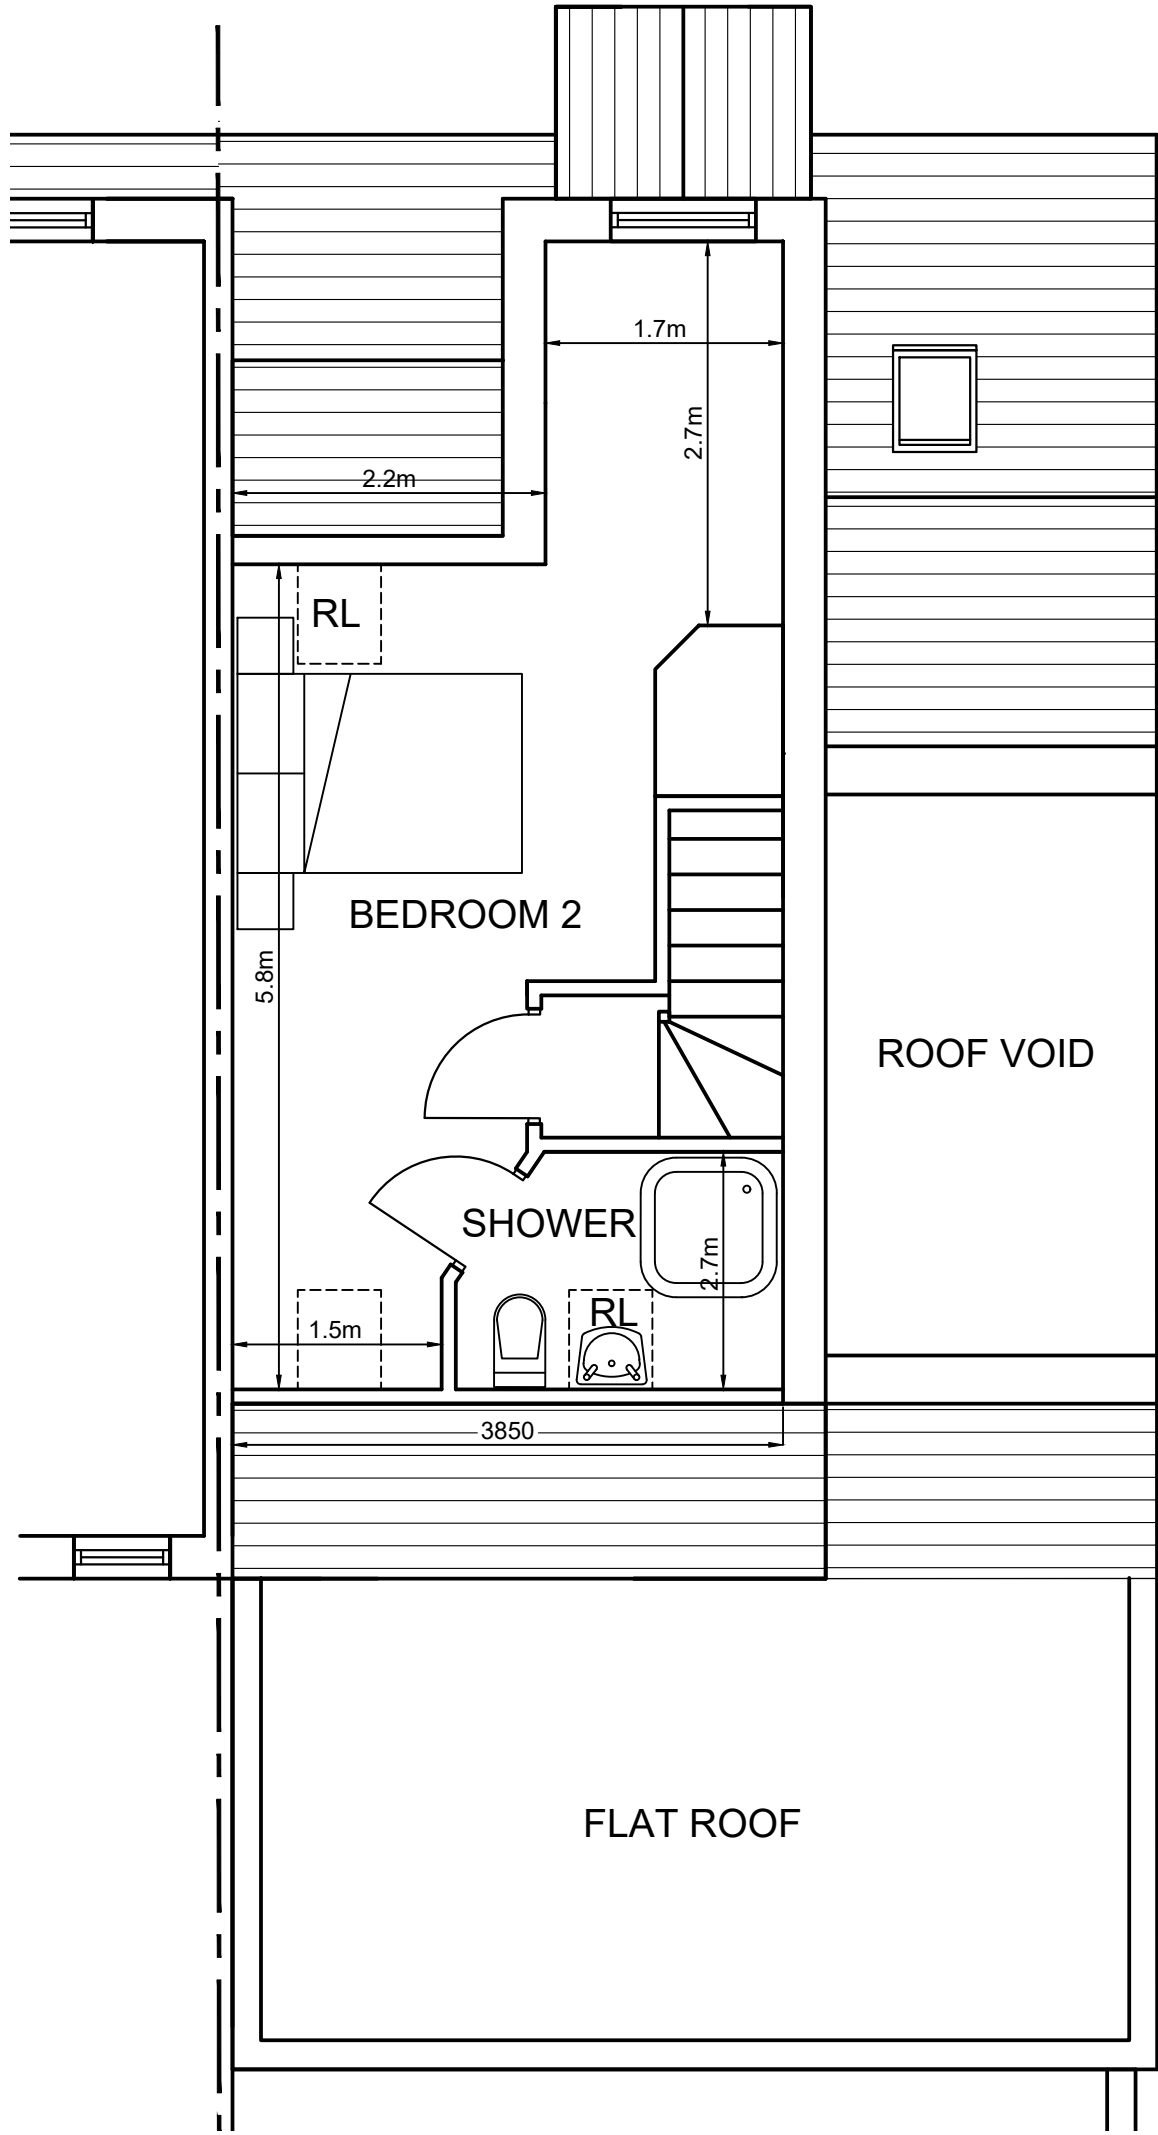

SECOND FLOOR PLAN

A 29.04.22 PROPOSED REAR EXTENSION
REPLACED BY SIDE EXTENSION

REV: DATE: DETAILS:

BM ARCHITECTURAL DESIGNS
APARTMENT 8
224 GREAT CLOWES STREET
SALFORD M7 2ZS
email: benjamin.maguire10@gmail.com

PROJECT: 46 NORTHUMBERLAND WAY,
SHARSTON, MANCHESTER M22 4UG

TITLE: PROPOSED SITE PLAN AND PLANS

CLIENT: DR. SALEEMA KAUSER

SCALE: 1:50 @A1 DATE: 04/ 2022 DRAWN: BM

STATUS: PLANNING

DRAWING NO: BM0422/NORTH/PL3 REV: A