


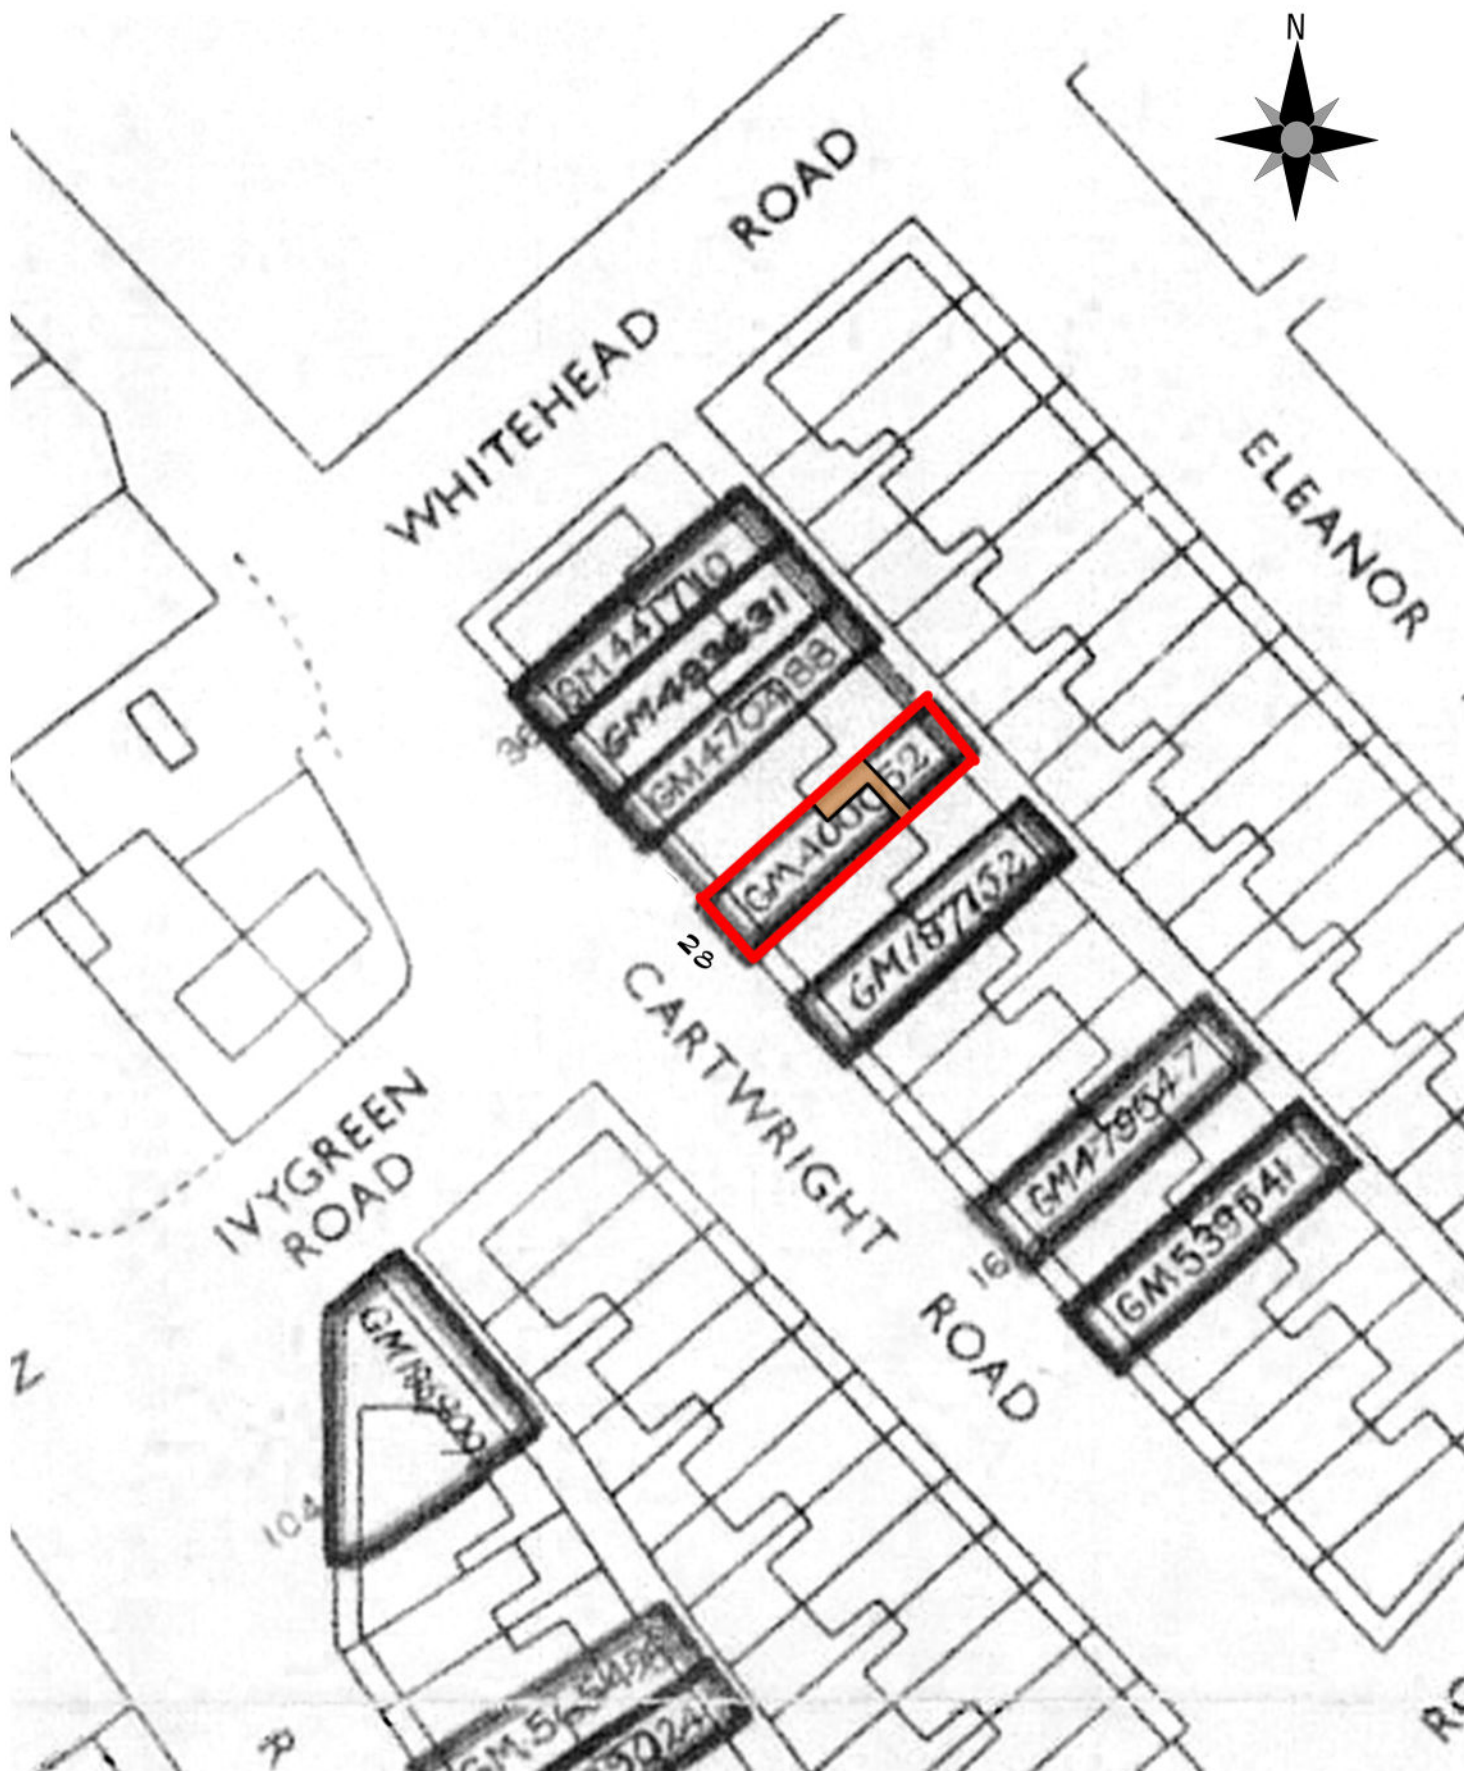

SITE PLAN
SCALE 1:500