

LEGEND

→ Bullet Cameras C1; C2; C3; C4

P2 27/04/21 SA SH Amended Drawings
P1 21/04/21 SA SH Initial Issue
No. Date Dwn Chk App Revision or reason for issue

Client
Seyfi Onur Sayin, General Consul of Turkey in Manchester

createit studios
Architects & Designers


Create It Studios (NW) Ltd
Universal Square
Devonshire Street North
Manchester M12 6JH
0161 974 6165
www.createitstudios.co.uk
info@createitstudios.co.uk

Project Title
14 Oxford Court, Manchester M2 3WQ

Scale / North Point
1 : 100

Drawing Title
Proposed Elevations

Drawing Number
A1431(02)005
Drawing Status
Preliminary
Revision
P2

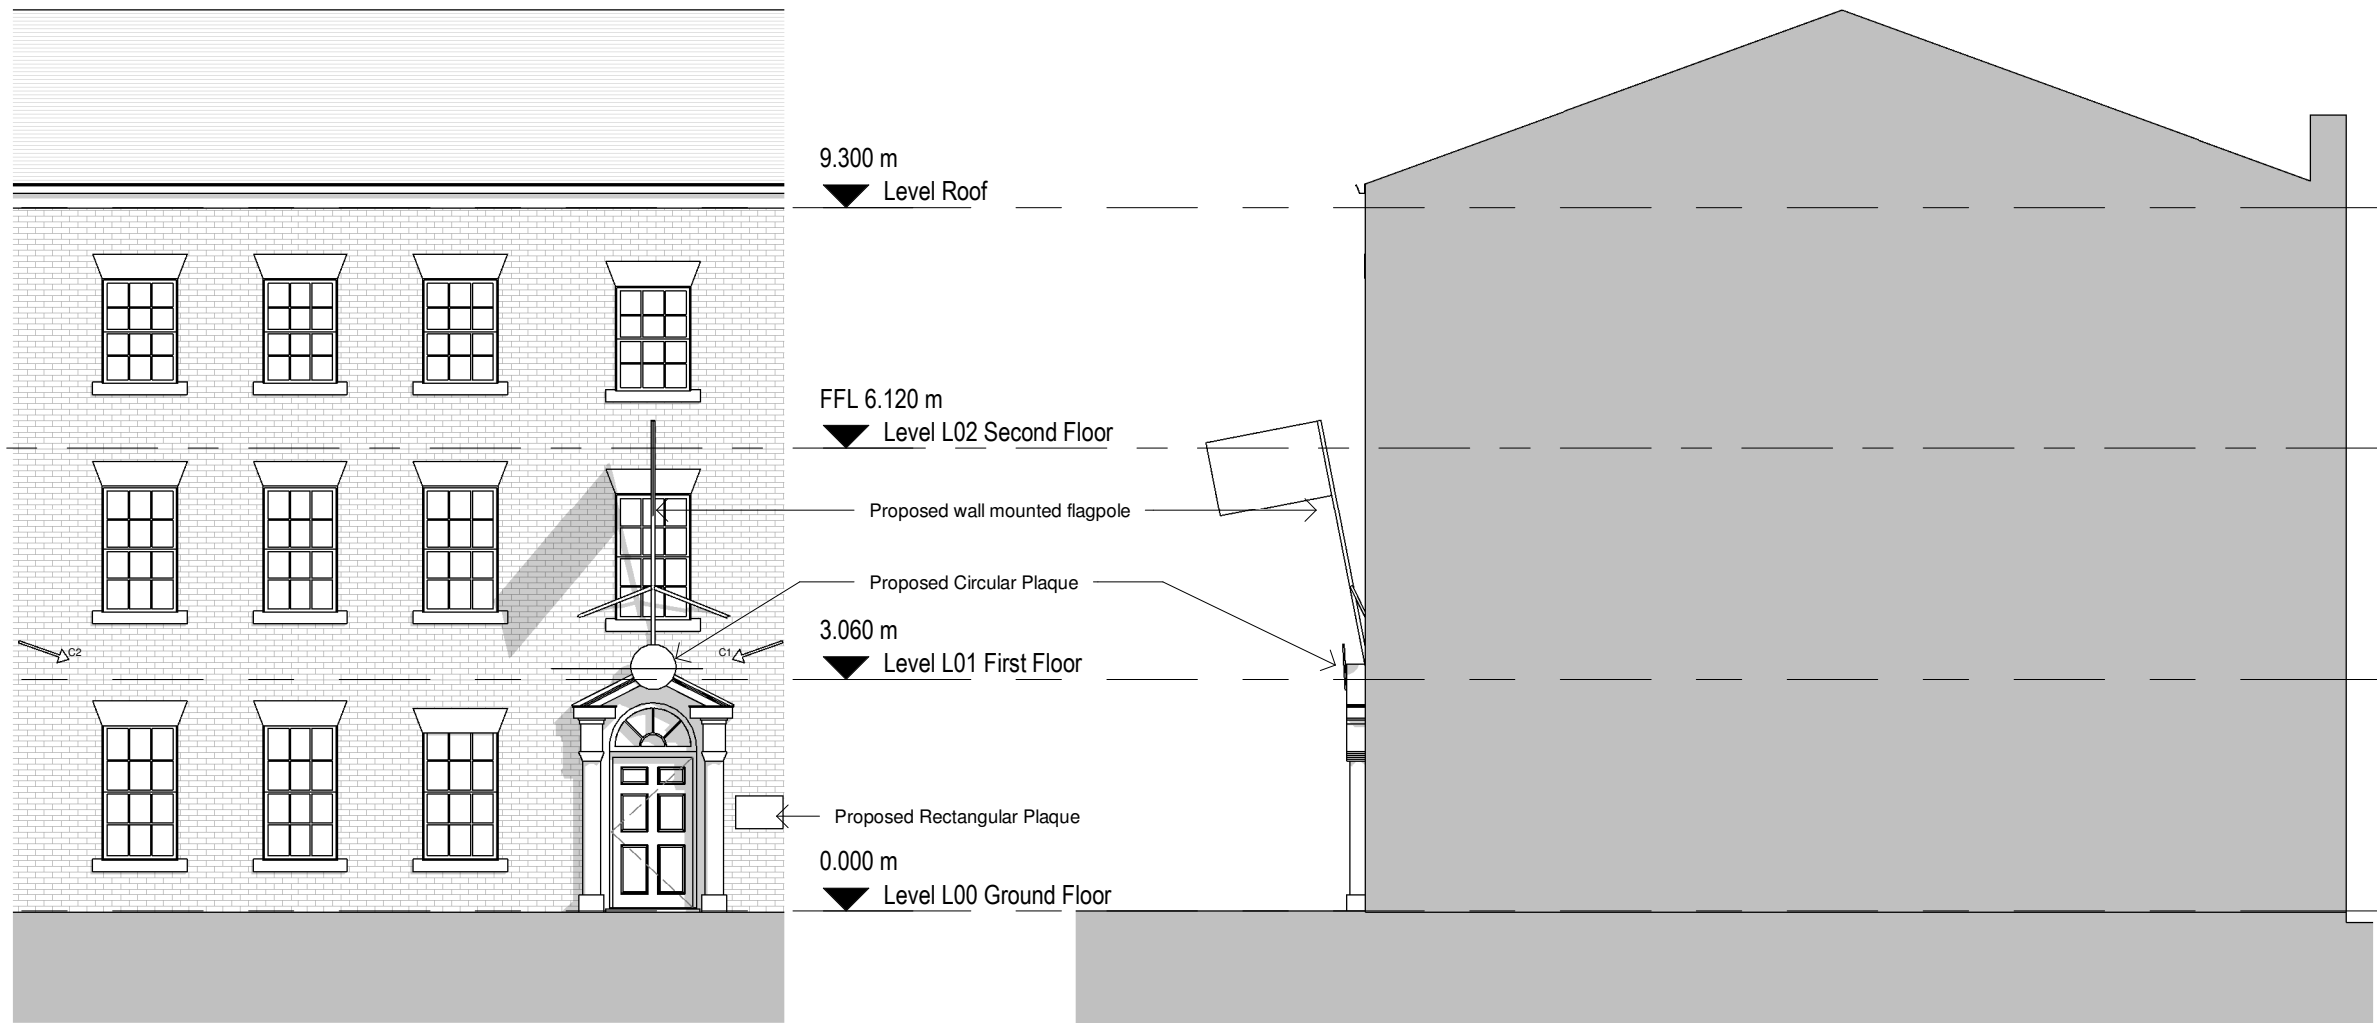

1 Proposed North Elevation
1 : 100

2 Proposed West Elevation
1 : 100

0 1 2 3 4m
1:100