

Solar PV array shown is indicative
only, tbc by specialist design



10 Front Elevation - Brick Type A Pitched Roof
1 : 50




10 Front Elevation - Brick Type A Hipped Roof
1 : 50



11 Rear Elevation - Brick Type A Pitched Roof
1 : 50



11 Rear Elevation - Brick Type A Hipped Roof
1 : 50

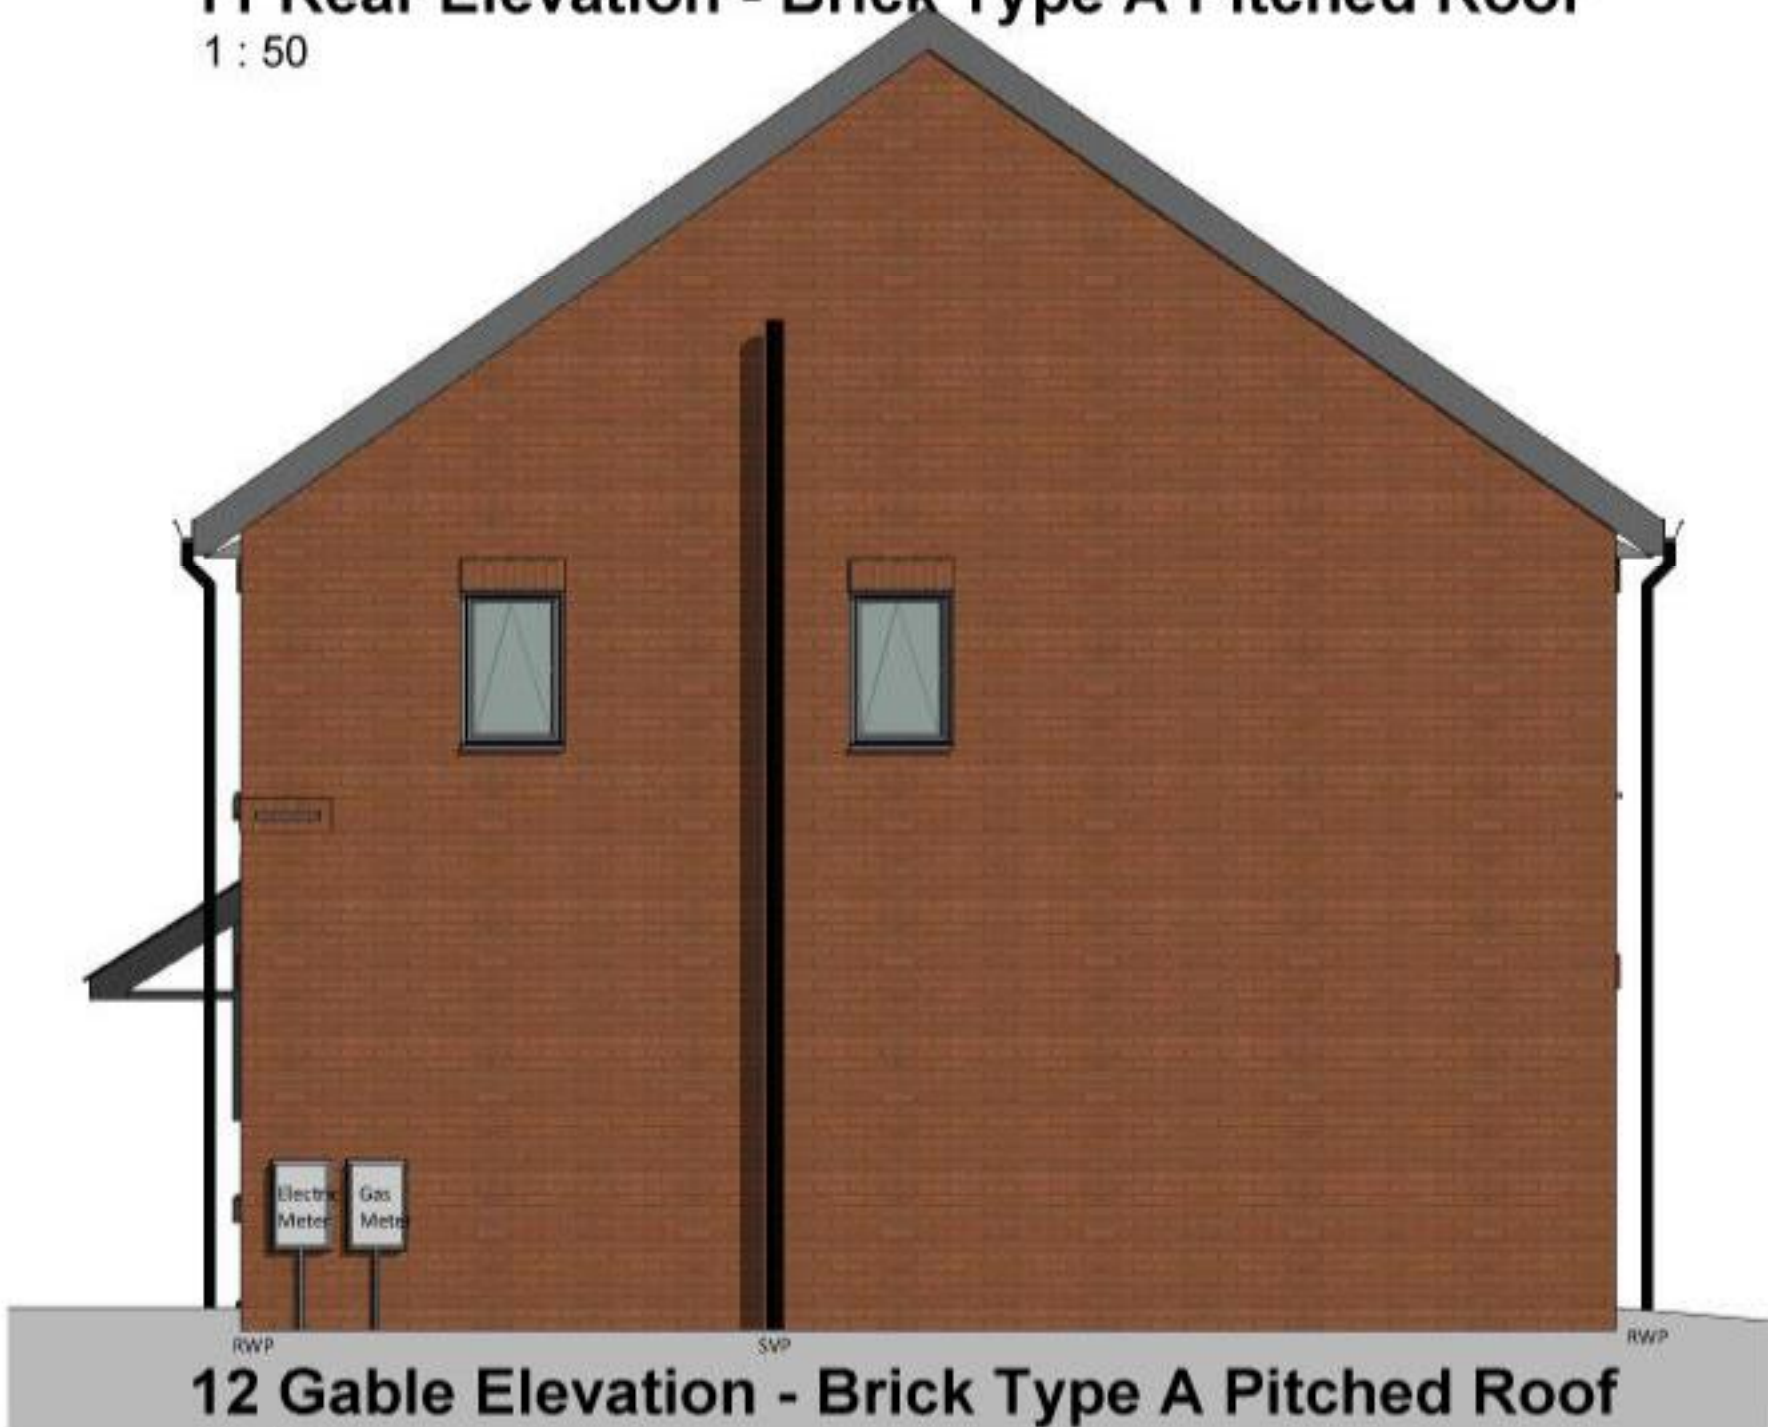

12 Gable Elevation - Brick Type A Pitched Roof
1 : 50



12 Gable Elevation - Brick Type A Hipped Roof
1 : 50

9	30.03.22	LT	Added PV panels. Front elevation window amended.
8	22.04.20	LT	Hipped roof design variation added following client comment
7	03.04.20	LT	Elevation treatments amended following client comment
6	03.04.20	LT	Elevation treatments amended following client comment
5	02.04.20	LT	Elevation treatments amended following client comment
4	25.03.20	LT	Design amended following client comments
3	13.02.20	LT	Design amended following WCHG comments. Drawing number amended to reflect tenure variations.
2	09.01.20	LT	Floor area amended to 87m² in line with Manchester Emerging Space Standards
1	03.08.18	MA	Window added to bathroom.
Rev	Date	Int	Description



Client:
WCHG
Project:
Glendene, Wythenshawe

Description:
3B4P House 87m² Elevations - Shared Ownership (Brick Type A)

Purpose of Issue:
Planning

Drawn By:	Checked By:	Date:	Scale @ A1:
LT	VS	04/08/20	1 : 50
Job No:	Status Code:	Drawing No:	Rev:
3375	S2	135	9

File Identifier:
GD-BTP-02-DR-A-3375_135.9