



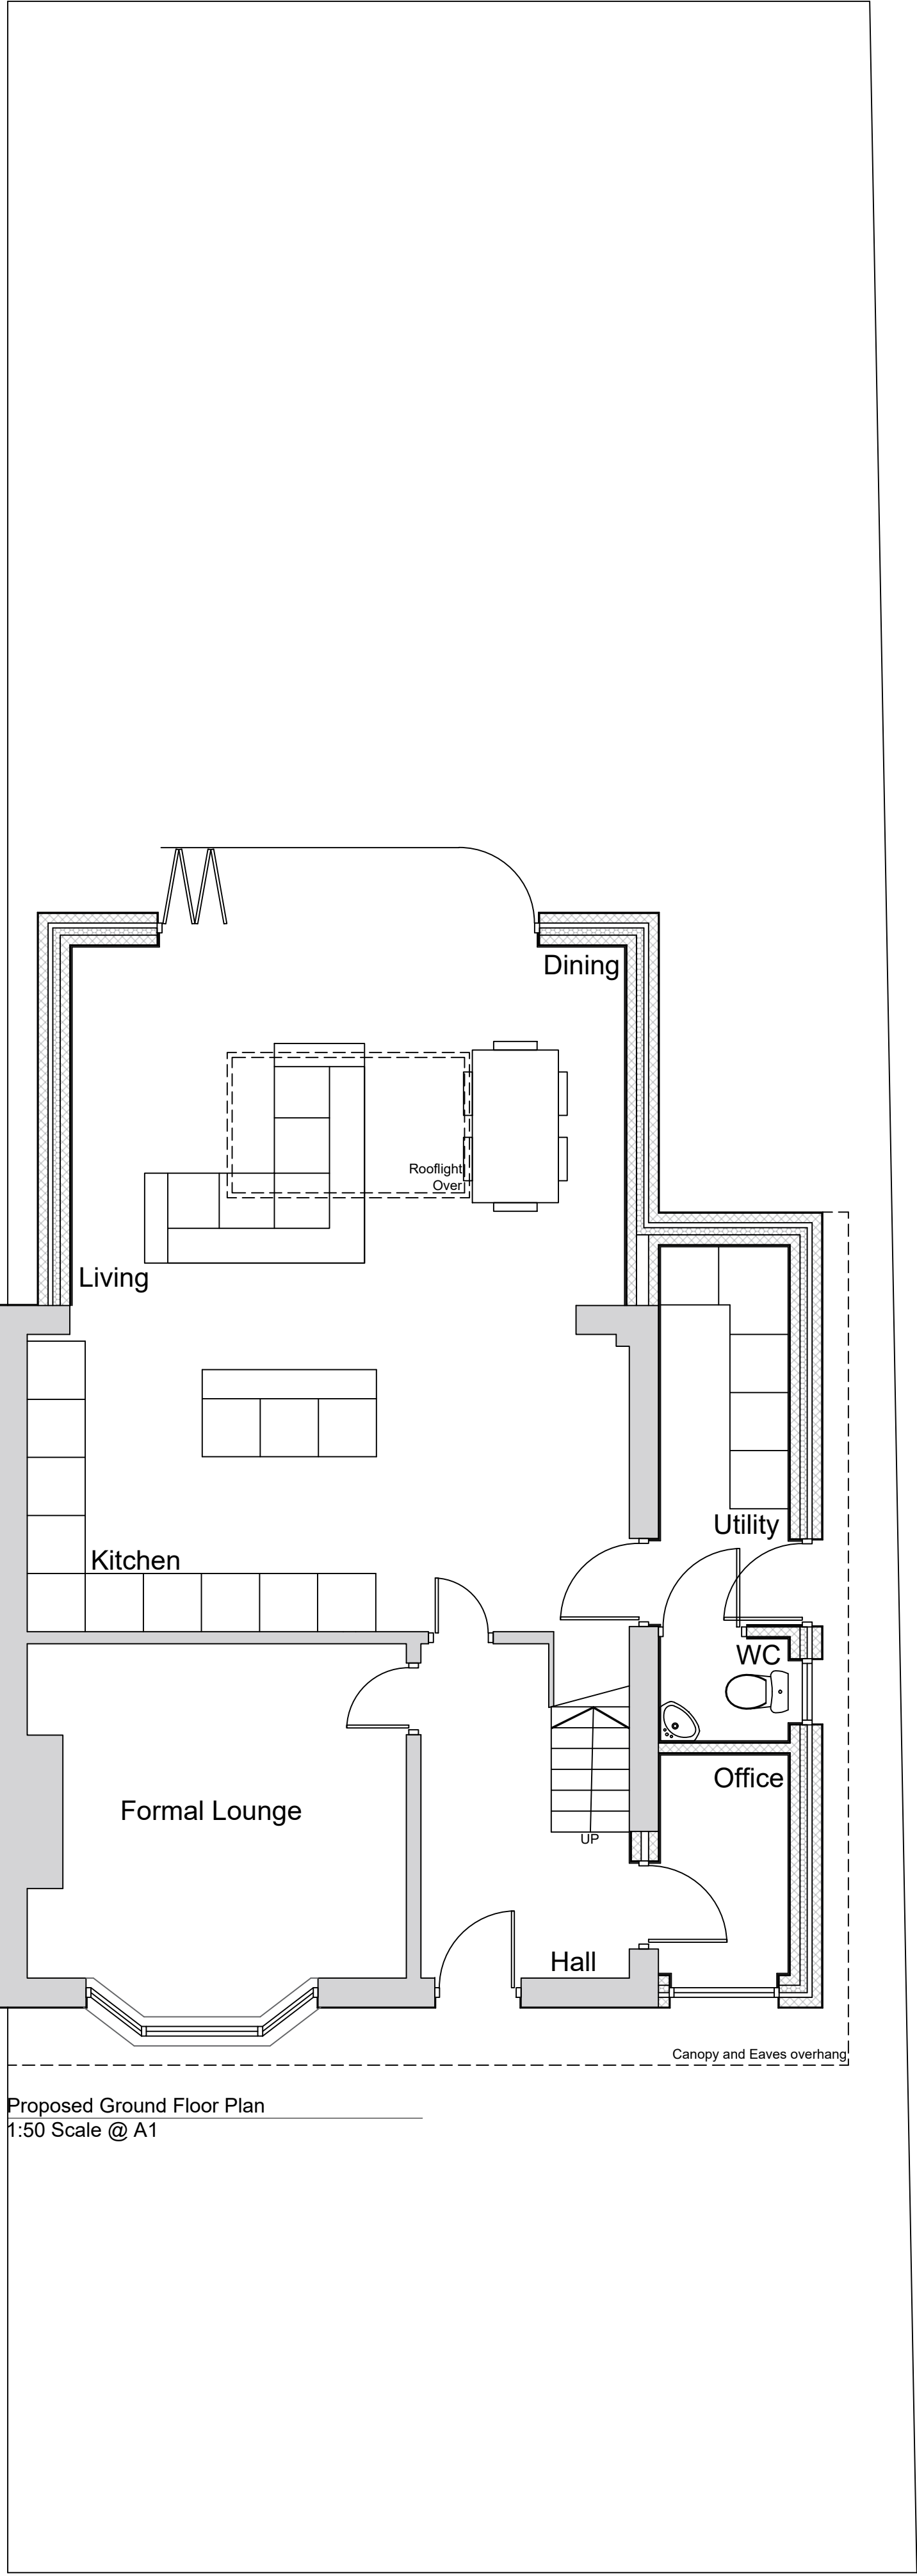


Proposed Ground Floor Plan  
1:50 Scale @ A1

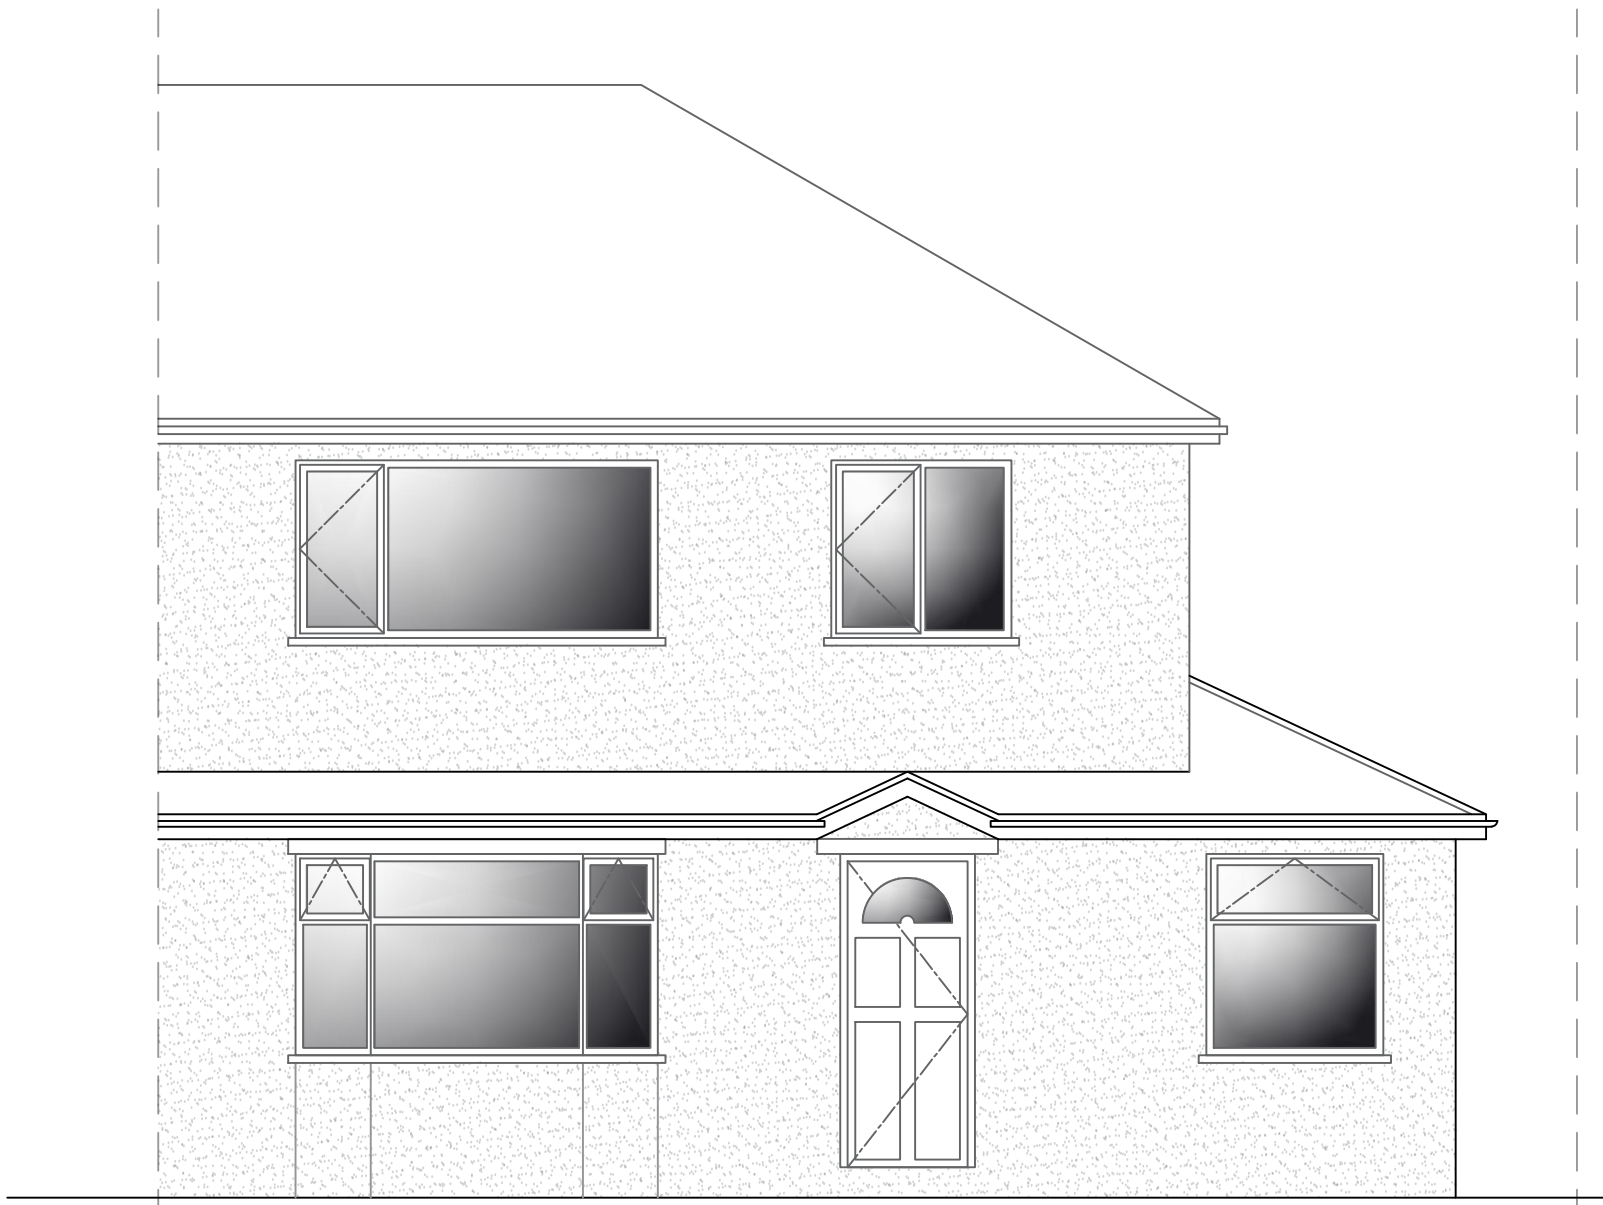


Proposed Front / East Elevation  
1:50 Scale @ A1



Proposed Side / North Elevation  
1:50 Scale @ A1

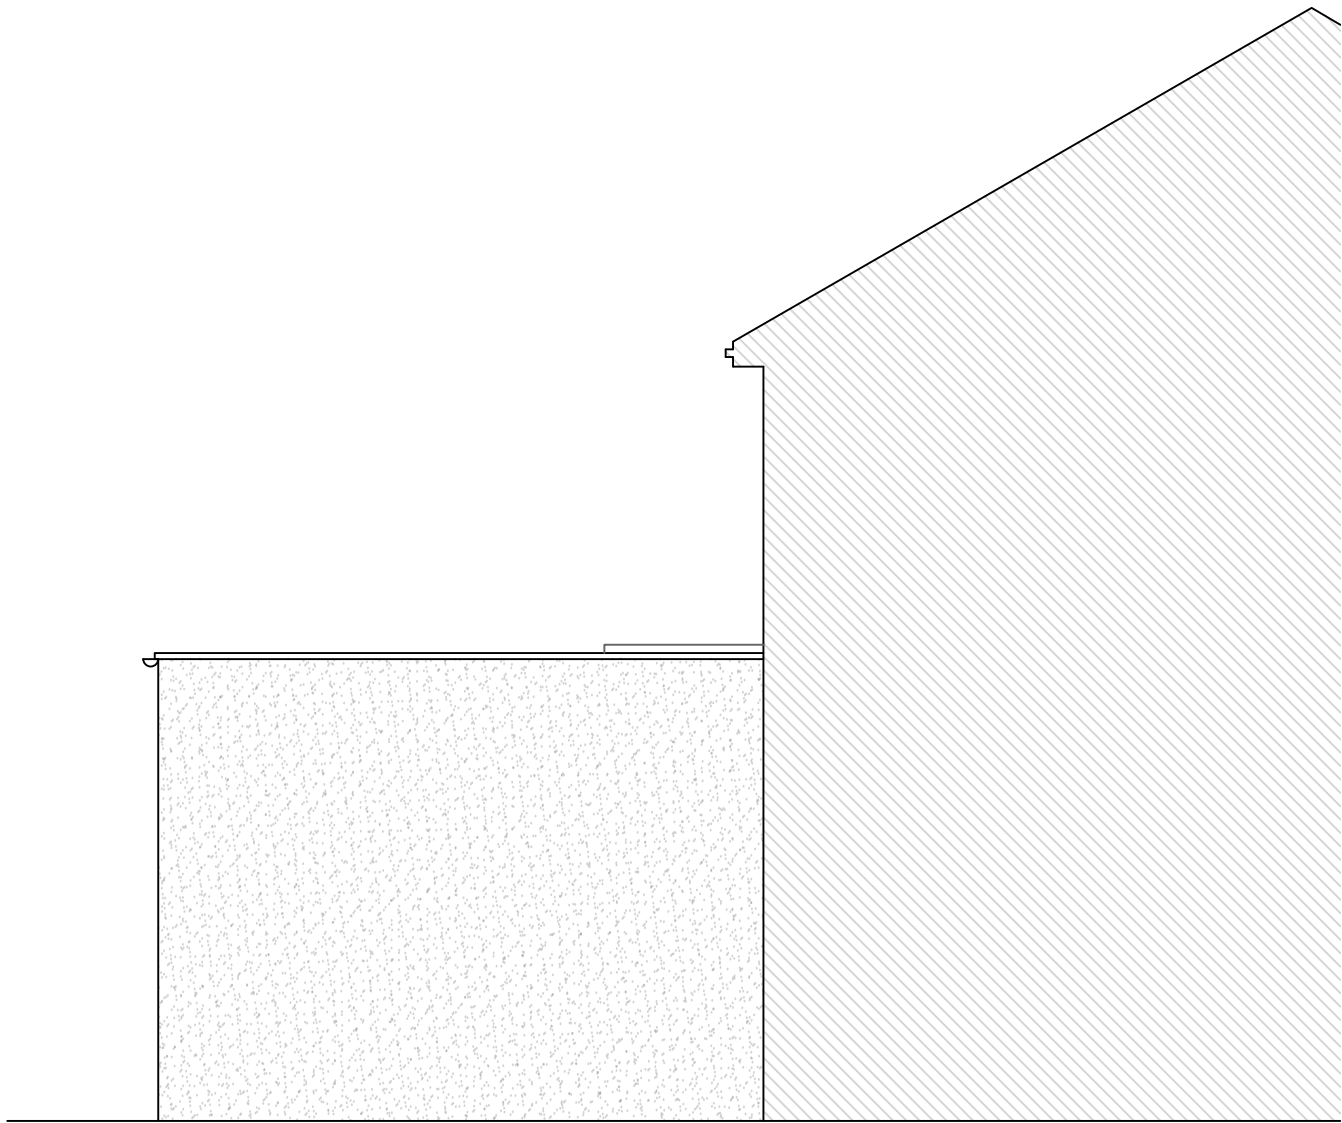

Proposed Side / South Elevation  
1:50 Scale @ A1

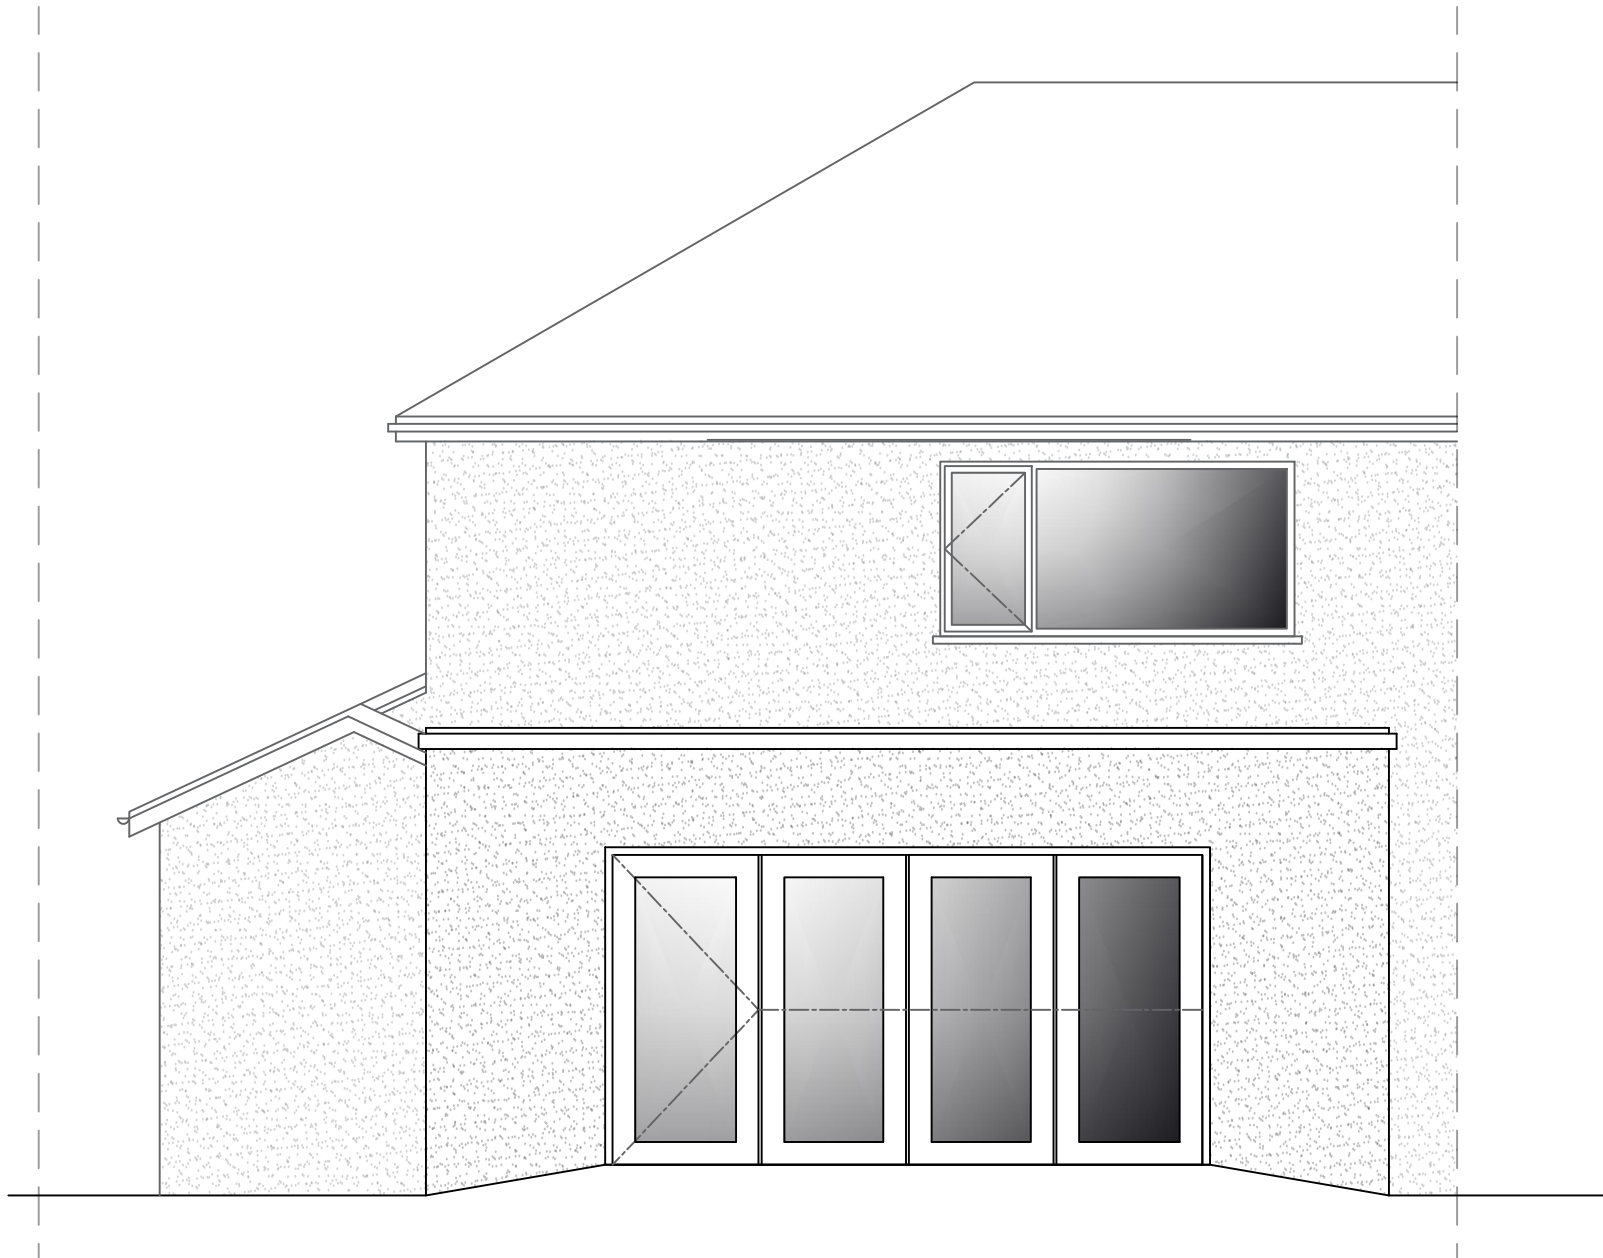

Proposed Rear / West Elevation  
1:50 Scale @ A1



**ATX**  
Building Design  
Architecture & Interior Design

PROJECT :  
Side + Rear Extension  
15 Dunnisher Rd, M23 2YF  
Mr & Mrs F Uppal

DRAWING TITLE :  
Proposed Plans + Elevations

|           |            |         |
|-----------|------------|---------|
| SCALE :   | DRAWN BY : | DATE :  |
| 1:50 @ A1 | JL         | 08.2020 |

|          |            |           |
|----------|------------|-----------|
| DWG N° : | REVISION : | CHECKED : |
| 002      | E          | ----      |

Mobile: 07557919149  
Email: info@atxbuildingdesign.co.uk