

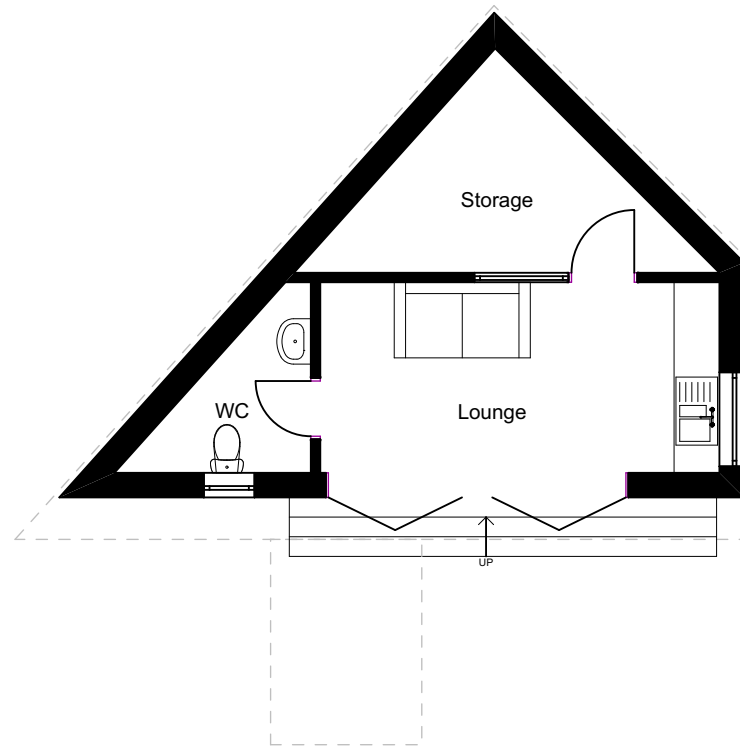


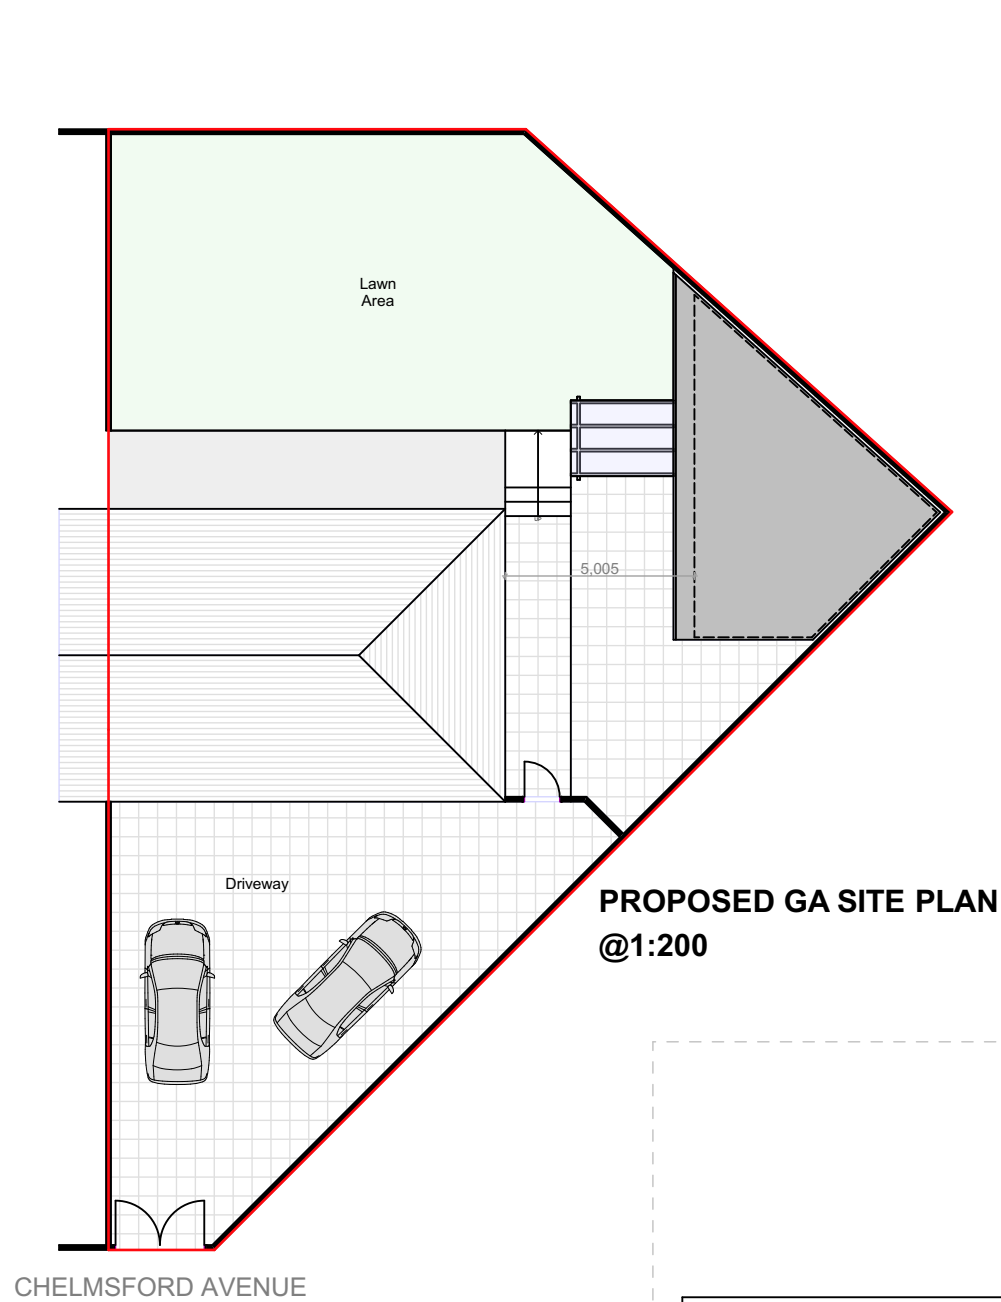

PROPOSED GA SITE PLAN  
@1:200

PROPOSED GA FLOOR PLAN  
@1:100

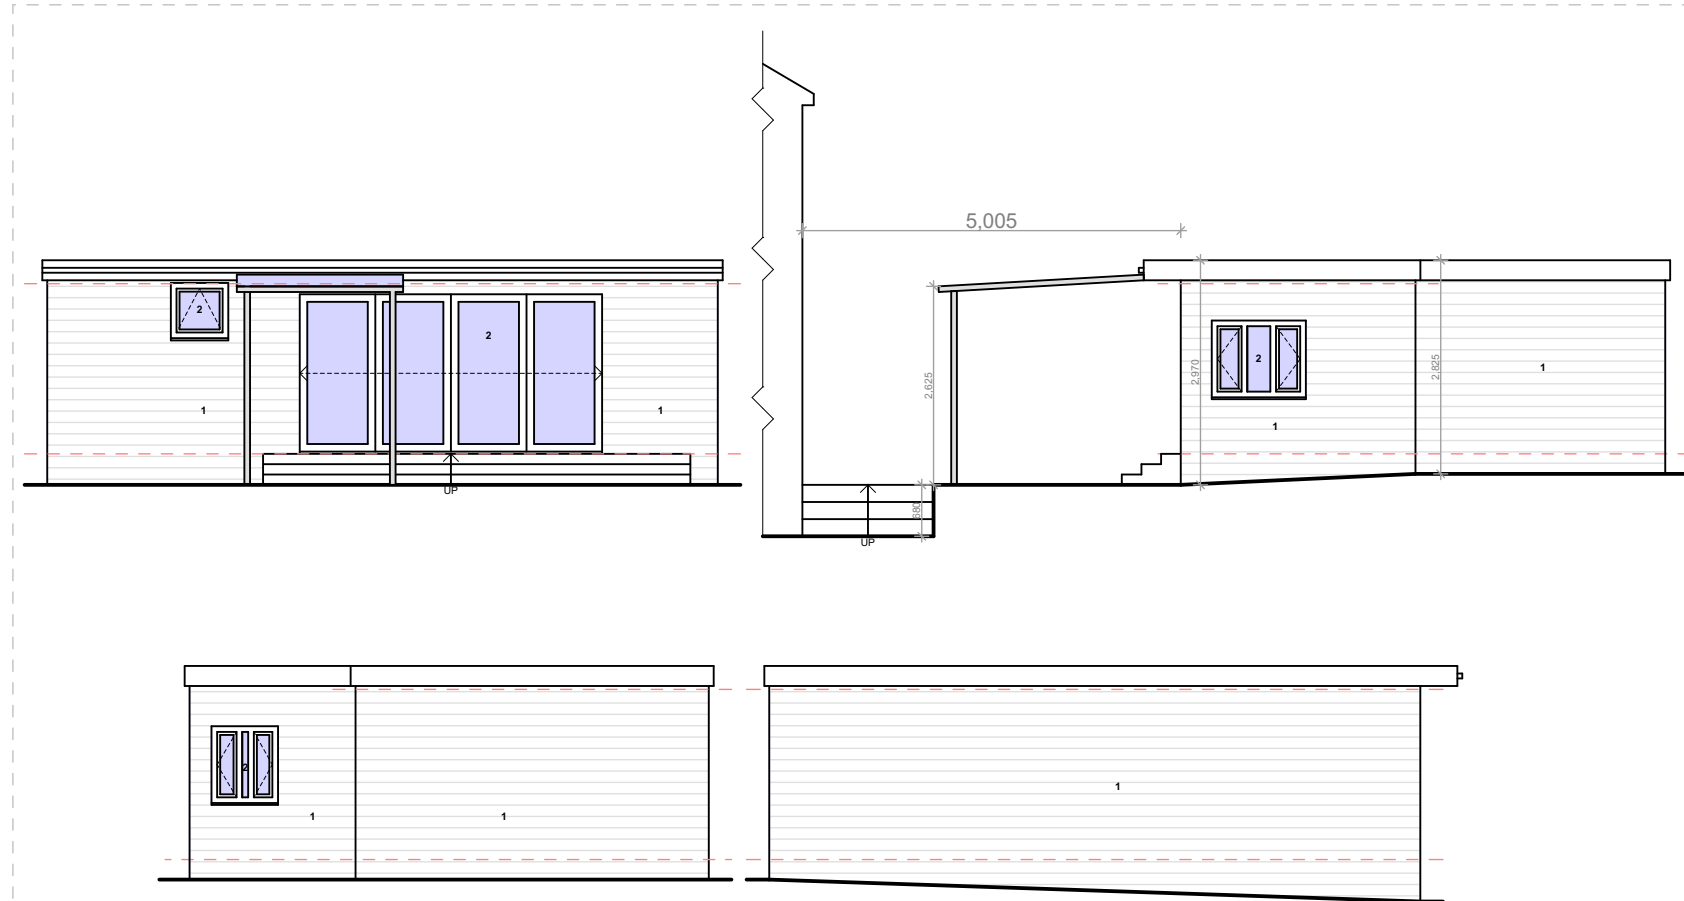

PROPOSED GA ELEVATIONS  
@1:100

#### notes

This drawing is subject to a detailed building and site survey, therefore no guarantee of its accuracy can be given. This drawing has been draughted in accordance with the clients design requirements. All areas are approximate and are subject to a detailed building and site survey and further design development. All dimensions should be checked prior to commencement of construction on site. Measurements should not be taken off the drawing.

All dimensions shown are in millimetres (mm).

#### Text Key

1. Proposed uPVC cladding
2. Proposed uPVC door/window



PL0 Planning Issue

09.02.22

revisions



NADA Architects Ltd  
169 Kingsway  
Burnage  
Manchester  
M19 2ND  
Mob: 07974 735527  
E: ahmed@nadaarchitects.com  
W: www.nadaarchitects.com

D - design PL - planning PT - pre-tender  
T - tender P - preliminary  
C - construction R - record

MR RABIH KANSO.

HOUSE EXTENSION.  
3 CHELMSFORD AVENUE,  
MANCHESTER, M40 2XB

PROPOSED GA SITE PLAN &  
ELEVATIONS& FLOOR PLAN.

|            |          |       |         |
|------------|----------|-------|---------|
| scale      | date     | drawn | checked |
| 1:100 @ A3 | 09.02.22 | MH    | AC      |
| 1:200 @ A3 |          |       |         |

|        |            |        |          |
|--------|------------|--------|----------|
| job no | (category) | dwg no | revision |
|--------|------------|--------|----------|

22-1021 (01)001 PL0

Drawing measurements shall not be obtained by scaling. Verify all dims prior to construction. Immediately report any discrepancies on this drawing to Architect. This drawing shall be read in conjunction with associated specifications and related consultant's documents.