


45 Sparkford Site Plan

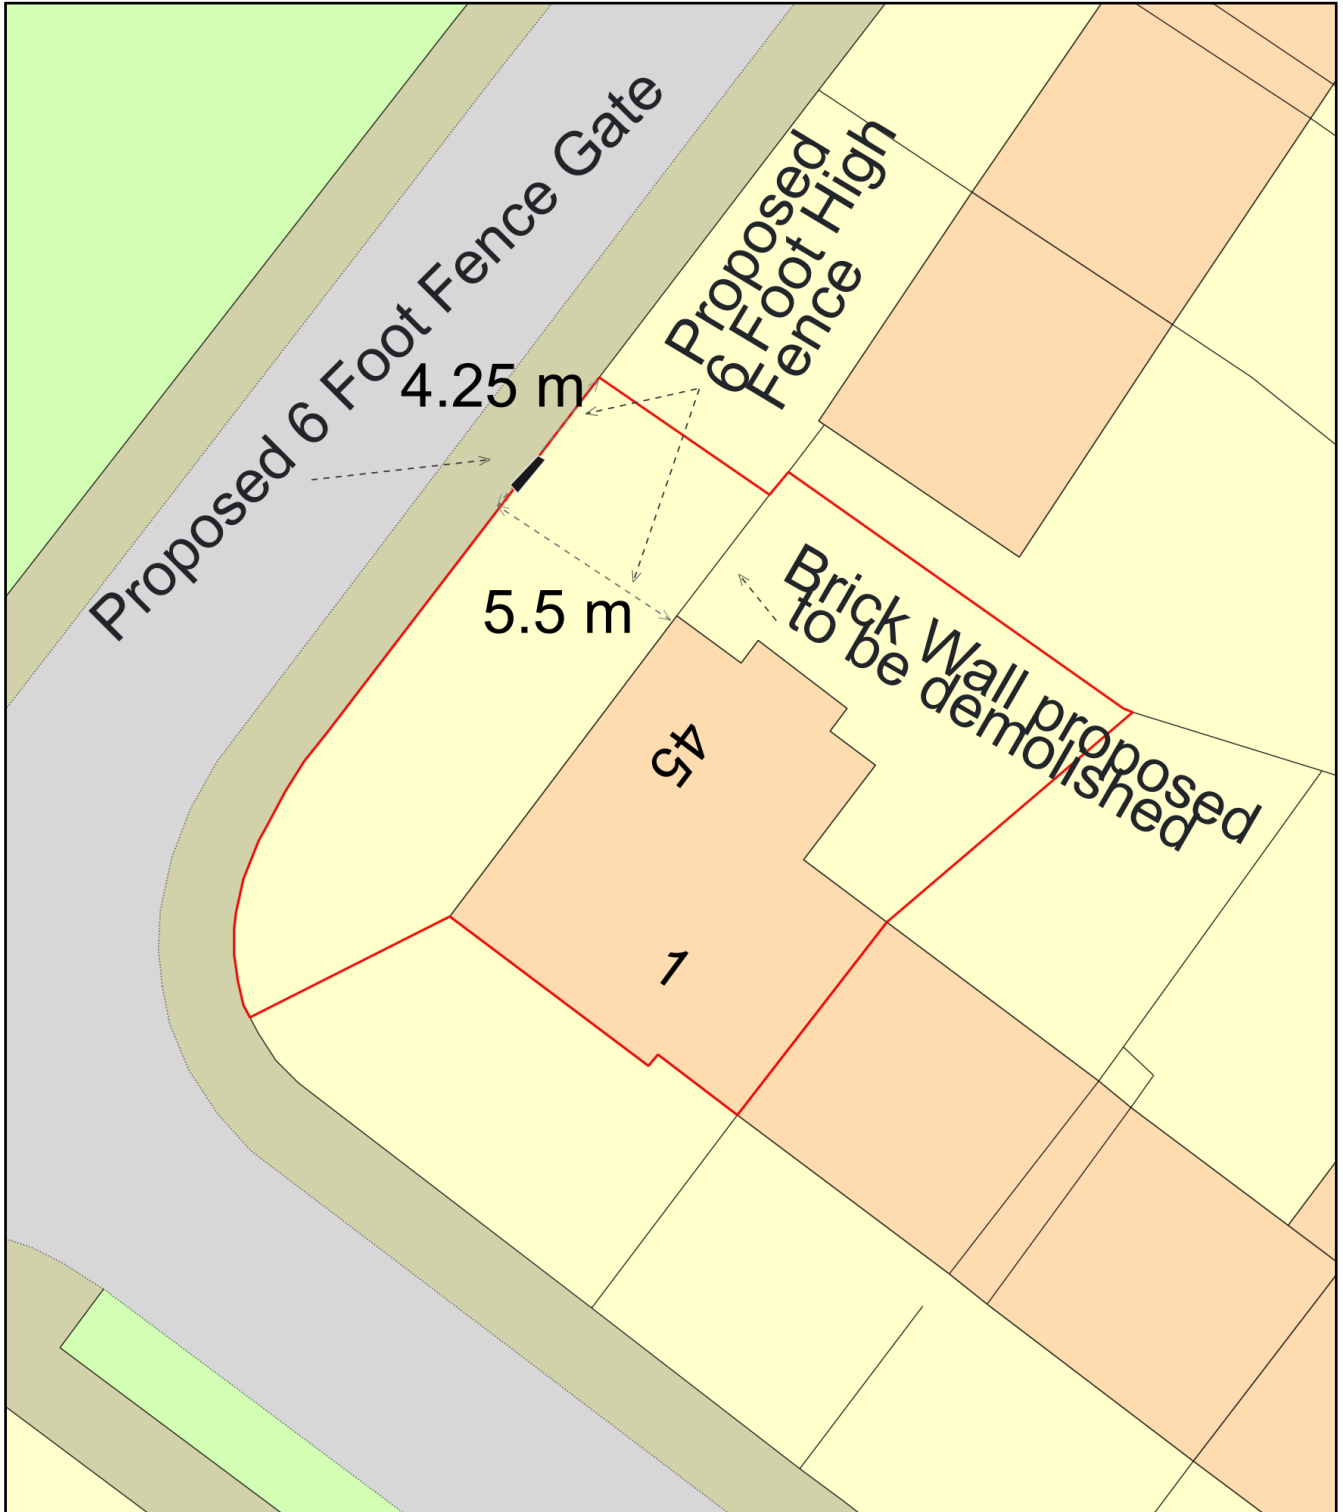

Plan Produced for: Joe Clarke

Date Produced: 24 Jan 2022

Plan Reference Number: TQRQM22024150259616

Scale: 1:200 @ A4