


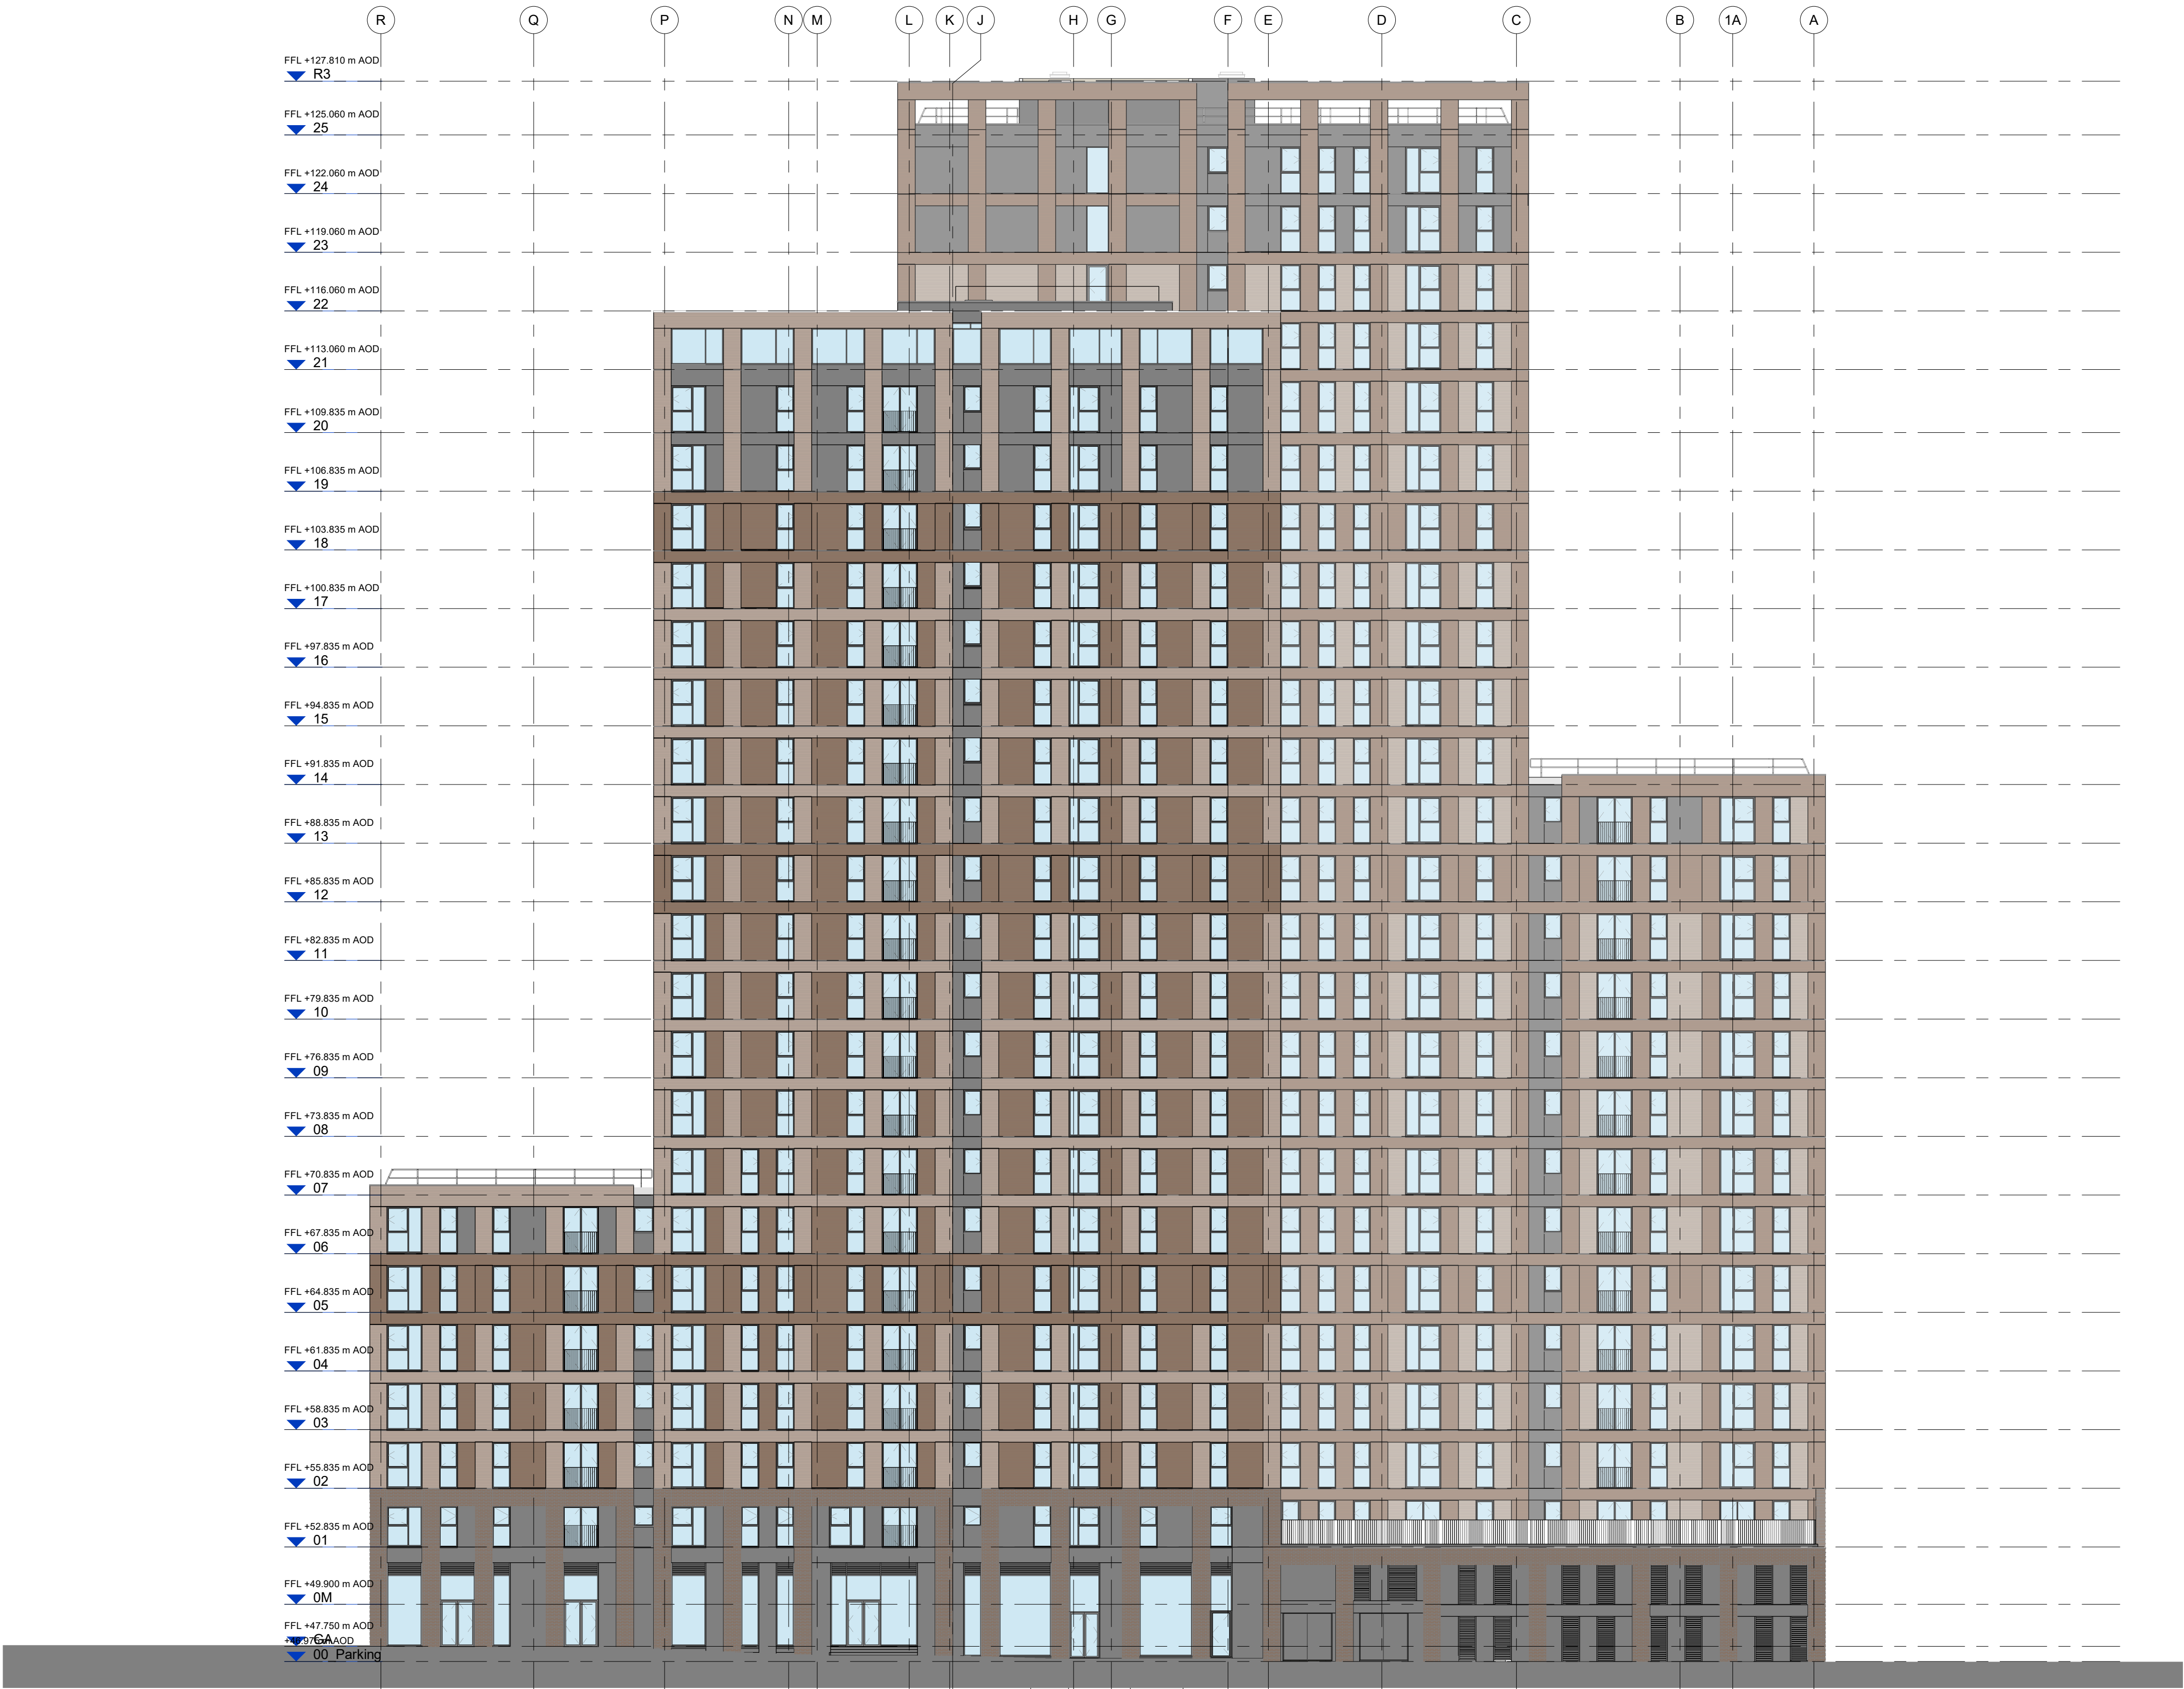

REV.	DATE	AMENDMENT
P00	211206	First Revision
P01	211213	Revision 02
P02	220303	Revision 03 - NMA

KEYPLAN

CLIENT

Midgard Ltd

AXIS ARCHITECTS

77 Parkway Camden Town London NW1 7PU
T: +44 (0)20 7504 1700 E: enquiries@axisarchitects.co.uk

PROJECT
The Castings

SCALE@A1	DATE	ORIGINATOR	CHECKED	AUTHORISED
1 : 200	220303	Author	Checker	Approver

General Arrangement
West Elevation

Stage 4

STATUS	PURPOSE FOR ISSUE	SR NO.
S2	Planning	9196
DRAWING NO.	REV.	
CAS - AXIS - BU1 - XX - DR - A - 00-2501P02		