


The scaling of this drawing cannot be assured				
Revision	Date	Dm	Ckd	
P1	Draft Issue	17/09/21	IR	PN
P2	Draft Issue	15/12/21	DK	PN
P3	Client Comments Incorporated	28/02/21	DK	PN
P4	Work in progress	09/03/22	DK	PN



Front Elevation
1 : 50

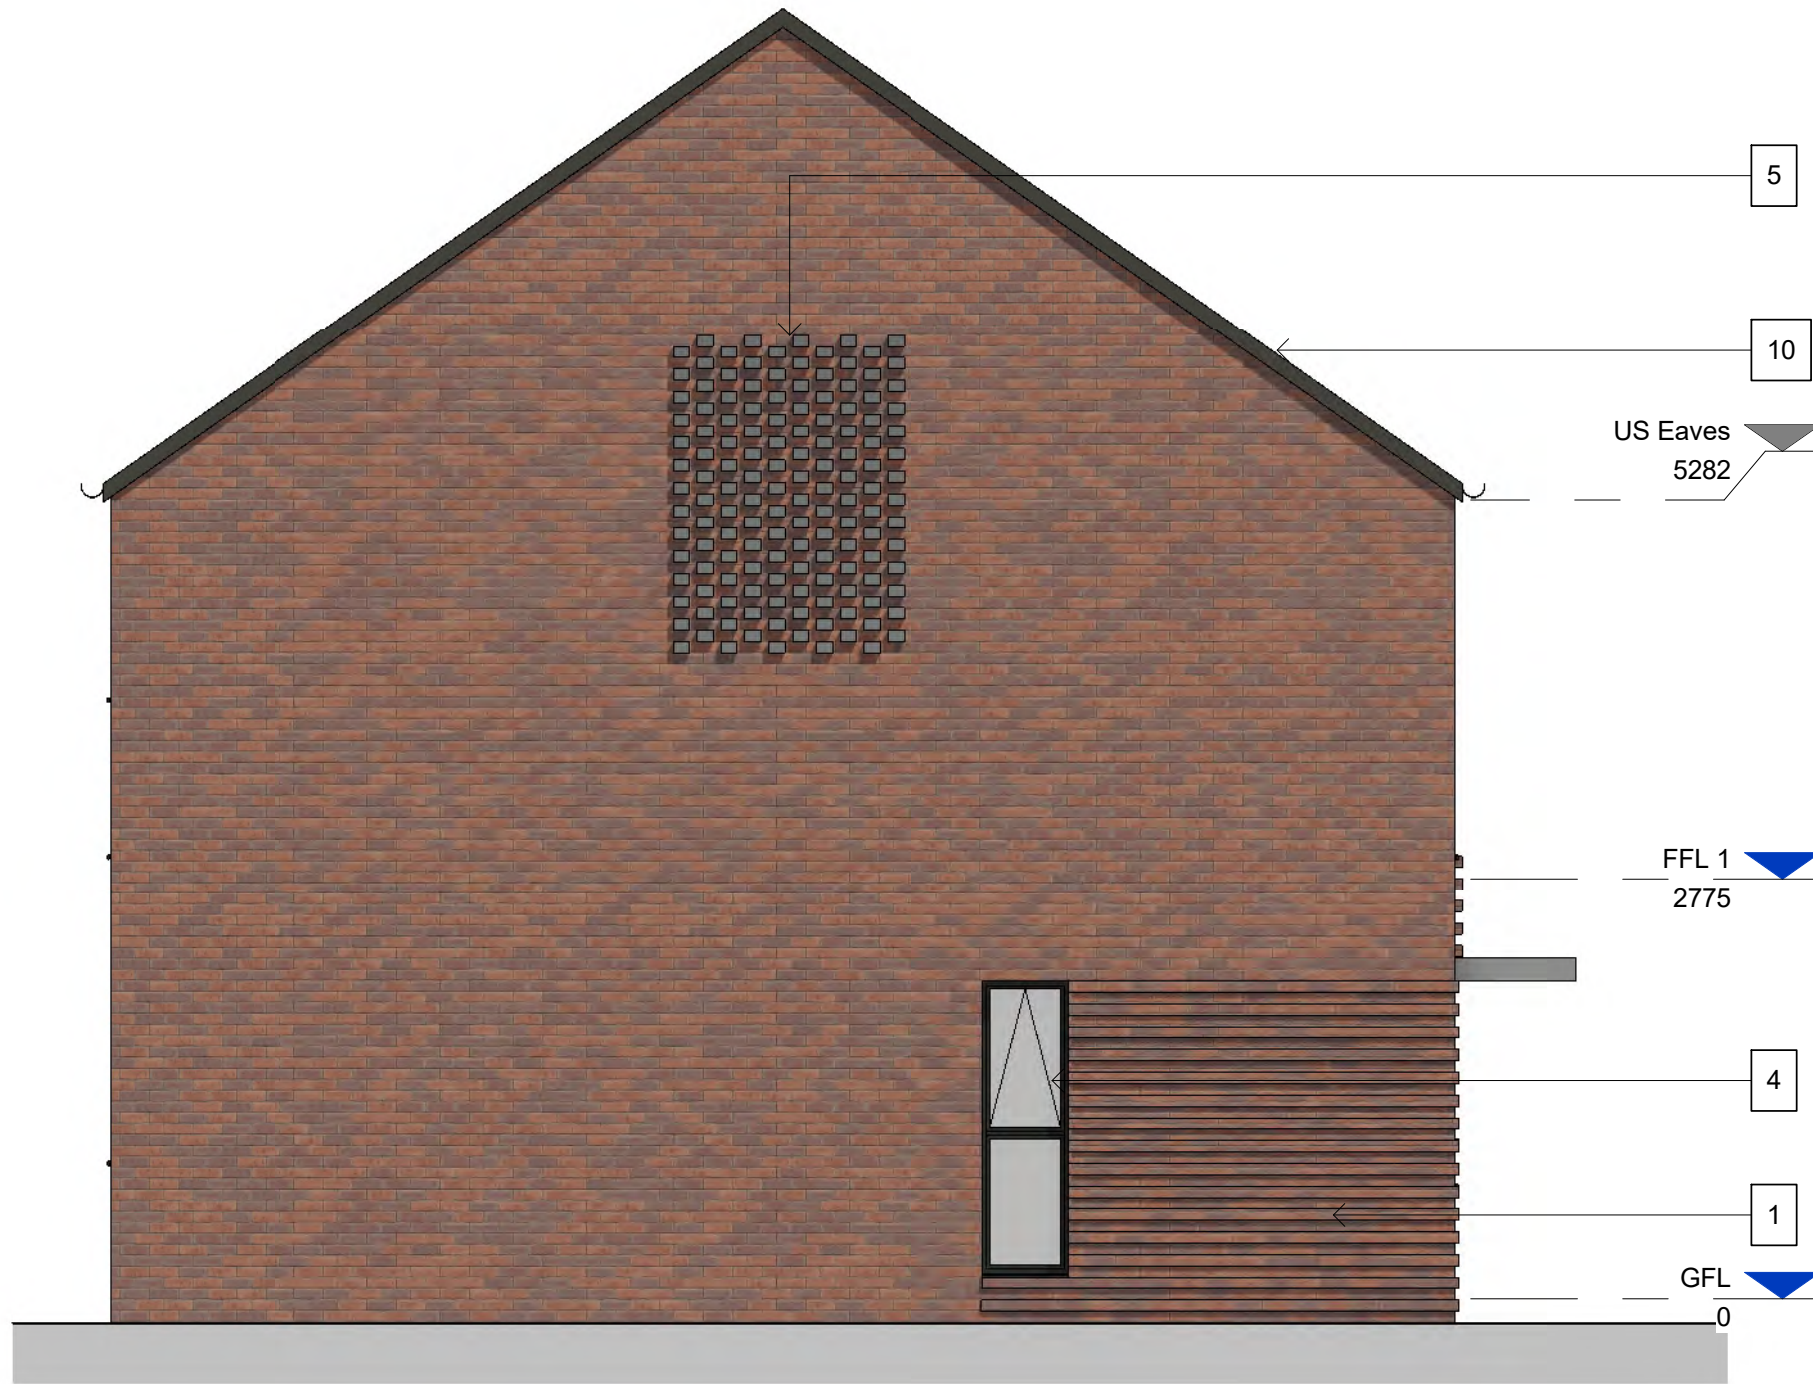


Side Elevation
1 : 50



Rear Elevation
1 : 50


Elevation Notes

- 1 FACING BRICK (VARIES BY PLOT)
- 2 COMPOSITE DOOR WITH VISION PANEL (ANTHRACITE GREY)
- 3 GREY CANOPY
- 4 GREY WINDOWS
- 5 PROTRUDING BRICK DETAIL
- 6 BRICK SOLDIER COURSE LINTEL TO UPPER WINDOWS
- 7 CLIPPED EAVES DETAIL
- 8 CONCRETE ROOF TILES
- 9 ROOF PV PANELS (SUBJECT TO SAP CALCULATIONS)
- 10 FLUSH VERGE DETAIL

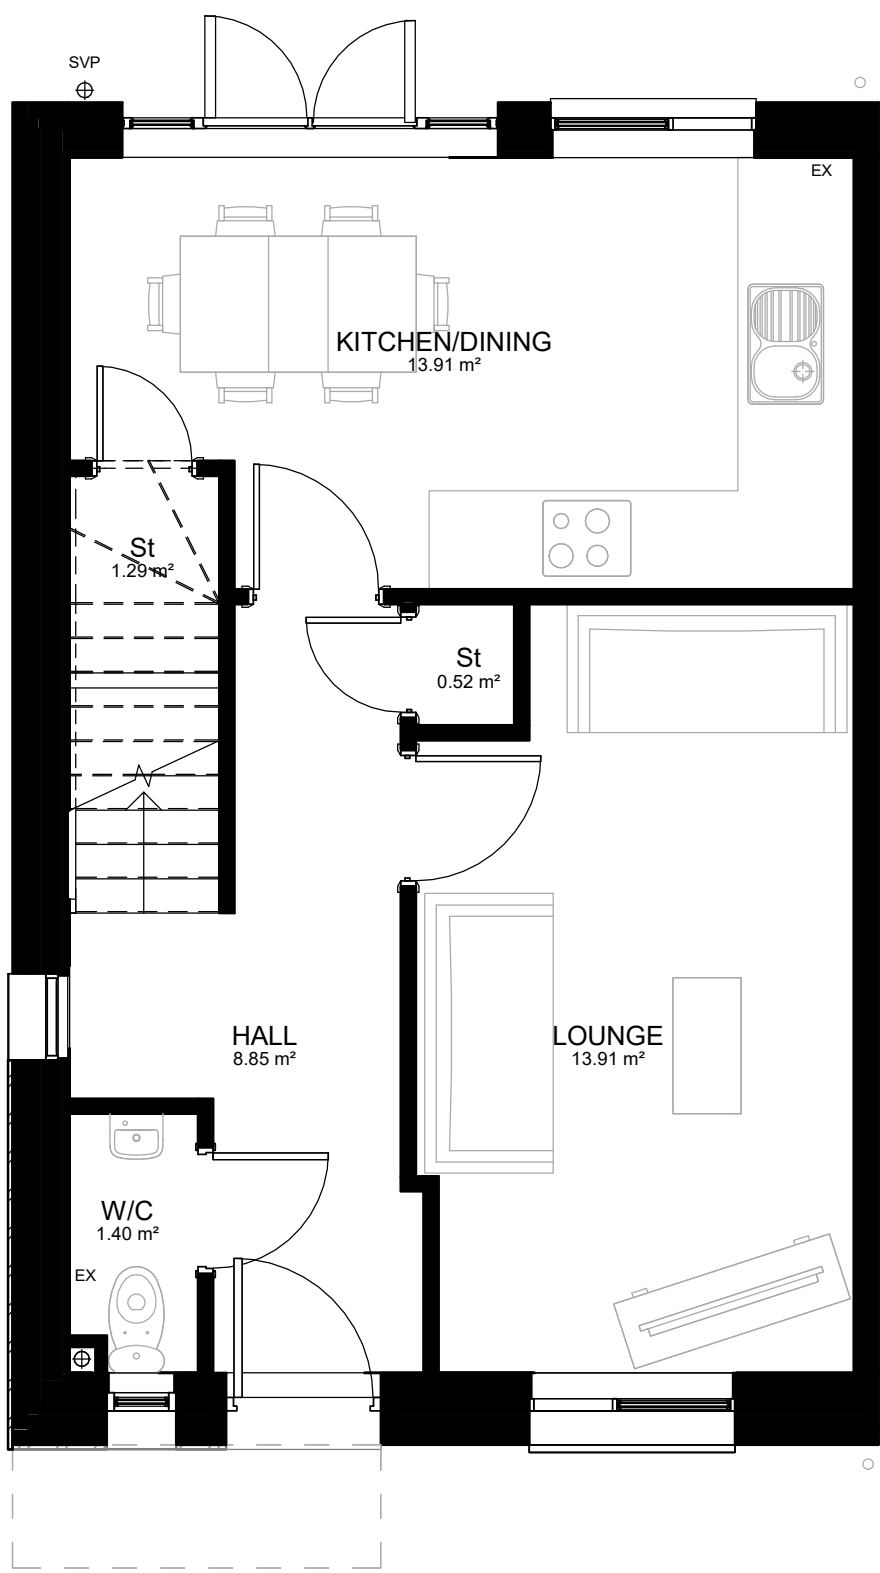


GROUND FLOOR
1 : 50


HOUSE TYPE D - 2B4P END M4(2)
83.4m²/897.71sqft

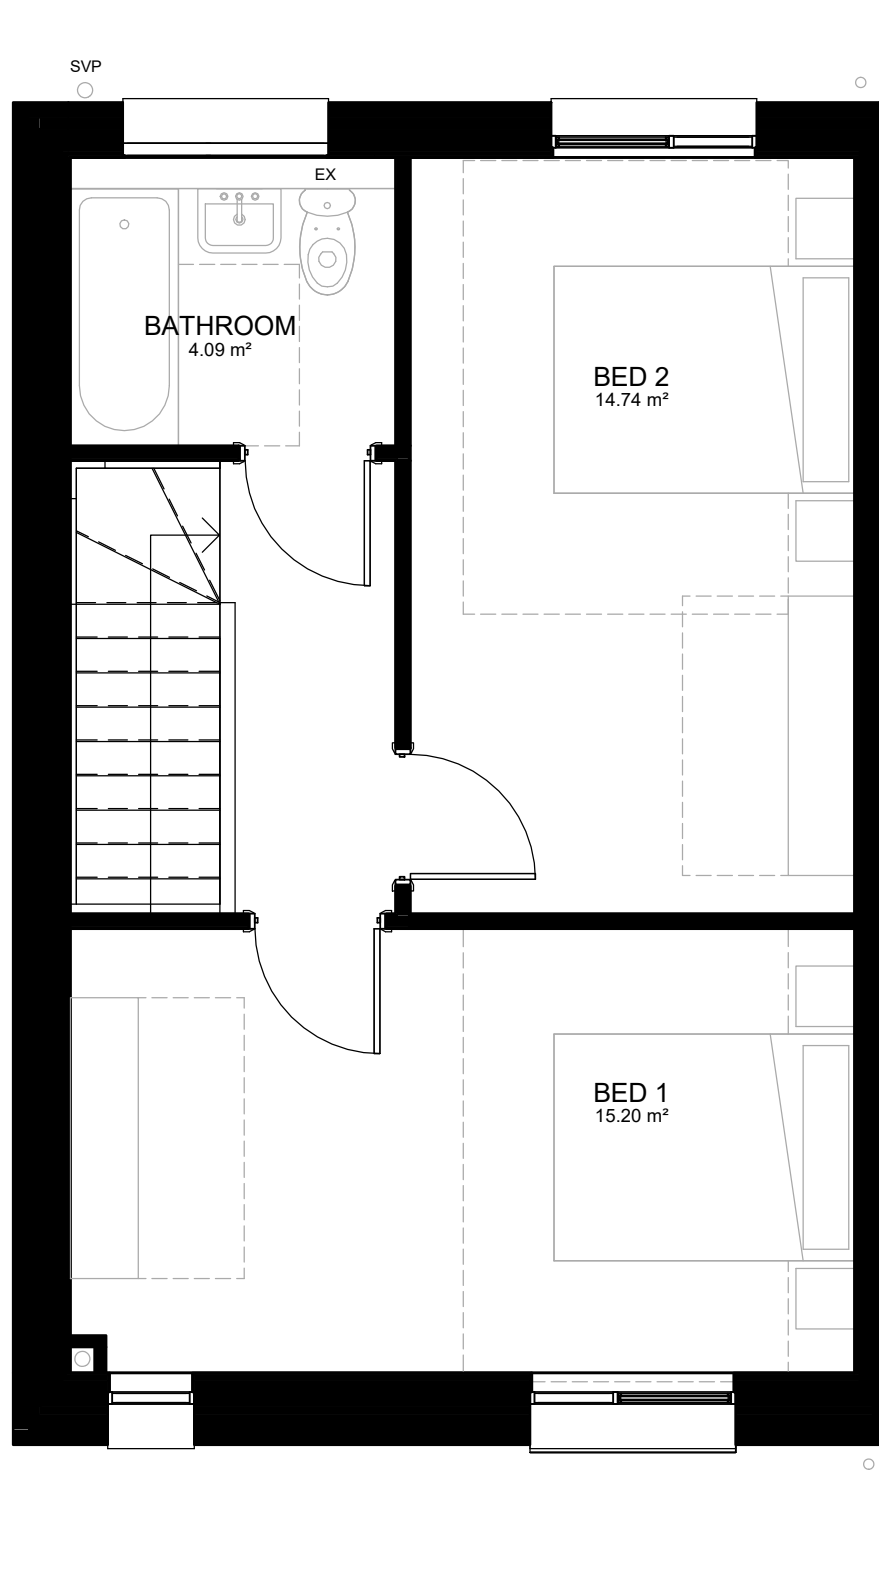

FIRST FLOOR
1 : 50

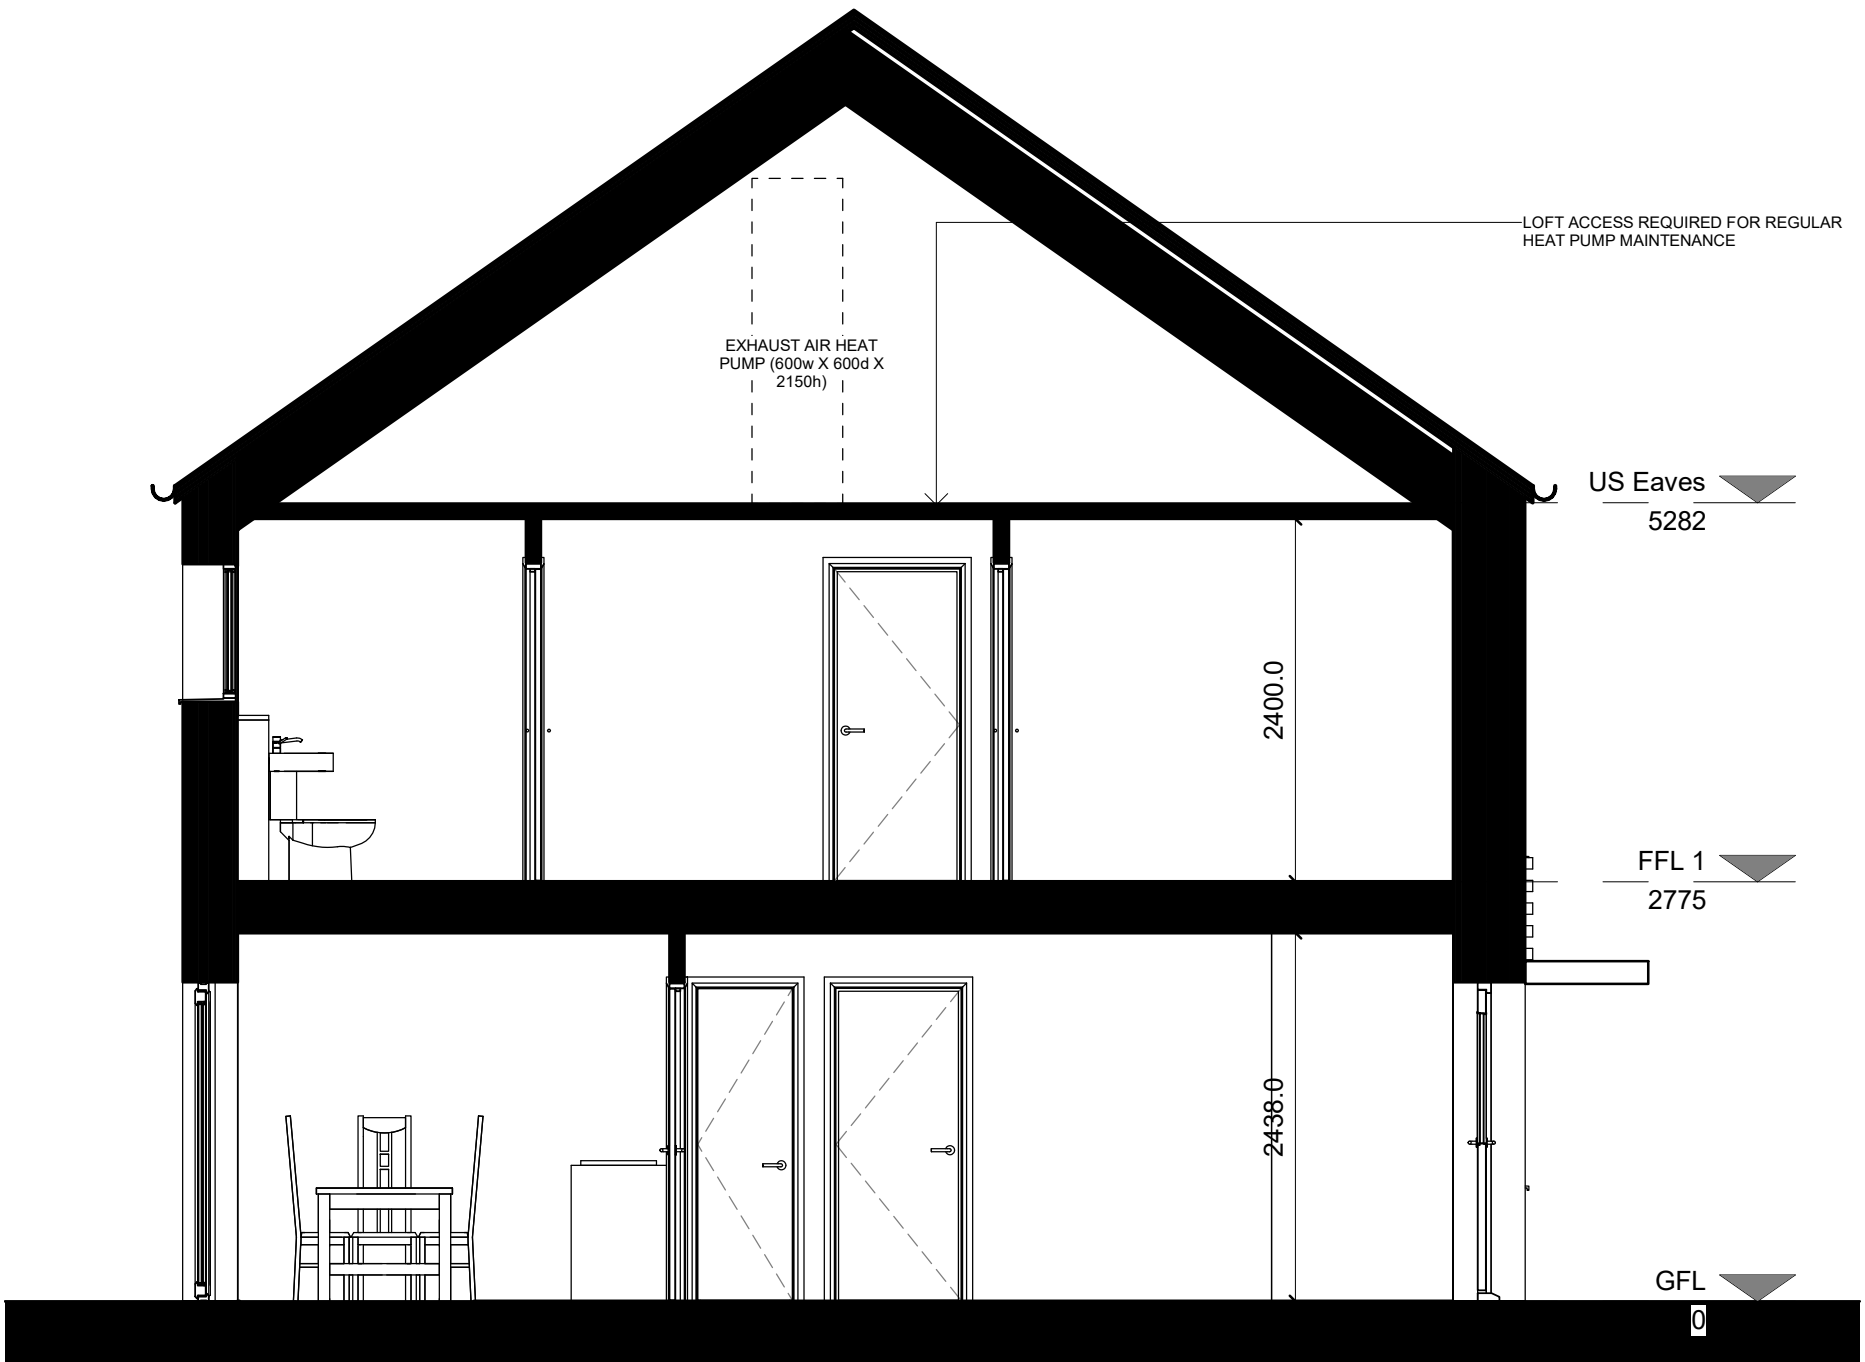

Section
1 : 50

 

VISUAL SCALE 1:50 @ A1

WORK IN PROGRESS

Project
TEN ACRES

Drawing Title
House Type D End (2B4P)

Date	Scale	Drawn by	Check by
17/09/21	1 : 50 @ A1	IR	PN
Project No	Drawing No	Revision	
32576	A-P19-004	P4	

BARTON WILLMORE

Town Planning • Masterplanning & Urban Design • Architecture •
Landscape Planning & Design • Infrastructure & Environmental
Planning • Heritage • Graphic Communication •
Communications & Engagement • Development Economics



Offices at Birmingham Bristol Cambridge Cardiff Ebbw Vale Edinburgh
Glasgow Leeds London Manchester Newcastle Reading Southampton