




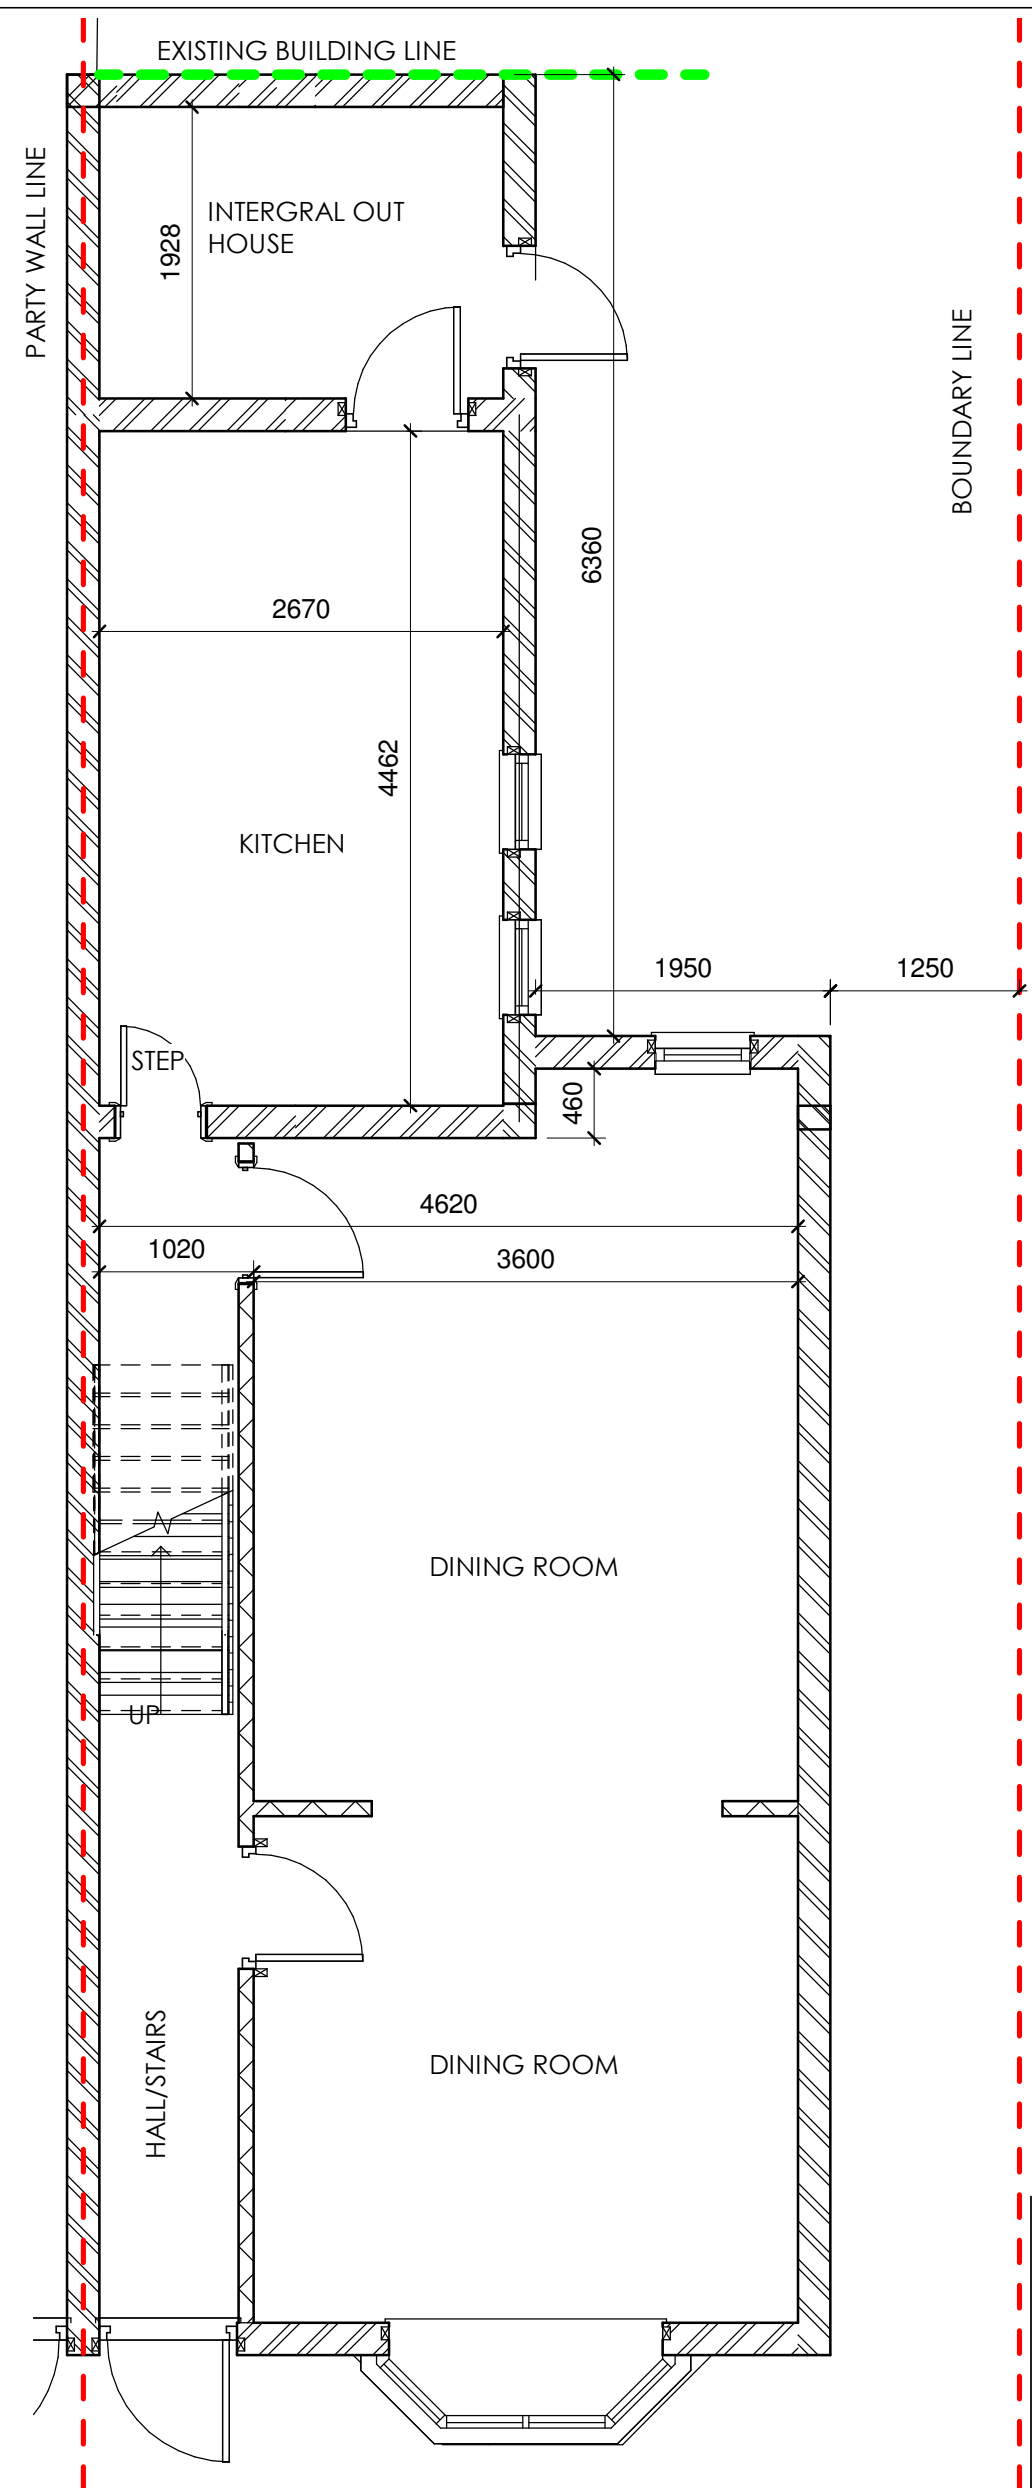


3 EXISTING GF PLAN
1 : 50

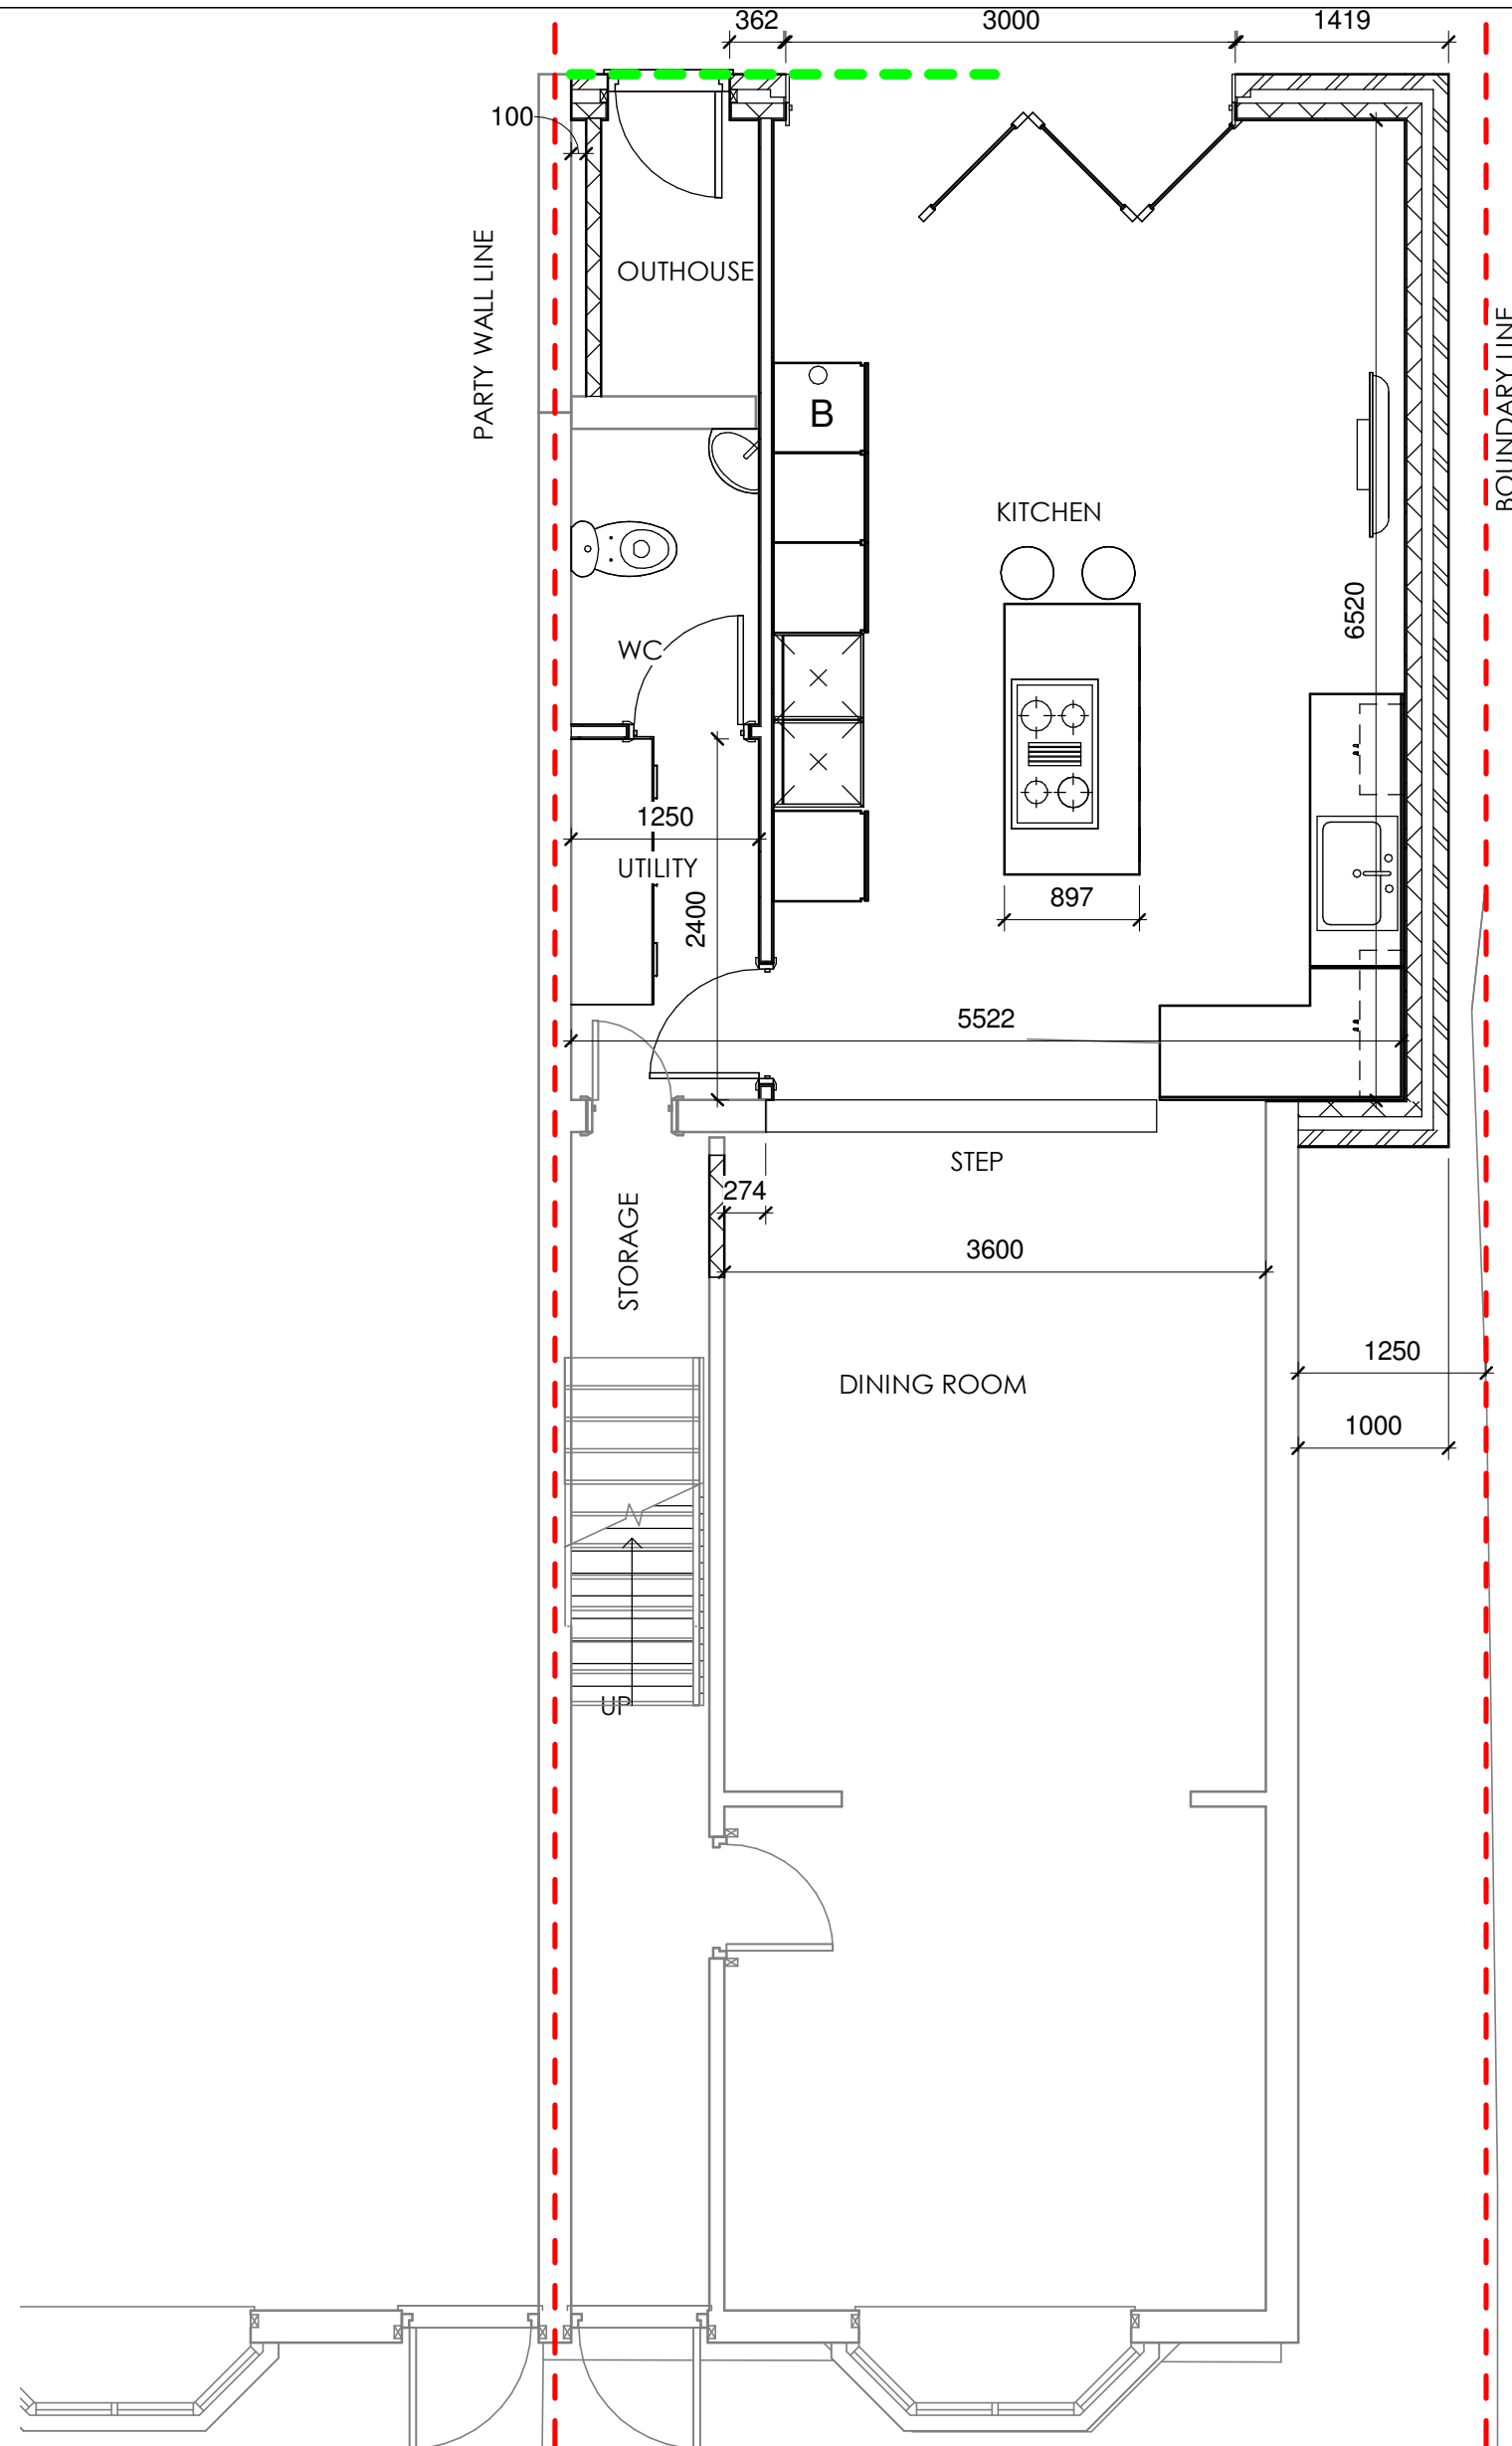

1 PROPOSED GF PLAN
1 : 50

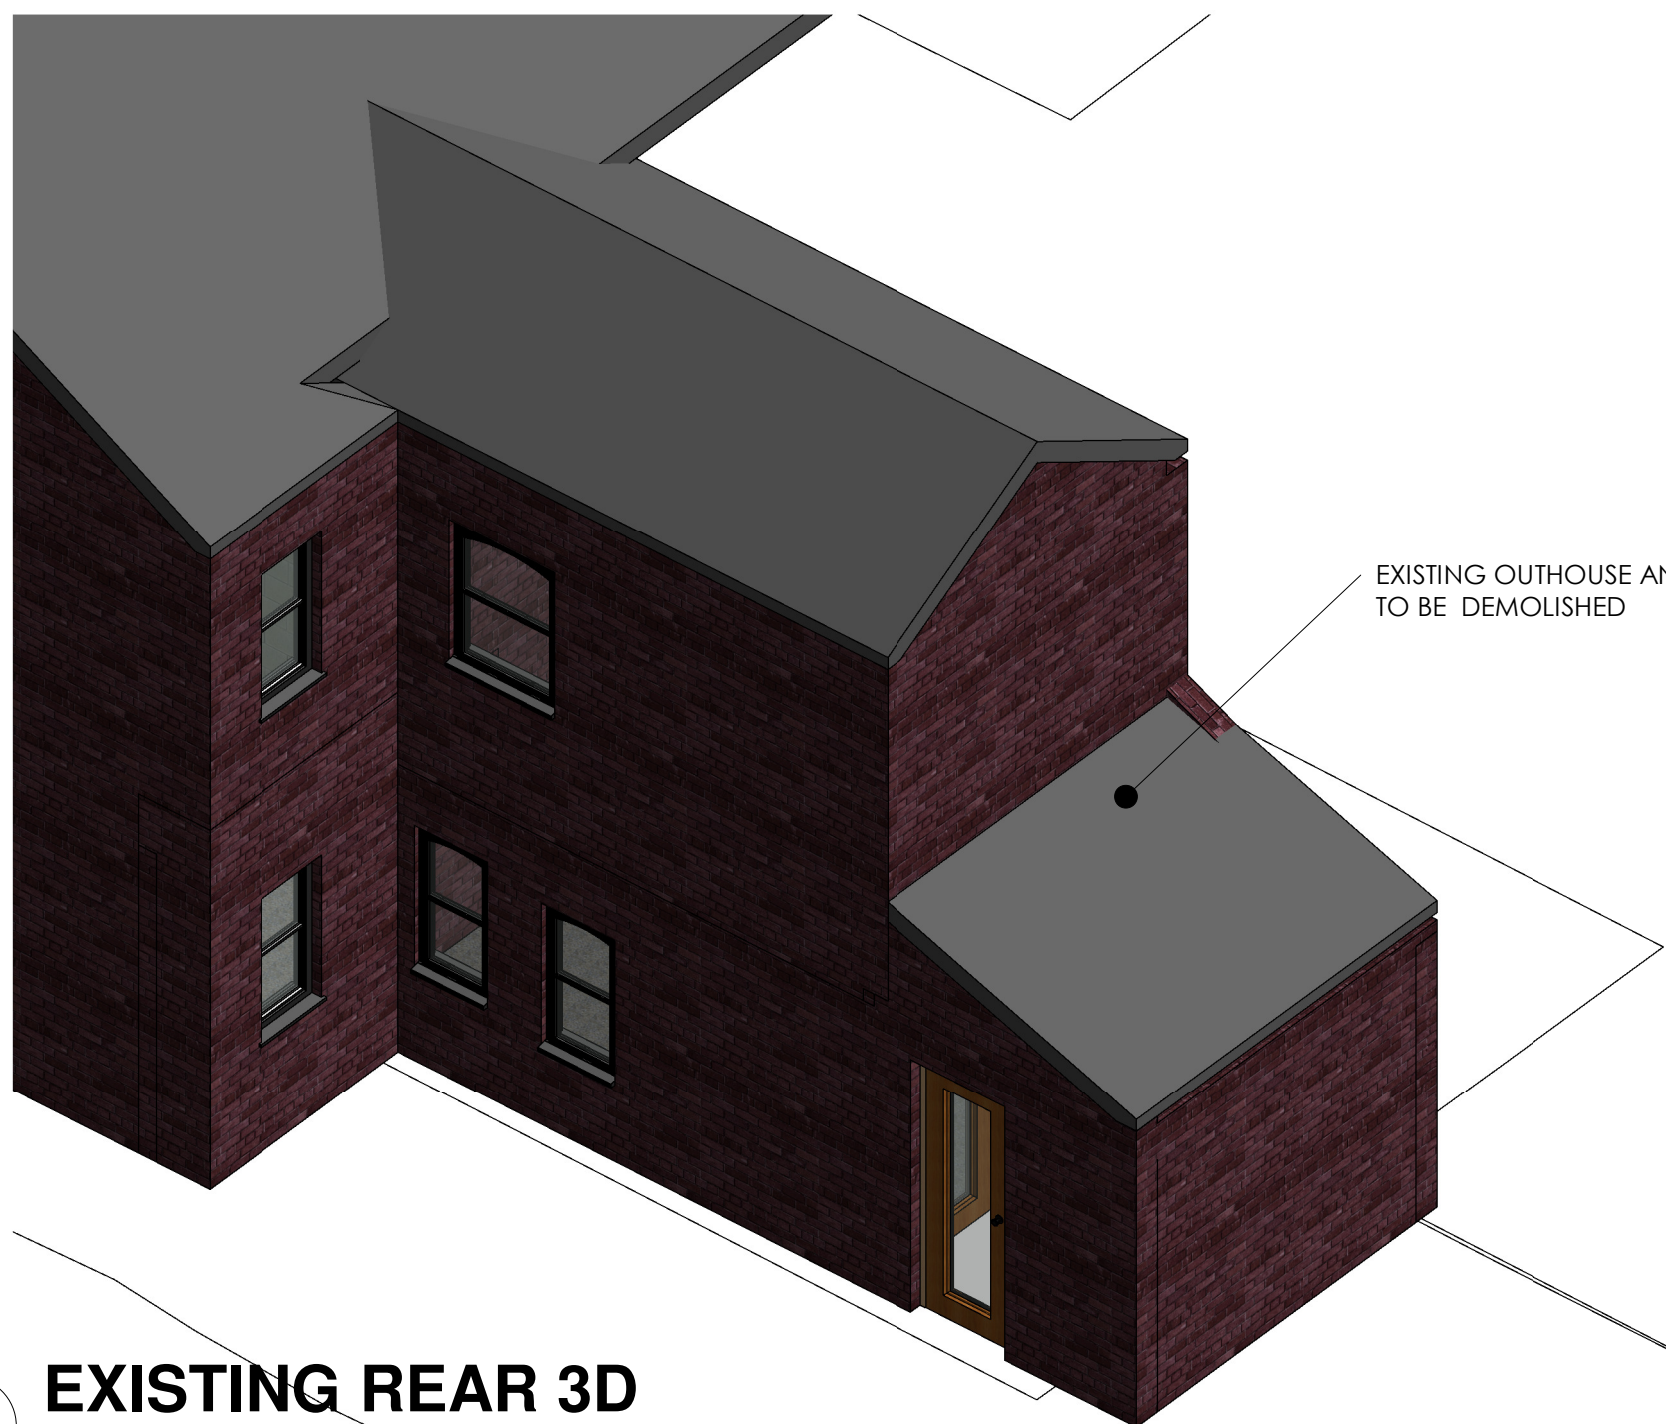

4 EXISTING REAR 3D

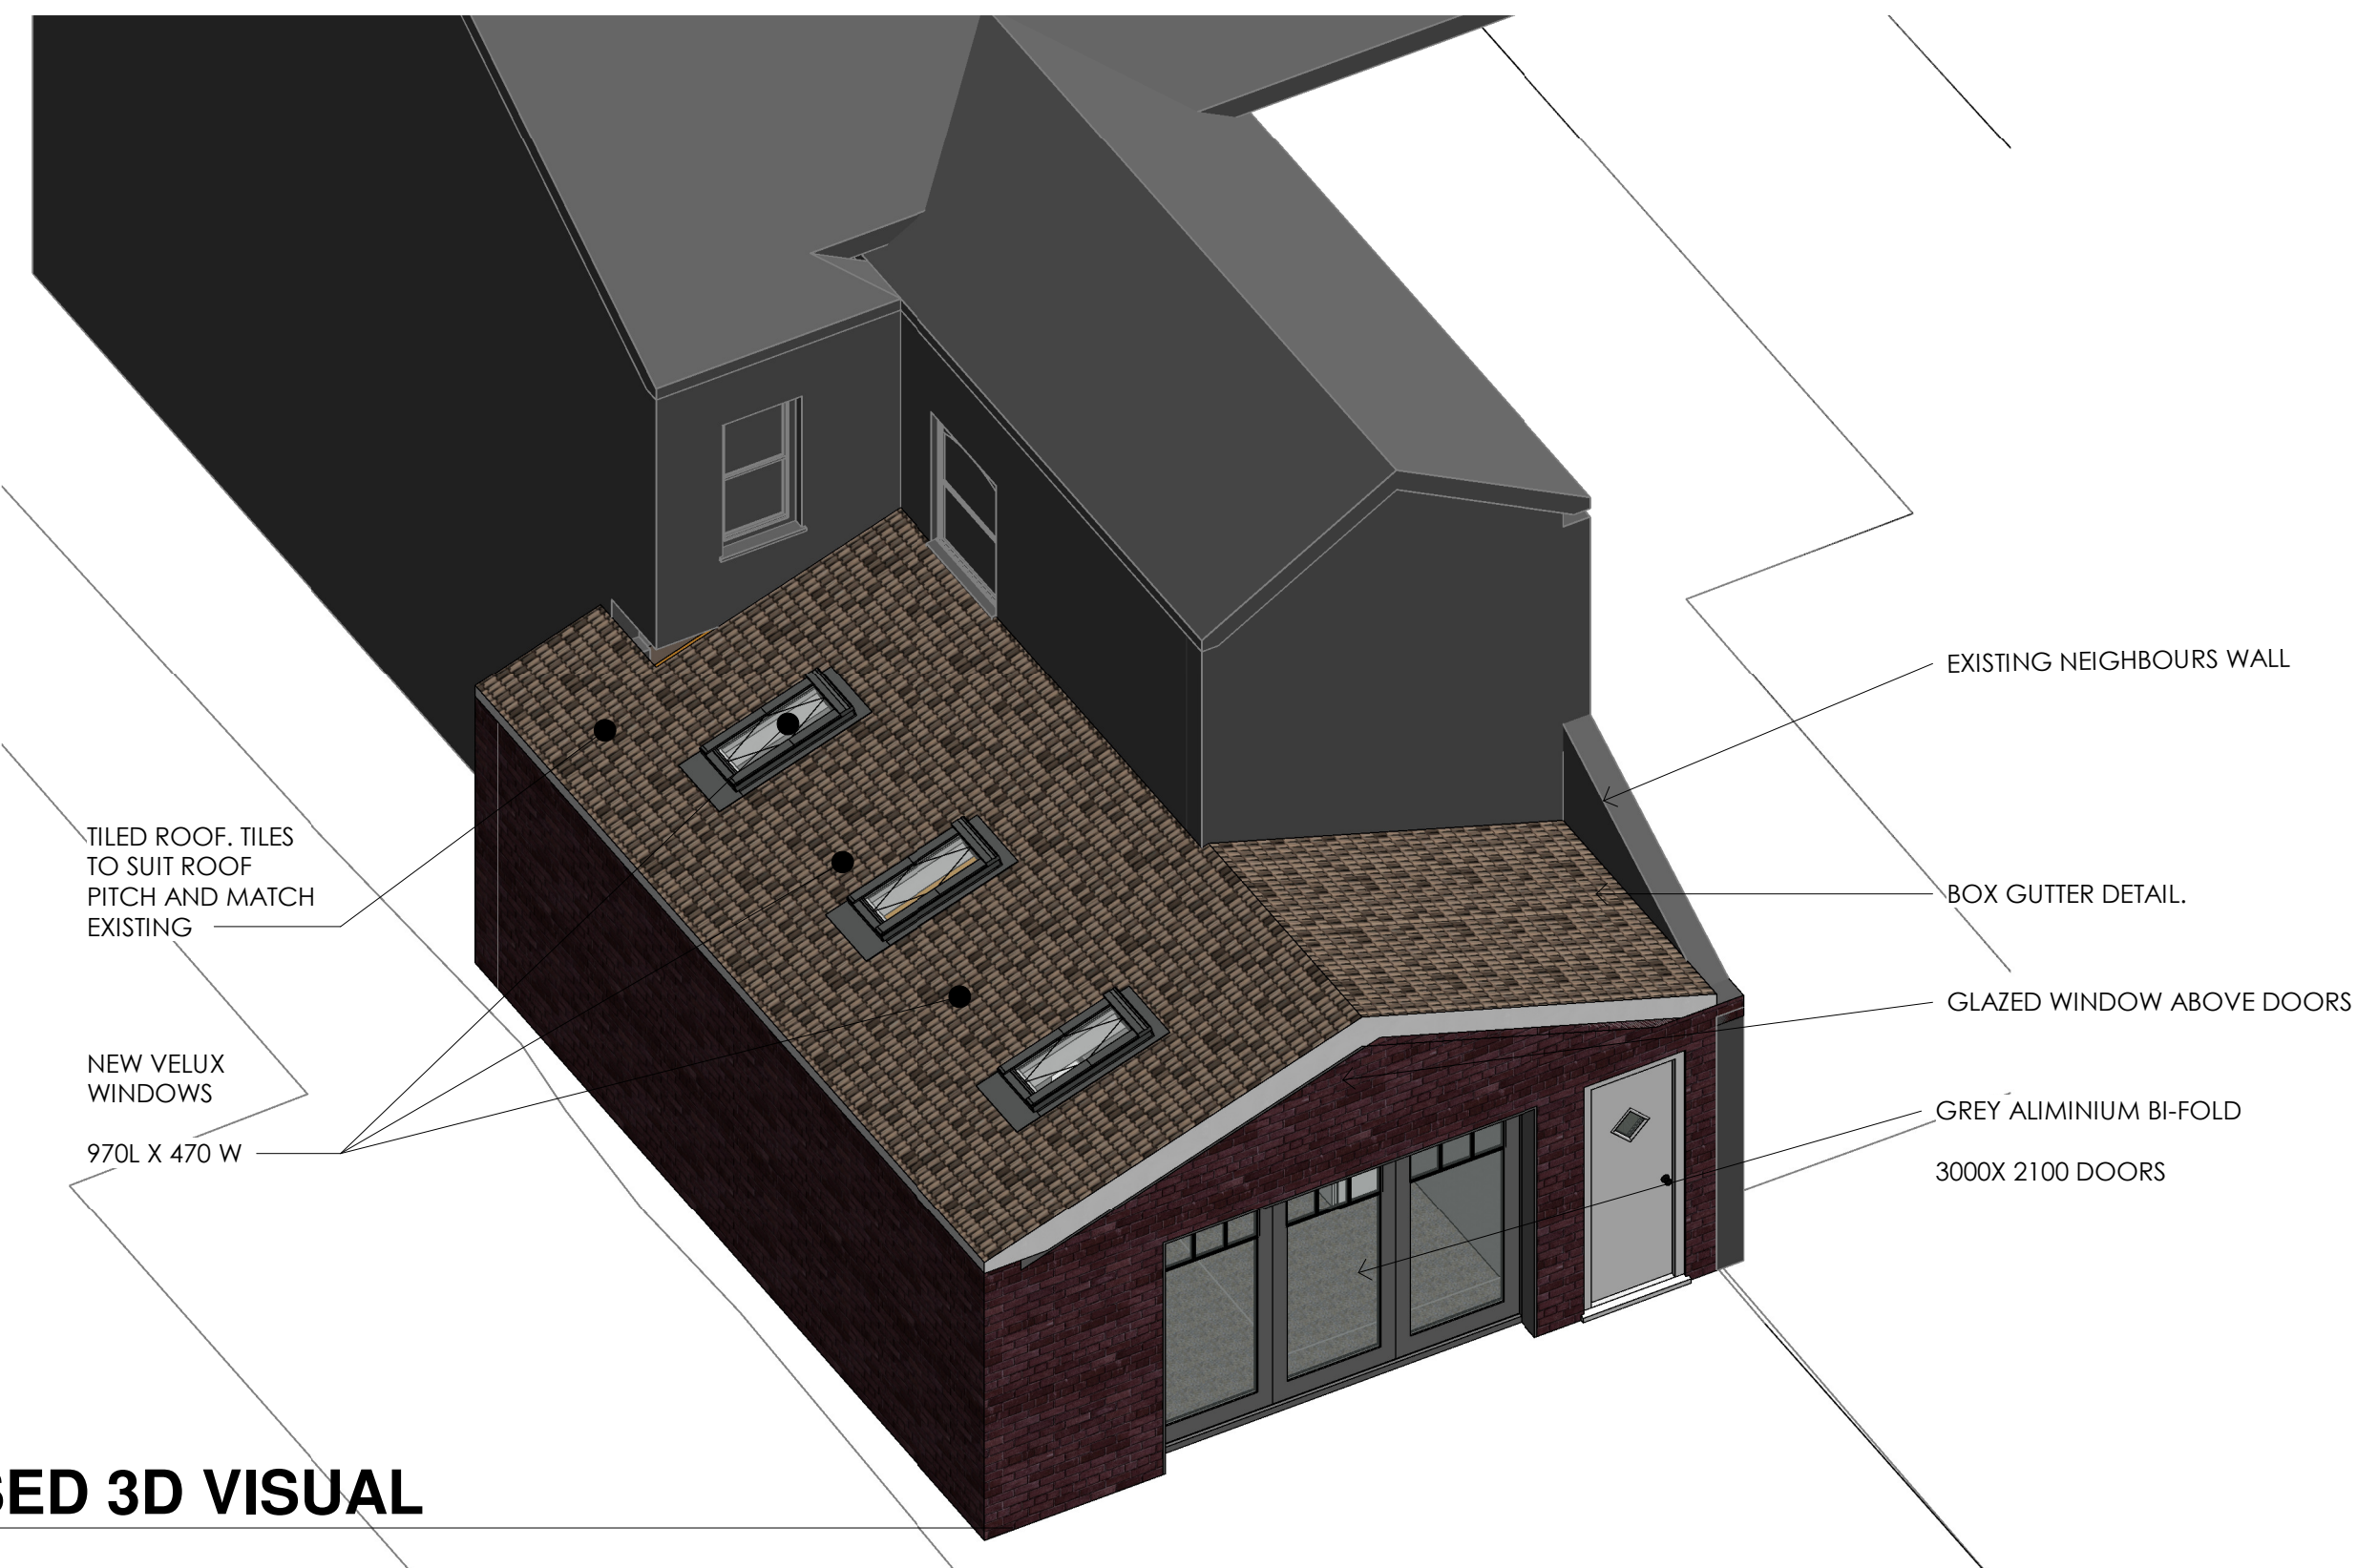

2 PROPOSED 3D VISUAL



5 PROPOSED FIRST FLOOR PLAN
1 : 50



Rev	Description	Date
1	Planning issue	07/03/22
2	Updated Planning issue	17/03/22

CODE	SUITABILITY DESCRIPTION
I	PLANNING ISSUE

STATUS	PURPOSE OF ISSUE
S2	PLANNING ISSUE

PROJECT
114 LONGFORD ROAD, CHORTON, M21 9NP

TITLE
EXISTING & PROPOSED PLANS

CLIENT
JUDE & DAVE

DRAWN BY	CHECKED BY	DATE
M.WALSH	M.WALSH	21/02/21

SCALE (@ A1)	PROJECT NUMBER
1 : 50	MCS2185

DRAWING NUMBER	REV
A101	2