



Note:
Do Not Scale from this drawing.
Dimensions are to be checked on site.
If in doubt please ask.

KEY

- Proposed Stud Walls
- Existing Brick Walls & Chimneys to be retained (high historical significance)

NOTES:

- For further detail and quantities regarding signage on doors please refer to Ironmongery Schedule
- For further detail and quantities regarding exit signage on doors please refer to M&E drawing package.
- Exact signage subject to manufacturer's design

Rev Date Intls Details

© The moral rights of the author are hereby asserted.
This drawing and design is the sole property of Buttress Ltd and must not be reproduced without permission.
Buttress Ltd is Registered in England and Wales: 5363573

Buttress

41 Bengal Street
Manchester
M4 6AF

T 0161 236 3303
E contact@buttress.net
Wwww.buttress.net

Project Title SIM LEARNING PLATFORM
Client SCIENCE & INDUSTRY MUSUEM
Location MANCHESTER

Drawing ref Proposed Scheme - Signage

Date 07/02/2022 15:32:10 Scale 1:100
Checker AS Orig Paper Size A2

Job No: 8778 Status TENDER

Project: Origin: Zone: Level: Type: Disc: Number: Rev:

8778-BA-EX-01-DR-A- (10) 002-

Door Signage

Ironmongery Set 01 - FR Single Salto Handle Set T1 (SC)
Doors D1, D2, D3, D6 & D7

- Satin Stainless Steel 76mm Dia Mandatory Fire Door Keep Shut Sign - BS5499 (each side of door)



Ironmongery Set 05 - FR Accessible WC
Door D4

- Satin Stainless Steel 76mm dia Tactile Braille Disabled Pictogram Sign



Ironmongery Set 05A - FR WC
Door D5

- Satin Stainless Steel 76mm Dia Braille Tactile Unisex Pictogram Sign

*Example image (specified sign to include braille)



Ironmongery Set 06 - FR Double Locked Services T2
Door D5

- Satin Stainless Steel 76mm Dia Mandatory Fire Door Keep Locked Sign - BS5499 (one per door set)




Illuminated Exit Signage

Illuminated exit signage to be decorative mounted above all exit doors/routes.



Existing fire escape illuminated signage

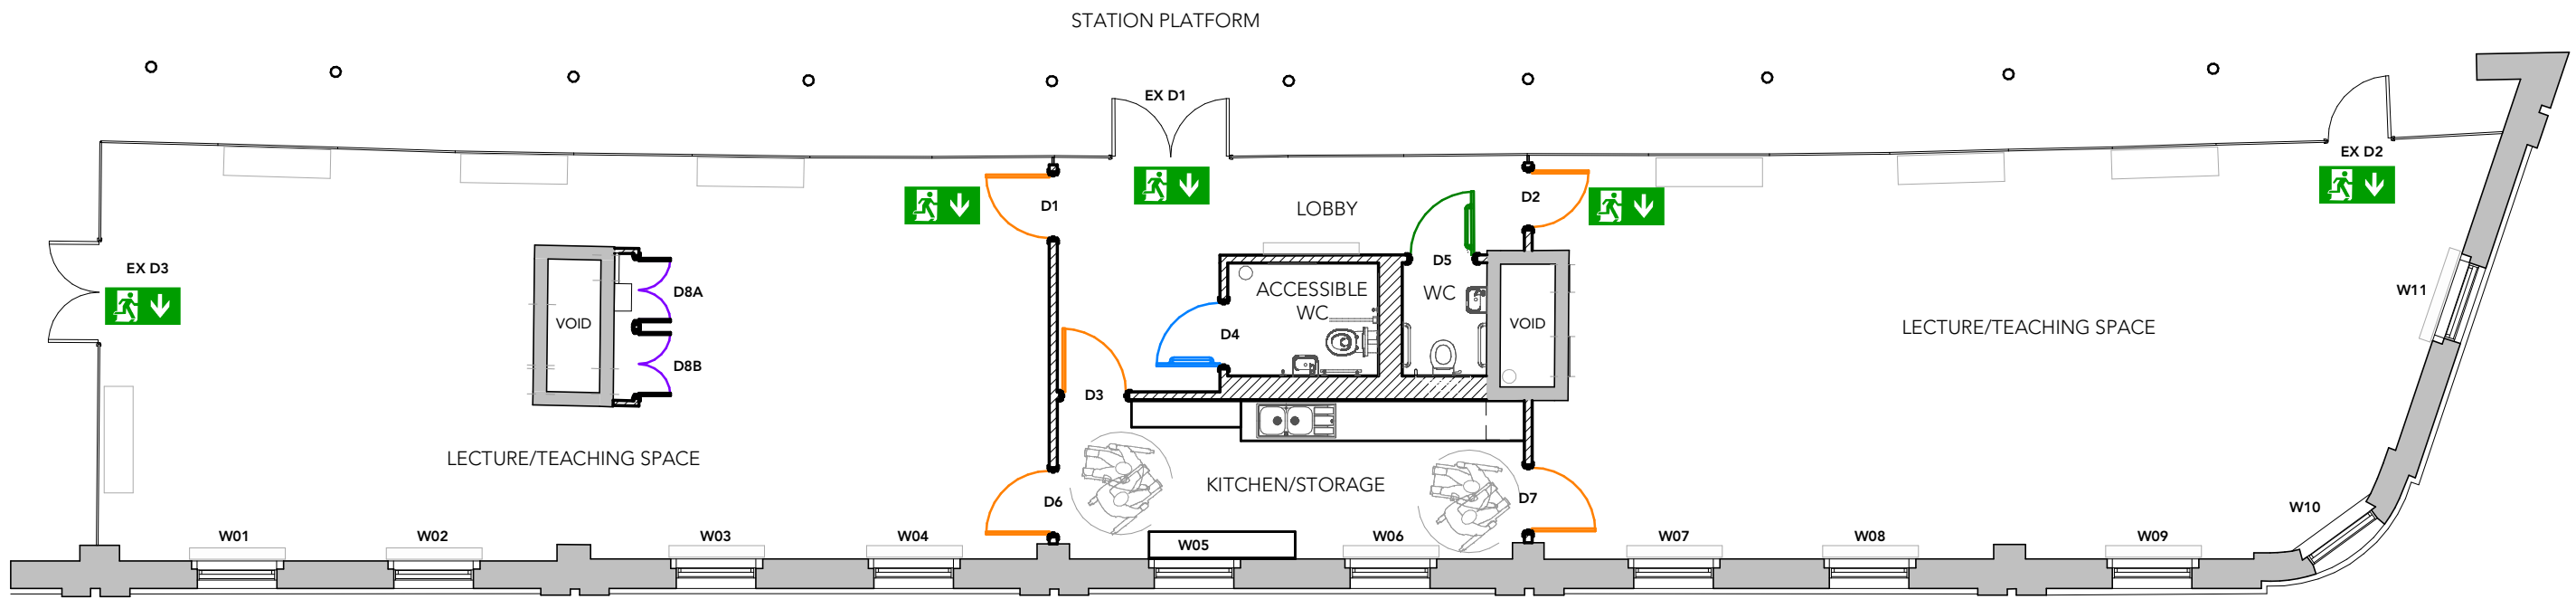

First Floor Plan - Signage Locations

1 : 100

1 0 1 2 3 4 5 m
SCALE 1:100

