


PROPOSED SOUTHWEST ELEVATION

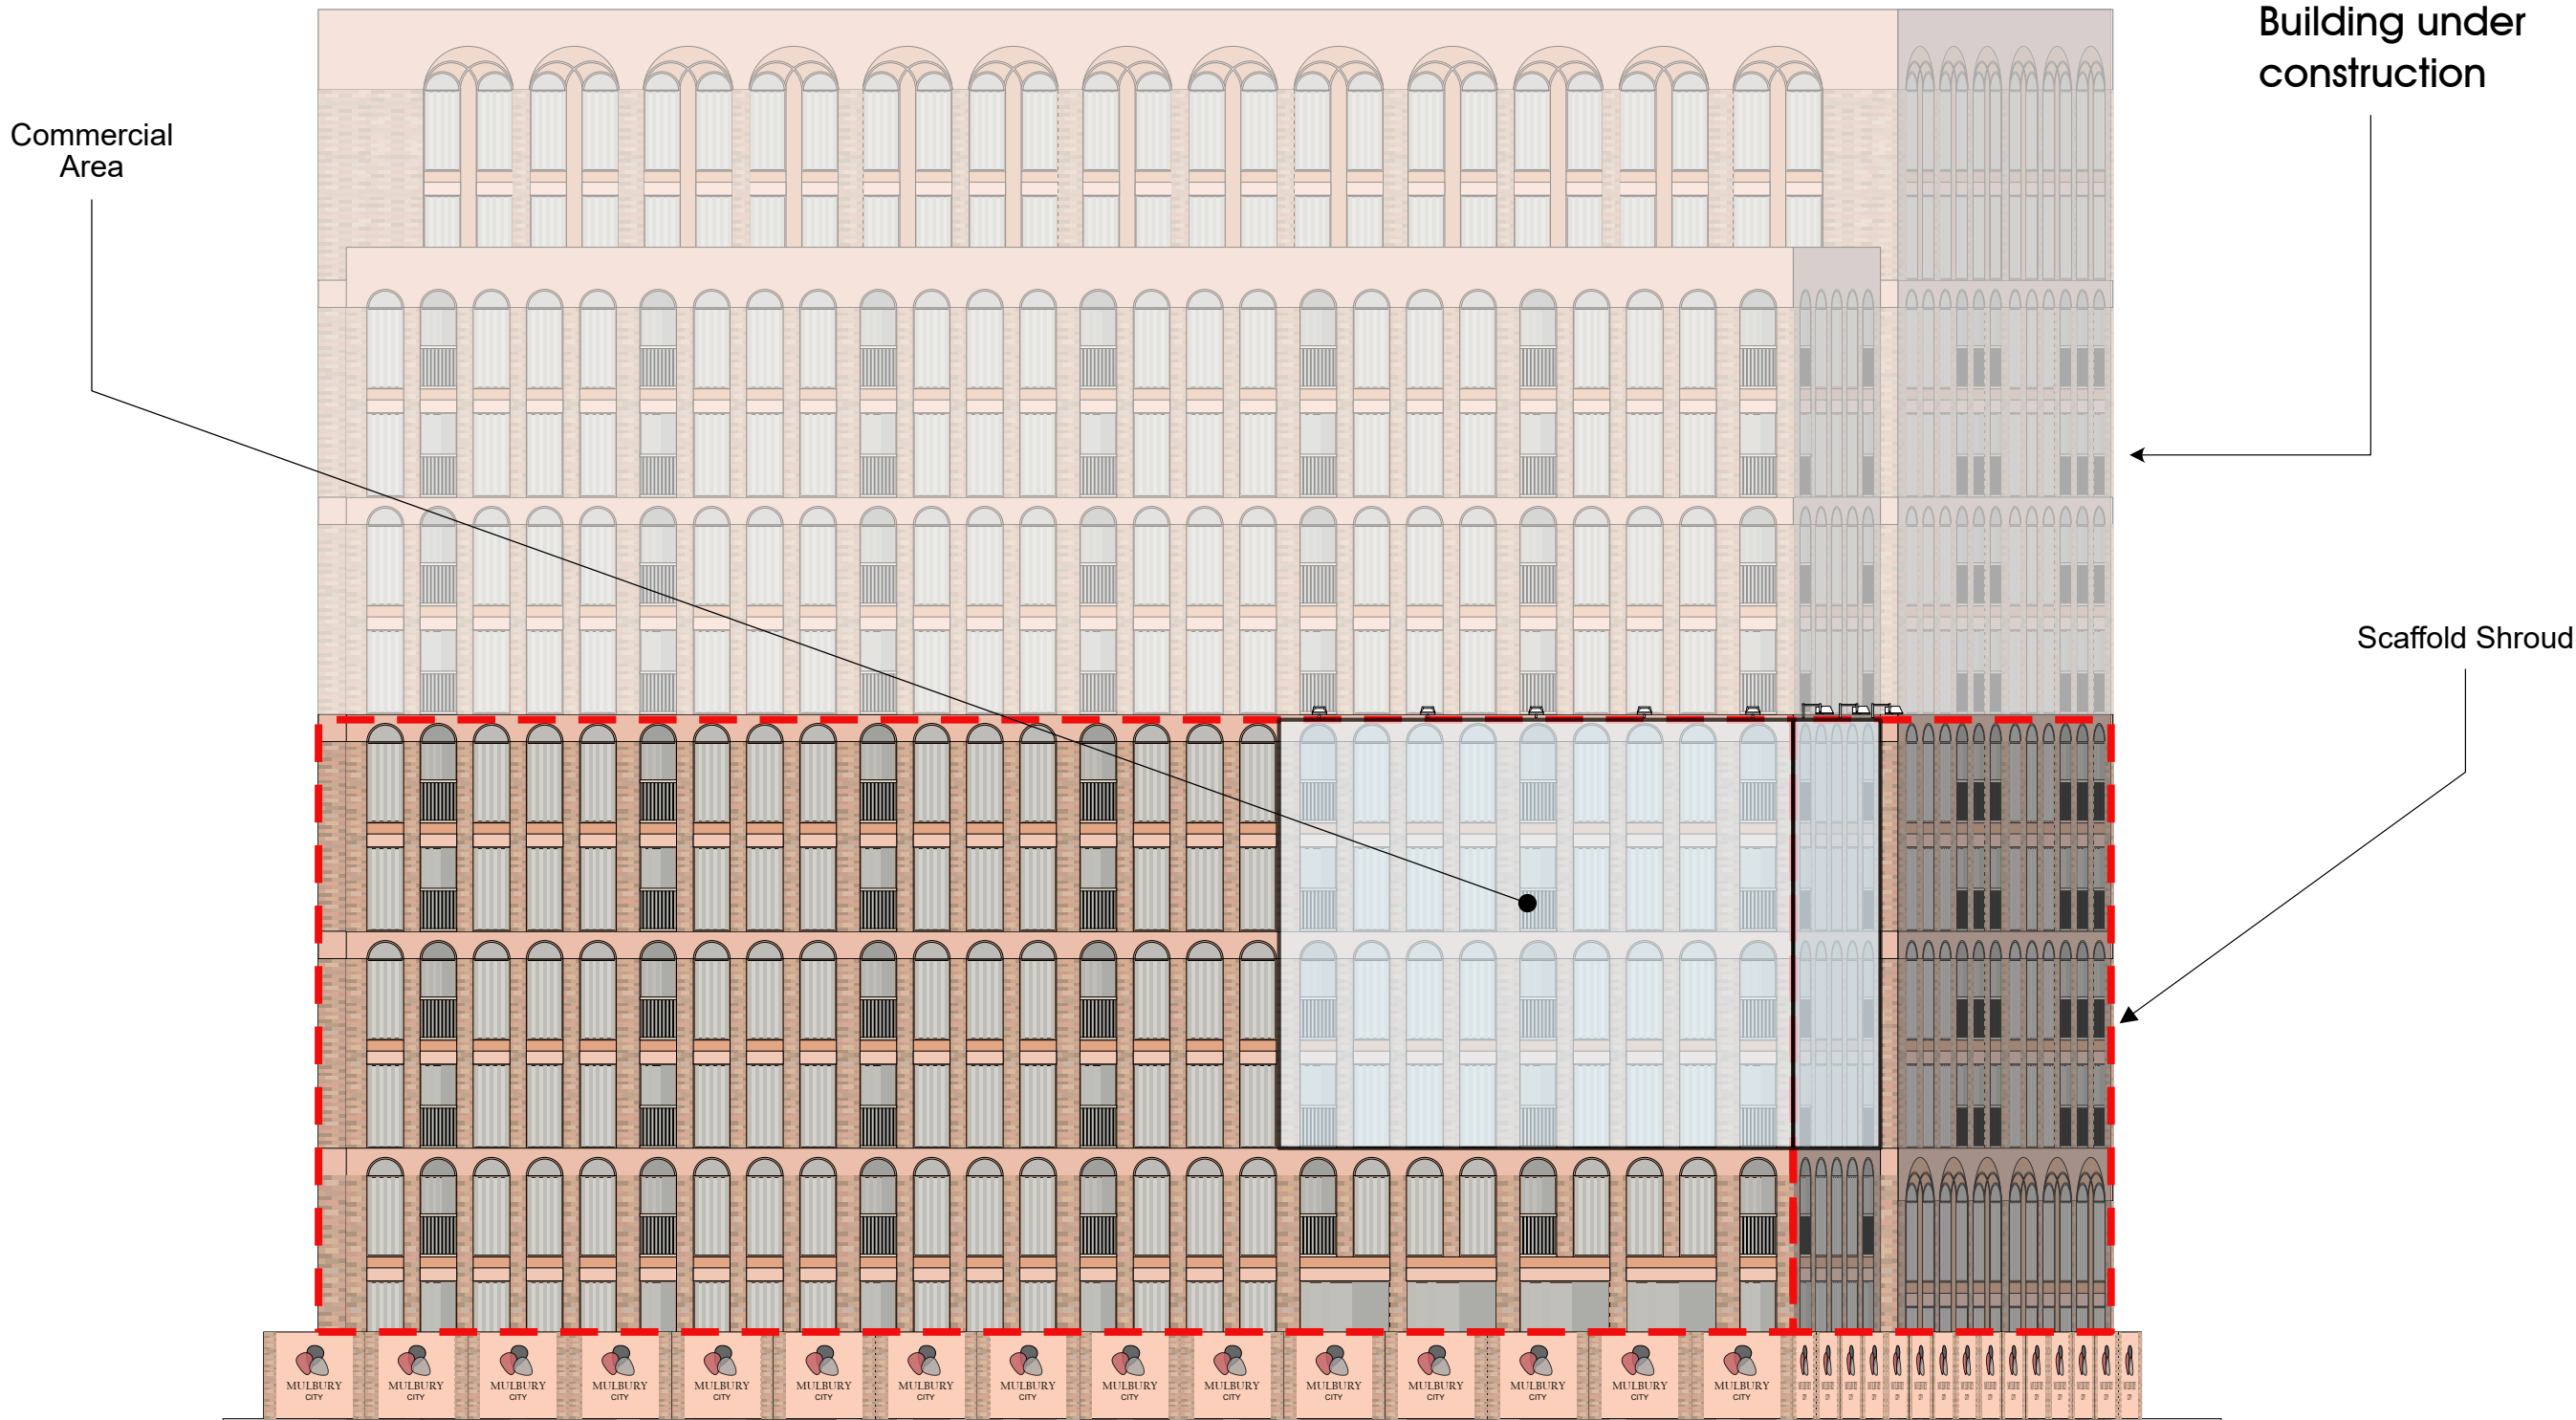

ADDINGTON STREET

OLDHAM STREET

Site:	Title:	Date:	Dwg. No:	Rev:	Scale: 1:200@A3
Oldham Road, cnr of Ring Road, Manchester M4 5EU	Proposed Southwest Elevation	21/03/2022	PY4241/005		

0m

4m

8m

12m

16m