


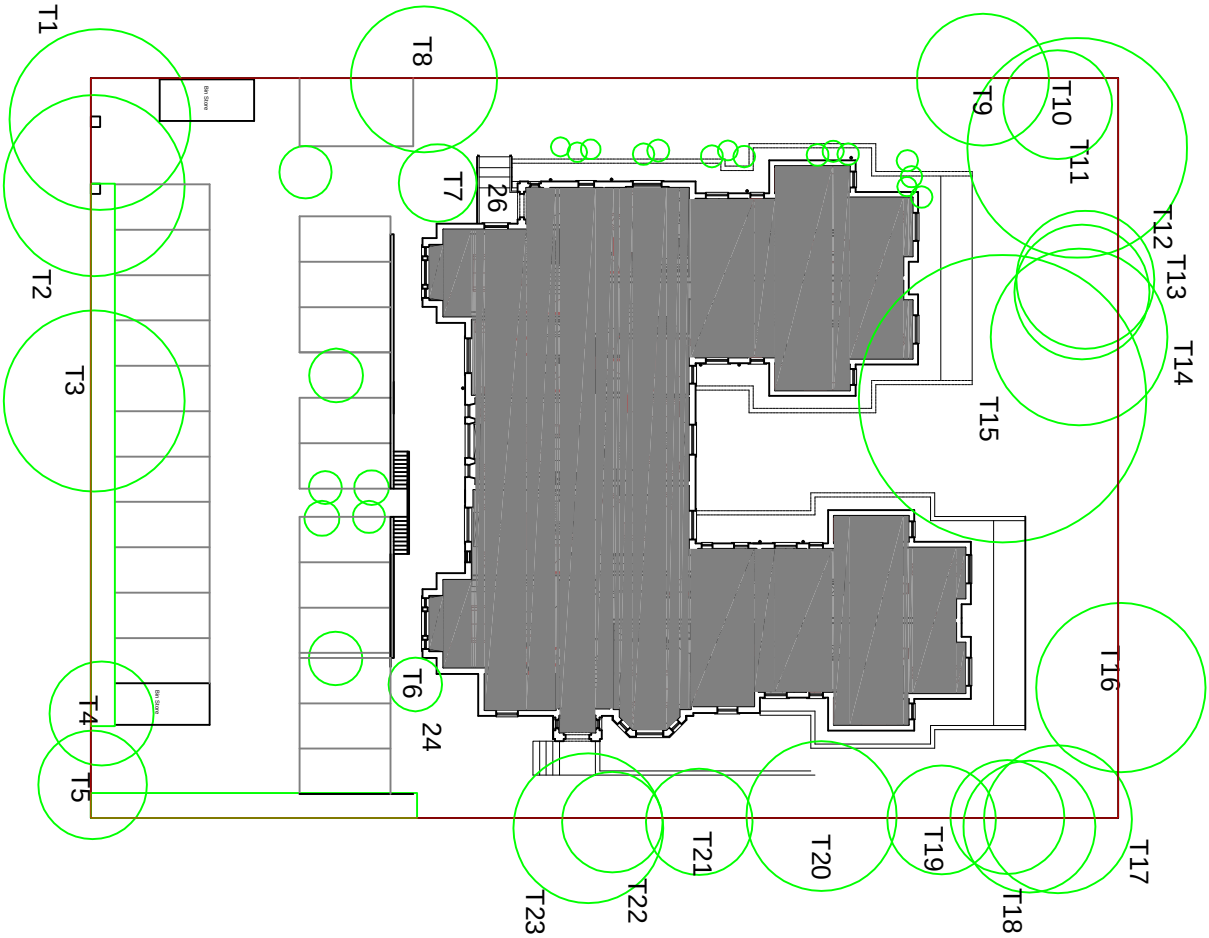

DNA GROUP

Head Office:
PARKHILL BUSINESS CENTRE
WALTON ROAD
WETHERBY
LS22 5DZ

Project
24 and 26 Whalley Road

Scale 1:2000@A1 1:400@A3			
Drawn by:	checked	checked	checked
Revision	Revised	Date	Rev

Drawn by:	Approved by:
RW	
Subject PLANNING	Drawing No. 2022/0402/101
Site Plan as Approved	