




	Revision	Date	By	Chk.
-	First issued	12.04.22	EY	PT

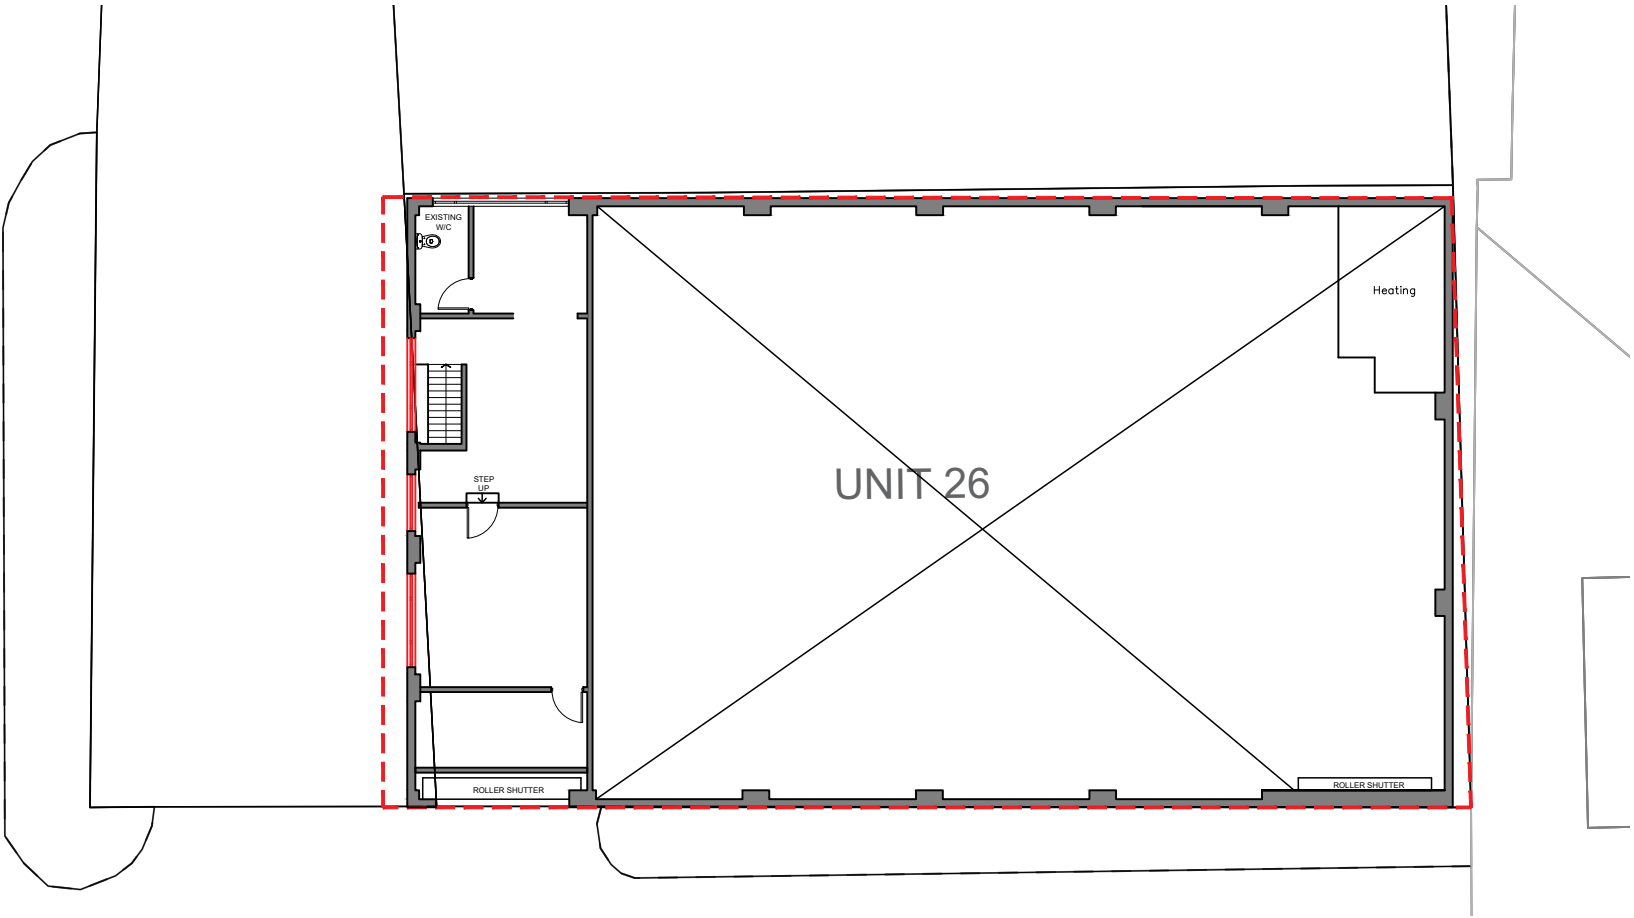

EXISTING FIRST FLOOR PLAN 1:200 @A3

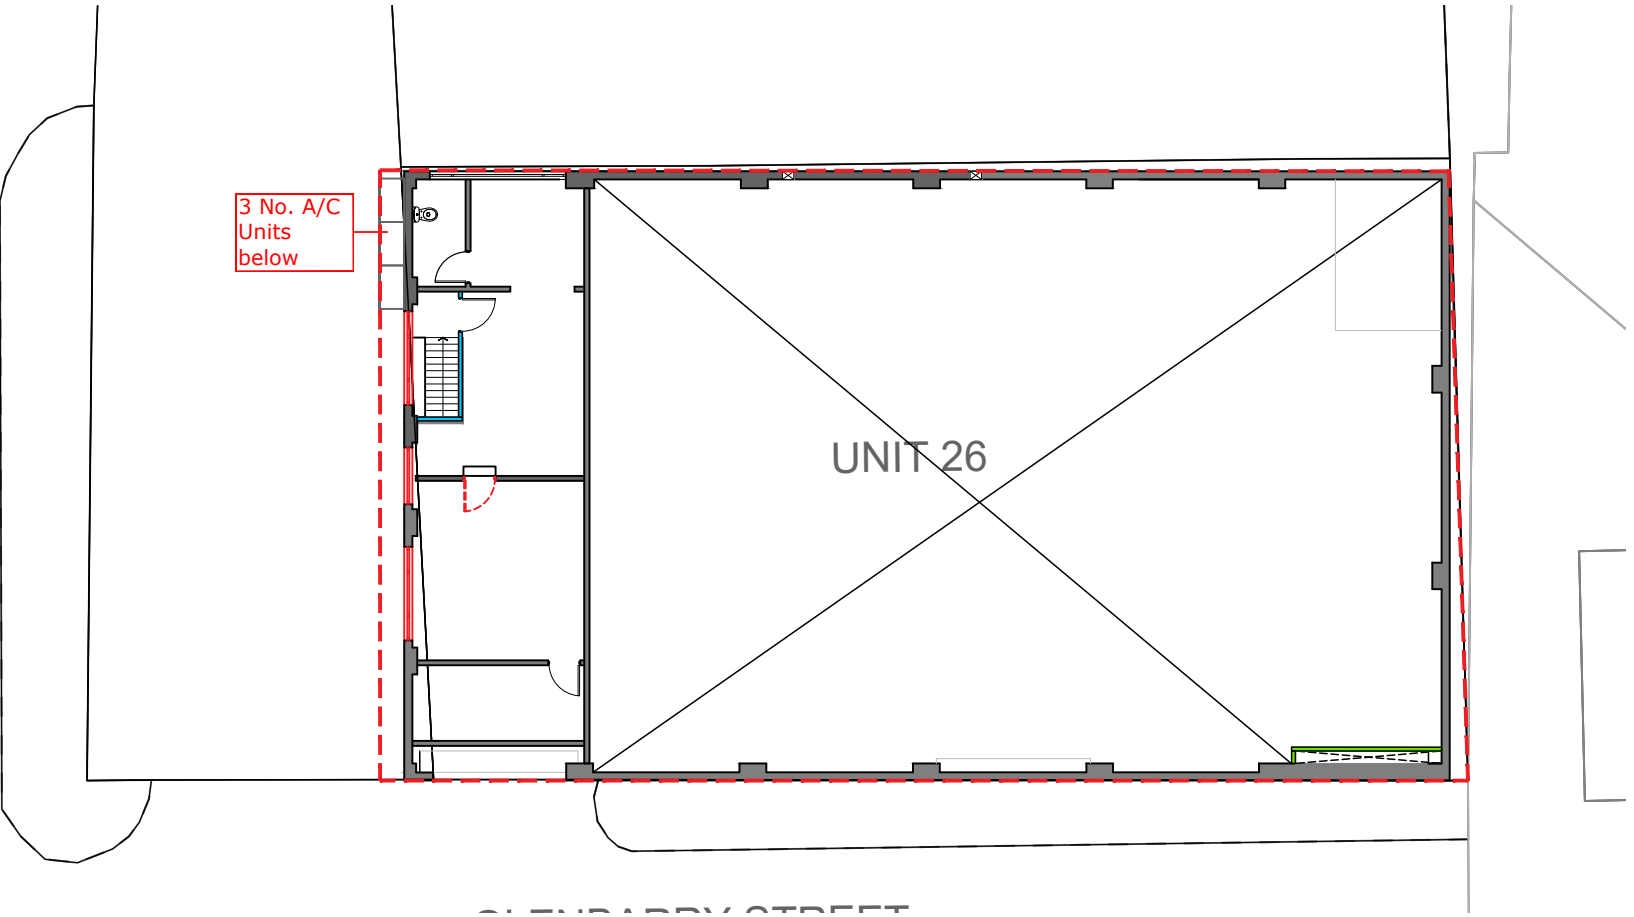

PROPOSED FIRST FLOOR PLAN 1:200 @A3

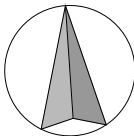

Status	PLANNING		
Client			
			
Architect			
			
Project Title			
UNIT 26, MIDLAND STREET MANCHESTER M12 6LB			
Drawing Title			
EXISTING & PROPOSED FIRST FLOOR PLAN			
Project Number		Drawing Number	Revision
A00243-P		102	--
Drawn	Checked	Scale	Date
EY	PT	AS SHOWN@A3	12.04.22
The content of this drawing is the property of RPM Consult and may not be copied in whole or part without formal consent.			