



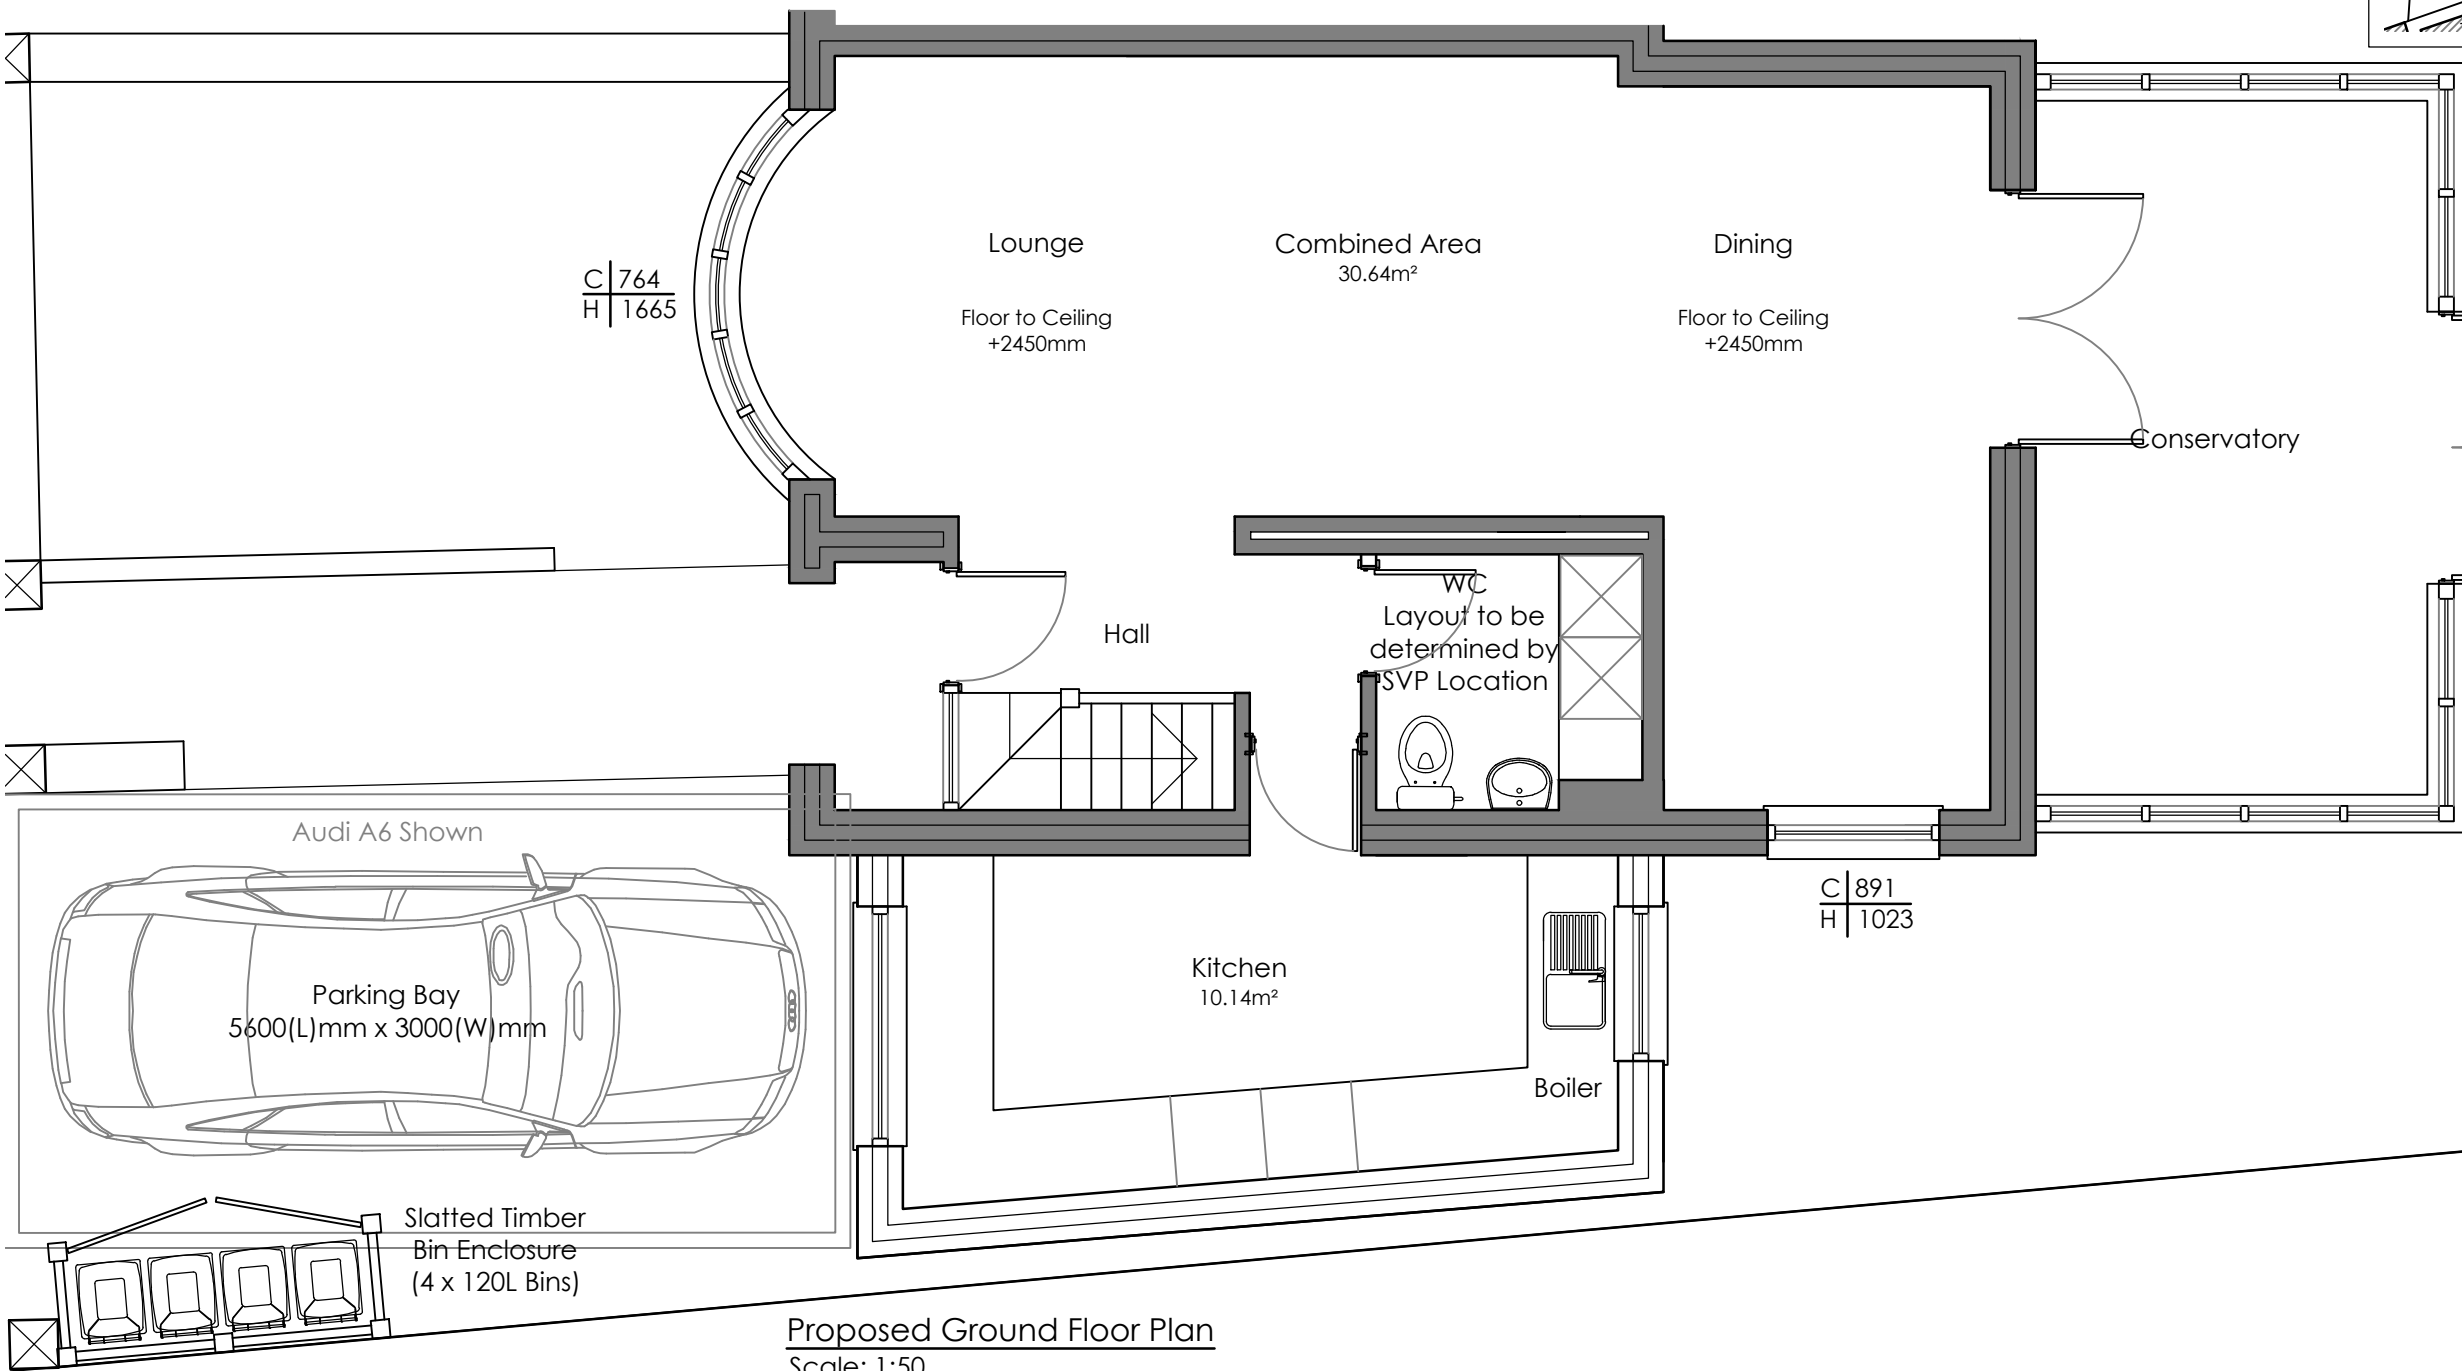

Proposed Ground Floor Plan
Scale: 1:50

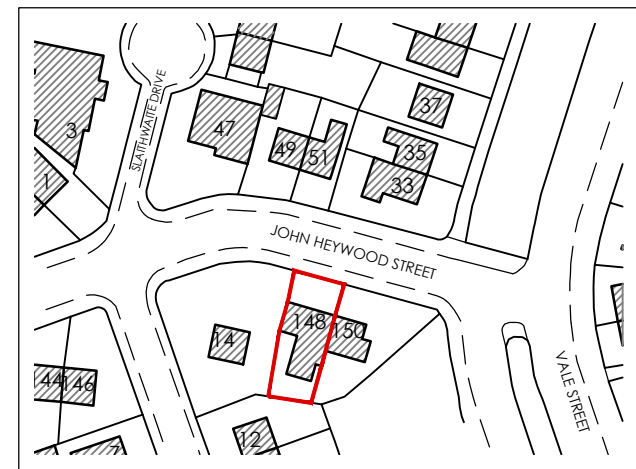

Site Location Plan
Scale: 1:1250

Key

Site Boundary



REV	Notes	Date	By
A	Scheme revised to a single storey	03.01.22	smh

CRISP
architecture

Email: studio@crisparchitecture.co.uk

Chartered Institute of
Architectural Technologists
Chartered Practice

Project: 148 John Heywood Street
Manchester, M11 4HW

Drawing Title: Proposed Ground Floor Plan

Project No: 2104	File Identifier:2104_72_05
Drawing No: 72_05	Revision: A
Drawn By: SMH	Checked By:SMH
Scale: 1:50 @ A3	Date: 18/10/2021

Purpose of Issue: F E A S I B I L I T Y

Drawing Status: P L A N N I N G