


NOTES

This drawing to be read in accordance with the specification/Bills of Quantities and related drawings.
No Dimensions to be scaled from this drawing. All stated dimensions to be verified on site and the designer notified of any discrepancies.

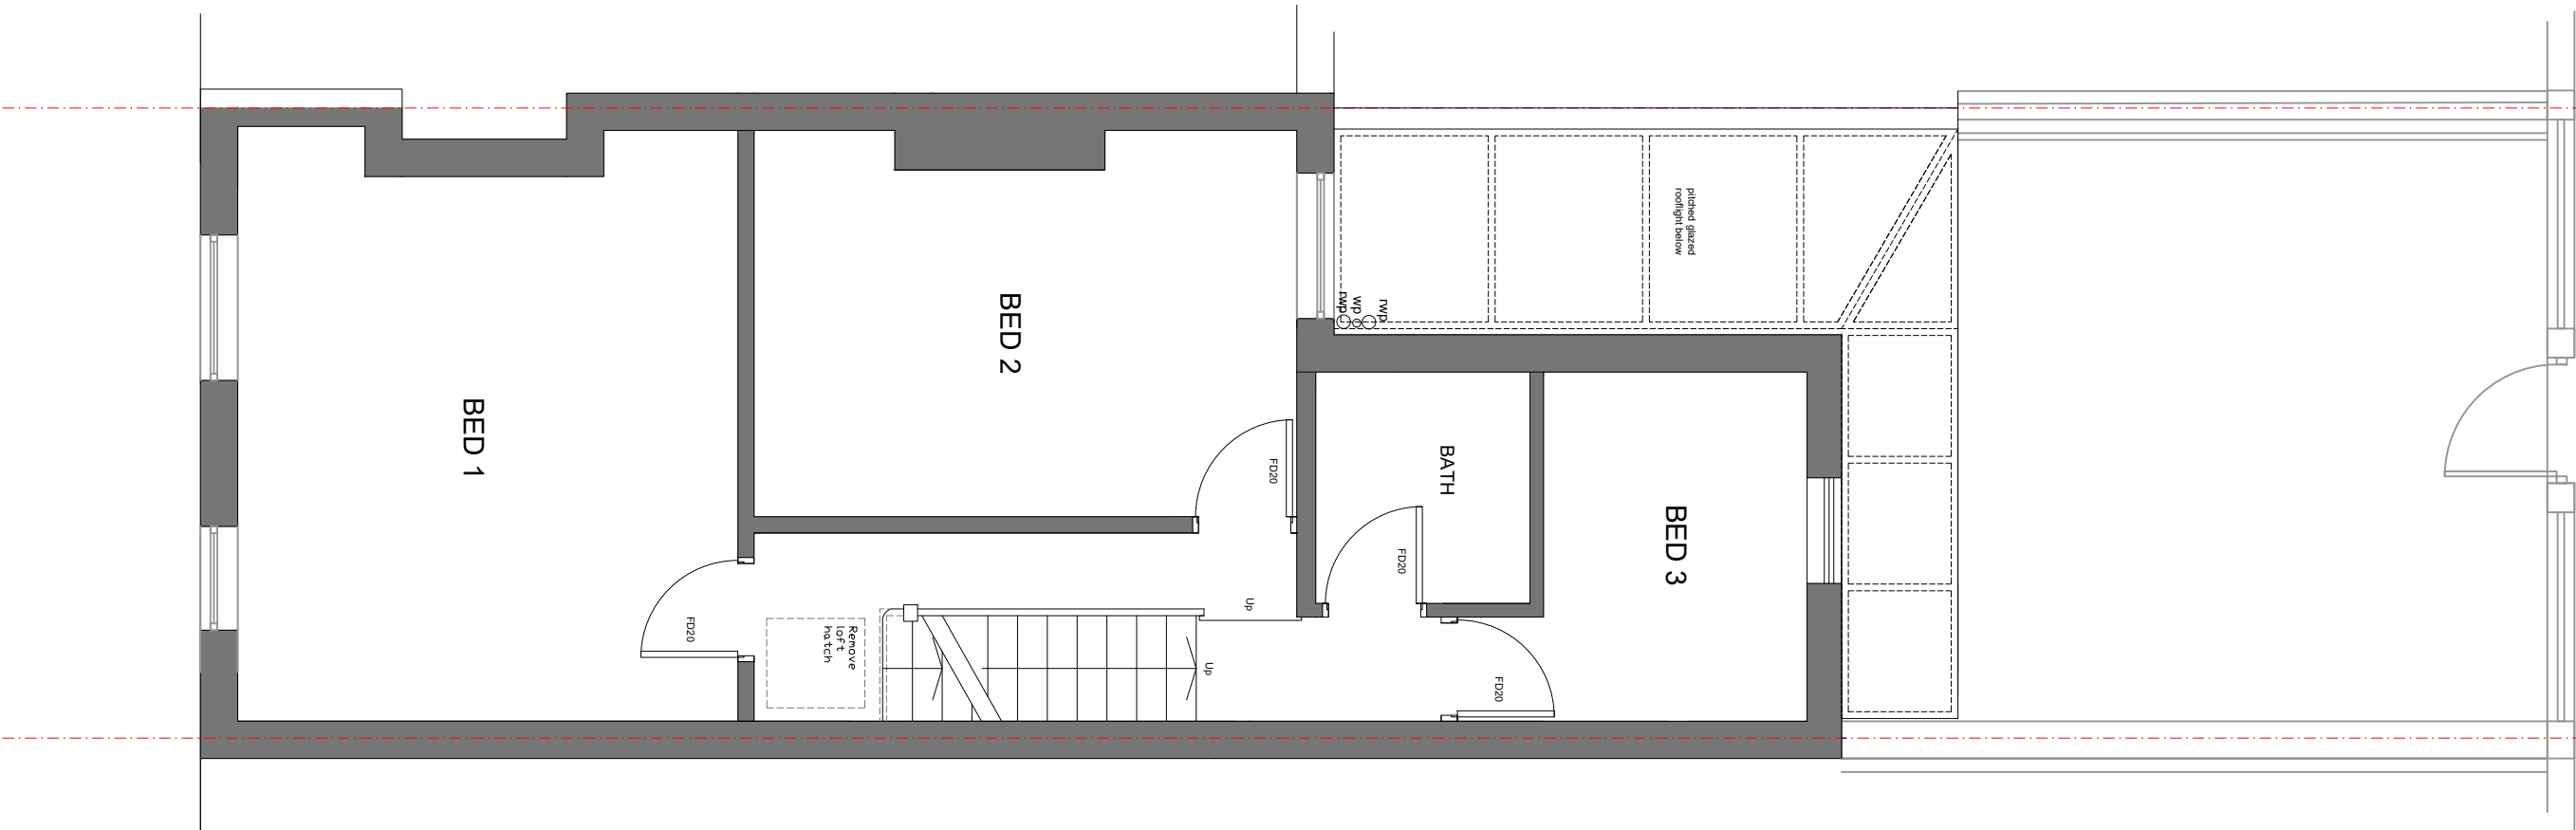

PROPOSED first

FOR PLANNING

Project
24 BROOKFIELD AVENUE
CHORLTON
MANCHESTER
M21 8TX

Title
PROPOSED FIRST FLOOR PLAN

Scale	Date
1:50 @ A3	OCTOBER 2021
Drawn	Checked
SB	-
Drawing Number	Revision
7029_PL10	A