




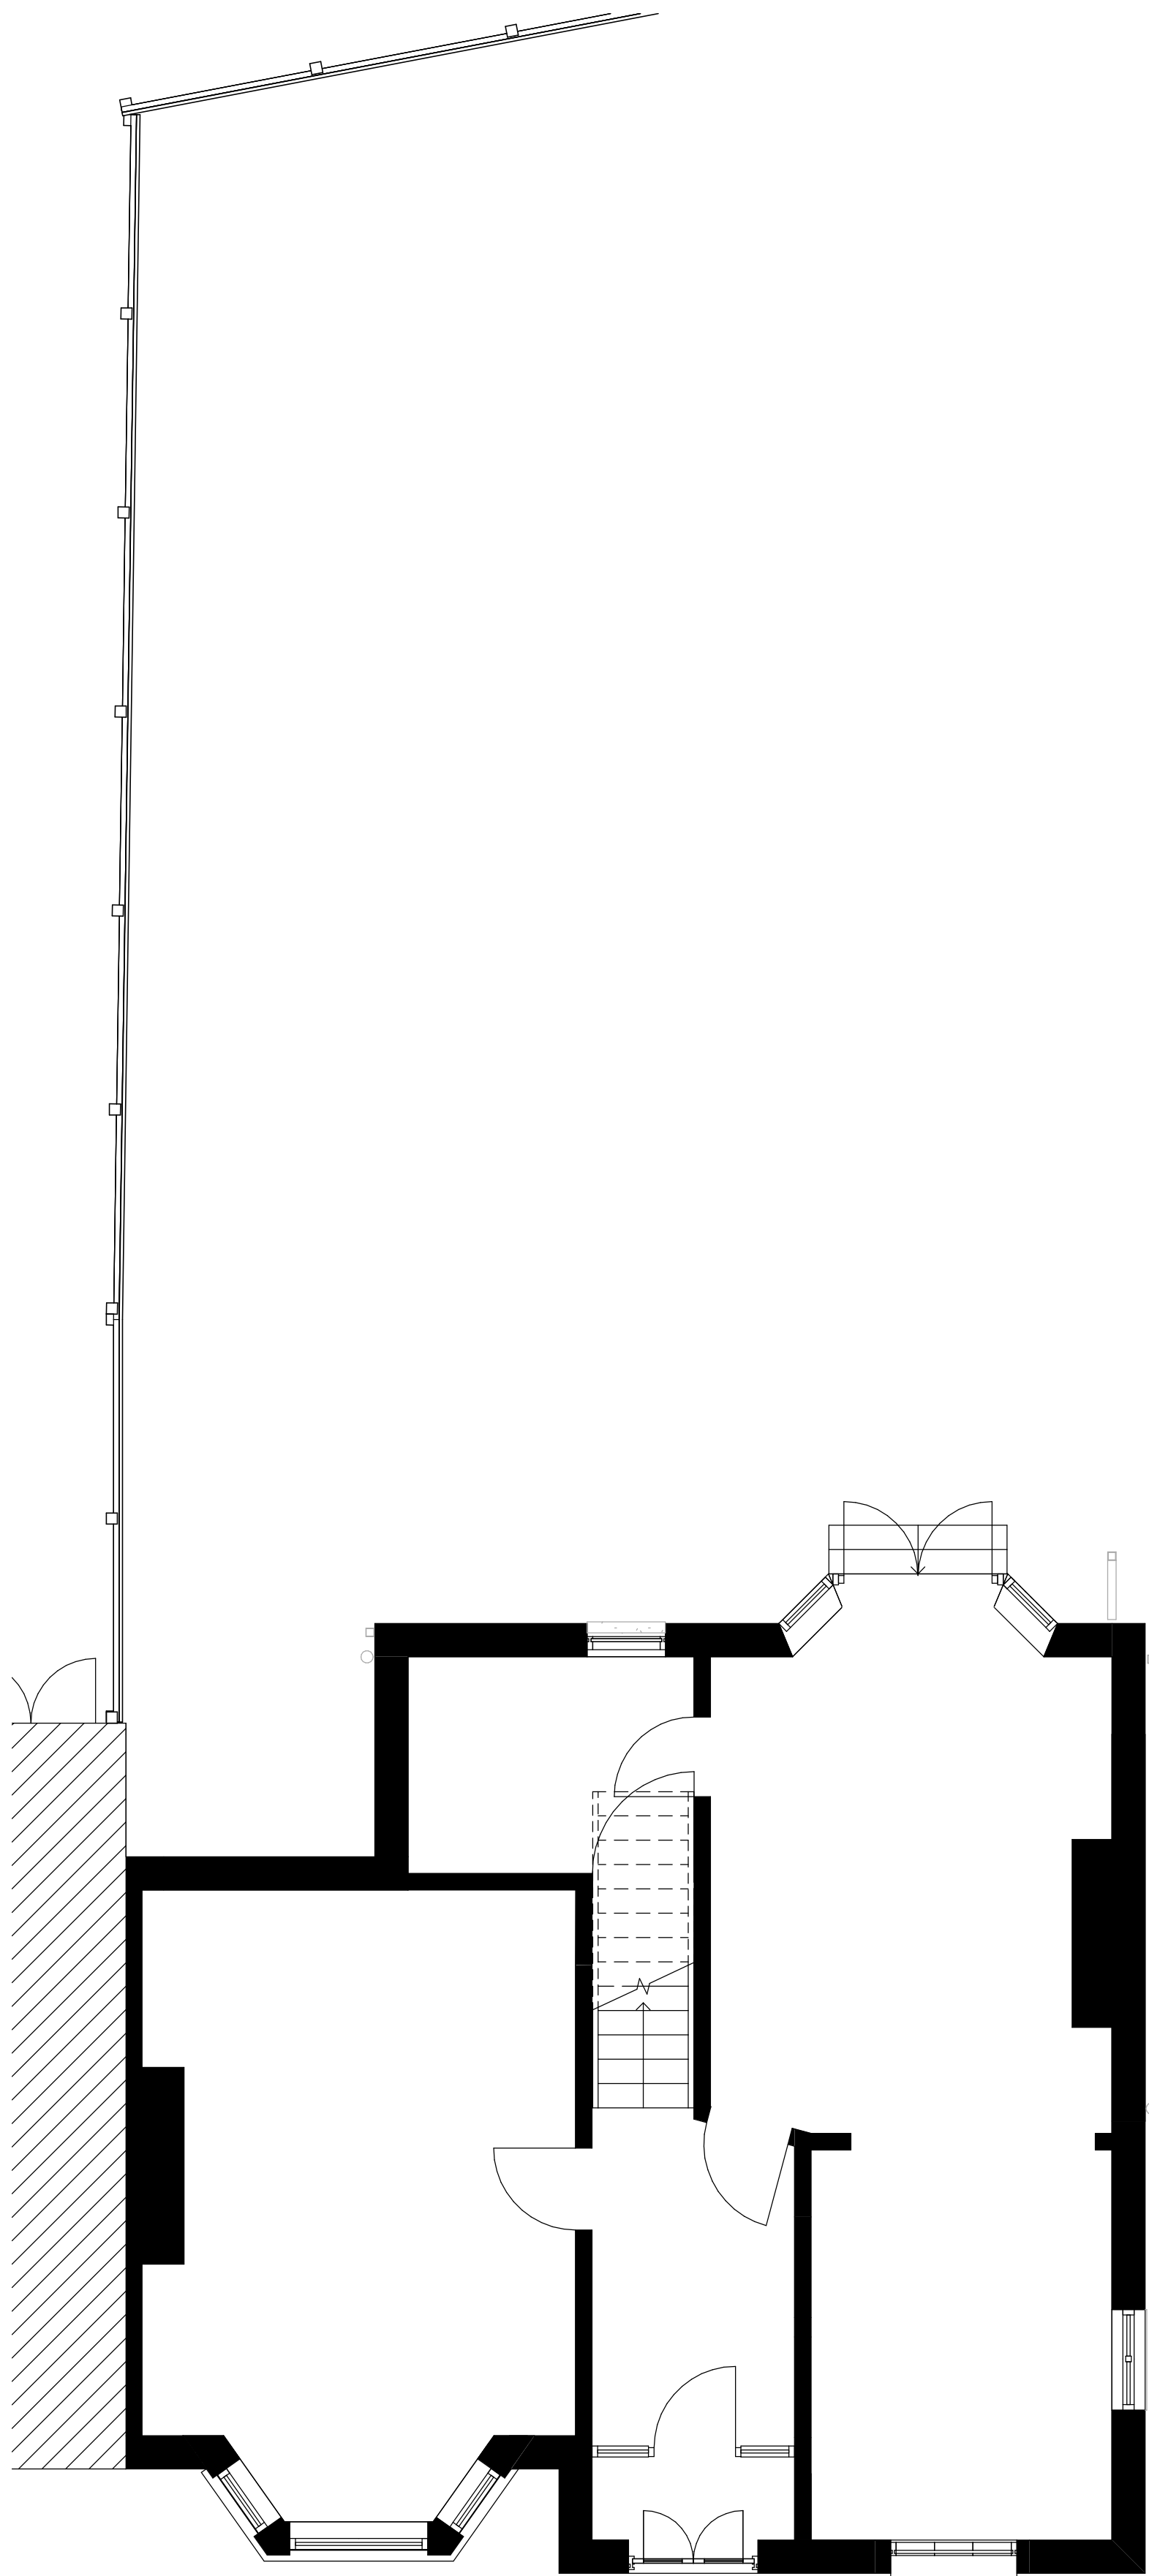


EXISTING FLOOR PLANS - GROUND FLOOR
1 : 50

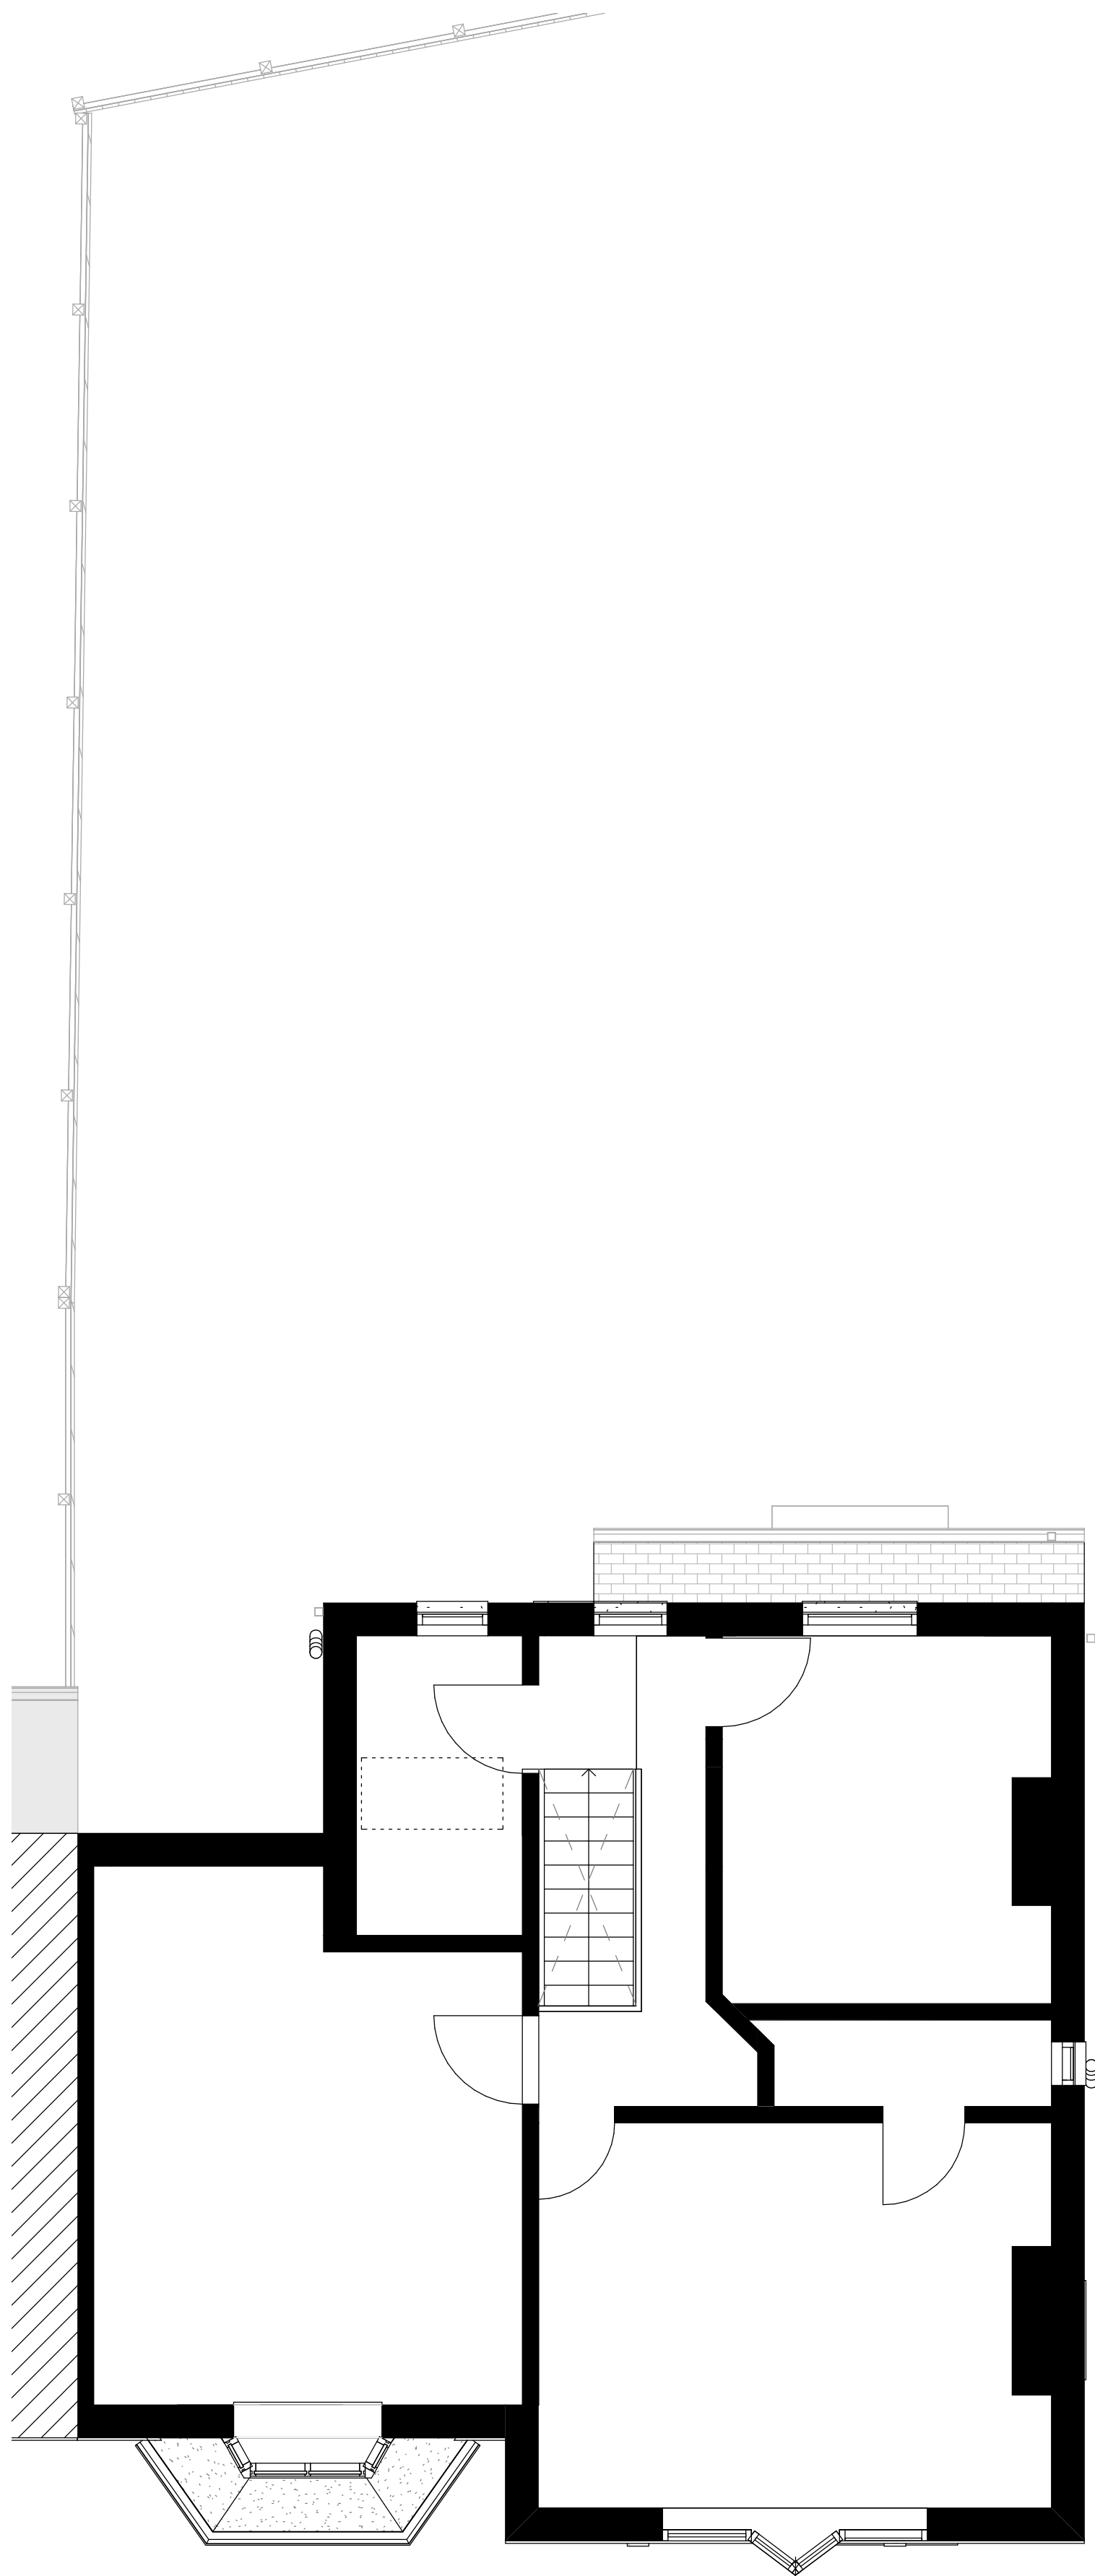

EXISTING FLOOR PLANS - FIRST FLOOR
1 : 50

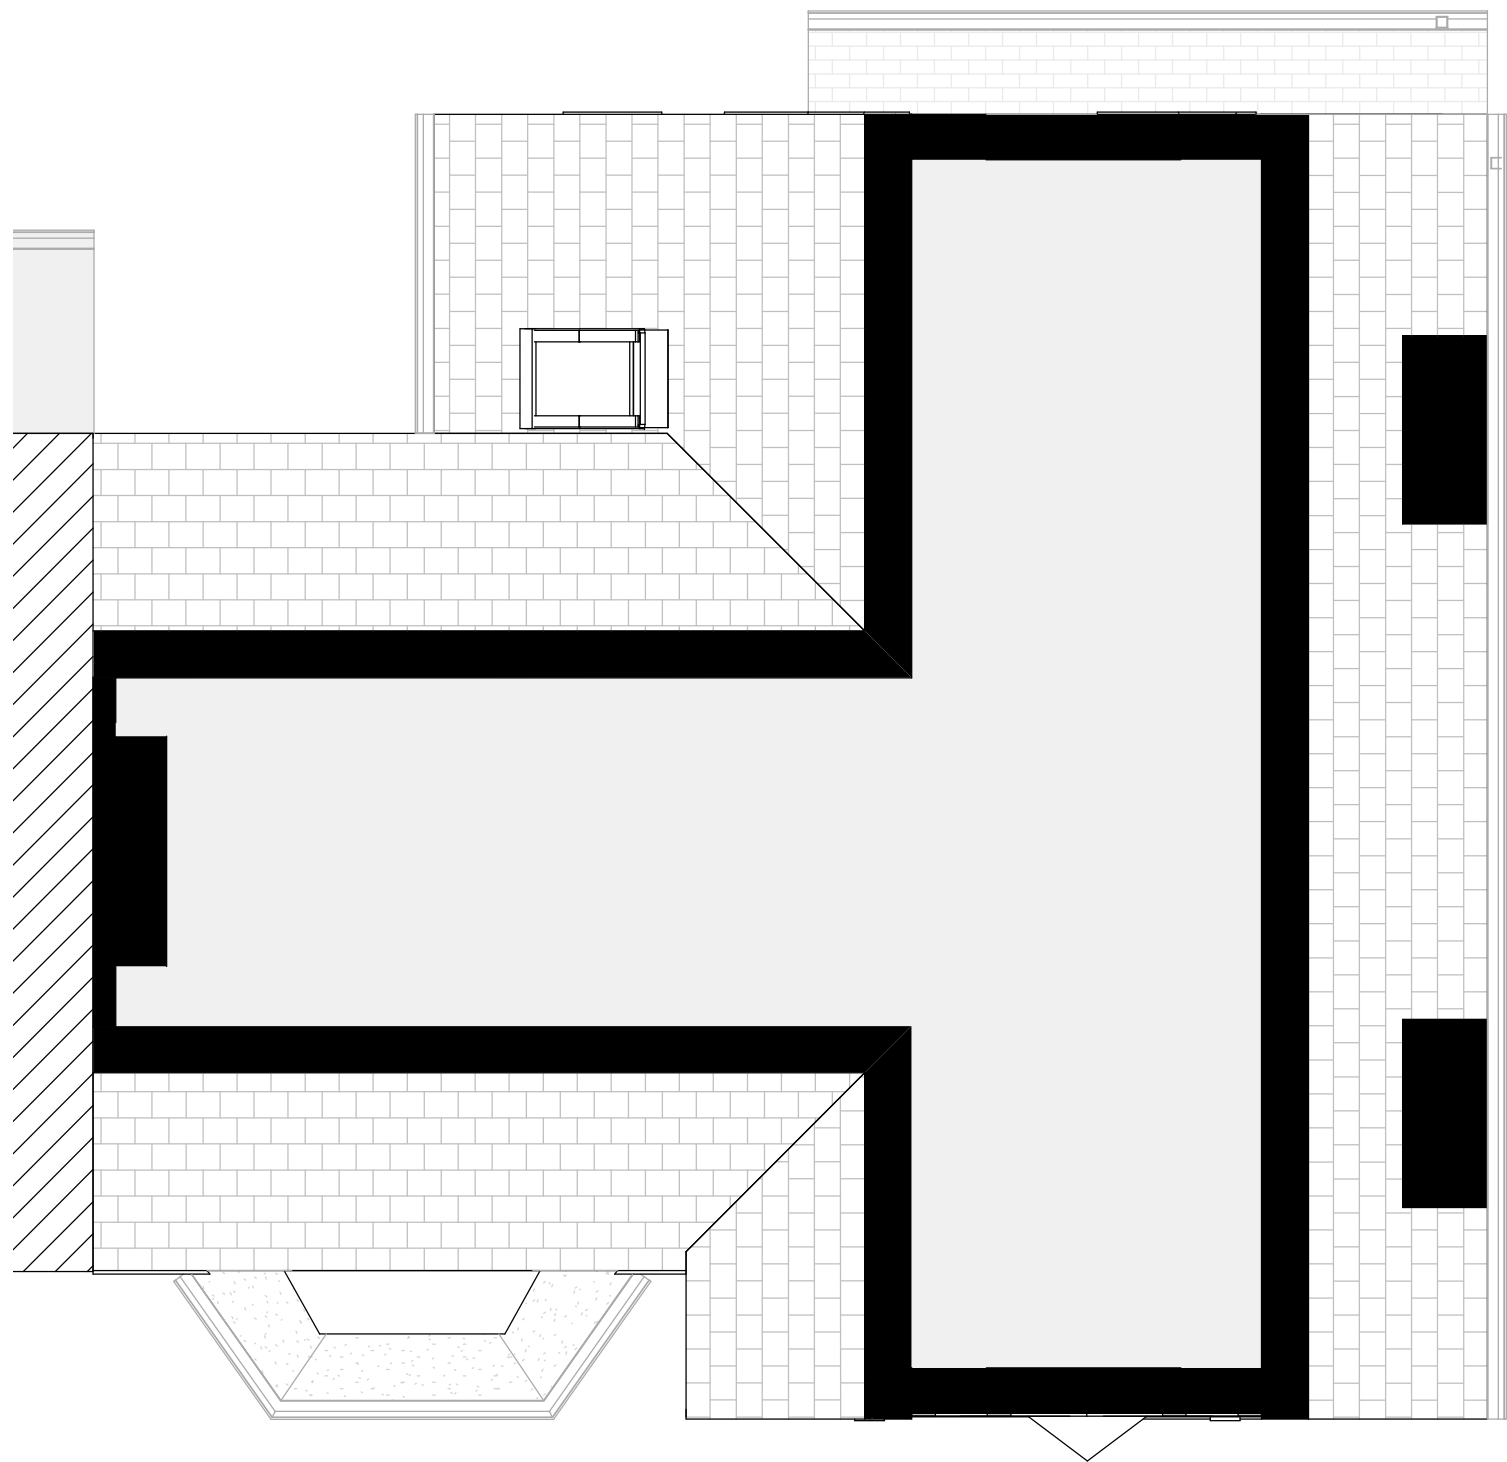


EXISTING FLOOR PLANS - ATTIC
1 : 50

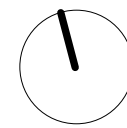

Location Plan North Point

The contractor must verify all dimensions on site before commencing any work or fabrication drawings. If this drawing exceeds the quantities taken in any way GTA North are to be informed before the work is initiated. Only figured dimensions are to be taken from this drawing. Do not scale off this drawing. Drawings are based on Ordnance Survey and / or existing record drawings - design and drawing content is subject to detailed Site Survey, Structural Survey, Site Investigations, Planning and Statutory Requirements and Approvals. Authorised reproduction from Ordnance Survey Map with permission of the Controller of Her Majesty's Stationary Office. Crown Copyright reserved. GTA North Limited Copyright. Guy Taylor Associates is a trading name of GTA North Limited.

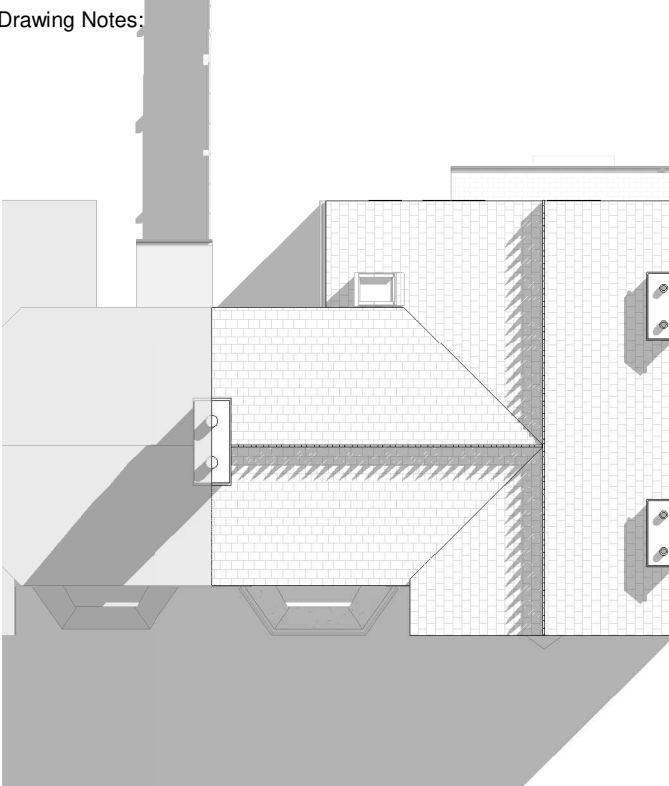

EXISTING FLOOR PLANS - ROOF
1:150

PLANNING REF.: 128984 - 2 OF 8 - (REV 02)

Rev	Description:	Revised By:	Issue Date:
P01	Planning Issue	VK	21/12/20
P02	Planning Issue	AM	14/03/22

Project:
2 GLENCROSS AV,
CHORLTON,
M21 9NF

Drawing Title:
EXISTING FLOOR PLANS

Scale:	As indicated@A1	Original Issue Date:
Original Drawn By:	AM	Original Checked by: CR

Drawing Number:	Revision:
20-0010-10-002	P02

Reason For Issue:
PLANNING