



NOTE


Do not scale this drawing.
Architect to be notified of discrepancies
in figured dimensions.
Contractor to check all dimensions from site.
This drawing is copyright and is for use on this site only.

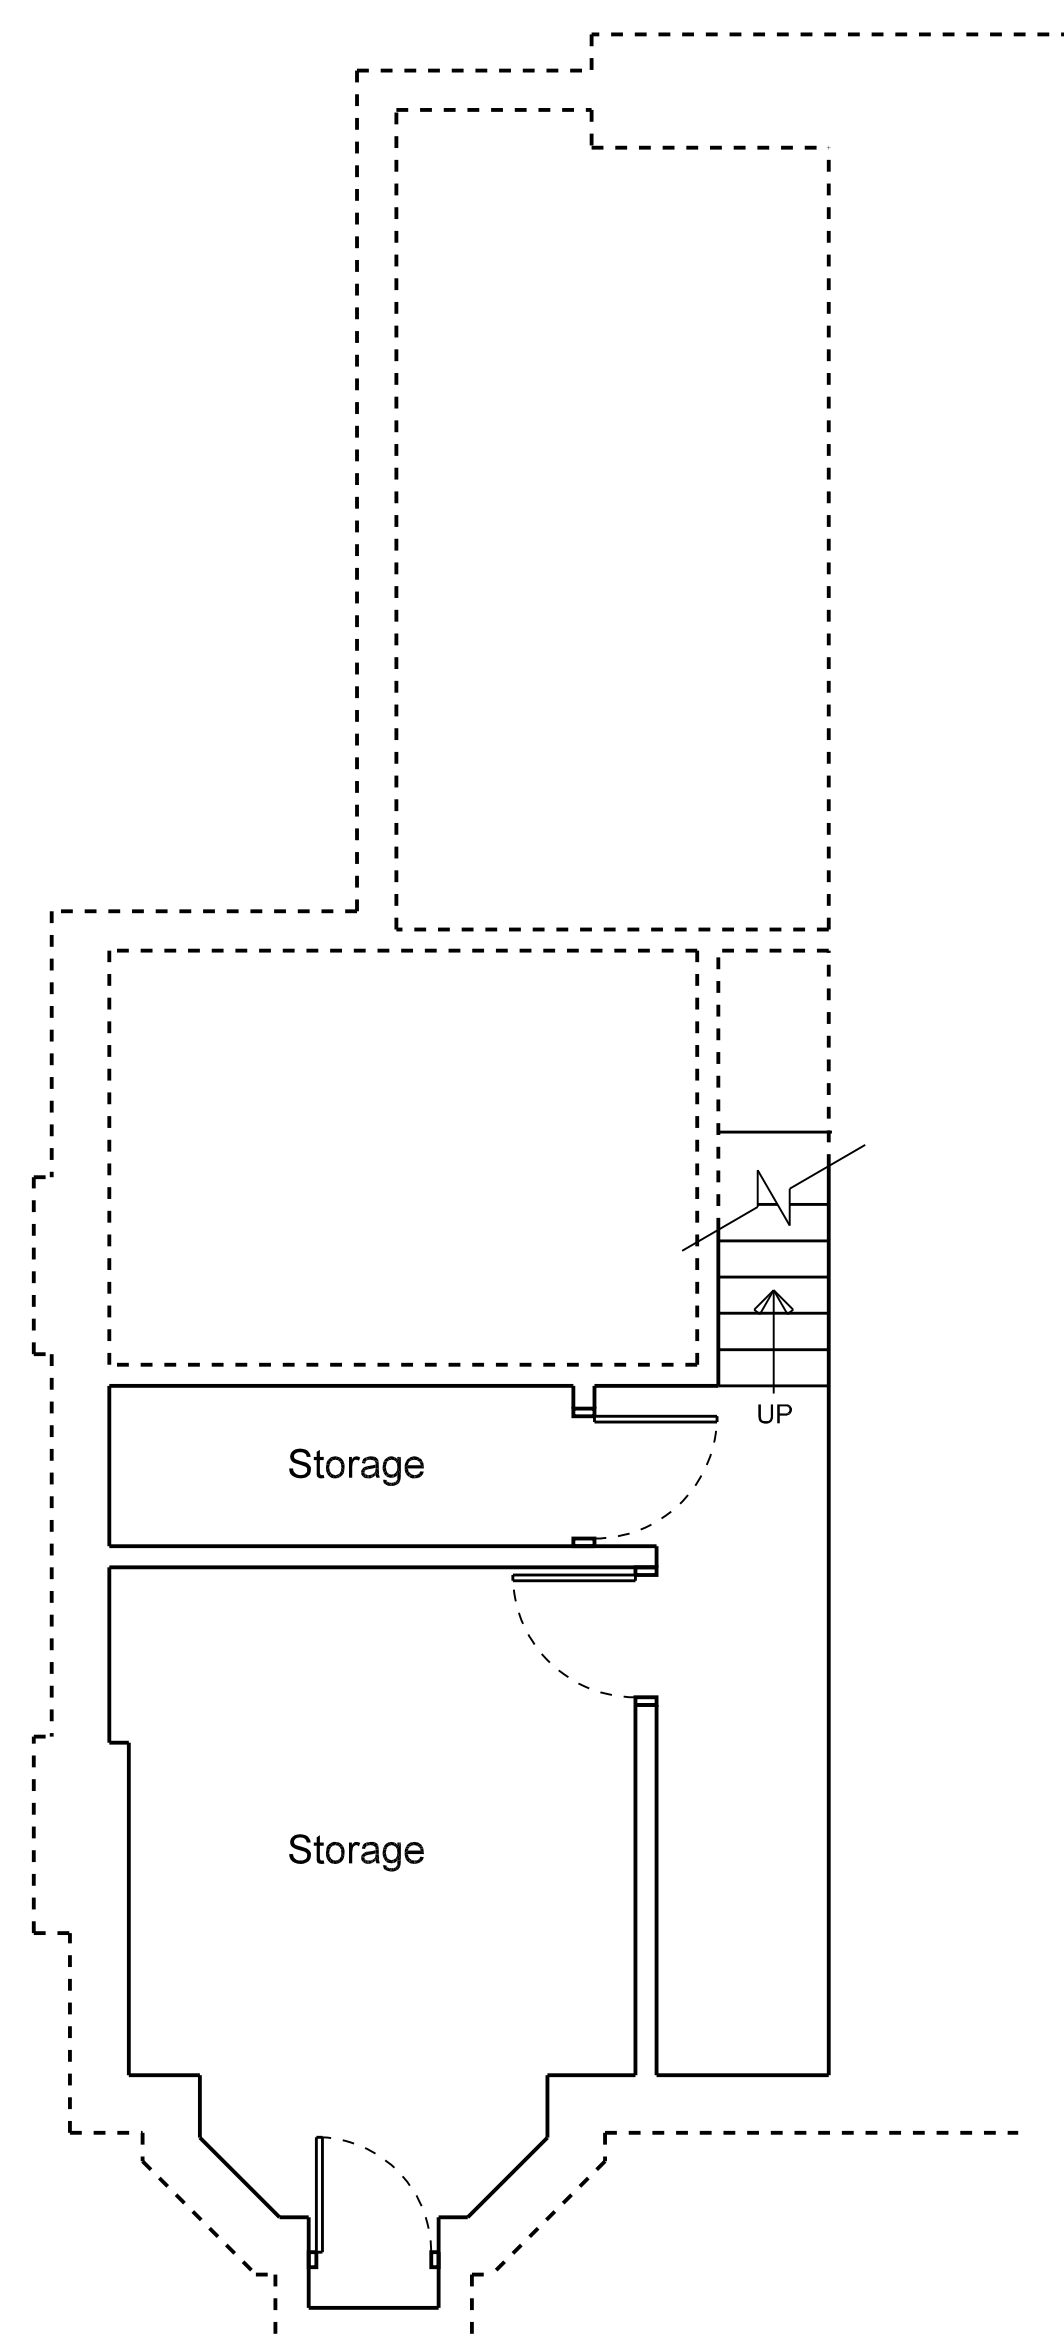


EXISTING BASEMENT PLAN

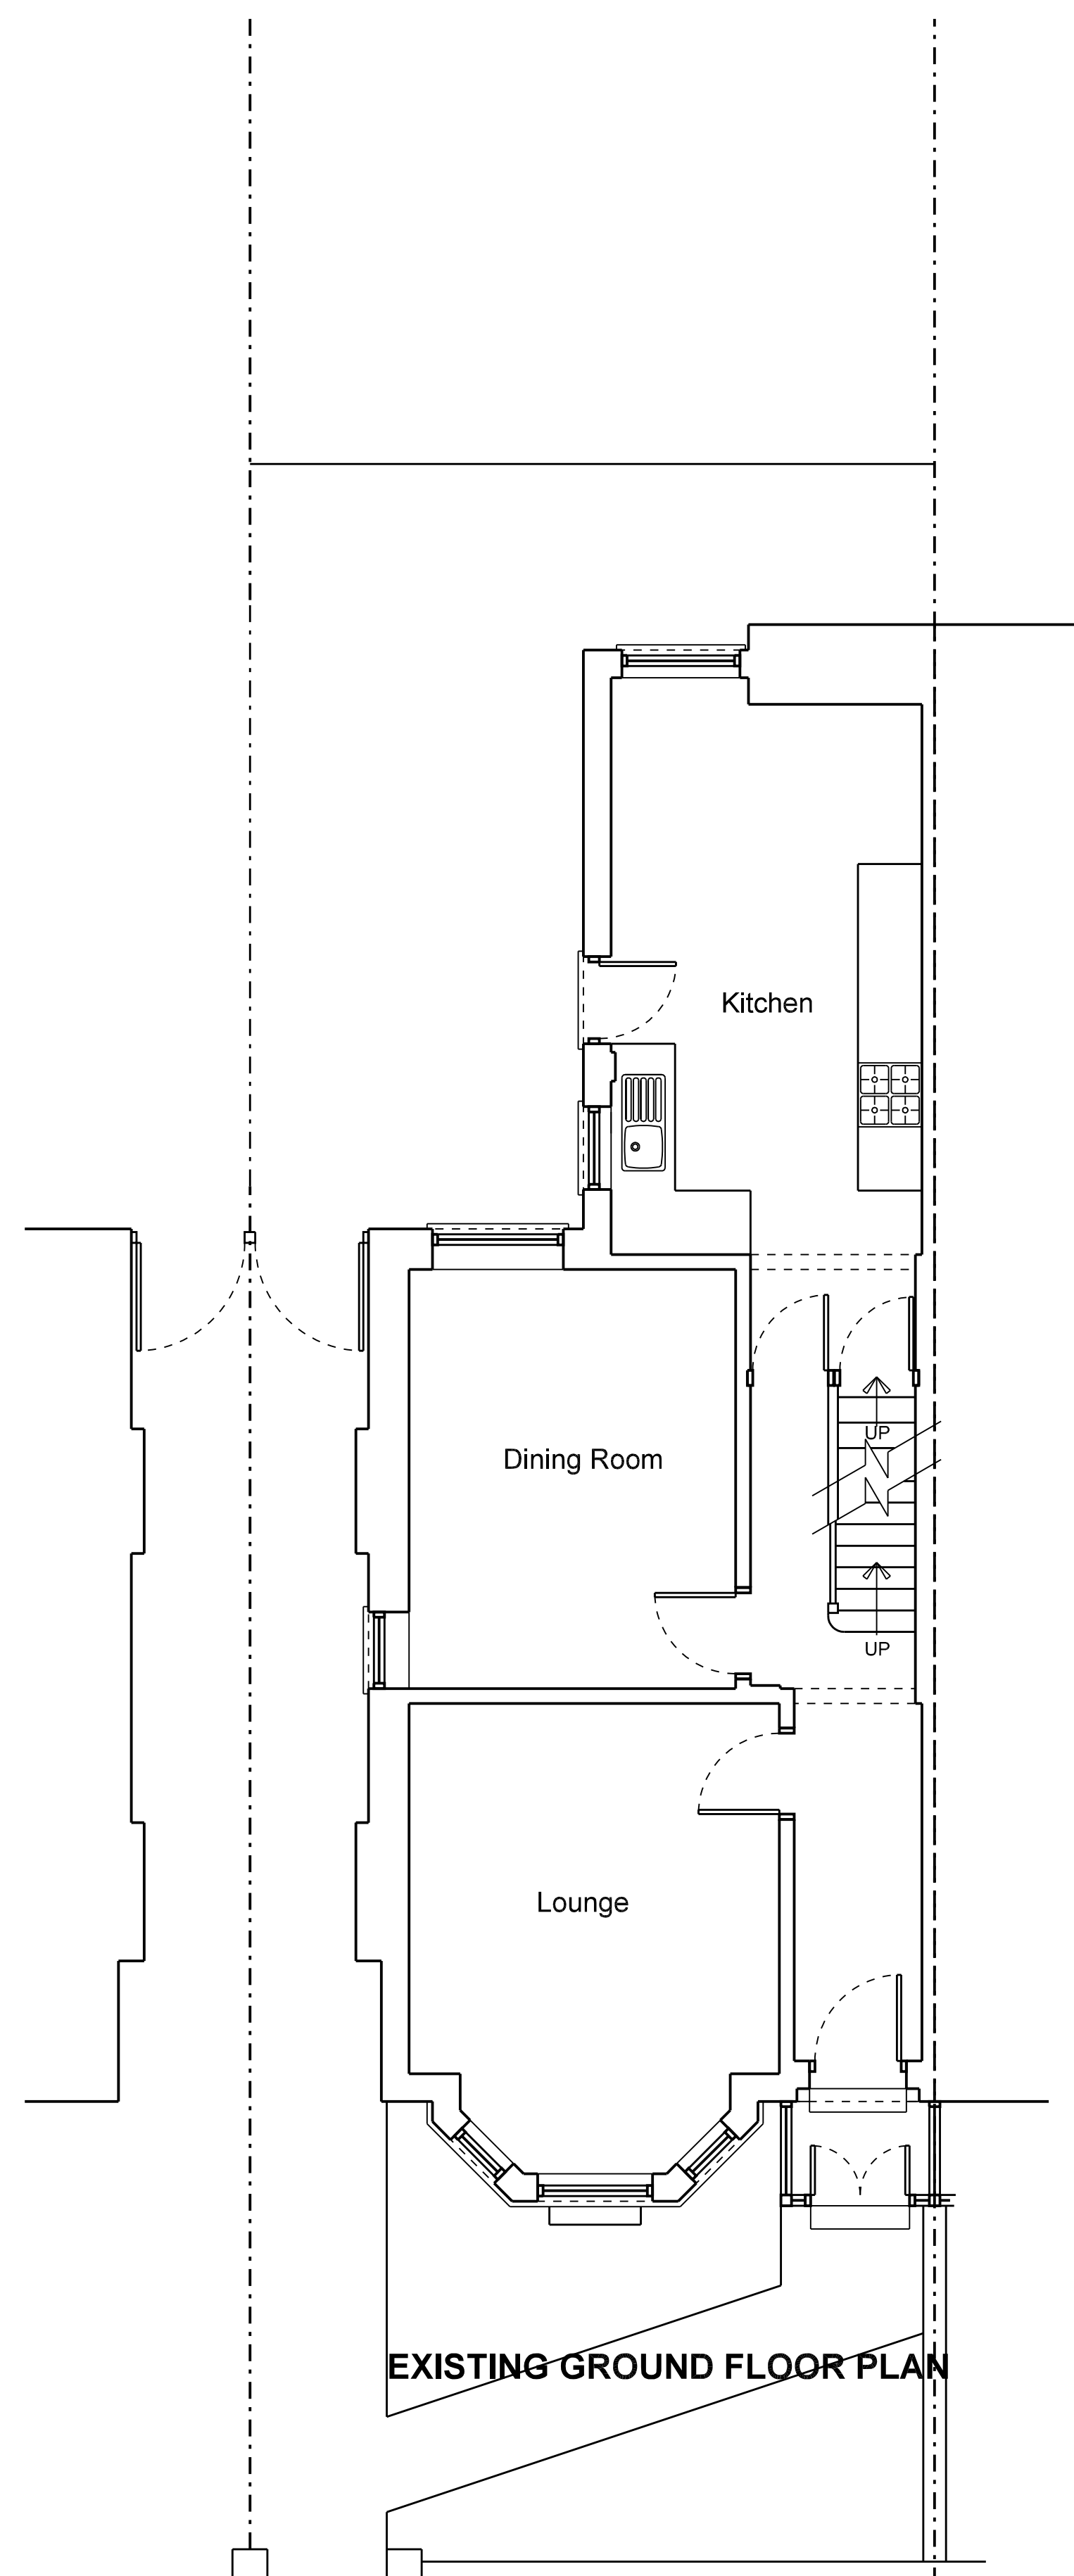

~~EXISTING GROUND FLOOR PLAN~~

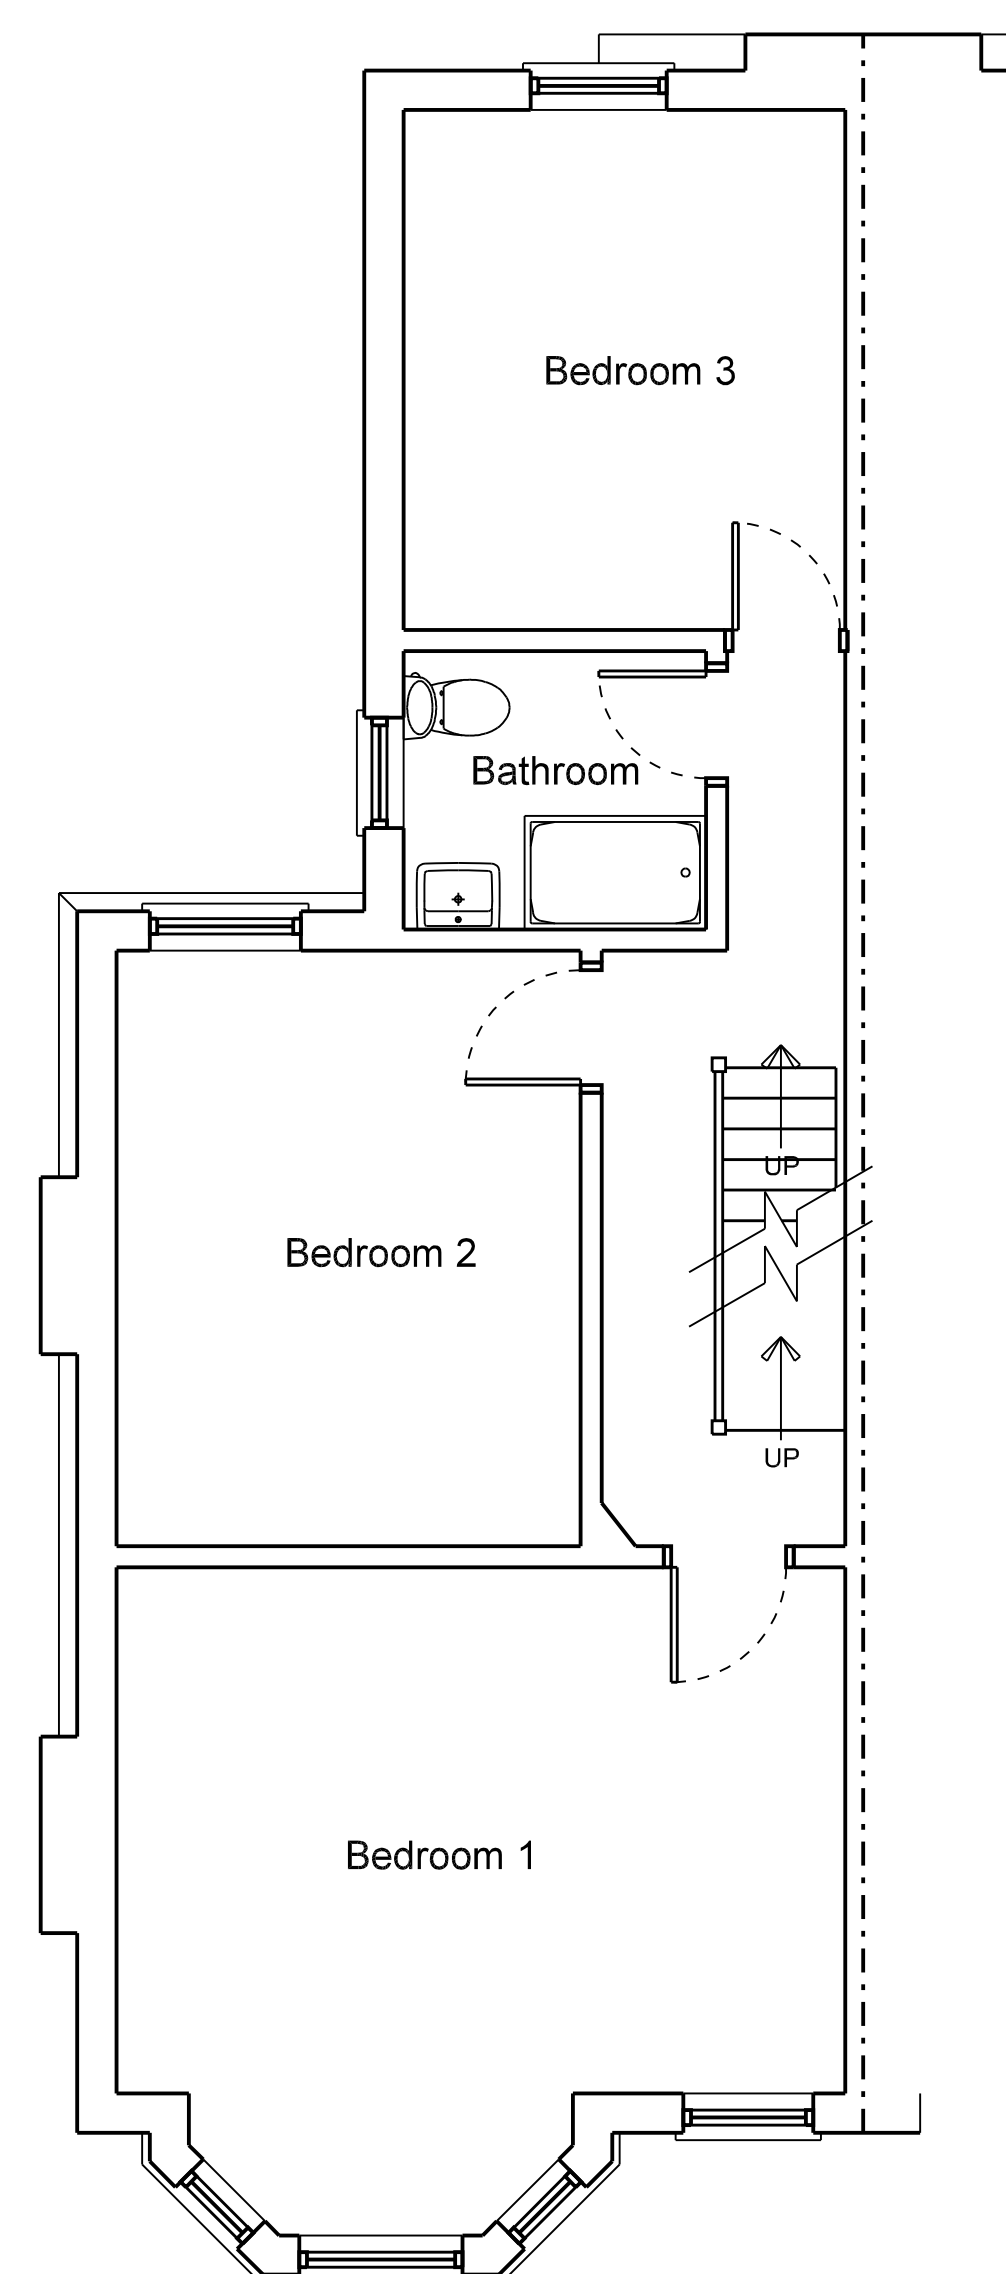

EXISTING FIRST FLOOR PLAN

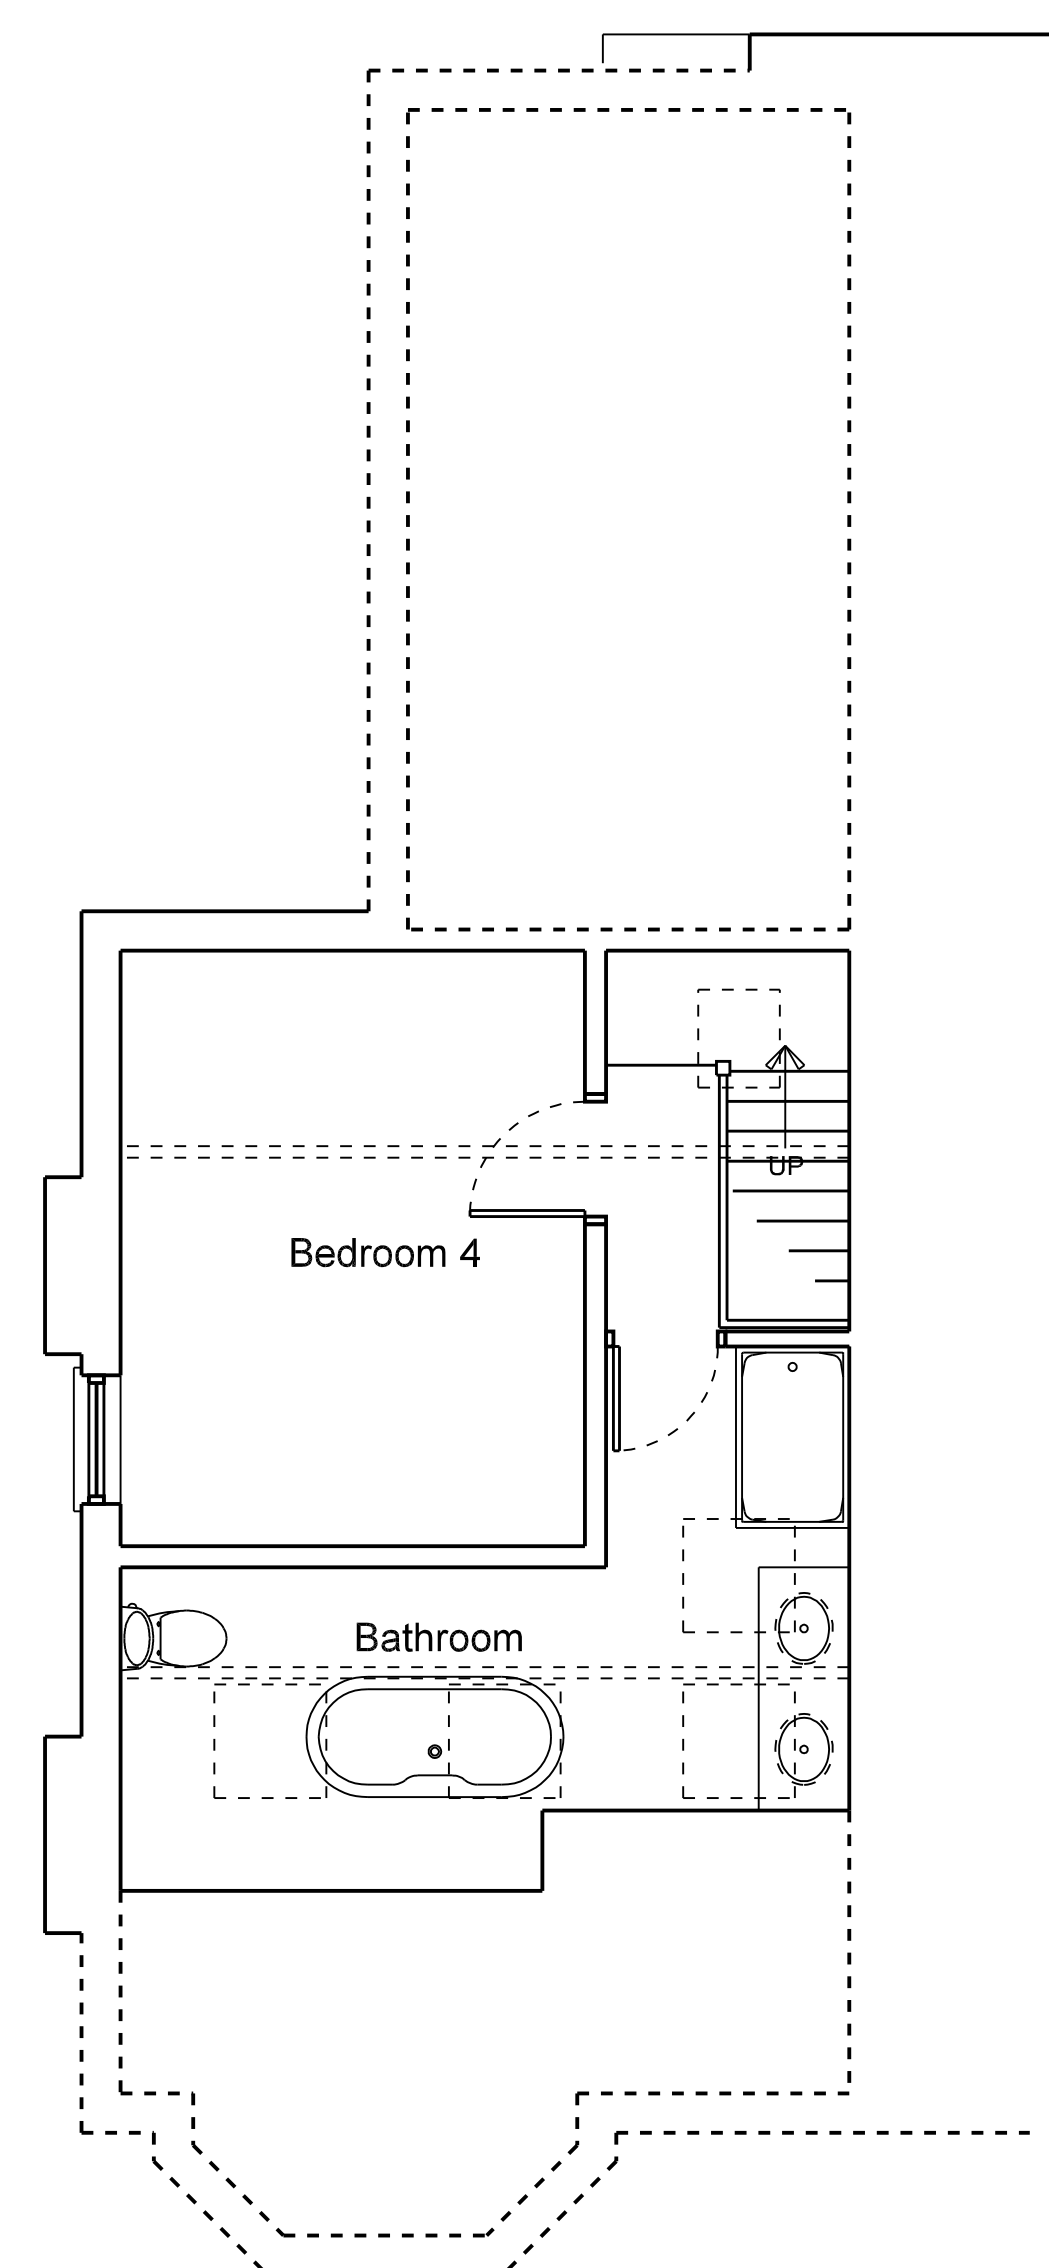

EXISTING SECOND FLOOR PLAN

[illegible]

First Floor 145 Wellington Rd North, Heaton Norris,
Stockport, SK4 2PF
Tel: 0161 4431100 www.mmparch.co.uk

PROJECT TITLE:
9 Totnes Rd
Chorlton
Manchester

DRAWING TITLE:
Existing Floor Plans

Date: Mar 22	Project Number: 2102	Dwg. Number: (0-) 01
Scale: 1:50 (A1)	Project Partner:	Drawn: AW