



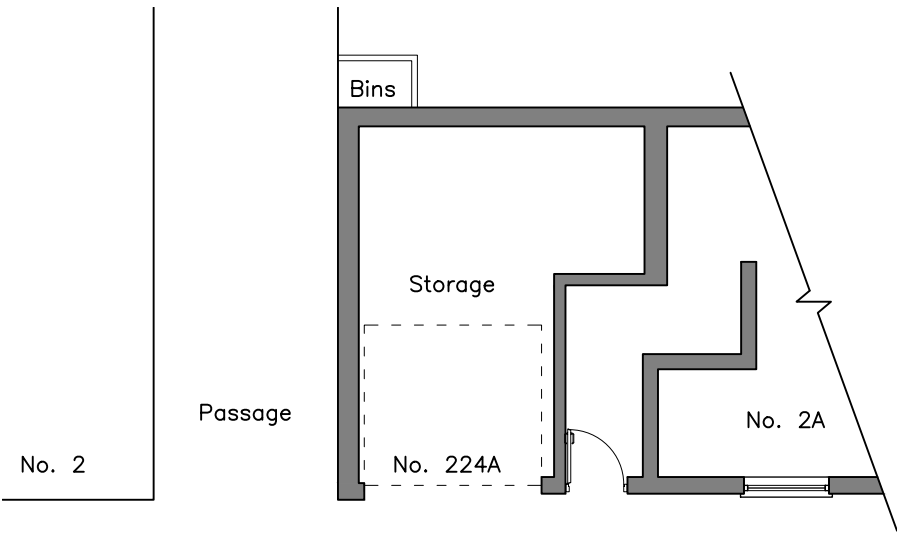


Existing Floor Plan

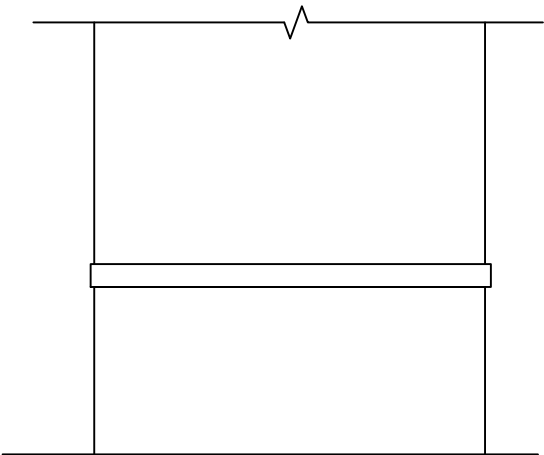

Existing South West Elevation



Existing North West Elevation

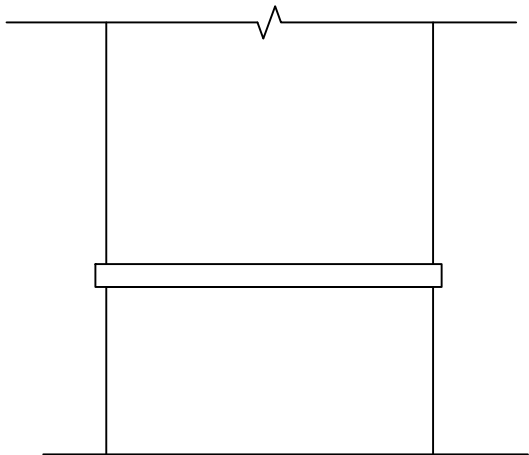

Existing North East Elevation



This design and drawing is the **copyright of CA+D designs** and must not be re-produced by others in any form whatsoever without written consent. Issue of this drawing does not impact any real or implied copyright license.

THESE ARE NOT CONSTRUCTION DRAWINGS, DO NOT SCALE FROM THIS DRAWING FOR CONSTRUCTION. ALL DIMENSIONS ARE INDICATIVE AND SHOULD ALWAYS BE CHECKED BY THE CONTRACTOR PRIOR TO STARTING WORK.

THESE DRAWINGS HAVE BEEN PREPARED FOR PLANNING PERMISSION/ BUILDING REGULATION PURPOSES ONLY

IF IN DOUBT **CONTACT THE ARCHITECT.**

This drawing is to be read in conjunction with all relevant drawings and information, inclusive of Building regulations specification and Structural Engineers drawings. It is the clients responsibility to verify the shown boundary locations, plus ensure all necessary provisions (such as party wall act, etc..) are in place.

The main contractor/builder is to interpret the requirements in relationship to the site conditions, (inclusive of all drainage and electrical layouts) encountered and as agreed with the Building Control officer. It is the contractors obligation to ensure all work is to be completed in accordance with Building Regulations.


All dimensions and sizes to be verified on site prior to the purchase or manufacture of any elements, or setting out on site.

Any discrepancies to be reported to the client/project manager

DRAFT

THESE DRAWINGS ARE SUBJECT TO BUILDING REGULATIONS APPROVAL. DO NOT USE THESE FOR CONSTRUCTION.


R6		
R5		
R4		
R3		
R2		
R1	29/11/21	Client Comment
Rev:	Date	Description
Issued for:		Client Comment
Location: 224A Burton Road West Didsbury Manchester M20 2LW		
Project:		Change of Use Planning App.
Drawing Title: Existing Drawings		
architect MICHAEL CUMMINGS Innovative Affordable Architects Address Moss House, Moss Lane Altrincham, WA15 9GZ Tel 07904 344 871 Email mike@cummingsarchitect.com Website www.cummingsarchitect.com		
Drawing No: 001		Date: 27/11/21
Project No: 1195		Scale: 1:100@A31
Drawn: ML		Checked: MC

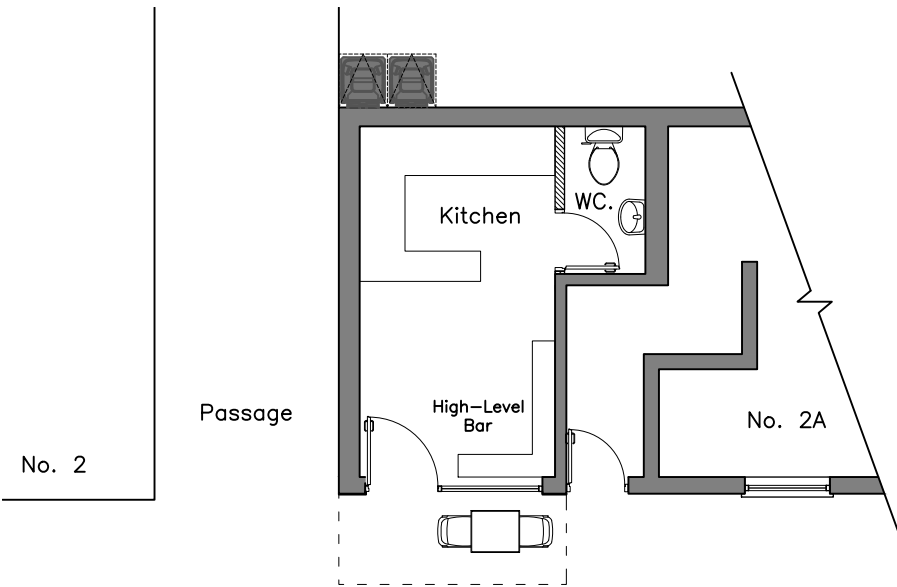


Proposed Floor Plan




Proposed South West Elevation

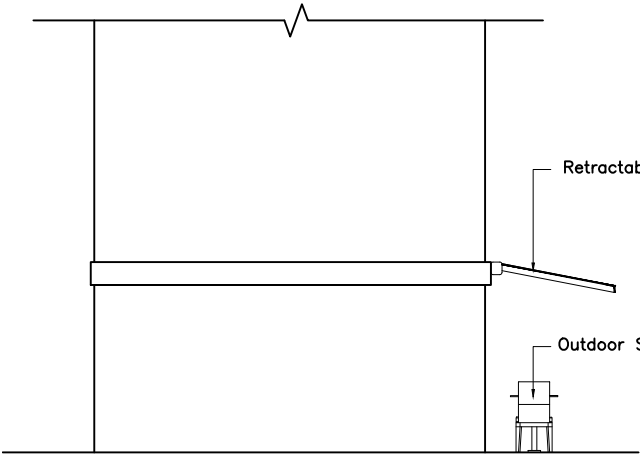

Proposed North West Elevation

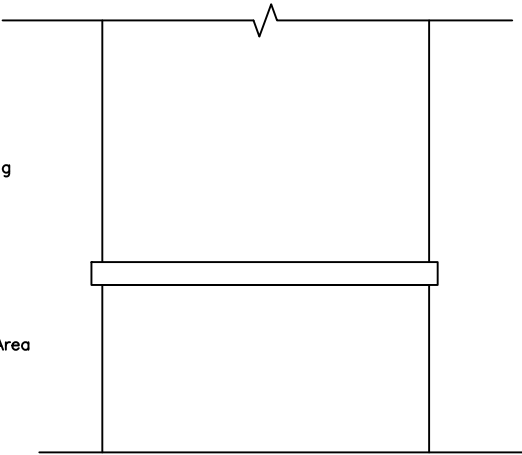

Proposed North East Elevation

 

1:100

This design and drawing is the **copyright of CA+D designs** and must not be re-produced by others in any form whatsoever without written consent. Issue of this drawing does not impact any real or implied copyright license.

THESE ARE NOT CONSTRUCTION DRAWINGS, DO NOT SCALE FROM THIS DRAWING FOR CONSTRUCTION. ALL DIMENSIONS ARE INDICATIVE AND SHOULD ALWAYS BE CHECKED BY THE CONTRACTOR PRIOR TO STARTING WORK.

THESE DRAWINGS HAVE BEEN PREPARED FOR PLANNING PERMISSION/ BUILDING REGULATION PURPOSES ONLY

IF IN DOUBT **CONTACT THE ARCHITECT.**

This drawing is to be read in conjunction with all relevant drawings and information, inclusive of Building regulations specification and Structural Engineers drawings. It is the clients responsibility to verify the shown boundary locations, plus ensure all necessary provisions (such as party wall act, etc..) are in place.

The main contractor/builder is to interpret the requirements in relationship to the site conditions, (inclusive of all drainage and electrical layouts) encountered and as agreed with the Building Control officer. It is the contractors obligation to ensure all work is to be completed in accordance with Building Regulations.

All dimensions and sizes to be verified on site prior to the purchase or manufacture of any elements, or setting out on site.

Any discrepancies to be reported to the client/project manager

DRAFT


THESE DRAWINGS ARE SUBJECT TO BUILDING REGULATIONS APPROVAL. DO NOT USE THESE FOR CONSTRUCTION.

R6		
R5		
R4		
R3		
R2		
R1	29/11/21	Client Comment
Rev:	Date	Description
Issued for:		Client Comment
Location: 224A Burton Road West Didsbury Manchester M20 2LW		
Project:		Change of Use Planning App.
Drawing Title: Proposed Drawings		
 MICHAEL CUMMINGS Innovative Affordable Architects Address: Moss House, Moss Lane Altrincham, WA15 9GZ Tel: 07904 344 871 Email: mikes@cummingsarchitect.com Website: www.cummingsarchitect.com		
Drawing No: 002		Date: 27/11/21
Project No: 1195		Scale: 1:100@A31
Drawn: ML		Checked: MC

Arley Ave.



Passage

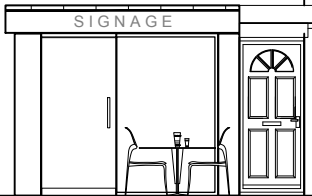

Burton Road

Proposed Street Scene Elevation

DRAFT

THESE DRAWINGS ARE SUBJECT TO BUILDING REGULATIONS APPROVAL. DO NOT USE THESE FOR CONSTRUCTION.



This design and drawing is the **copyright of CA+D designs** an must not be re-produced by others in any form whatsoever without written consent. Issue of this drawing does not impact any real or implied copyright license.

THESE ARE NOT CONSTRUCTION DRAWINGS, DO NOT SCALE FROM THIS DRAWING FOR CONSTRUCTION. ALL DIMENSIONS ARE INDICATIVE AND SHOULD ALWAYS BE CHECKED BY THE CONTRACTOR PRIOR TO STARTING WORK.

THESE DRAWINGS HAVE BEEN PREPARED FOR PLANNING PERMISSION/ BUILDING REGULATION PURPOSES ONLY

IF IN DOUBT **CONTACT THE ARCHITECT.**

This drawing is to be read in conjunction with all relevant drawings and information, inclusive of Building regulations specification and Structural Engineers drawings. It is the clients responsibility to verify the shown boundary locations, plus ensure all necessary provisions (such as party wall act, etc..) are in place.

The main contractor/builder is to interpret the requirements in relationship to the site conditions, (inclusive of all drainage and electrical layouts) encountered and as agreed with the Building Control officer. It is the contractors obligation to ensure all work is to be completed in accordance with Building Regulations.

All dimensions and sizes to be verified on site prior to the purchase or manufacture of any elements, or setting out on site.

Any discrepancies to be reported to the client/project manager

R6		
R5		
R4		
R3		
R2		
R1	01/12/21	Client Comment
Rev:	Date	Description

Issued for: Client Comment

Location:
224A Burton Road
West Didsbury
Manchester
M20 2LW

Project: Change of Use Planning App.

Drawing Title:
Proposed Street Scene Elevation




architect
MICHAEL CUMMINGS
Innovative | Affordable | Architects



arb
Address: Moss House, Moss Lane
Altrincham, WA15 6GZ
Tel: 07904 344 871
Email: mikes@cummingarchitect.com
Website: www.cummingarchitect.com

Drawing No: 003	Date: 27/11/21
Project No: 1195	Scale: 1:100@A31
Drawn: ML	Checked: MC

 

1:100