




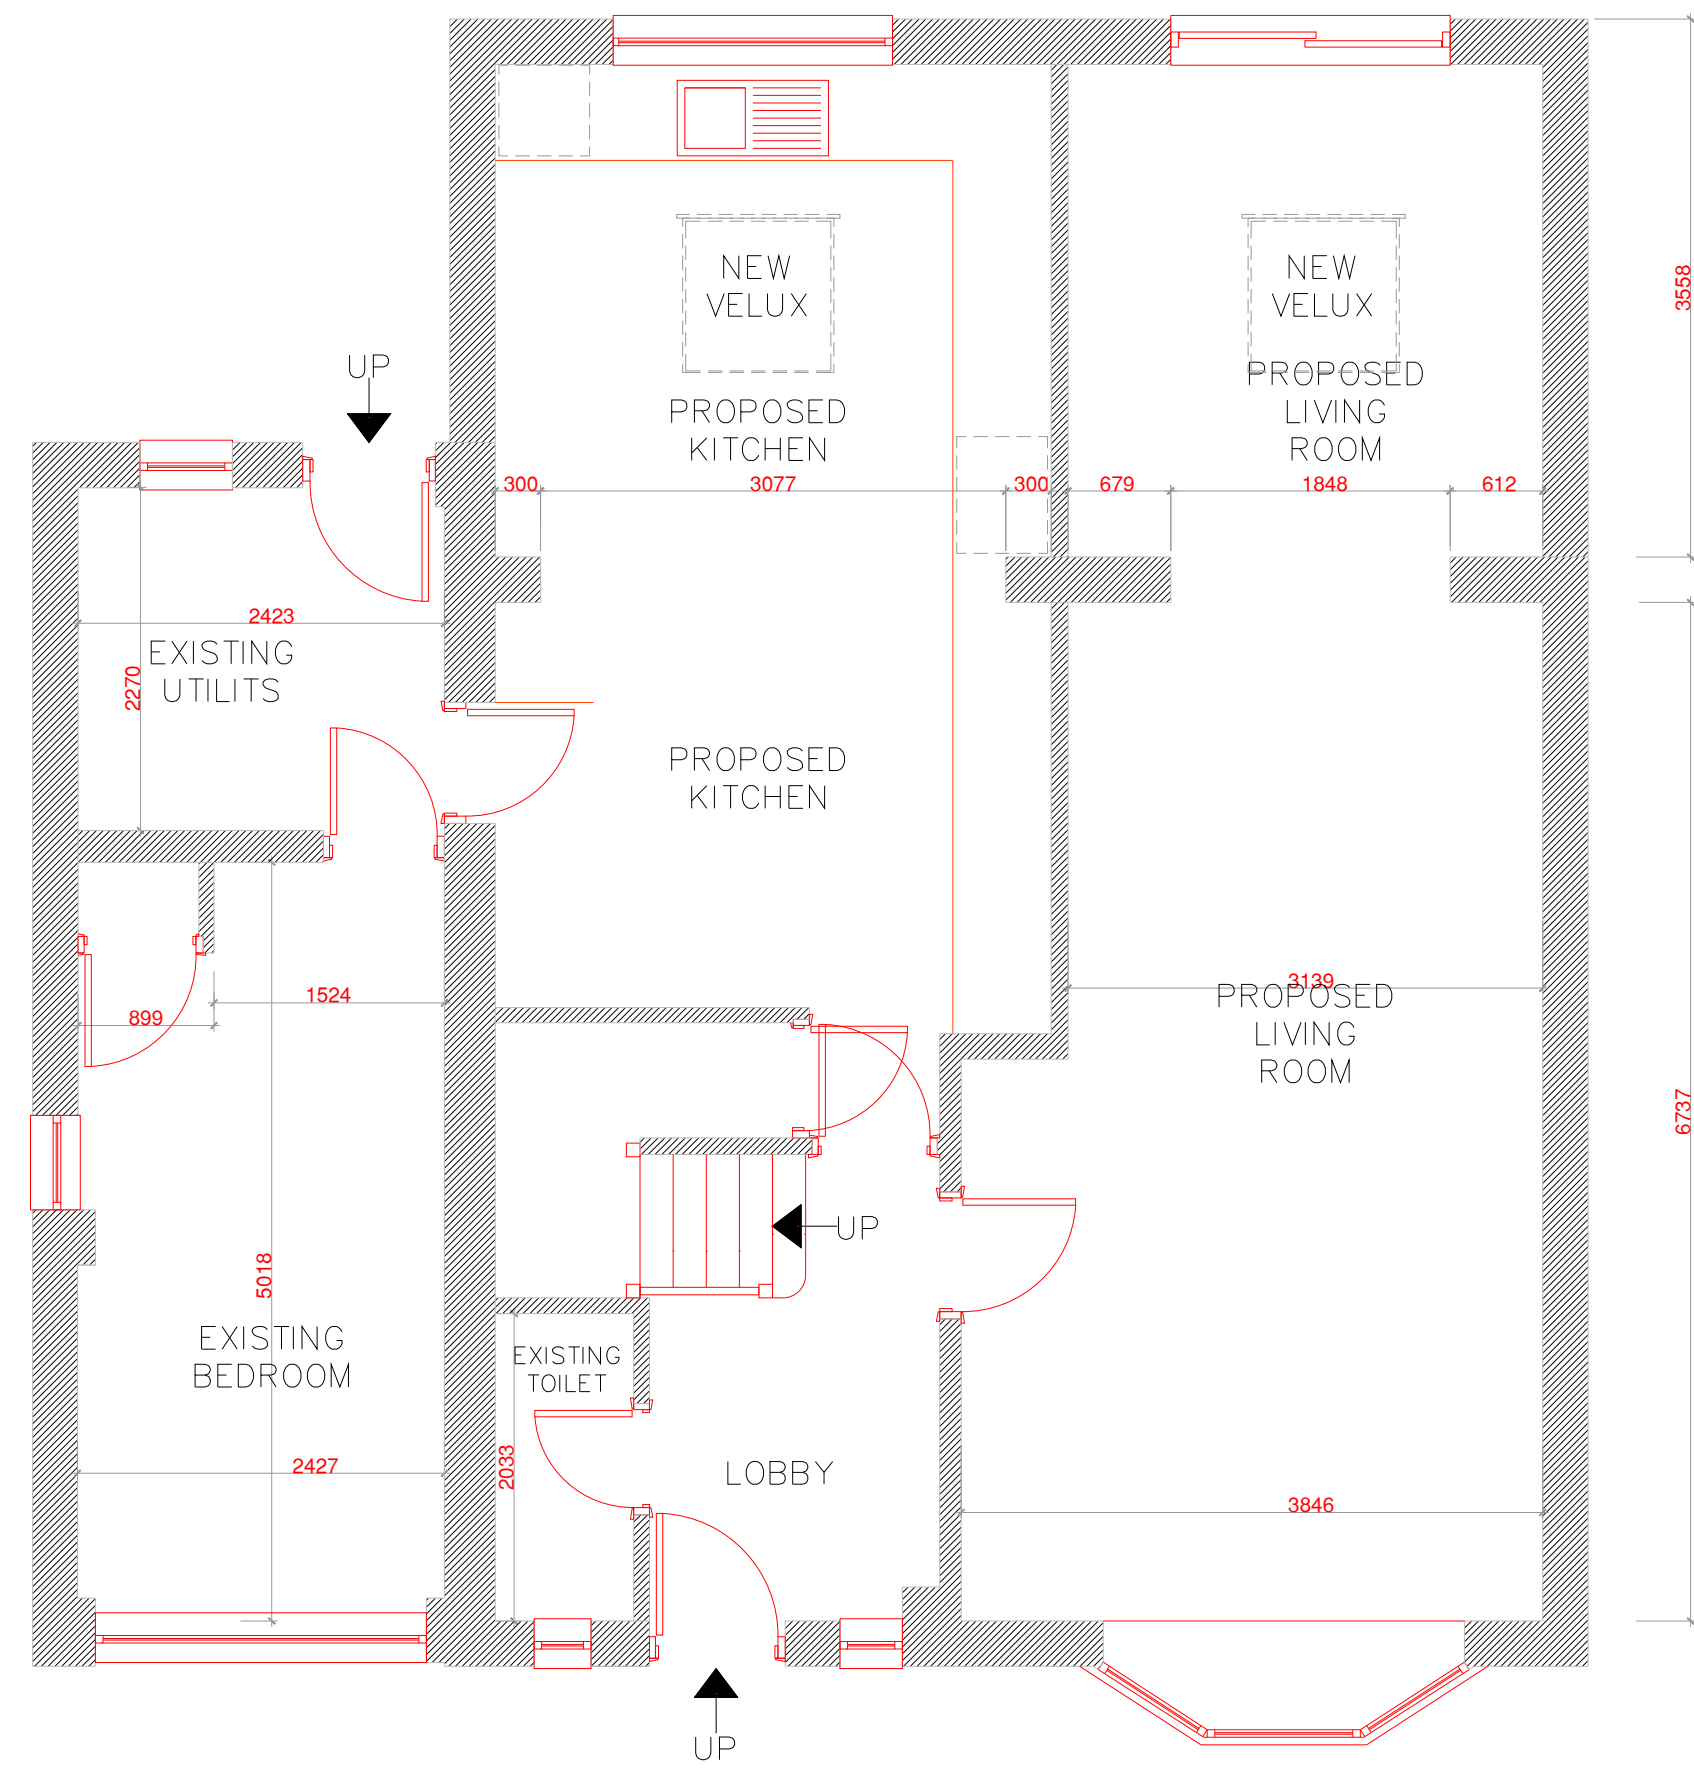

EXISTING GROUND FLOOR PLAN

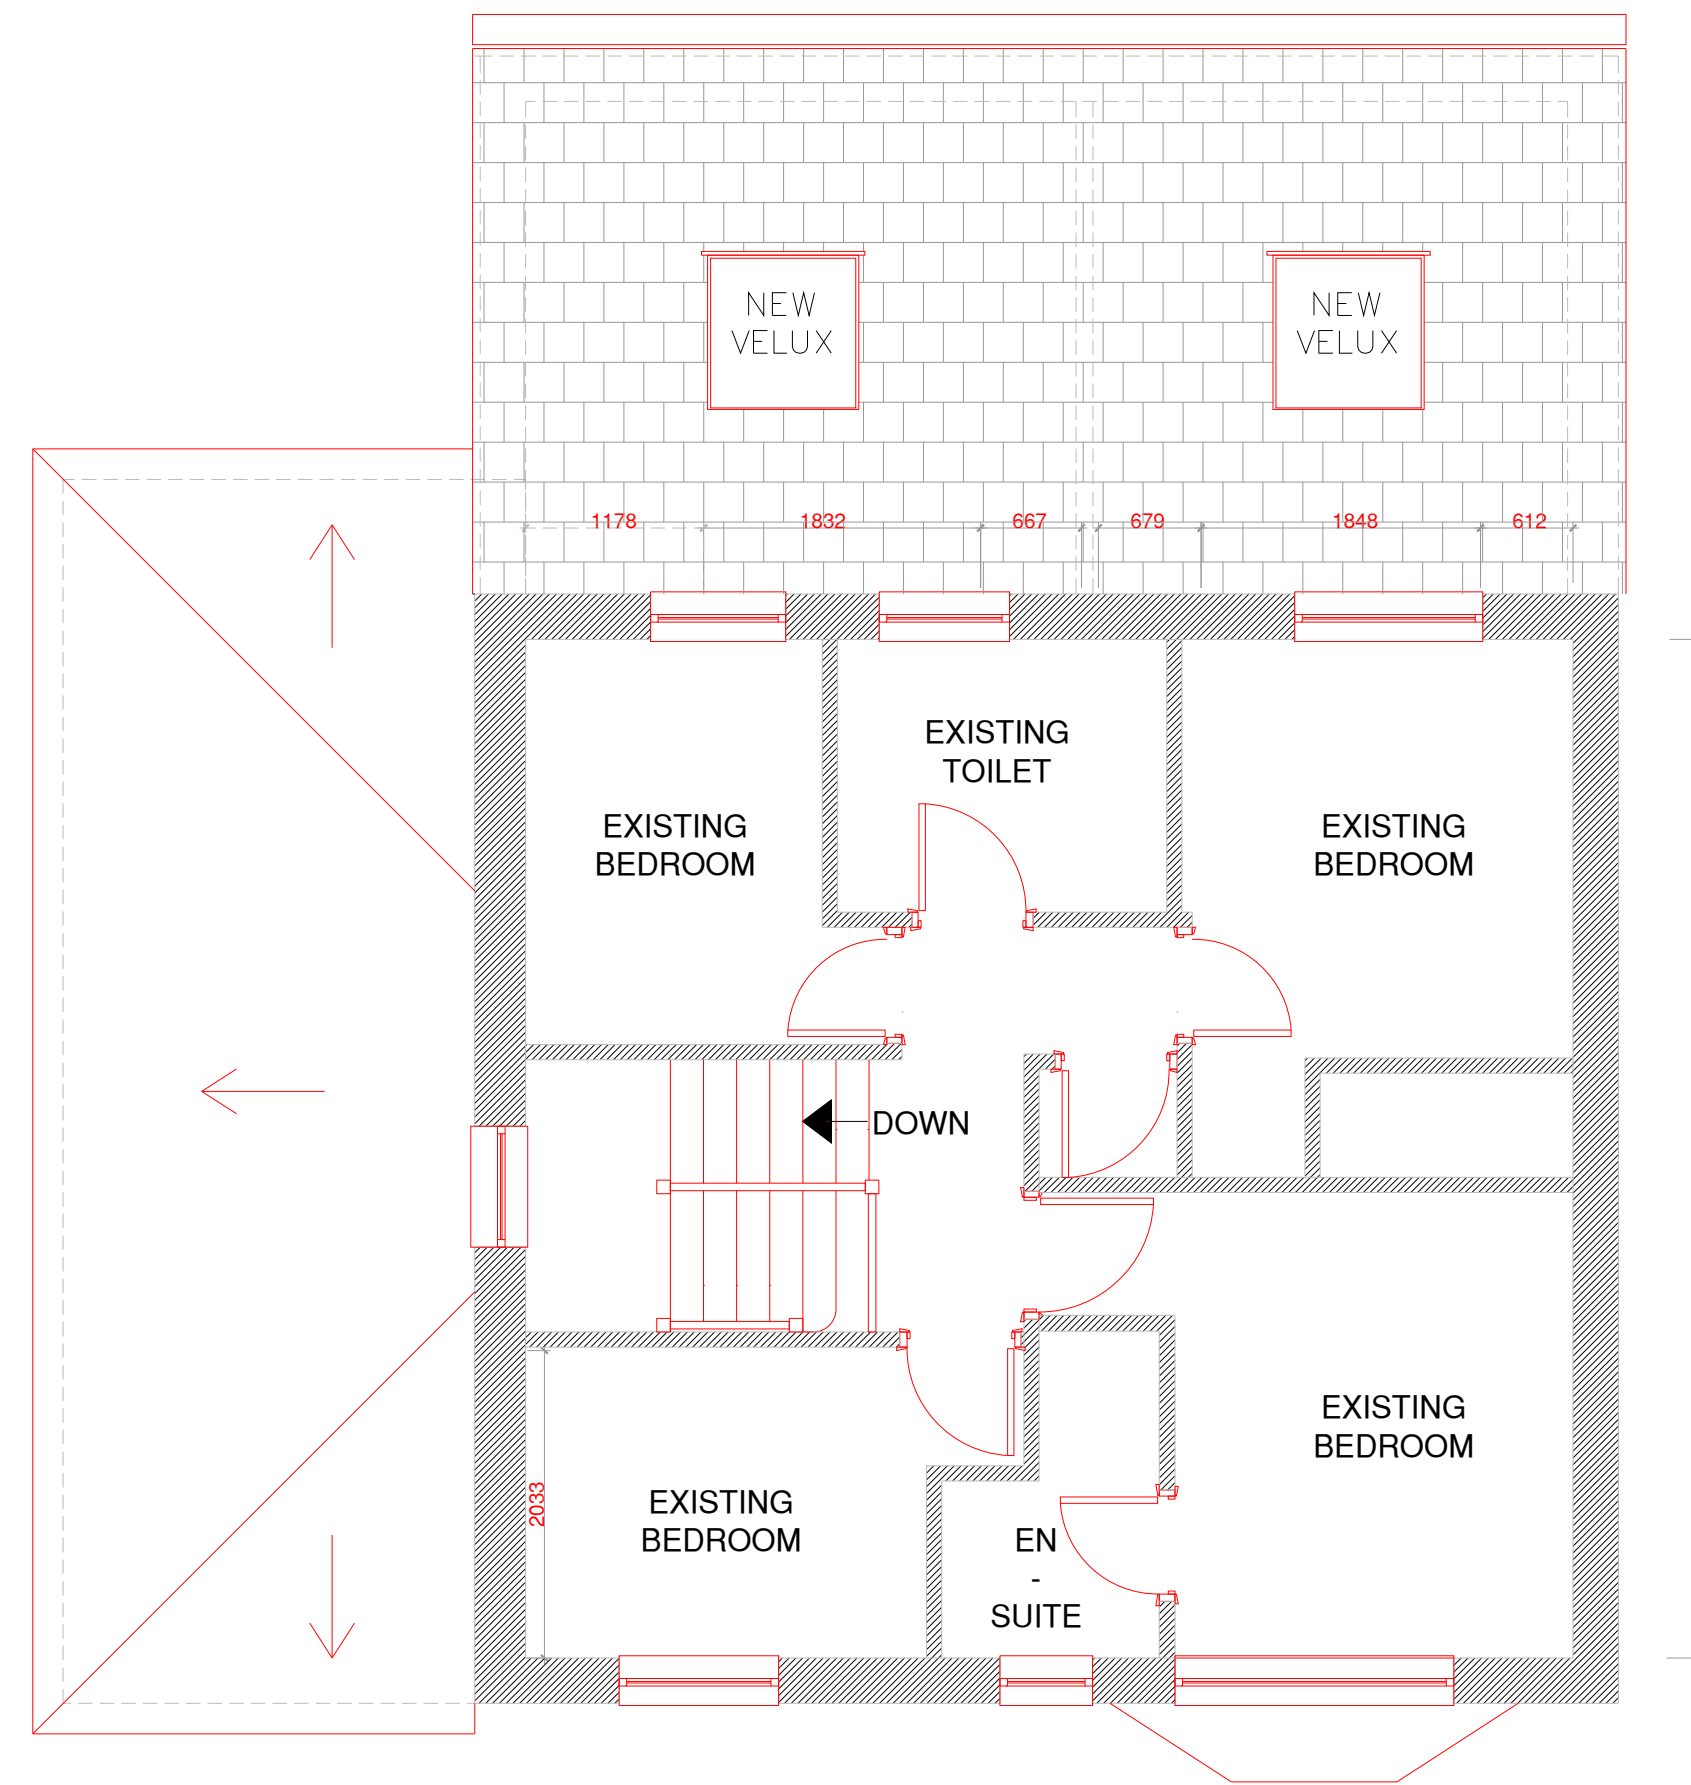

EXISTING FIRST FLOOR PLAN

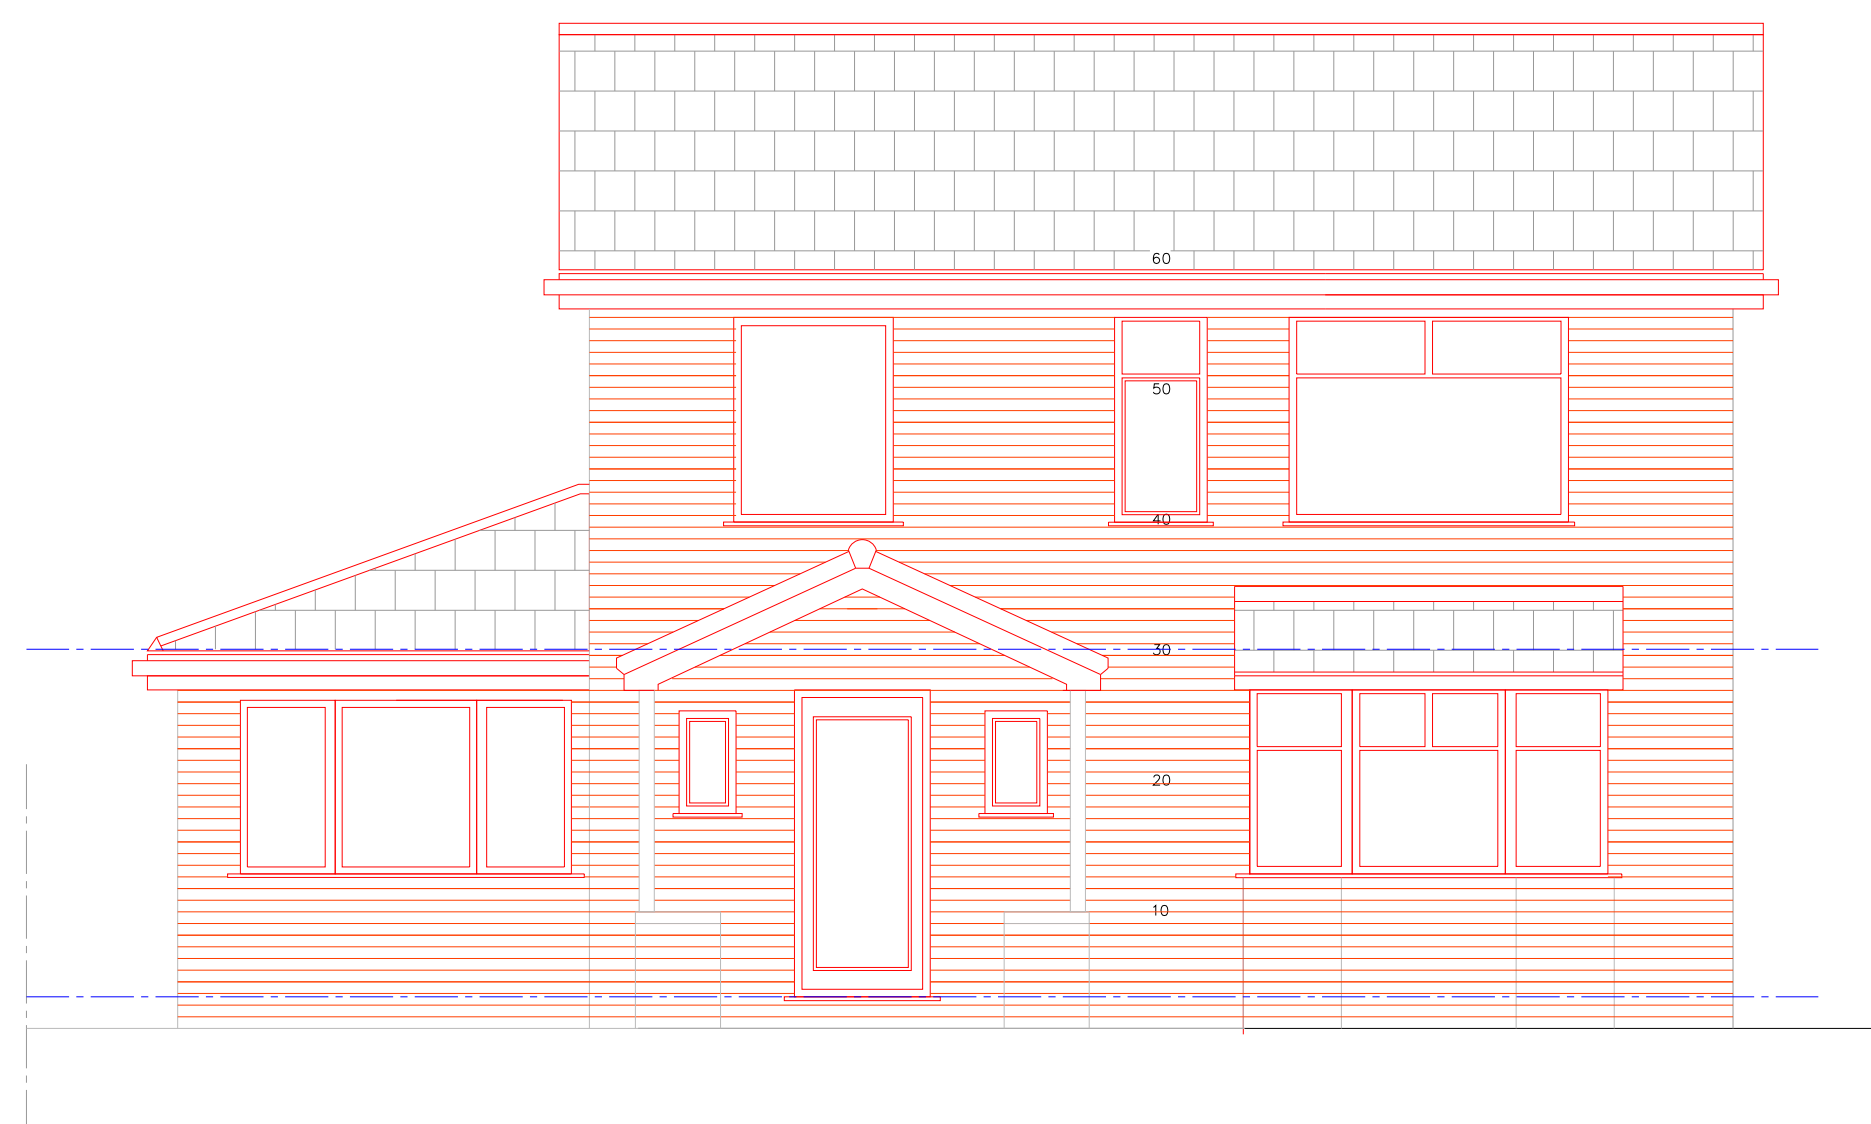

EXISTING FRONT ELEVATION



EXISTING REAR ELEVATION

Notes:

NOTES

REV	DESCRIPTION	BY	DATE



Arch Designs
Don't just dream it,
let us design it!
www.archdesigns.co.uk

CLIENT: MR ANDREW TANG
4 Montcliffe Crescent,
Manchester,
M16 8GR

ARCHITECT: MR REUBEN RAMELIZE
ARCH DESIGNS, WILSONS PARK C/O MAS
MONSALL ROAD
MANCHESTER M40 8WN

DRAWN: REUBEN
CHECKED: checked
DATE: FEB 2022
REVISION: .

PROJECT NAME: FIRST FLOOR SIDE EXTENSION.

DRAWING TITLE: EXISTING PLANS AND ELEVATIONS

SCALE: 1:50
SHEET SIZE: A1
SHEET NO: 01

PROJECT NO: 2022/00
STATUS: FOR PLANNING

DRAWING NO: A1/01