




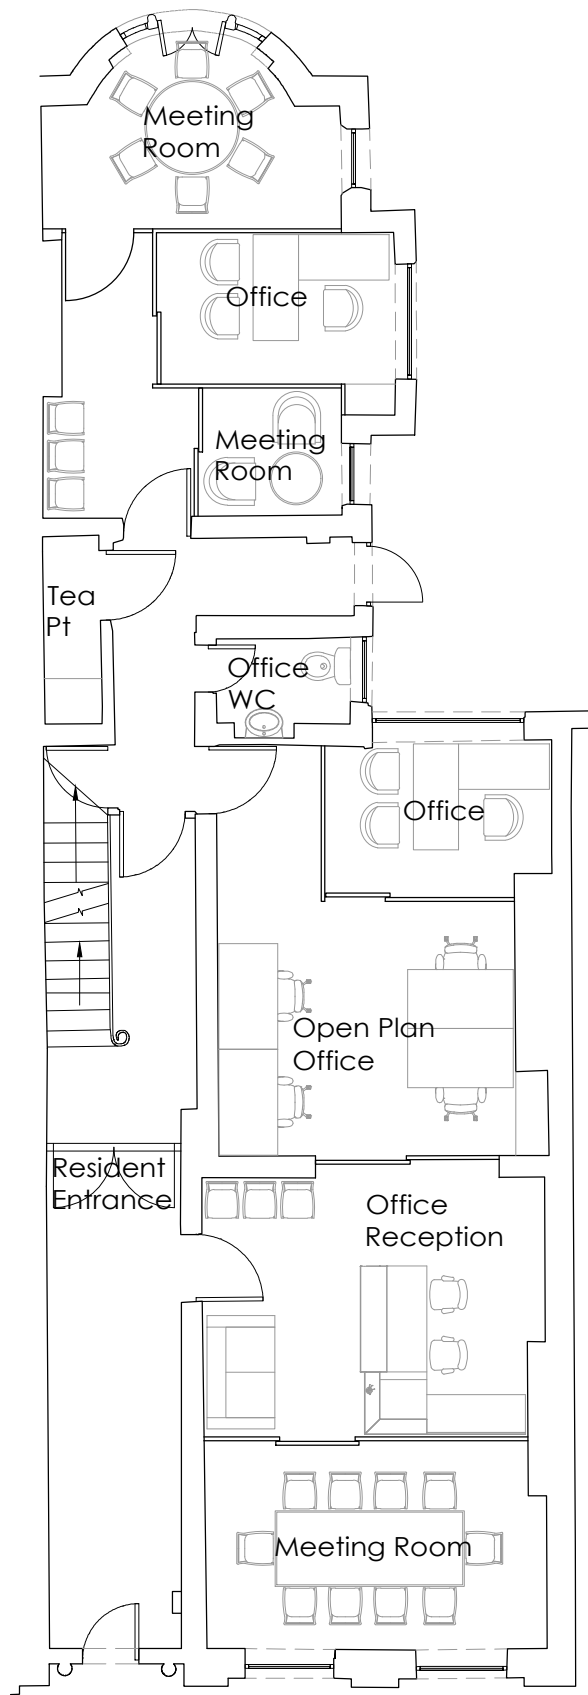

Ground Floor Plan

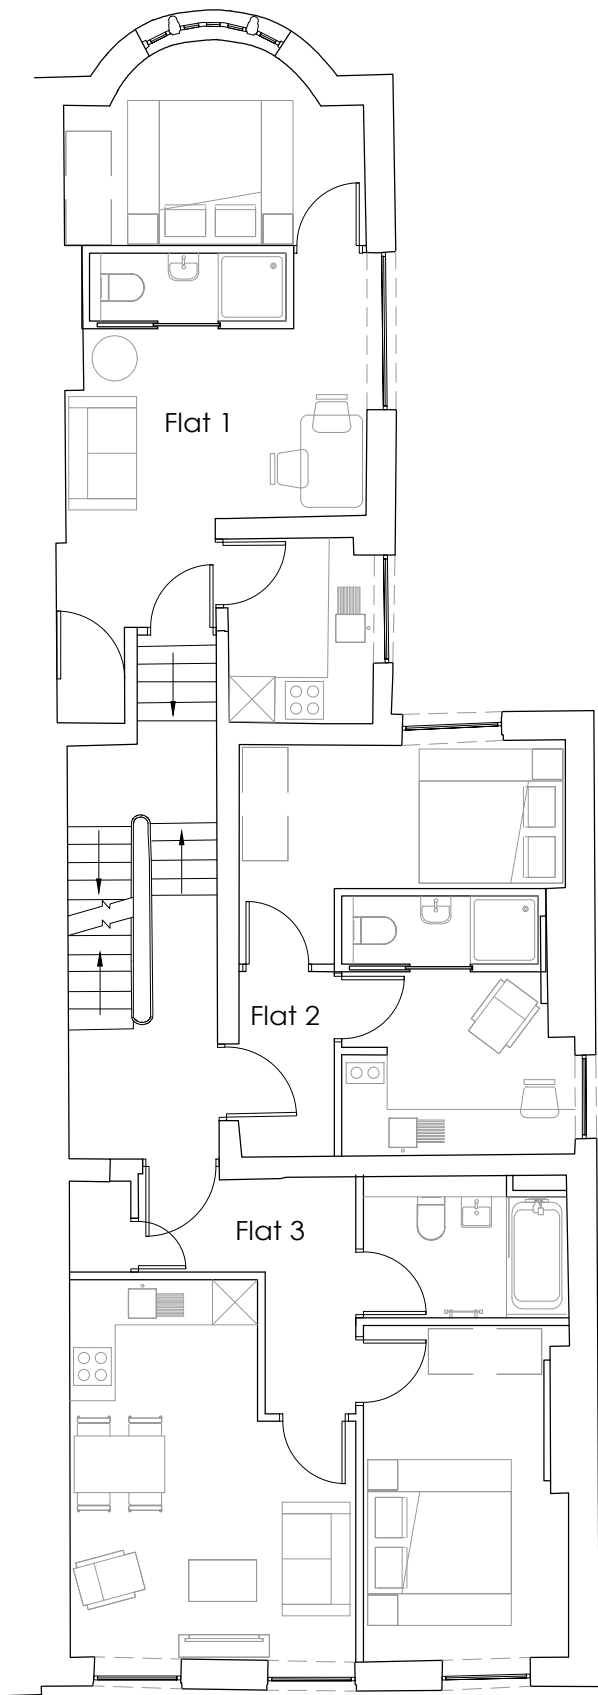

First Floor Plan

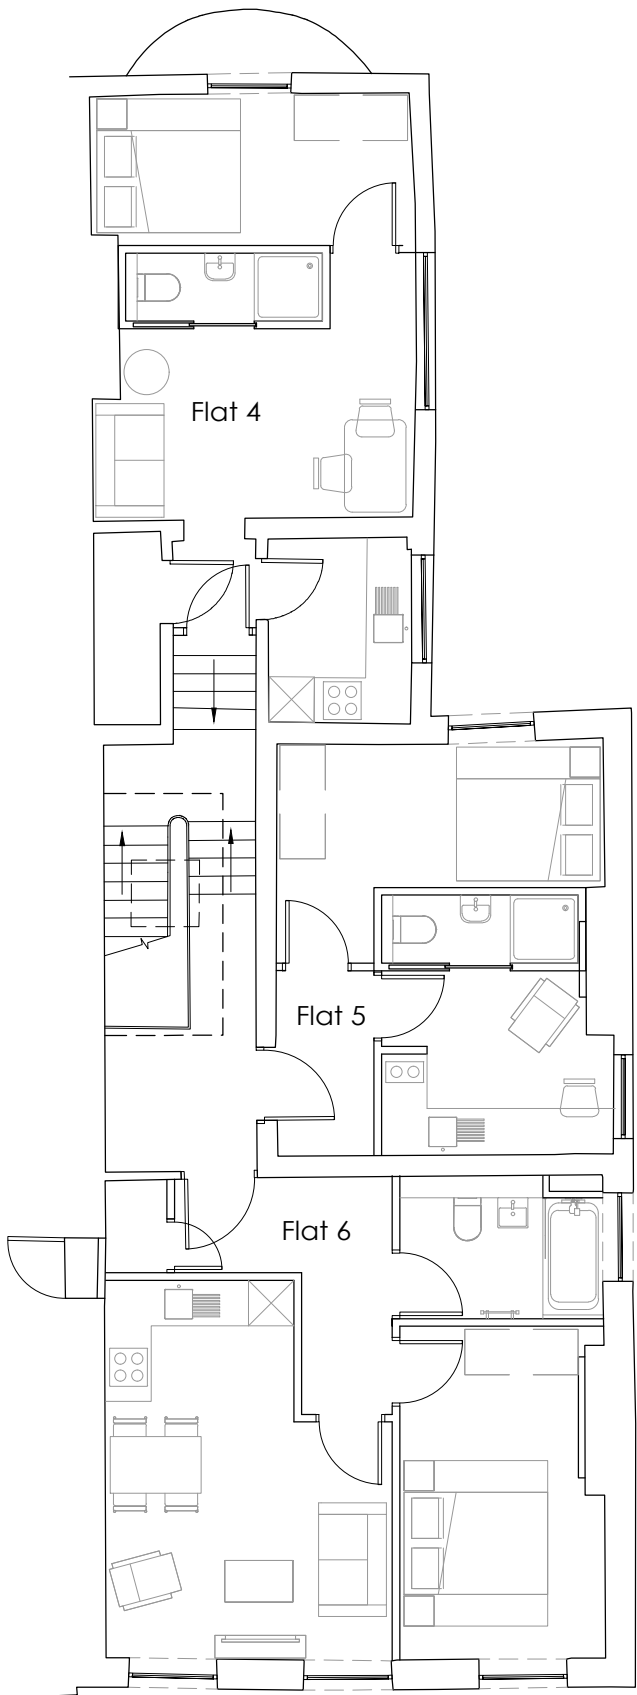

Second Floor Plan



General Notes

All site dimensions shall be verified by the Contractor on site prior to commencing any works.

This drawing is the property of Architecture Graphic (t/a AG) and copyright is reserved by them. The drawing is not to be copied or disclosed by or to any unauthorised persons without the prior written consent of AG.

Proposed Use
 GF: Office (E(c)(ii))
 FF: 3no. One Bed Room
 Flats (B3)
 SF: 3no. One Bed Room
 Flats (B3)

PLANNING

Revision		
Scale	1:200@A3	
Status	Planning	
Drawn by	AL	
Date	21.01.22	
Client	Knightbridge Properties	
Project	29 Ardwick Green North	
Drawing Description	Proposed Floor Plans	
Drawing No.	PR043_PL05	Rev.
e ■ architecturegraphics@hotmail.com		

