



0.0.5 1m 3m 10m

PROJECT REF

21109

DRAWING REF

001

BLUECHIP ARCHITECTS

SCALE

1:100 @ A1

RIBA #

Chartered Practitioner

Architect Registration Number

DATE

NOV '21

CLIENT

MR & MRS ROY
6 MANLEY ROAD
WHALEY RANGE
MANCHESTER
M16 8PN


PROJECT

SINGLE STOREY REAR EXTENSION
SINGLE STOREY SIDE EXTENSION
INTERNAL REMODELLING


EXISTING FLOOR PLANS &
ELEVATIONS

DRAWING TITLE


PLANNING

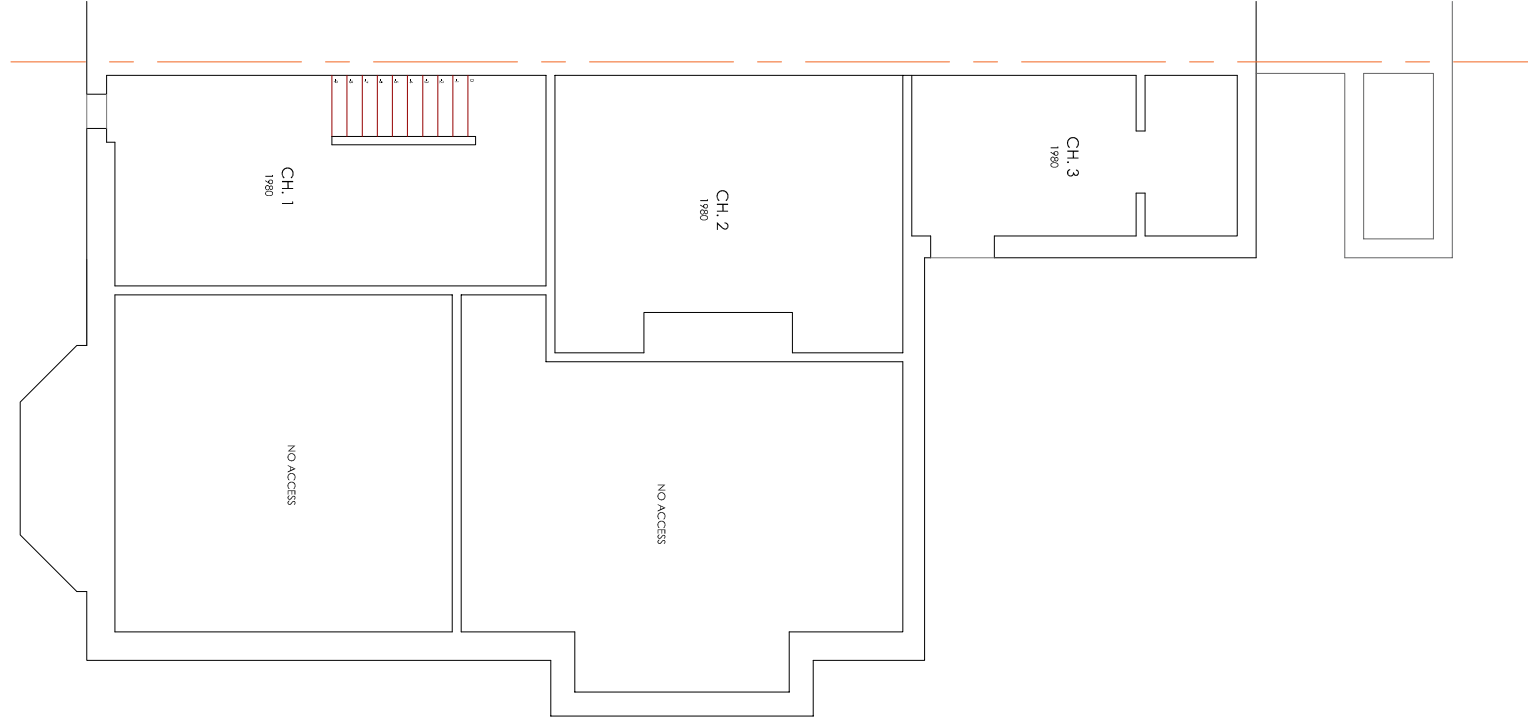


BASEMENT

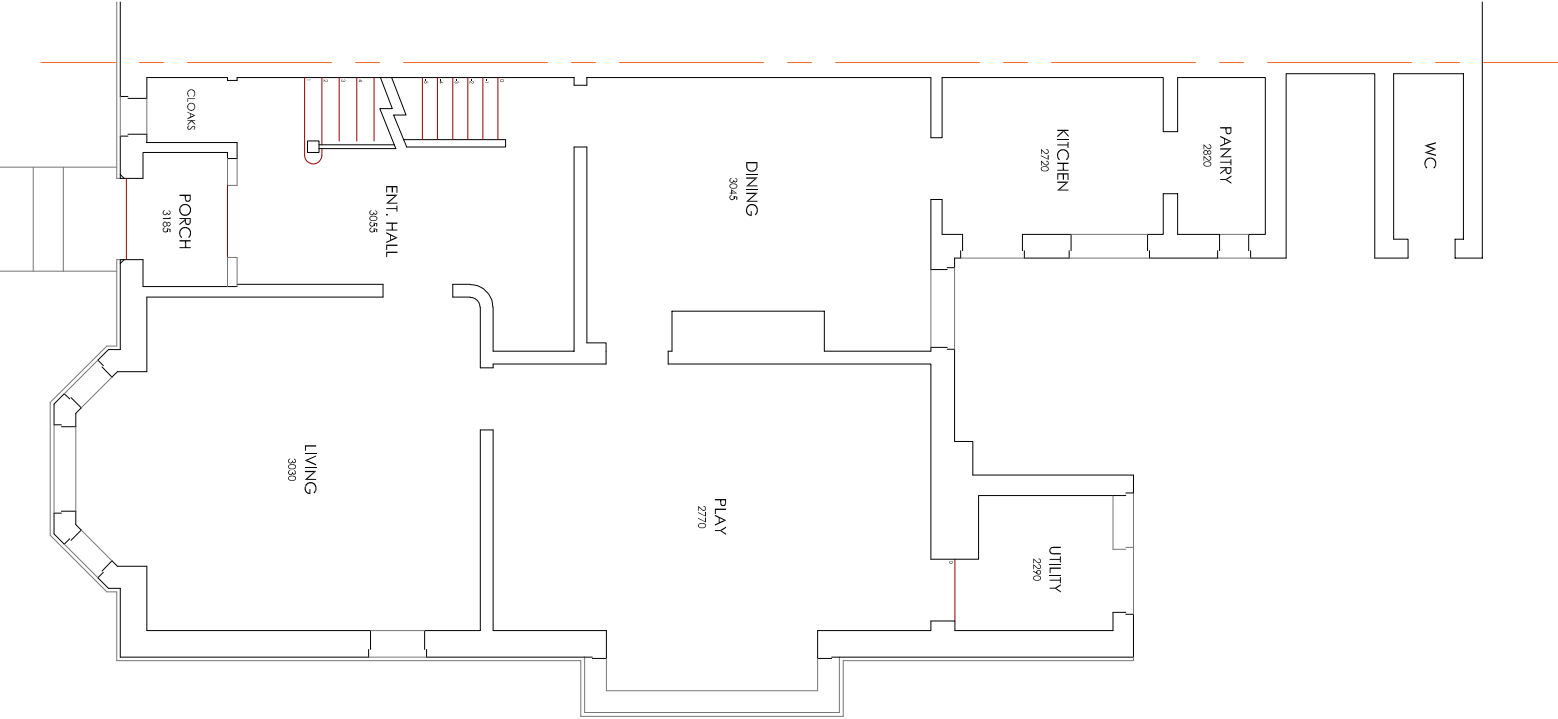


GROUND FLOOR

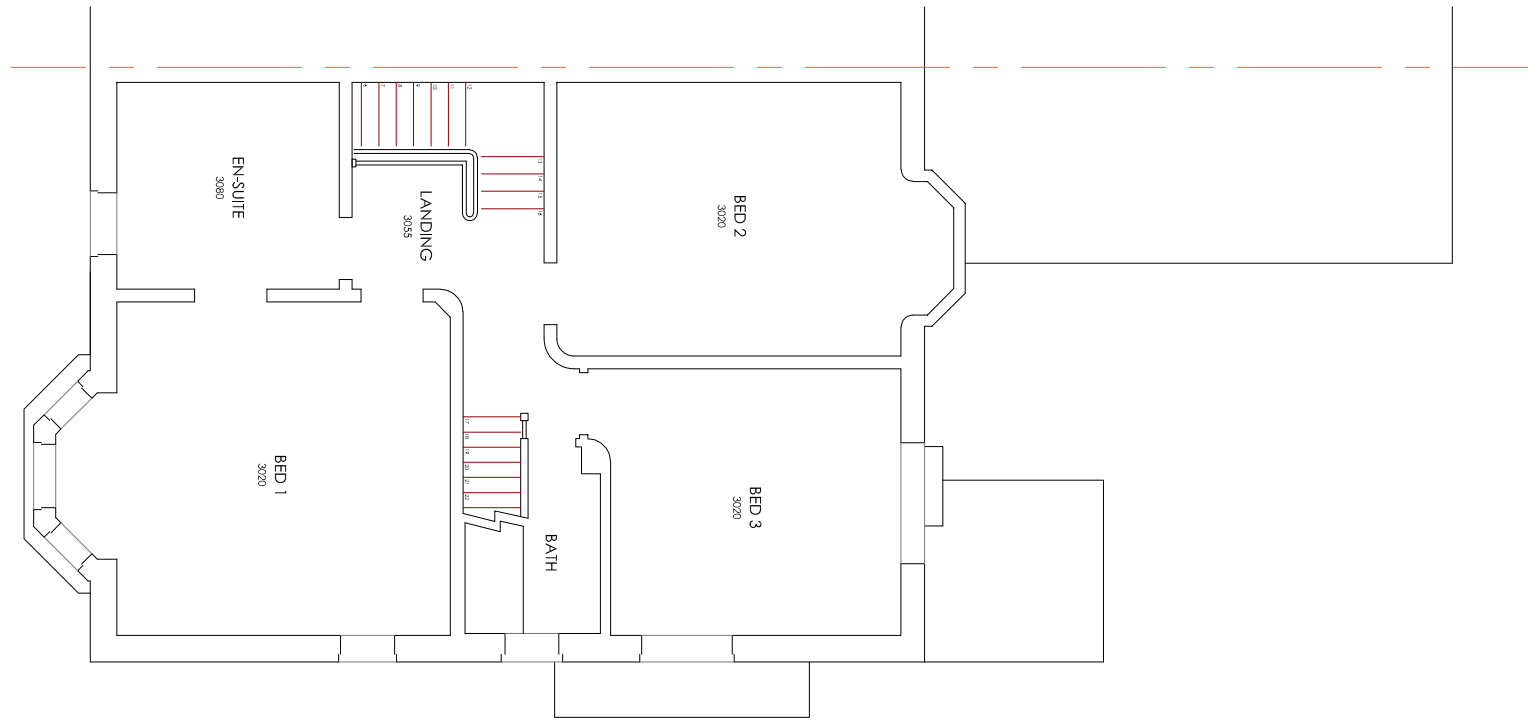


FIRST FLOOR

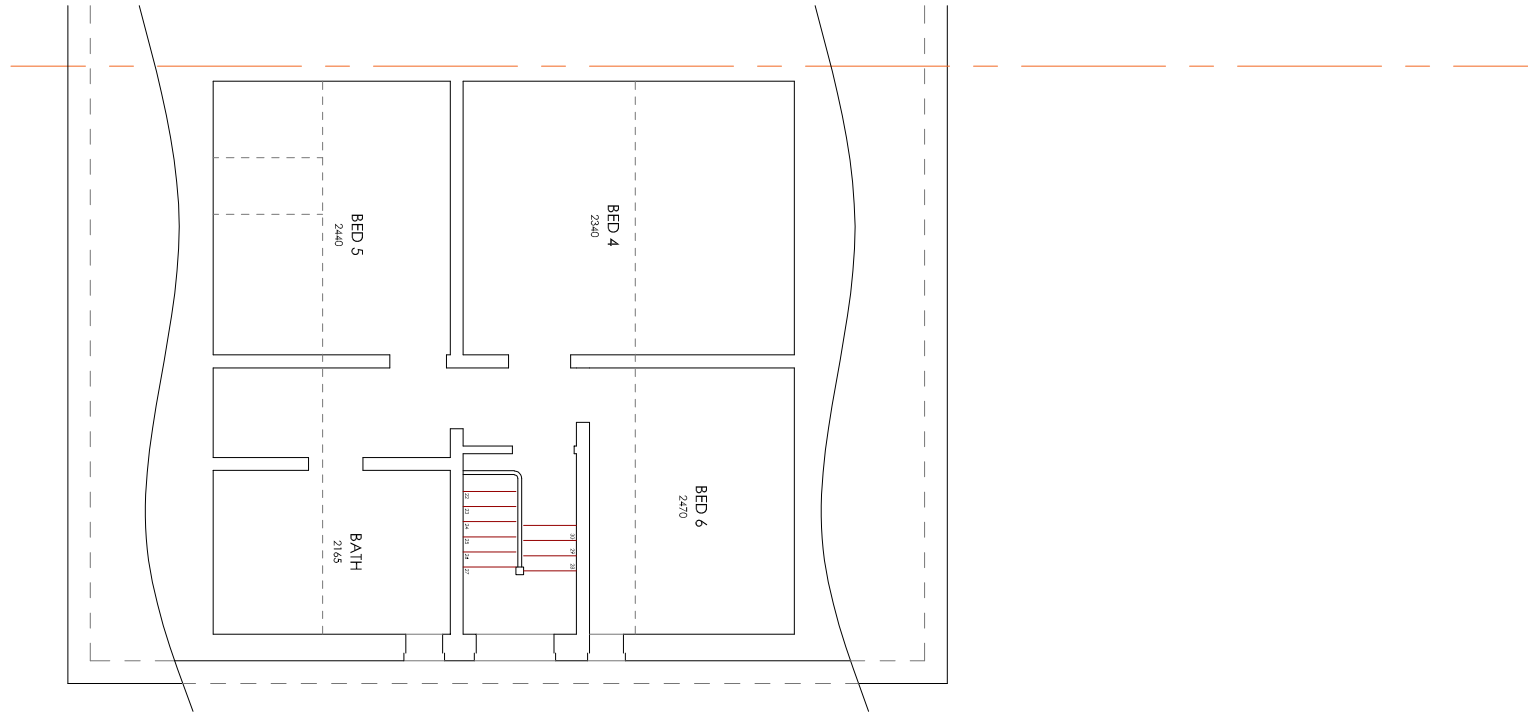

SECOND FLOOR

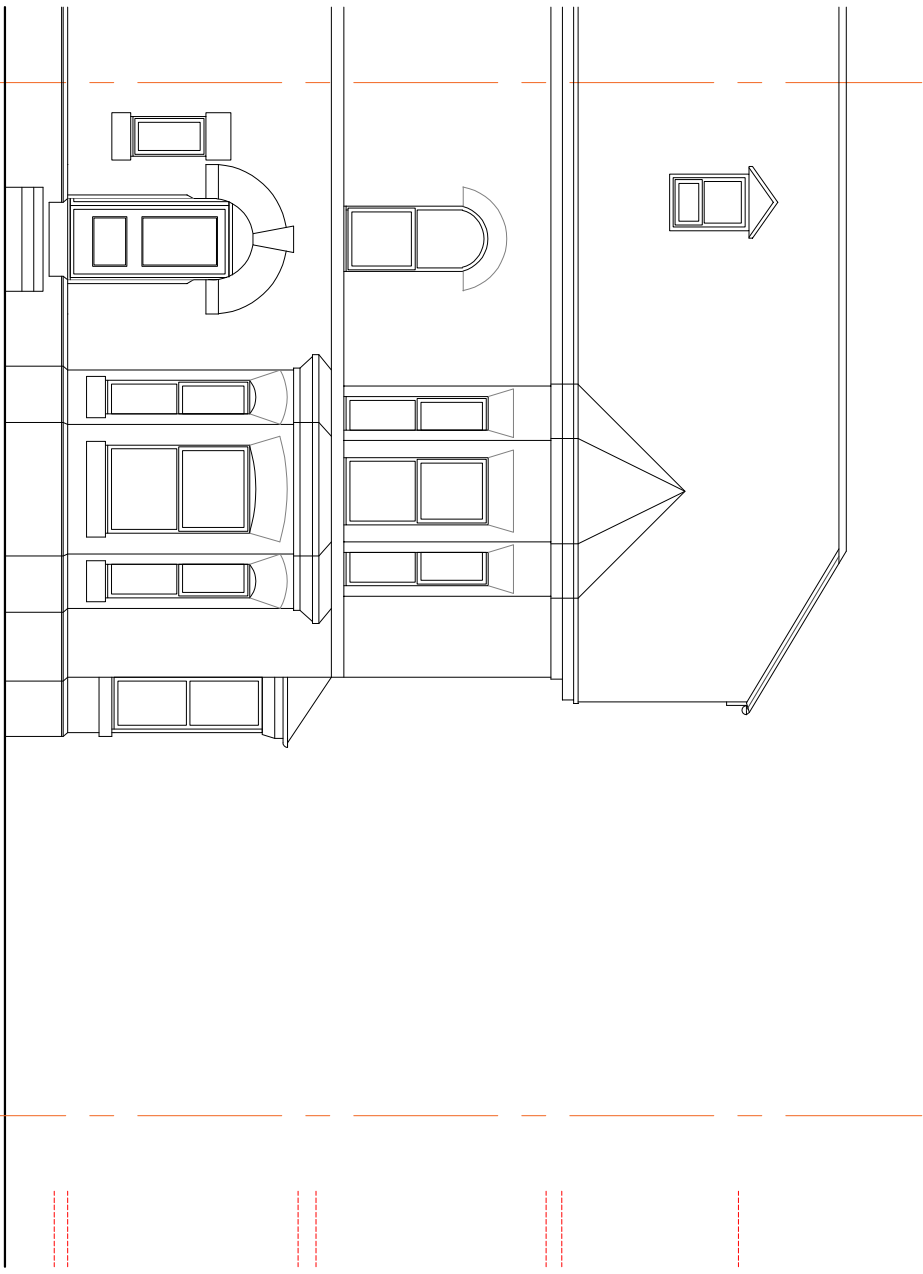


FRONT ELEVATION (SOUTH)

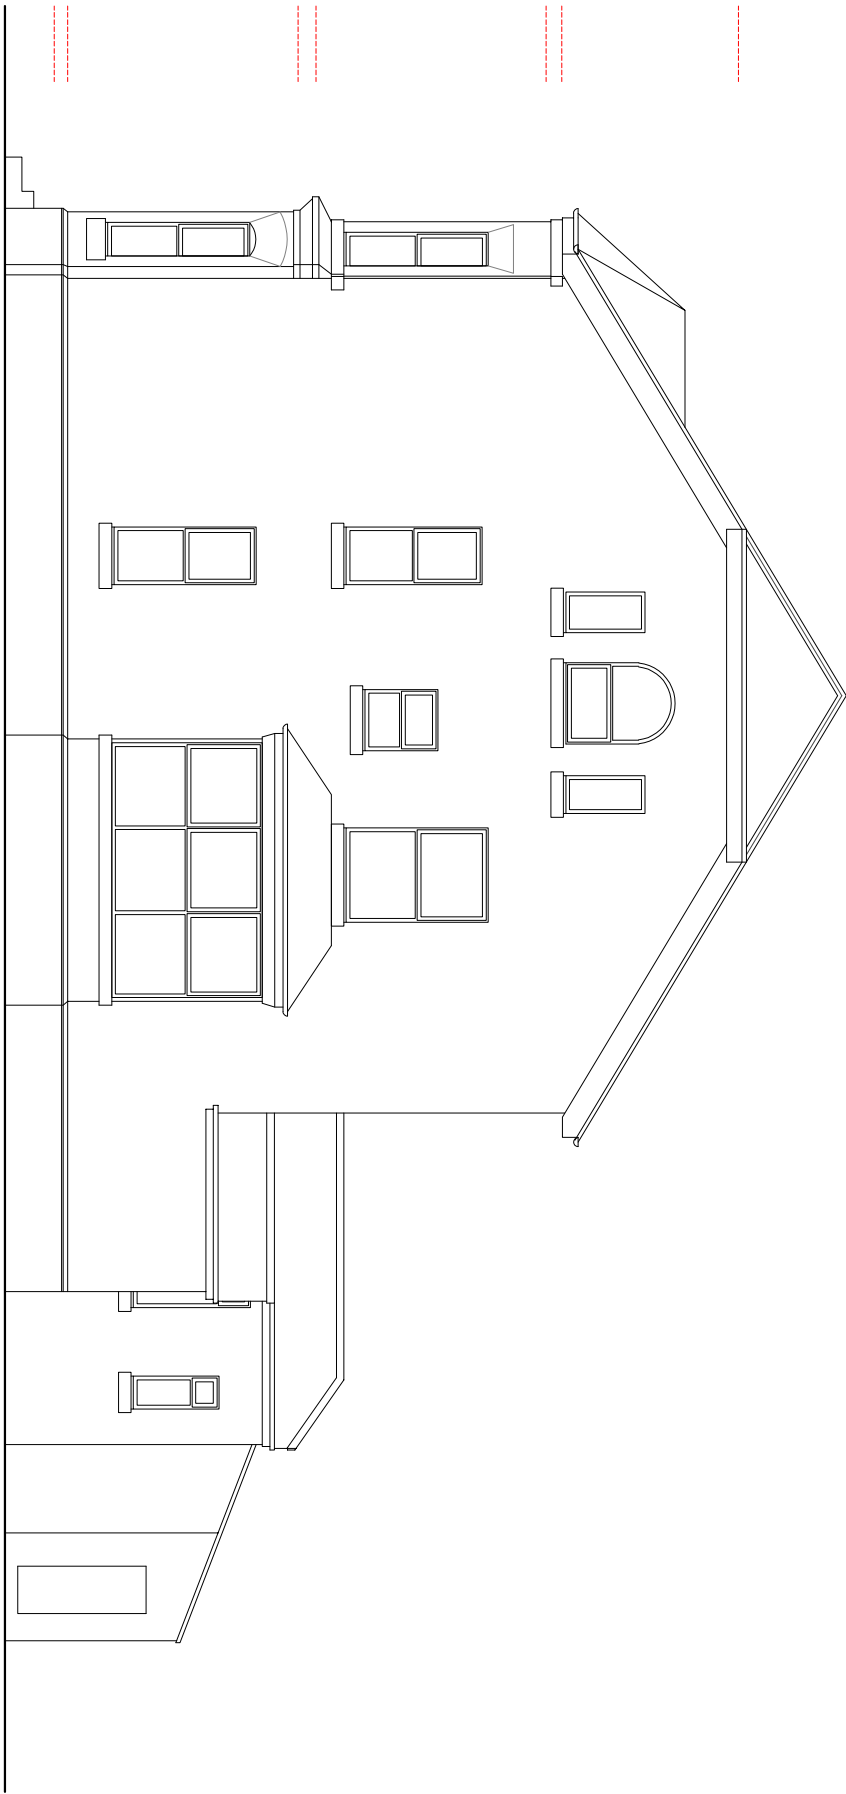


SIDE ELEVATION (EAST)



REAR ELEVATION (NORTH)

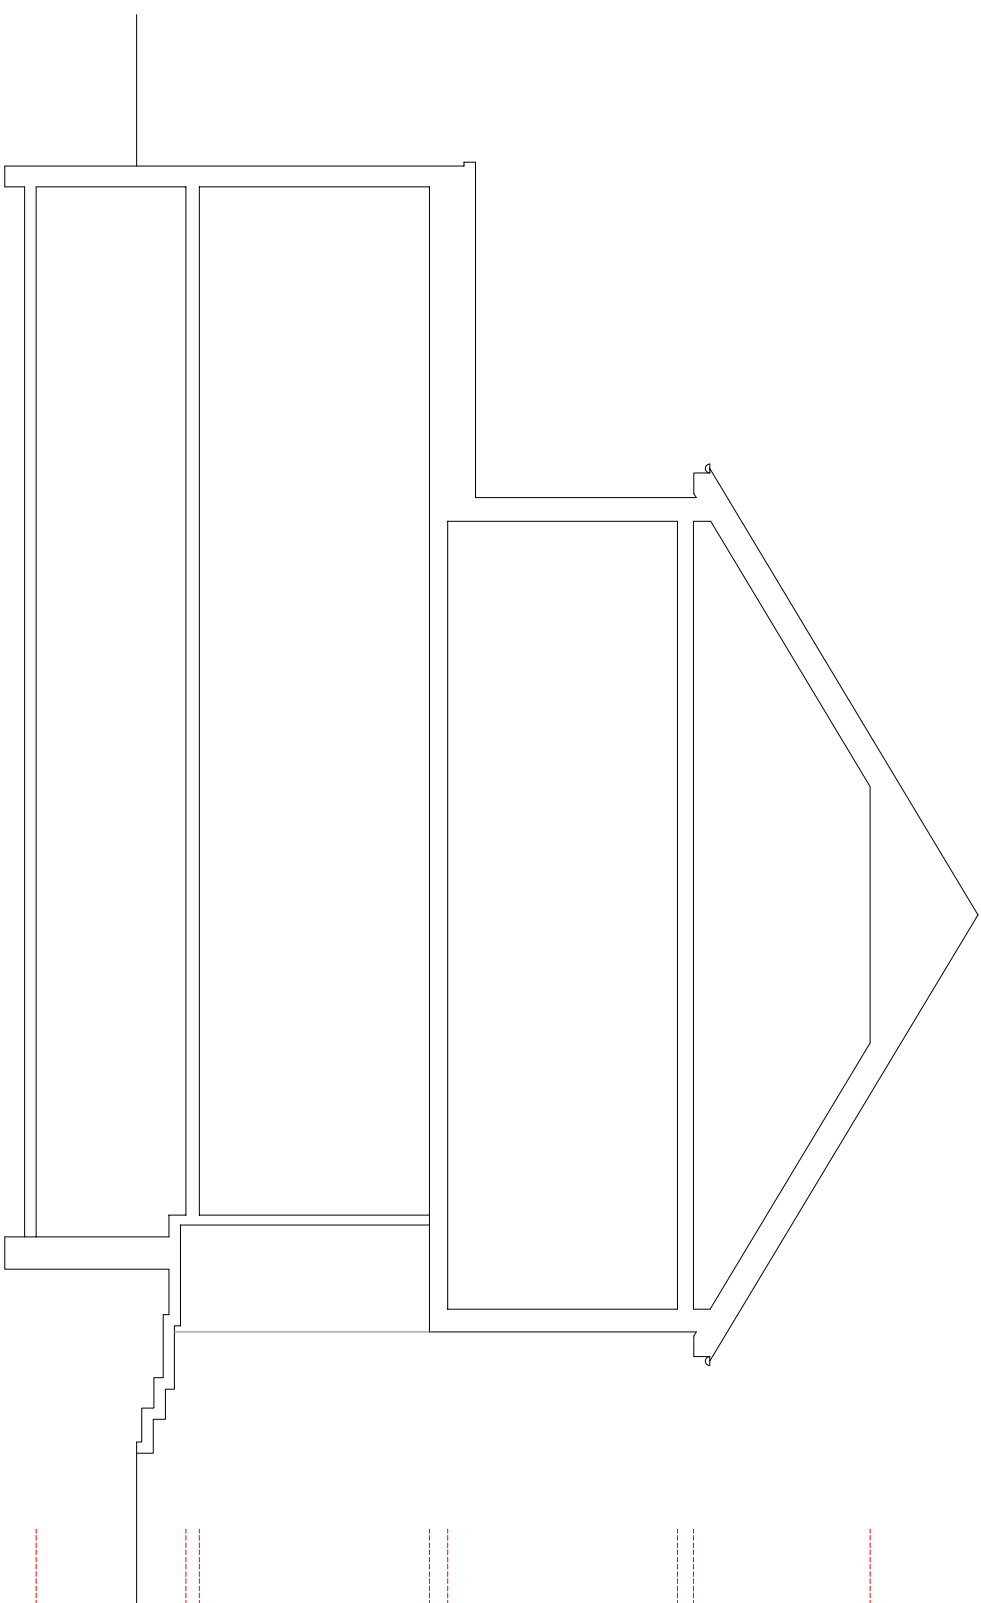

SECTION THRU (WEST)

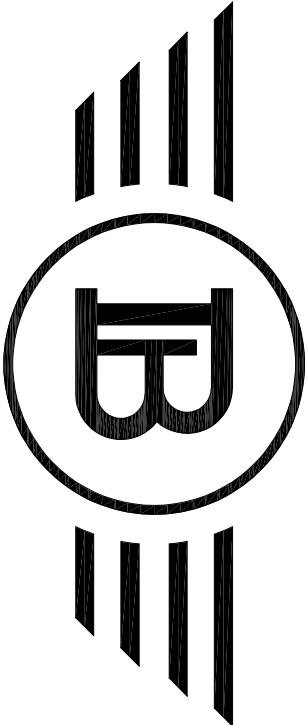

BLUECHIP ARCHITECTS

07999 294 675

DESIGN@BLUECHIP-ARCHITECTURE.CO.UK

WWW.BLUECHIP-ARCHITECTURE.CO.UK

ISSUED FOR PLANNING APPROVAL

21.01.22

DO NOT SCALE FROM THE DRAWING. COPYRIGHT PROTECTED & ISSUED UNDER LICENCE TO THE CLIENT NAMED BELOW. ALL INFORMATION CONTAINED WITHIN IS NON-TRANSFERABLE WITHOUT APPROVAL FROM BLUECHIP ARCHITECTS.