



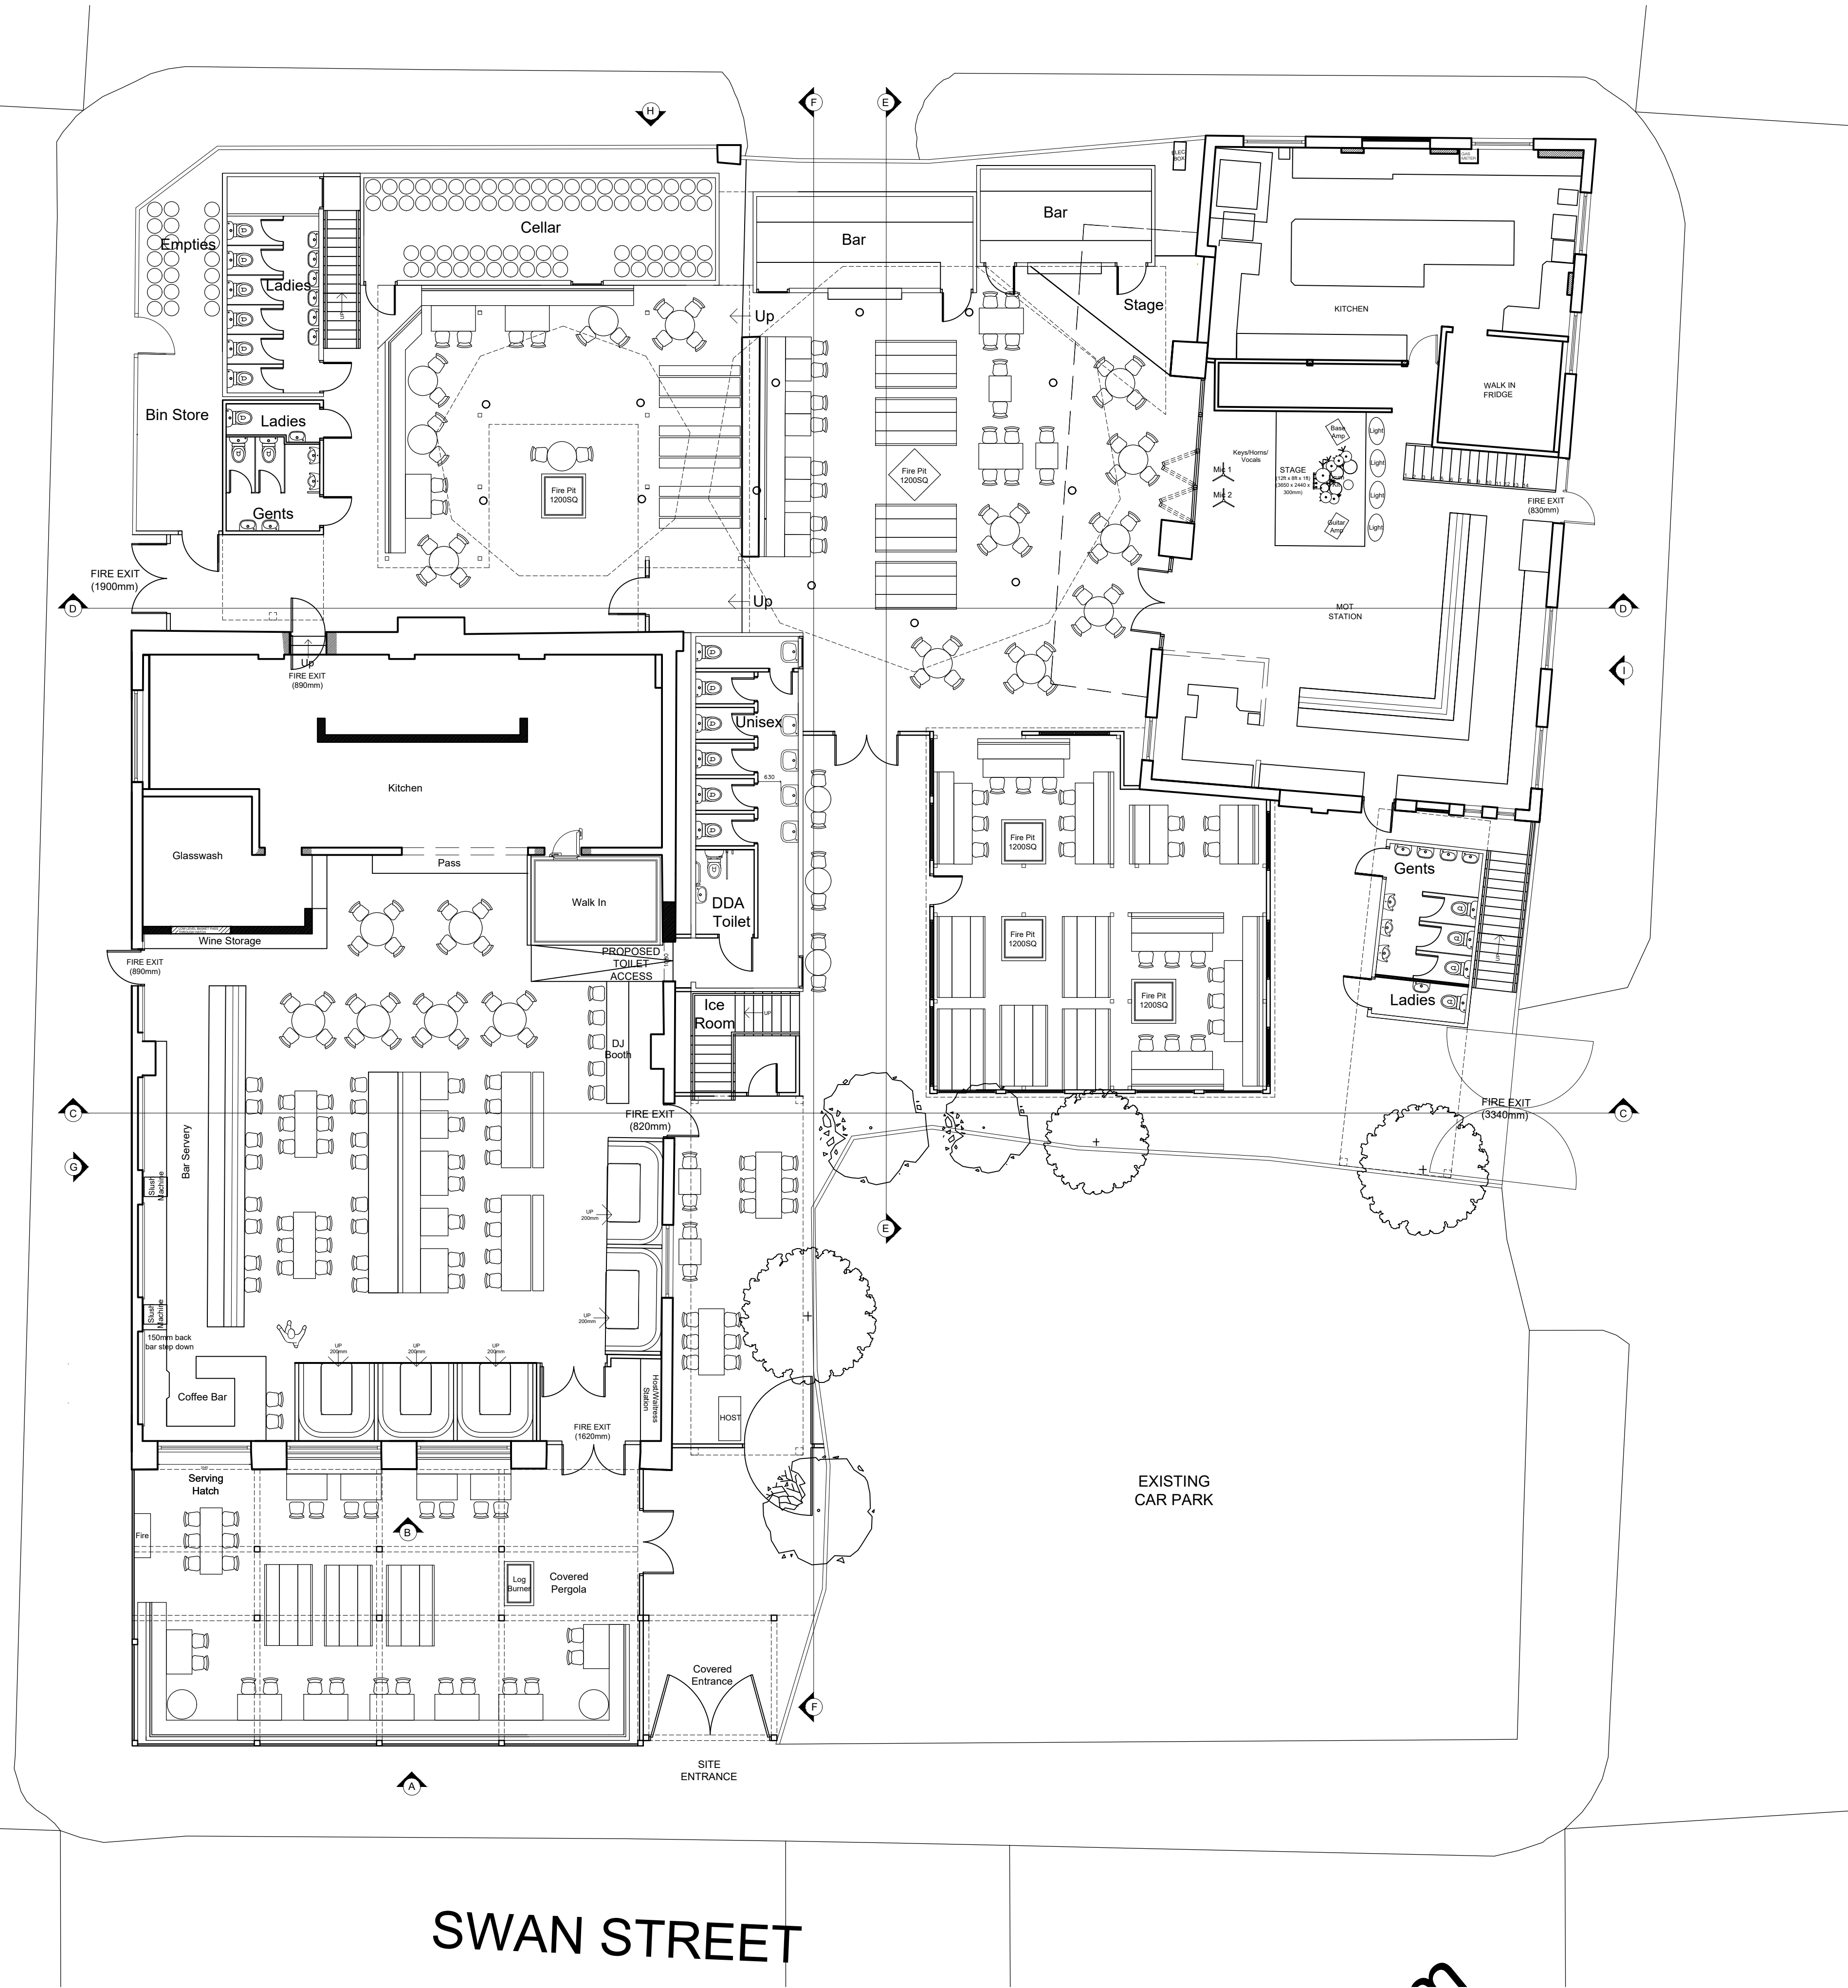

All levels and dimensions must be checked on site by contractor prior to commencement of works. Any variations must be reported to JSA Design. All information hereon in is the copyright of JSA Design. Copying in full or in part is forbidden without the written permission from JSA Design.

- C 22.04.22 Gates amended, loose planters removed.
- B 02.02.22 Revised layout for submission
- A 28.01.22 Revised layout for submission

Client			
SWAN STREET FIREHOUSE LTD			
Date	Jan 2022	Status	STAT
Drawn	RR	Checked	-
Scale	1:100	Size	A1
Rev.	C	Drawing No.	320-401
Drawing Title			
Proposed Site Plan GF			
Project Title			
40 Swan Street Manchester			

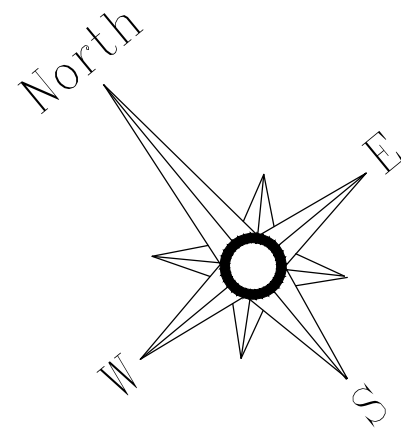