



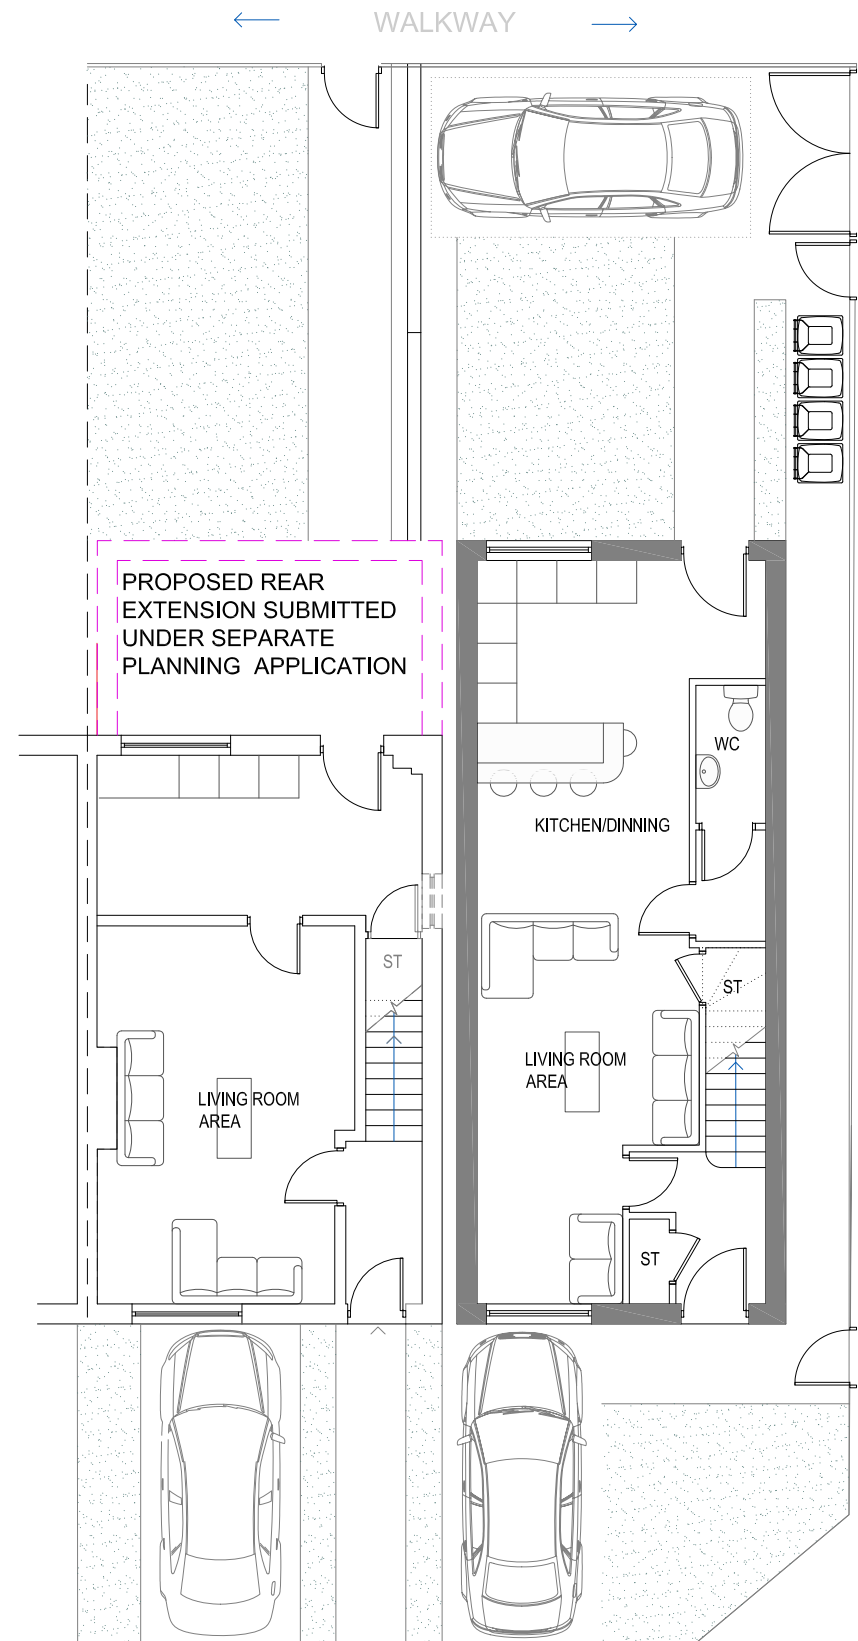


PLOT NO 41
PROPOSED
GROUND FLOOR
1:100


PLOT NO 43
PROPOSED NEW BUILT
GROUND FLOOR
1:100

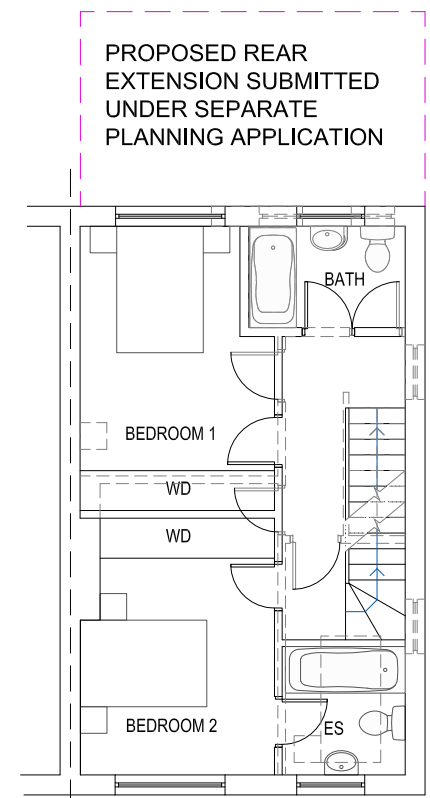

PLOT NO 41
PROPOSED
FIRST FLOOR
1:100

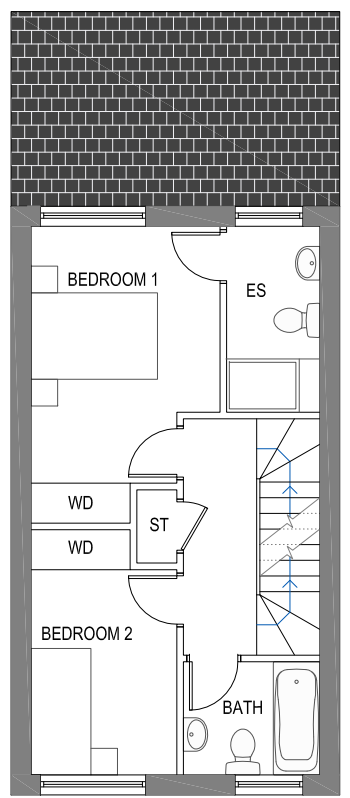

PLOT NO 43
PROPOSED NEW BUILT
FIRST FLOOR
1:100

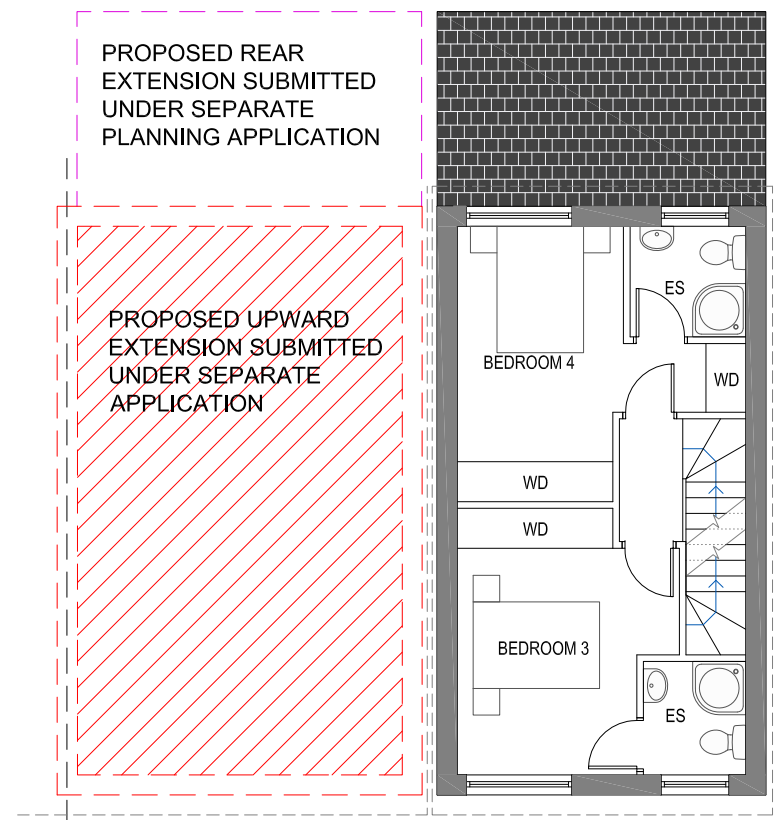

PLOT NO 43
PROPOSED
LOFT FLOOR
1:100

				HOWARD & SEDDON A.R.I.B.A. CHARTERED ARCHITECTS, 64 WASHWAY ROAD, SALE, CHESHIRE. M33 7RE. TEL No 0161-973 8296 FAX No 0161-962 3485 e-mail : admin@howardandseddon.co.uk	PROJECT	RESIDENTIAL DEVELOPMENT, 41 NANCY STREET, M15 4FZ OLD TRAFFORD	TITLE PROPOSED NEW BUILD FLOOR PLANS	DRAWN ET	DRG No. 15,091 17
					CLIENT			Mr OSMAN & Mr ABDUL SALIM	
A	FIRST ISSUE	ET	02.02.22		SCALE 1:100 (A3)	AMENDMENT A			
REV	DESCRIPTION	BY	DATE						