


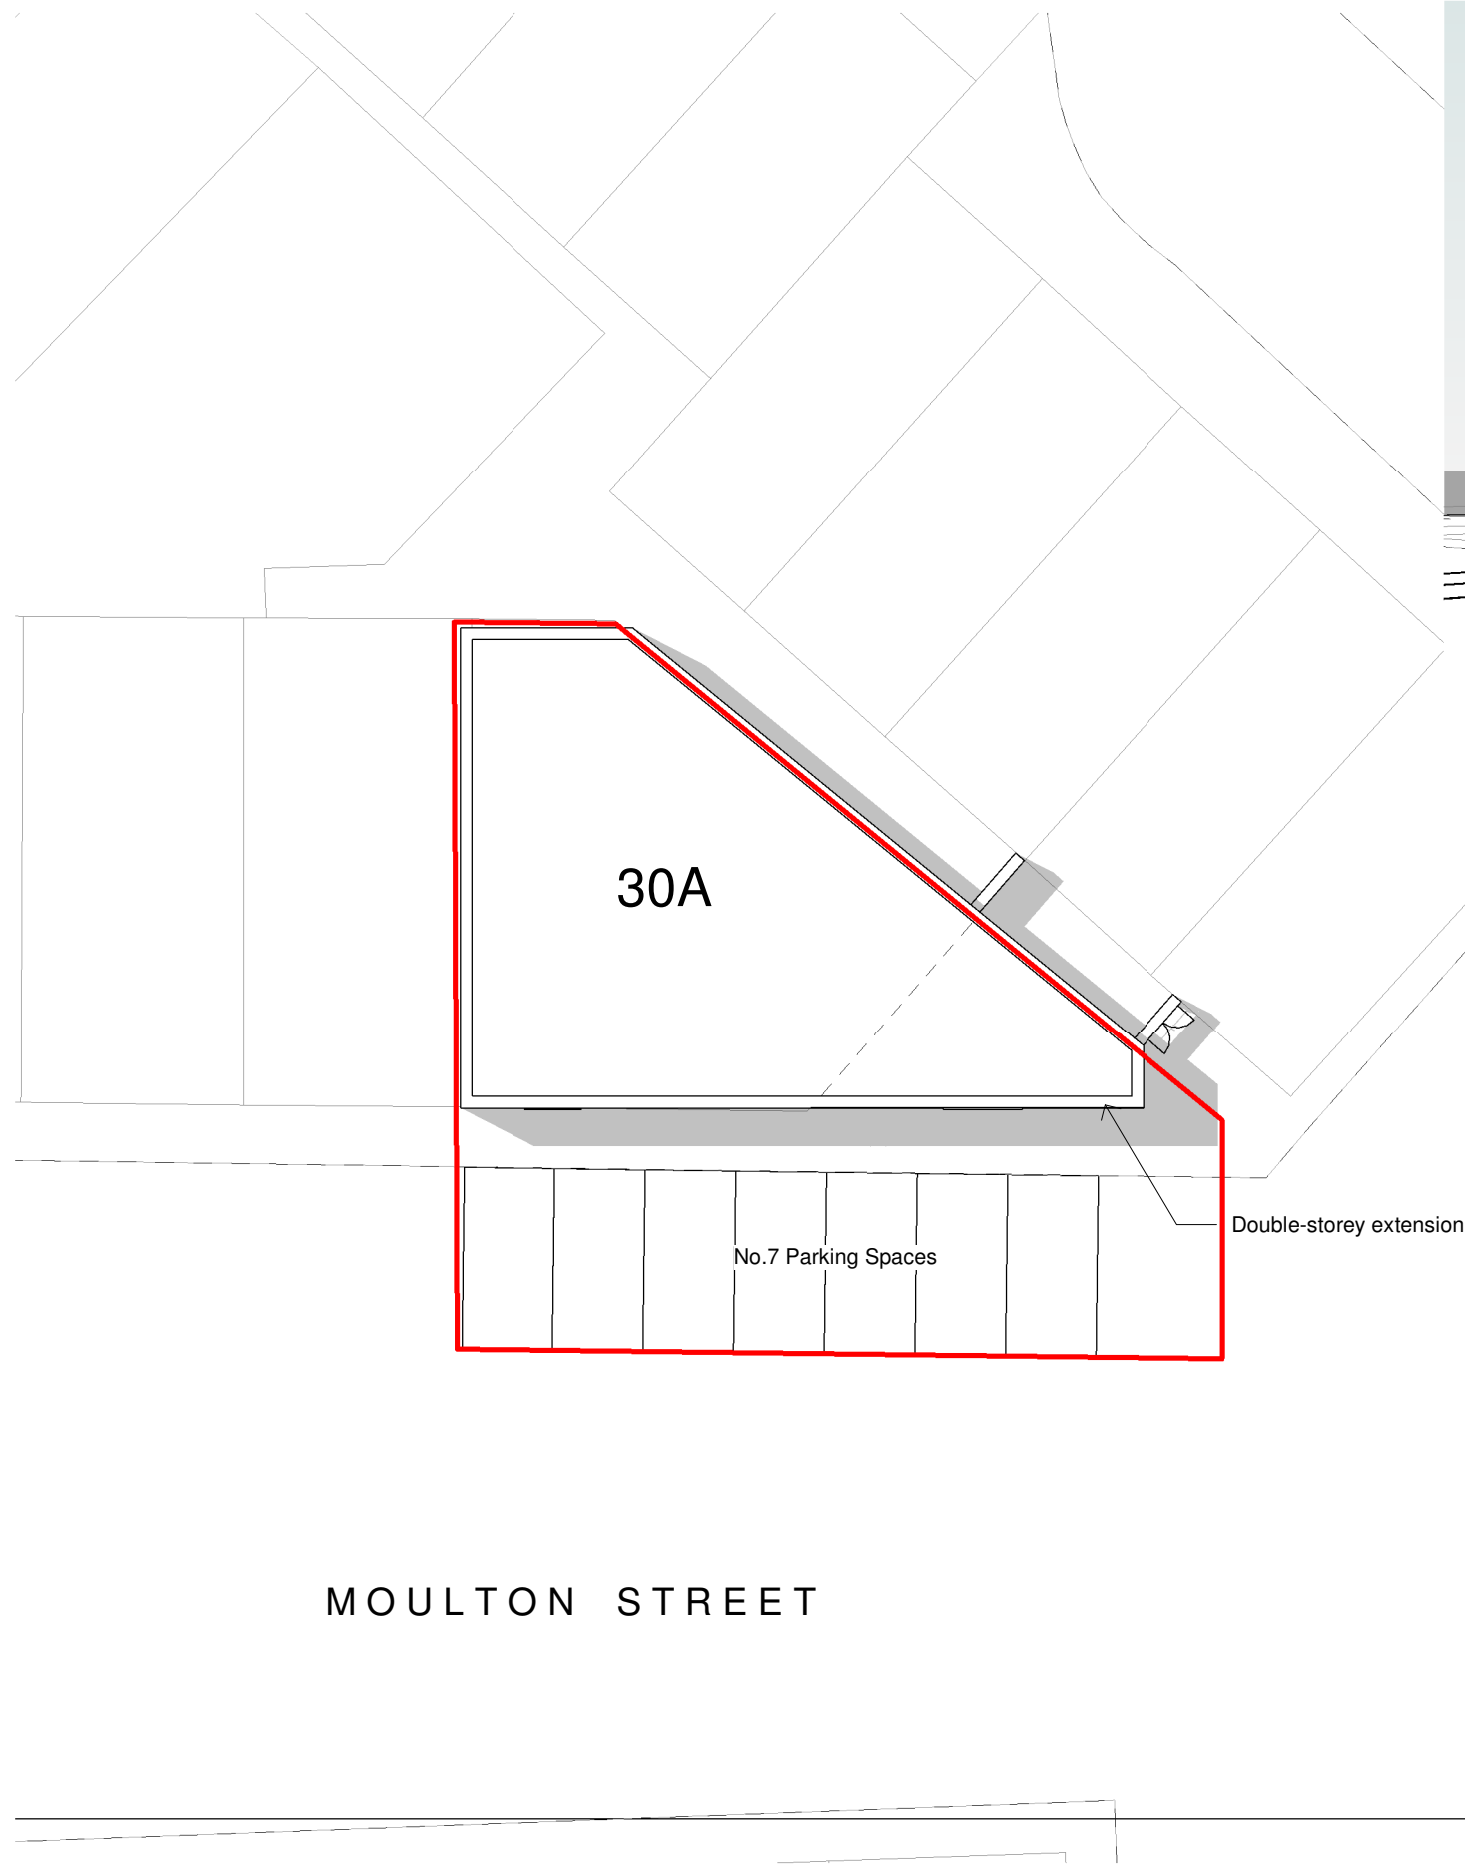

2 Proposed View



General Notes
The Architect shall have no responsibility for any use made of this document other than for that which it was prepared and issued.
All dimensions should be checked on site. Do not scale from this drawing. To be read in conjunction with all other Consultant's drawings. The Architect to be immediately notified of any discrepancies.
Copyright on this drawing retained by the Architect.

LEGEND
Site Boundary

E	17/01/22	SA	SH	Added fire escape doors	
D	17/11/21	SH	SH	Revised annotations	
C	08/10/21	SA	SH	Red Line & Car Park	
B	21/09/21	HG	SH	Bin store added	
A	16/08/21	HG	SH	Amended plans	
-	12/08/21	HG	SH	Initial Issue	
No.	Date	Dwn	Chk	App	Revision or reason for issue

Client
-

createitstudios
Architects & Designers

Create It Studios (NW) Ltd
Universal Square
Devonshire Street North
Manchester M12 6JH
0161 974 6165
www.createitstudios.co.uk
info@createitstudios.co.uk

Project Title
30A Moulton St, Cheetham Hill,
Manchester M8 8FQ

Scale / North Point
1 : 200

Drawing Title
Proposed Site Plan and 3D View

Drawing Number	Revision
A1383(02)AP001	E
Drawing Status	
Preliminary	

1 Proposed Site Plan
1 : 200

