


PROPOSED FRONT ELEVATION - POST SUMMER ACTIVATION

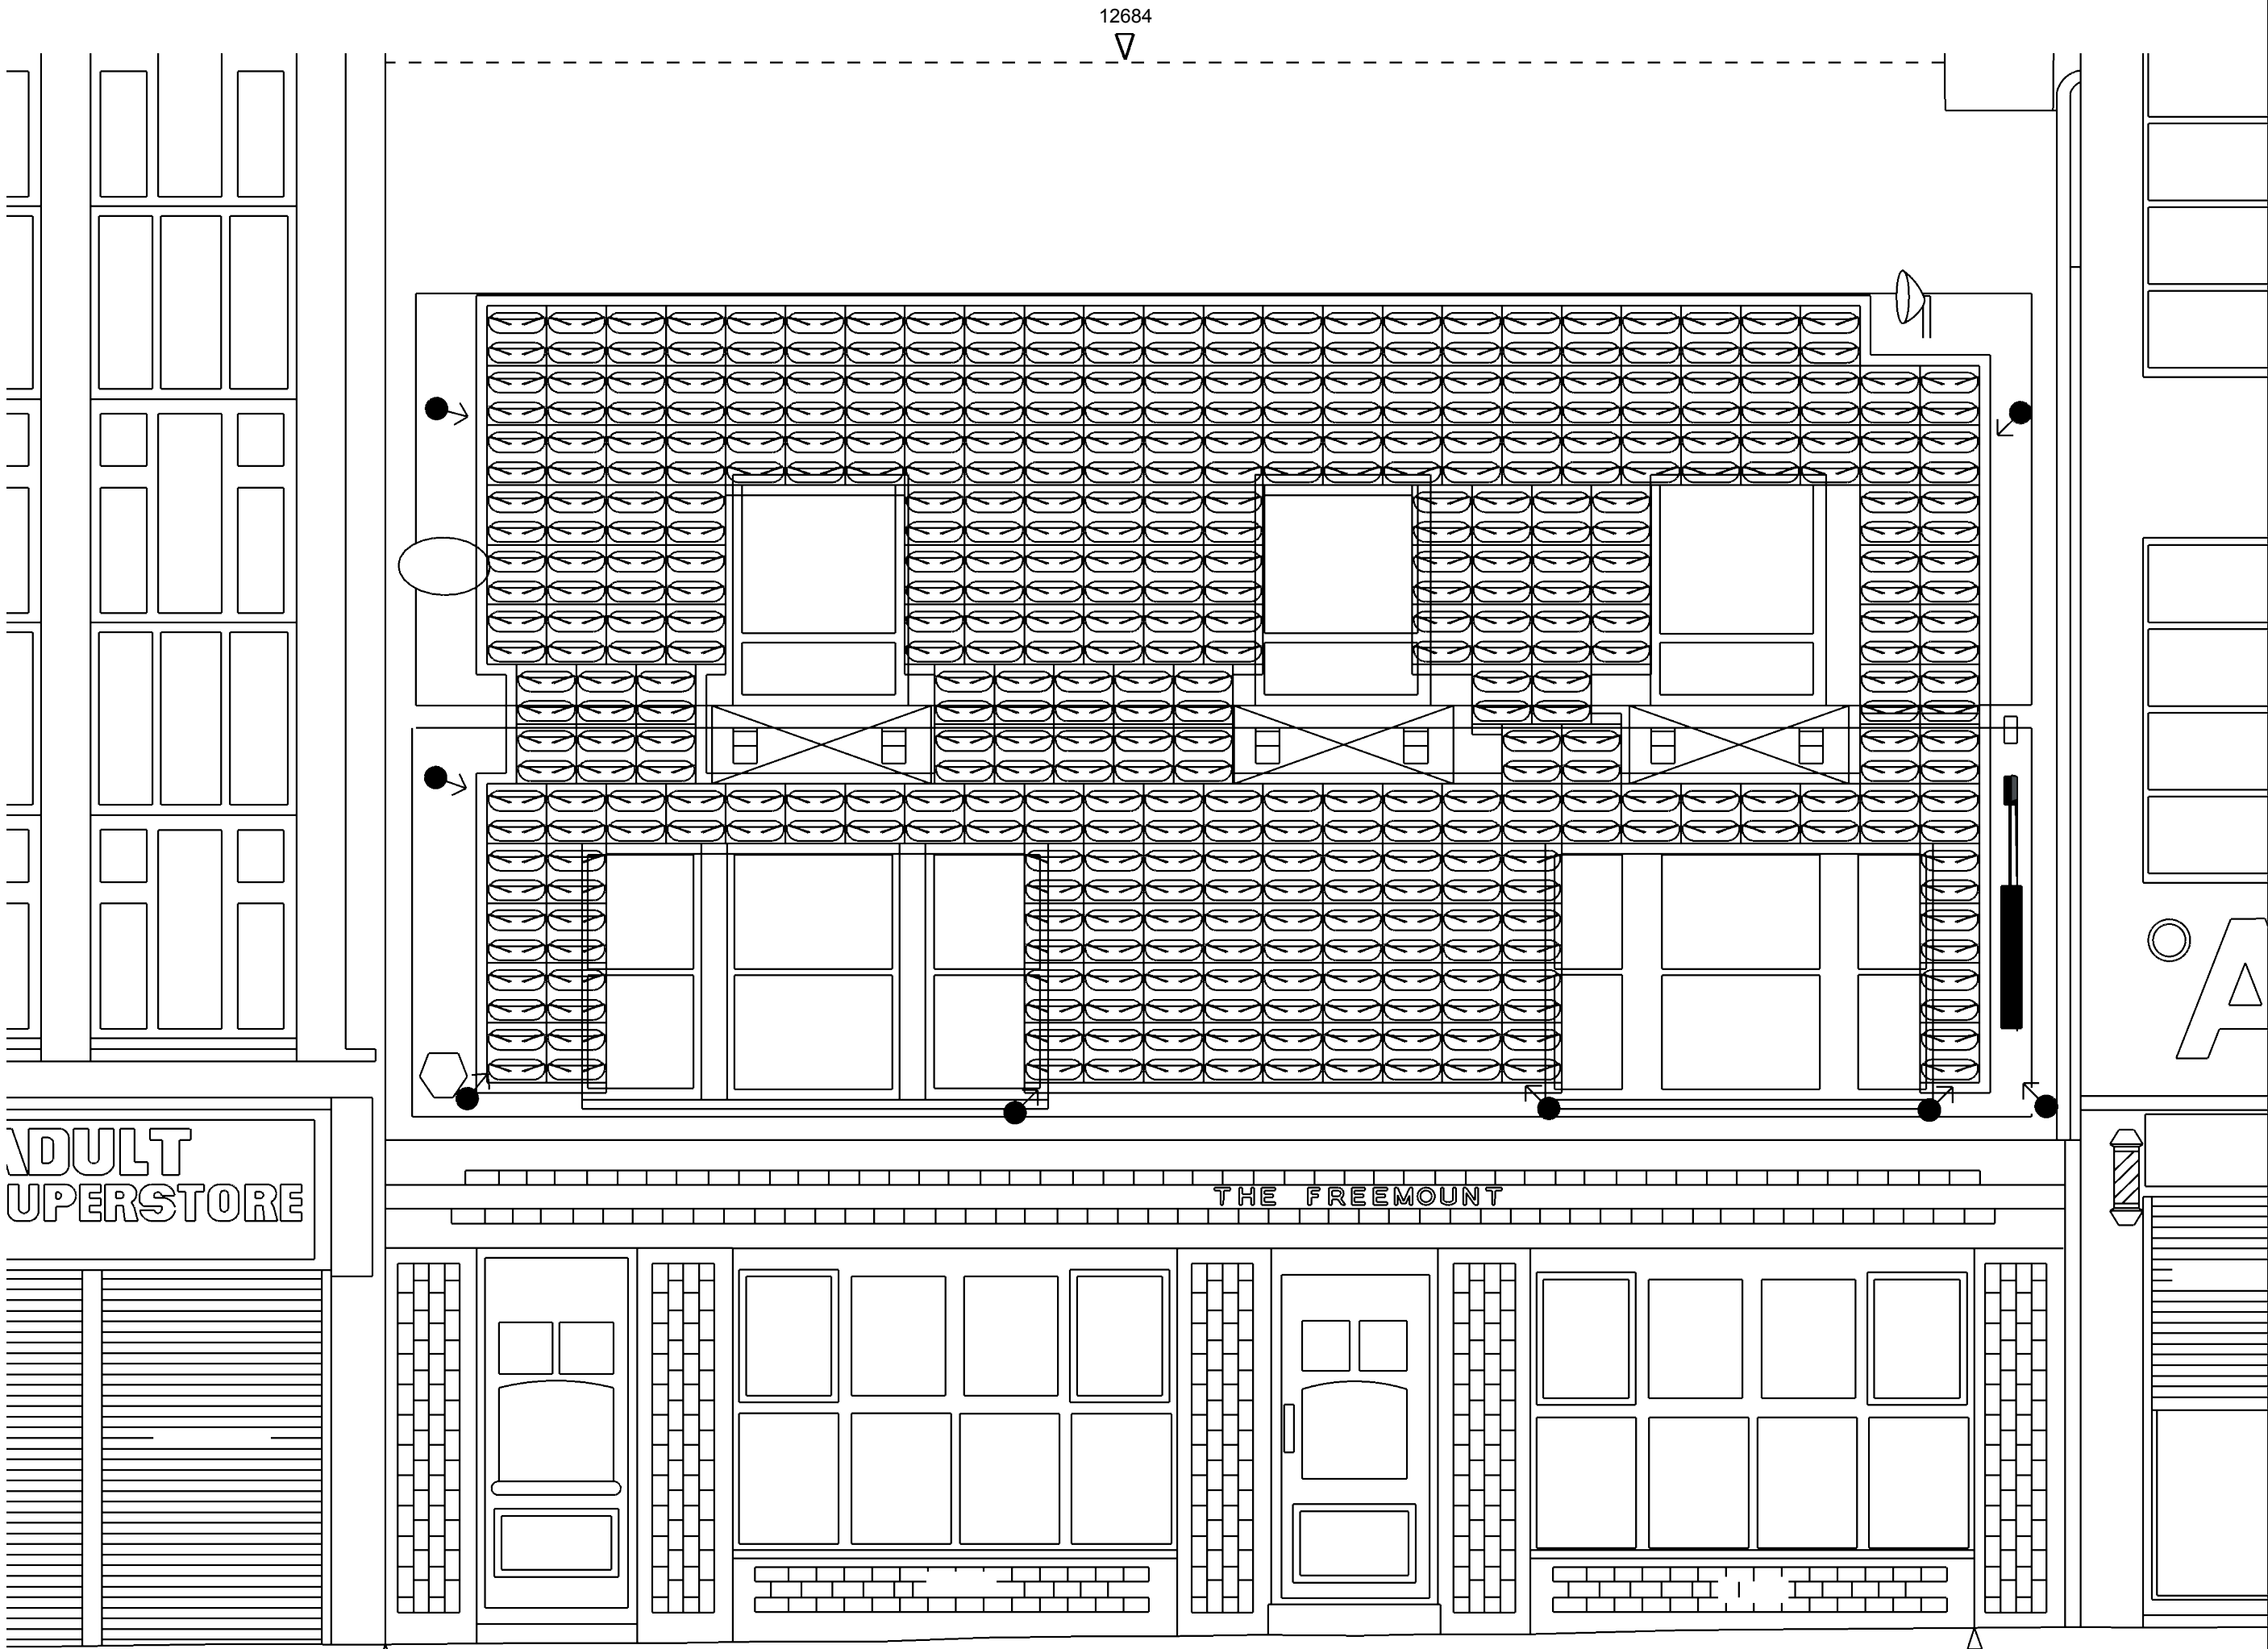

CLIENT
Inch's
The Freemount, 73-75
Oldham Street,
Manchester

ISSUE
26/04/2022
SCALE:
1/50 @ A3

PROJECT NO.
041
PROJECT
Inch's X Patch
Living wall

DRAWN BY
PD
DESCRIPTION
Proposed Front
Elevation - Post
summer activation