


Notes:


All dimensions are in millimetres unless stated otherwise. No dimensions to be scaled from drawings. All dimensions to be checked on site prior to manufacture.

Any discrepancies between drawings and site conditions are to be reported to the contract manager.


This drawing is to be read in conjunction with all relevant Structural Engineers and Mechanical & Electrical Engineers drawings and specification.

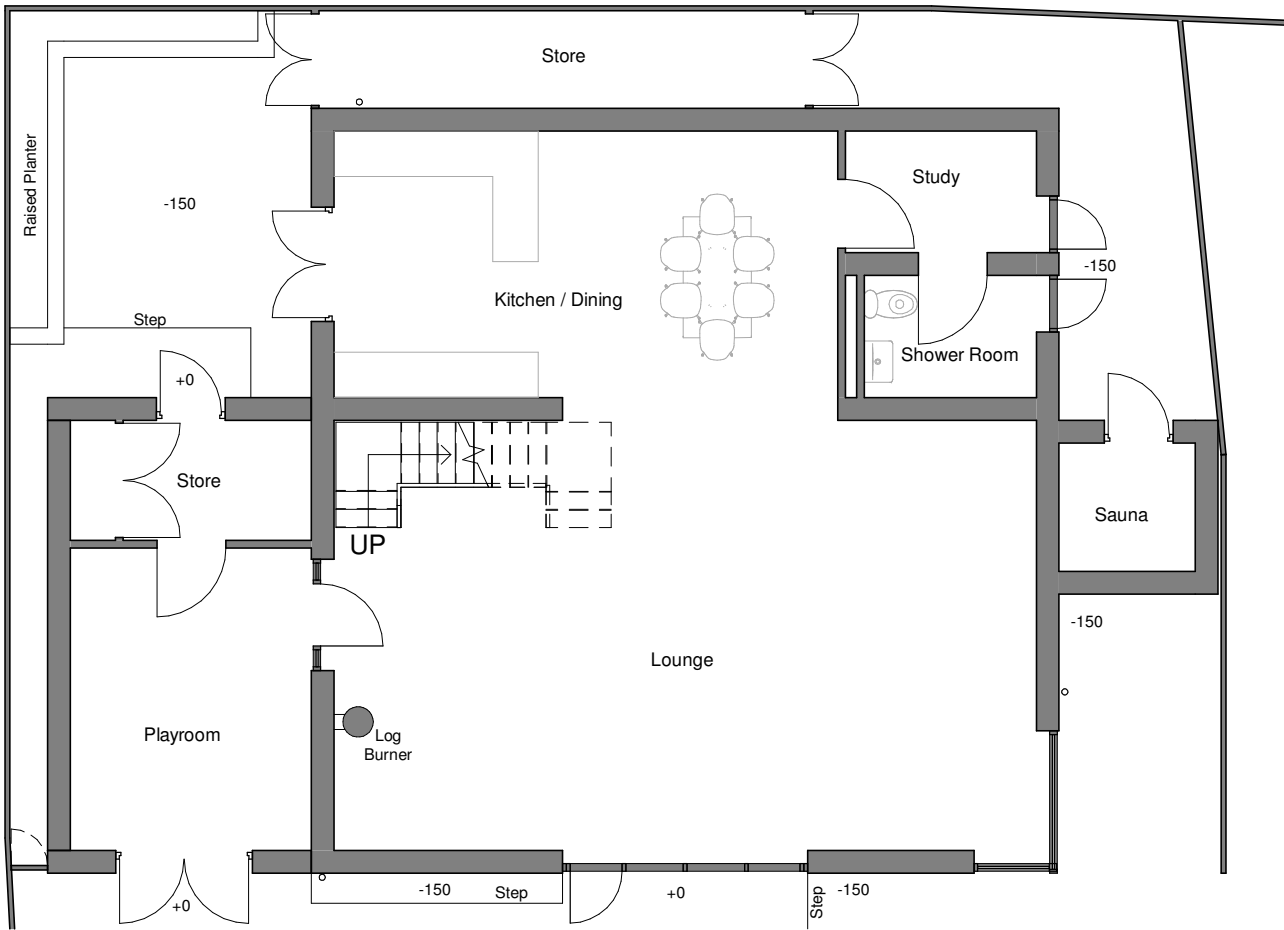


Existing Ground Floor Plan
1 : 100

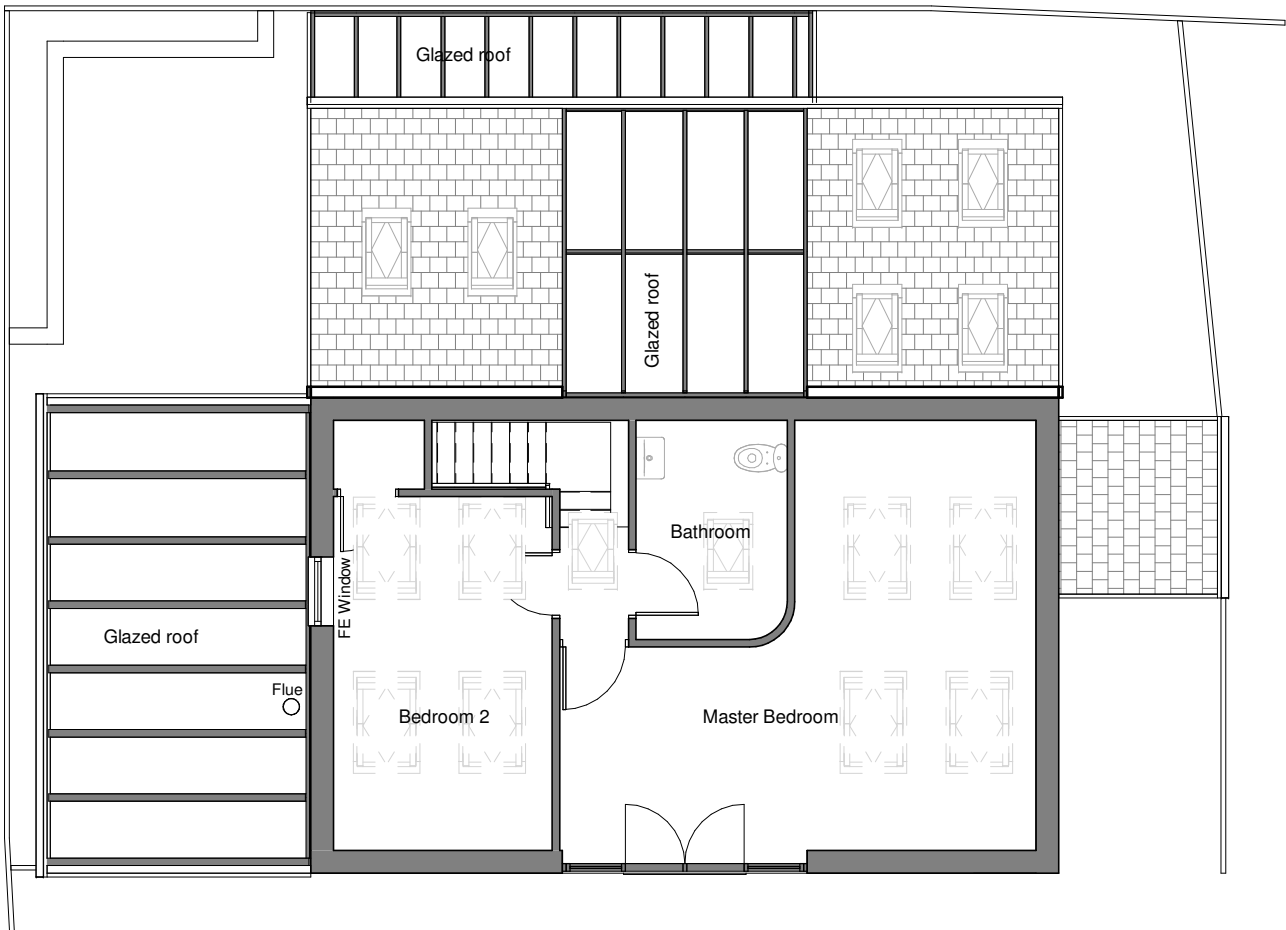


Existing First Floor Plan
1 : 100

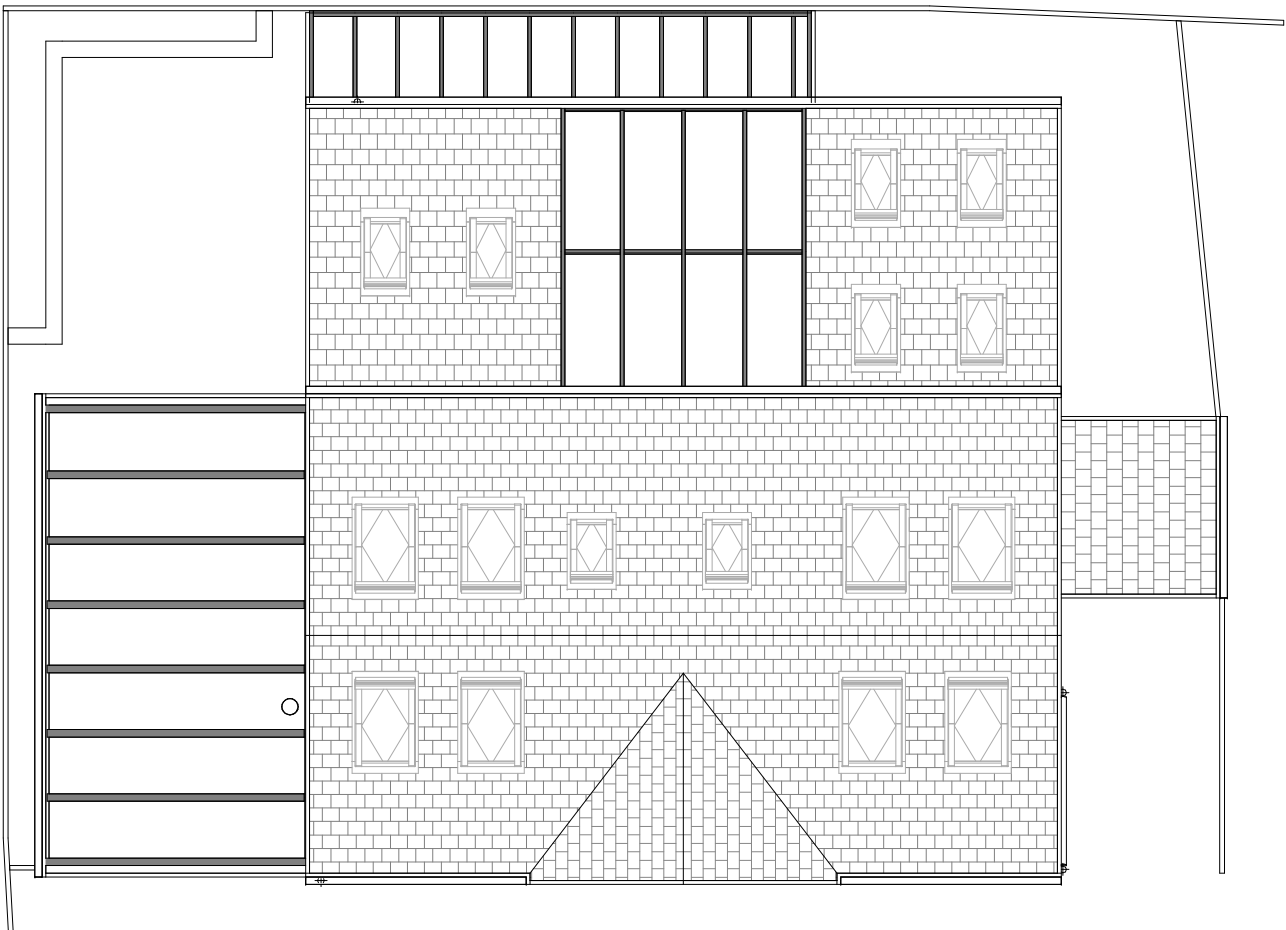


Existing Roof Plan
1 : 100

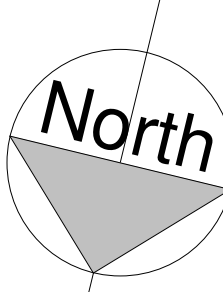

Existing Front Elevation (NW)
1 : 100

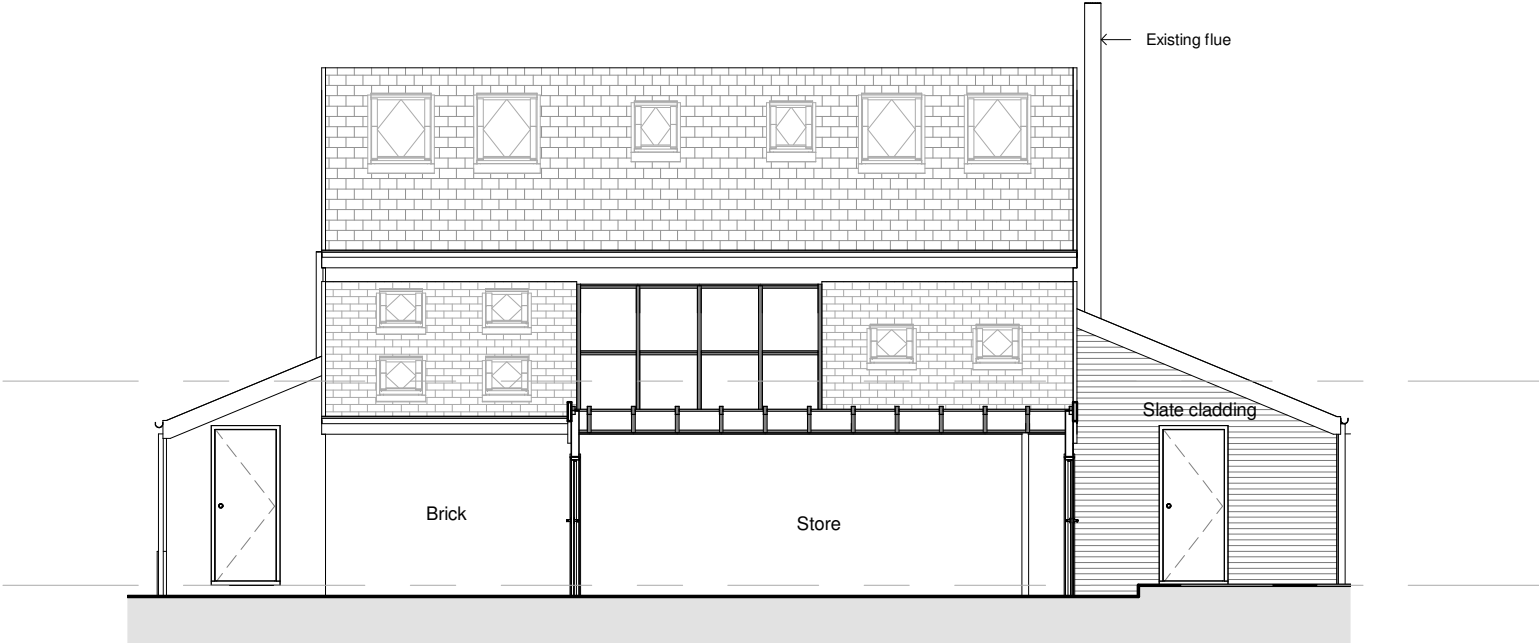


Existing Rear Elevation (SE)
1 : 100

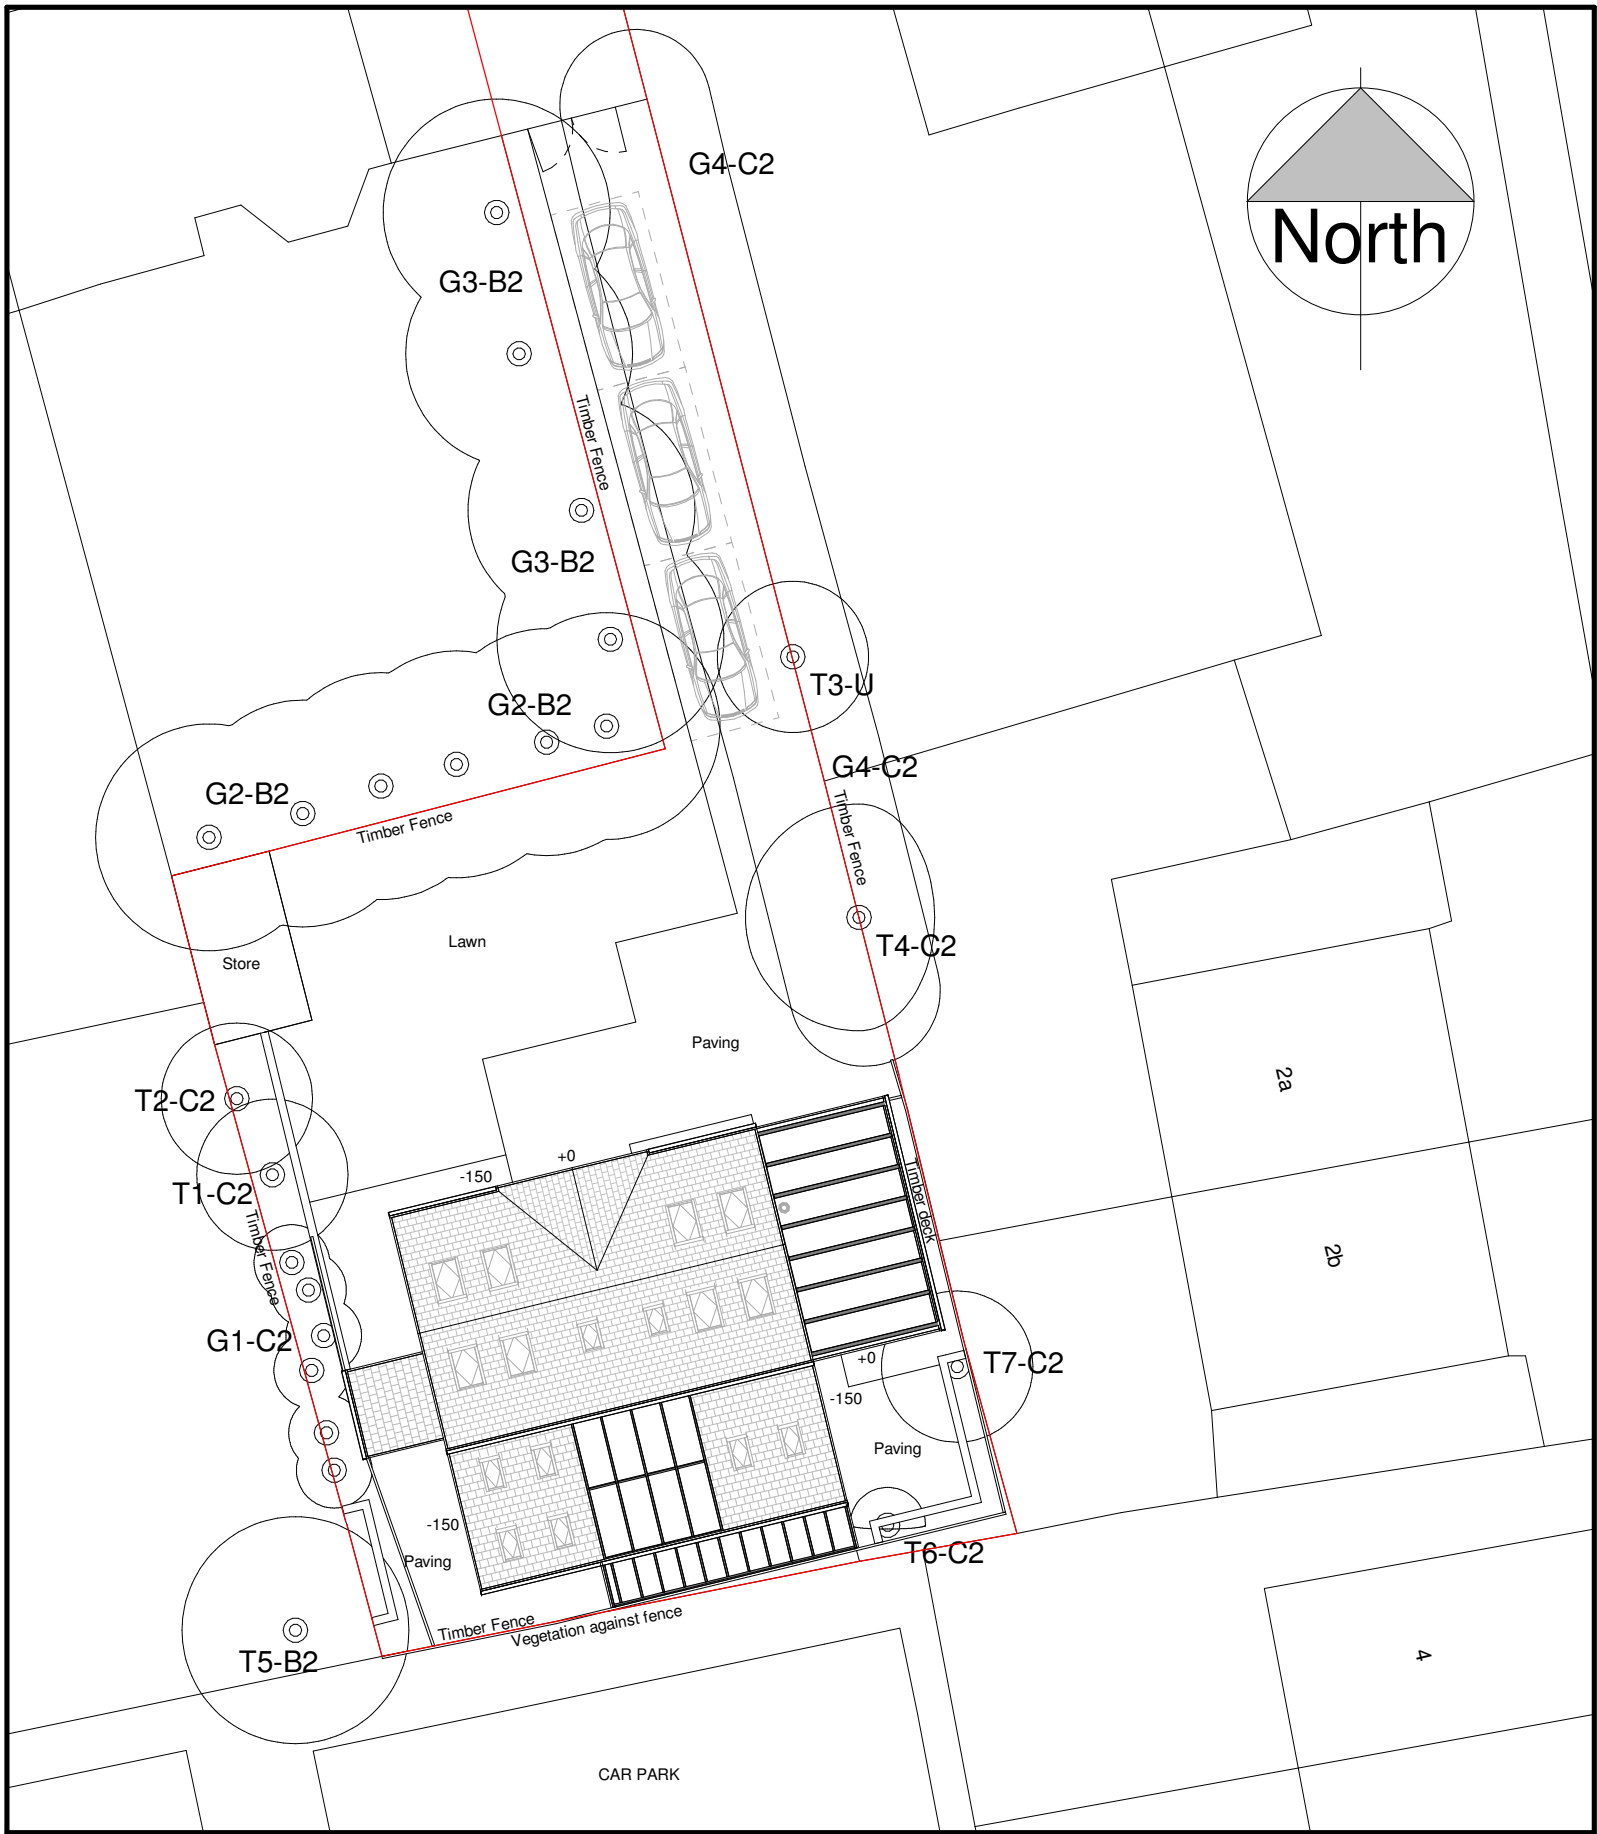

Existing Site Plan
1 : 200



Existing Side Elevation (NE)
1 : 100

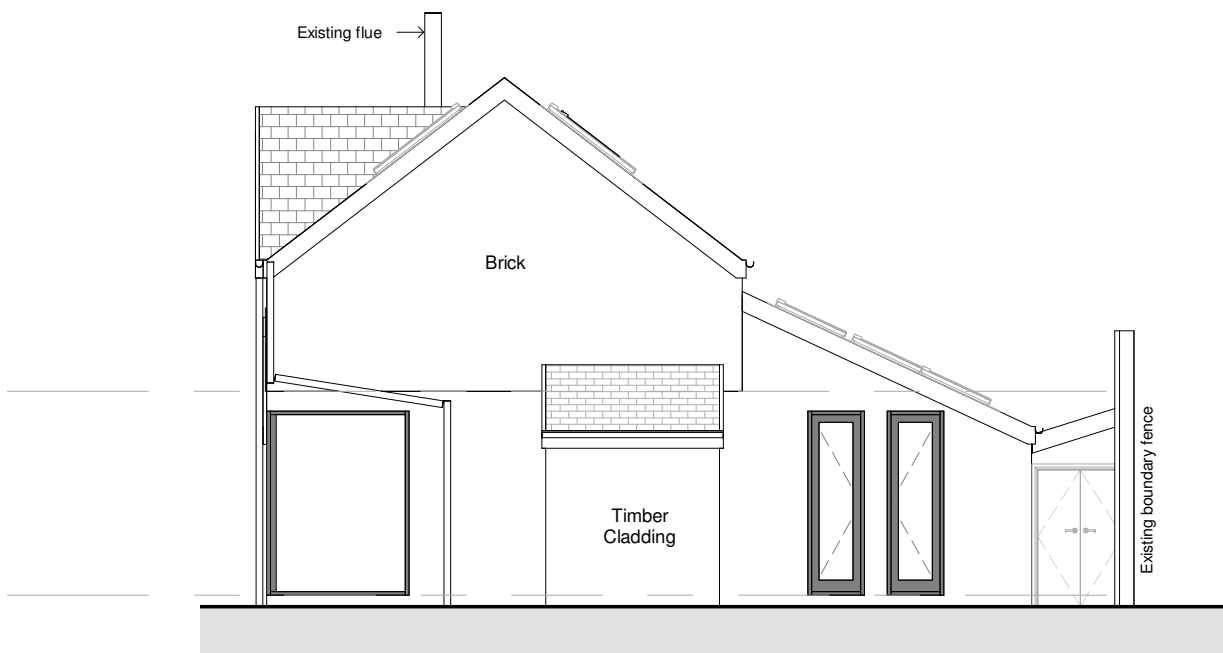

Existing Side Elevation (SW)
1 : 100

dwg status:

PLANNING				
Rev	Description	Date	By	Chk

dwg title:	Existing Plans and Elevations			
job title:	E Sykes & A Russell 8a Parsonage Road, Withington, M20 4PQ			
scale:	As indicated @ A1	drawn:	JH	
date:	27.03.21	job no:	2021/002	
dwg no:	A-PL-20-001	rev:		