



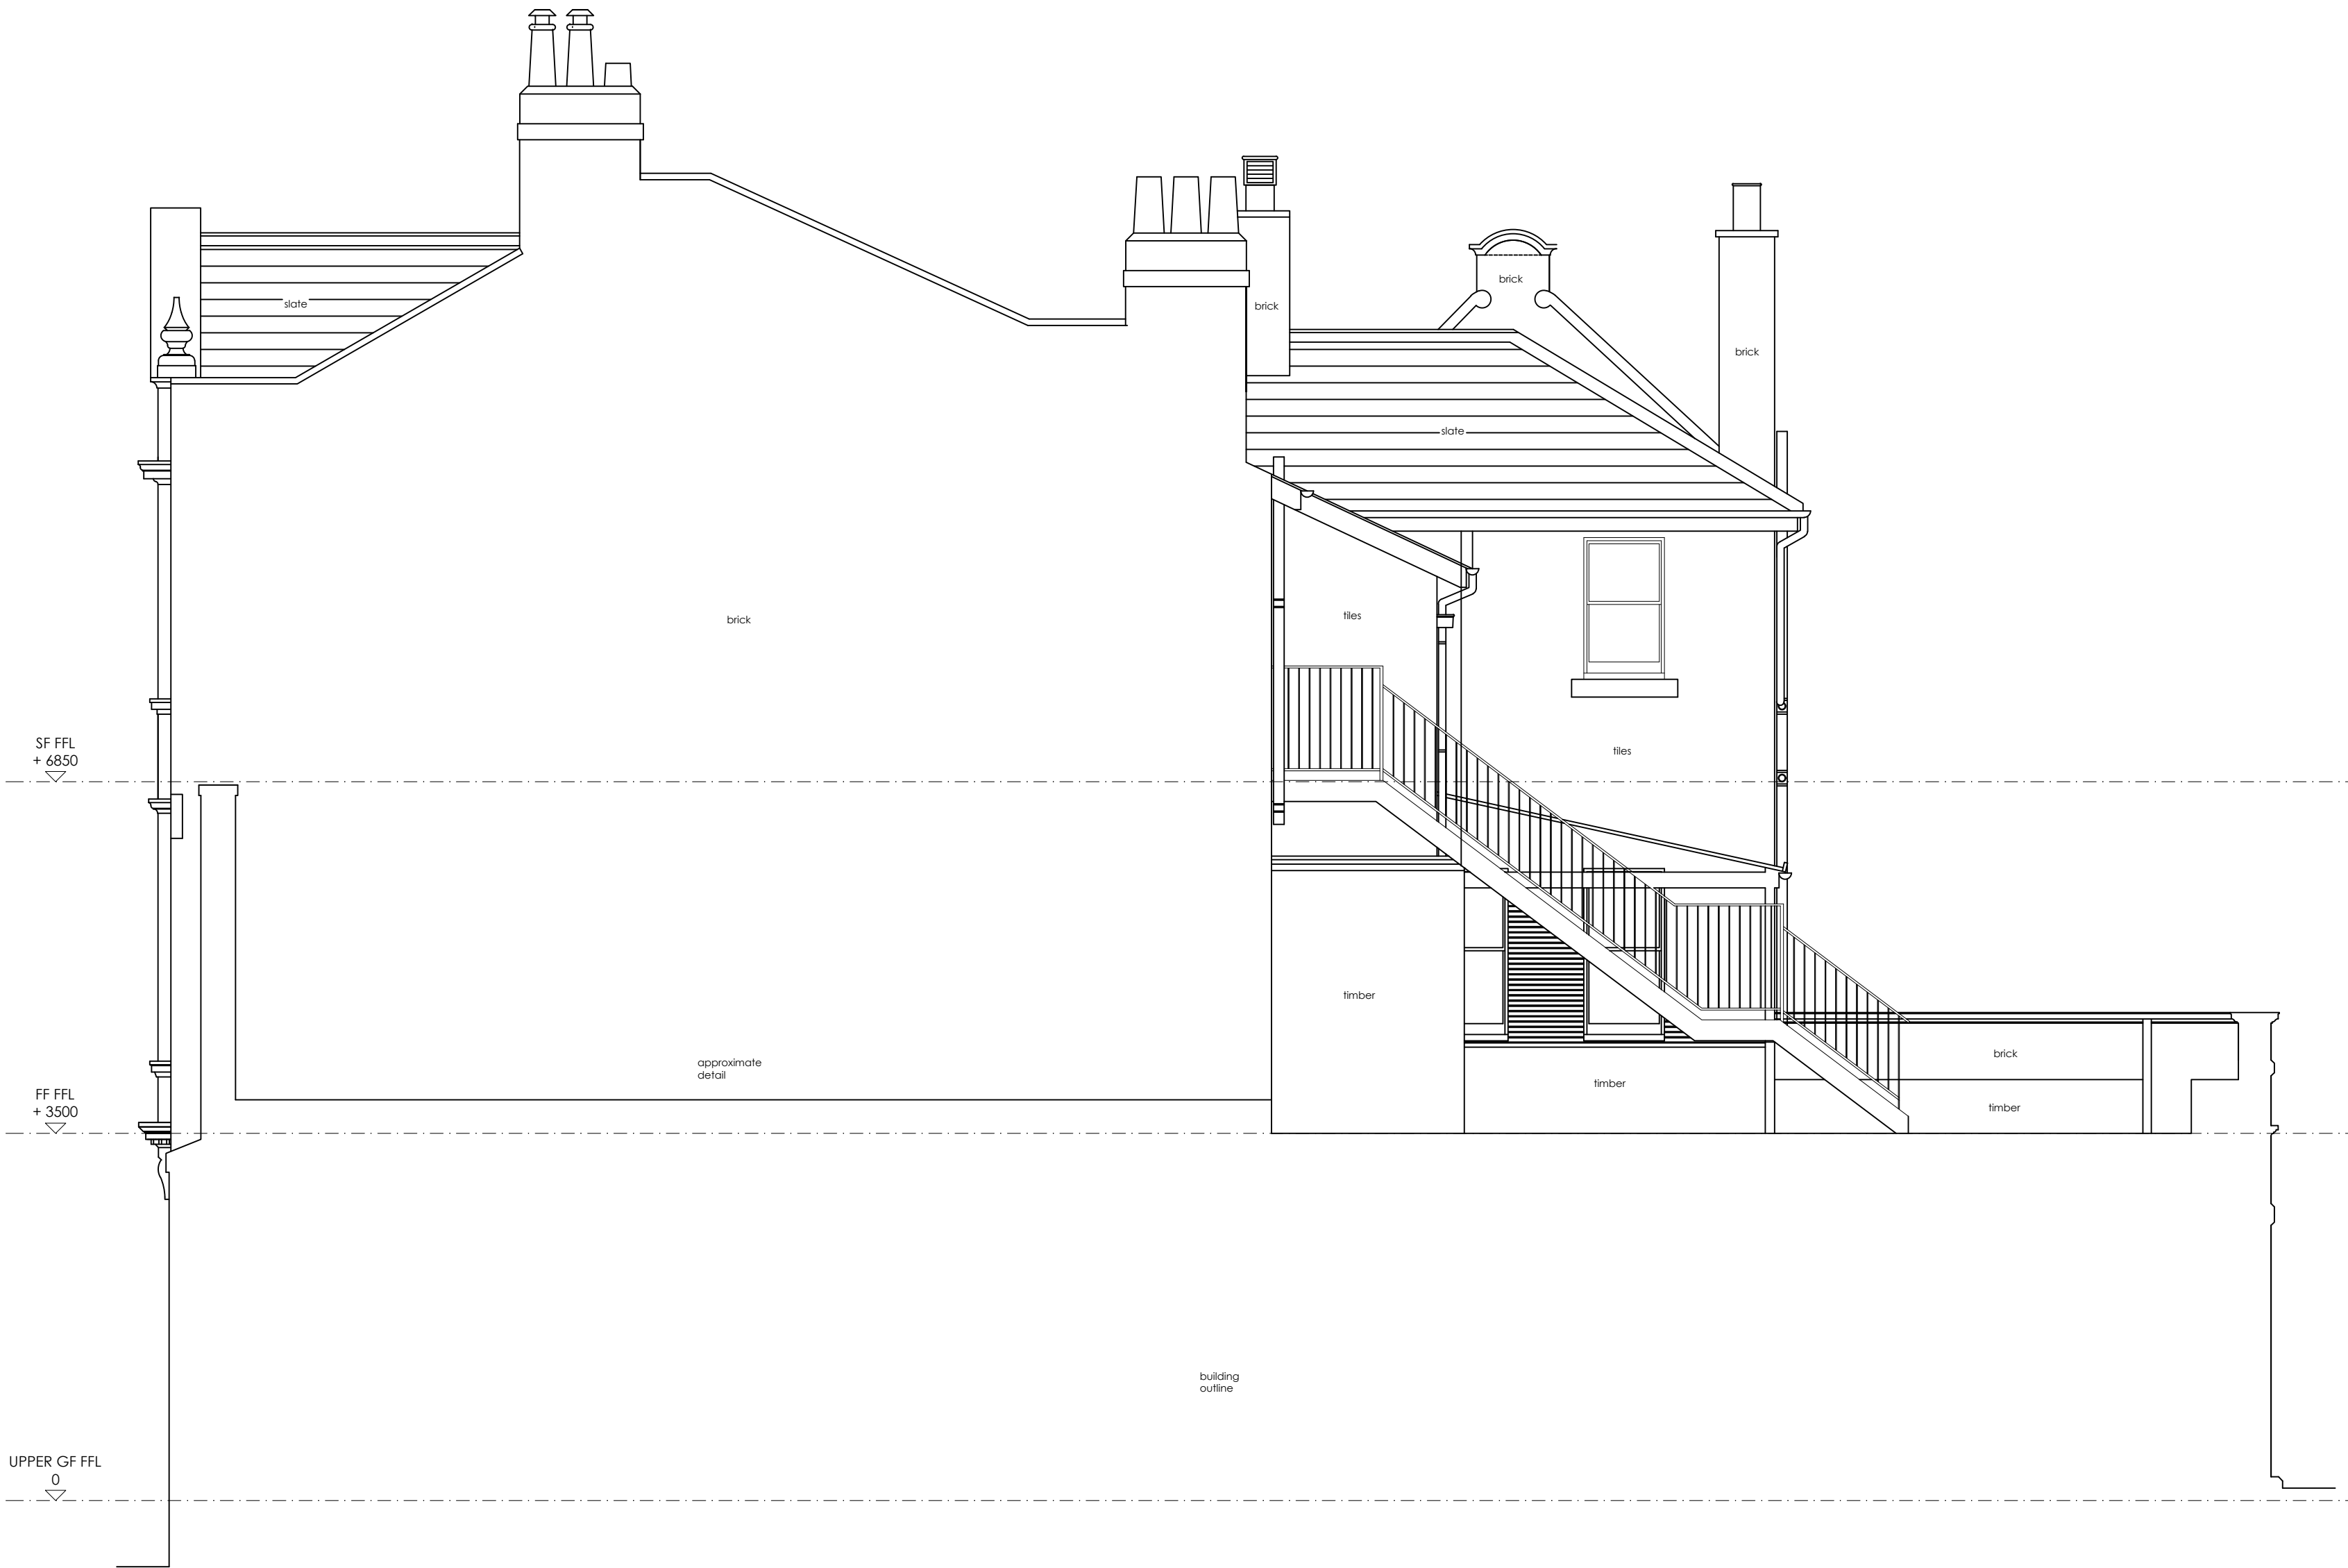

WEST (DEANSGATE) ELEVATION AS EXISTING (1:50)



SOUTH ELEVATION AS EXISTING (1:50)

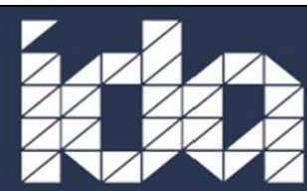

0161 428 0310
office@inventiveda.com
www.inventiveda.com
@inventiveda

Rev	Description	By	Date
INVENTIVE DESIGN ASSOCIATES ARCHITECTURE & INTERIOR DESIGN			
57 Station Road, Cheadle Hulme Stockport, Greater Manchester SK8 7AA Company Reg No: 9251414			
DEANSGATE TAVERN 321 Deansgate, Manchester, M3 4LQ EXISTING ELEVATIONS (SHEET 1 OF 2)			
DRAWN	NH	DATE	20-12-21
SCALE	1:50@A1	REV.	
			DRAWING NO. 21107-109