

These drawings are for the purpose of achieving town planning approval only.

Do not scale this drawing. All dimensions are to be verified on site and any discrepancies reported before commencement of any work.

[illegible]

07940 123 631
tommy@floccstudio.co.uk

**FOR PLANNING
APPROVAL**

Client
Christopher Thompson & Nancy Bennett

Project Description

**12 Gordon Avenue,
Levenshulme**

Project Number **GOR012**

Drawing Title

Plans - Proposed

Drawing Number	Scale
----------------	-------

TP3.2 1:100 @ /



These drawings are for the purpose of achieving town planning approval only.

Do not scale this drawing. All dimensions are to be verified on site and any discrepancies reported before commencement of any work.

flocc

07940 123 631
tommy@flocstudio.co.uk

**FOR PLANNING
APPROVAL**

Client

Christopher Thompson & Nancy Bennett

Project Description

**12 Gordon Avenue,
Levenshulme**

Project Number **GOR012**

Drawing Title

Plans - Proposed

Drawing Number

Scale

TP3.3

1:100 @ A3



General Note:
All new materials shown hatched for clarity

General Note:
All new materials shown hatched for clarity

NOTES

These drawings are for the purpose of achieving town planning approval only.

Do not scale this drawing. All dimensions are to be verified on site and any discrepancies reported before commencement of any work.

NOTES

These drawings are for the purpose of achieving town planning approval only.

Do not scale this drawing. All dimensions are to be verified on site and any discrepancies reported before commencement of any work.

NOTES

These drawings are for the purpose of achieving town planning approval only.

Do not scale this drawing. All dimensions are to be verified on site and any discrepancies reported before commencement of any work.

[illegible]

First Floor Plan

Ground Floor Plan

Proposed Front Elevation

First Floor Plan

Ground Floor Plan

Proposed Rear Elevation

flocc

07940 123 631
tommy@flocstudio.co.uk

**FOR PLANNING
APPROVAL**

Client _____

Christopher Thompson & Nancy Bennett

Project Description

**12 Gordon Avenue,
Levenshulme**

Project Number **GOR012**

Drawing Title

Elevations - Proposed

Drawing Number	Scale
----------------	-------


Drawing Number	Scale
----------------	-------

TP5.3 1:100 @ A


TP5.3 1:100 @ A

General Note:
All new materials shown hatched for clarity

General Note: All new materials shown hatched for clarity

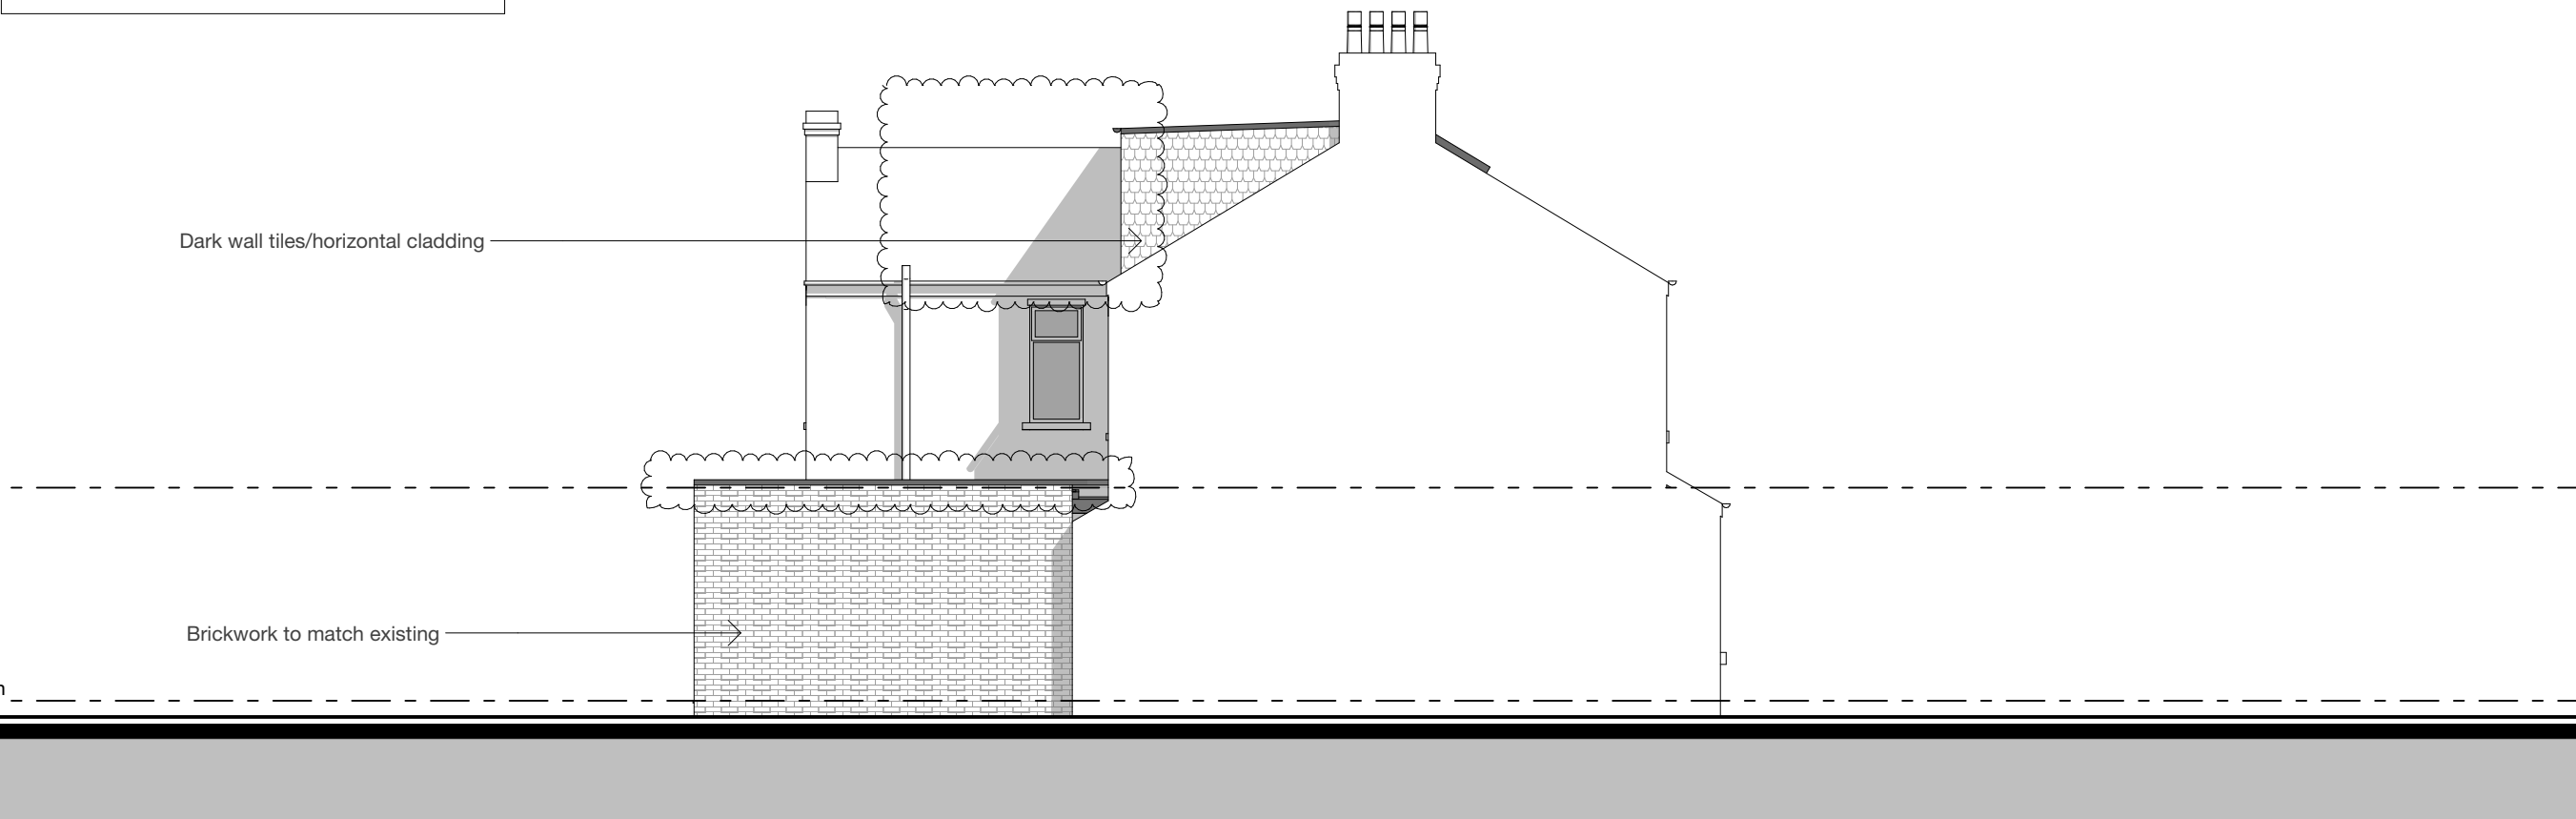

Proposed Side Elevation

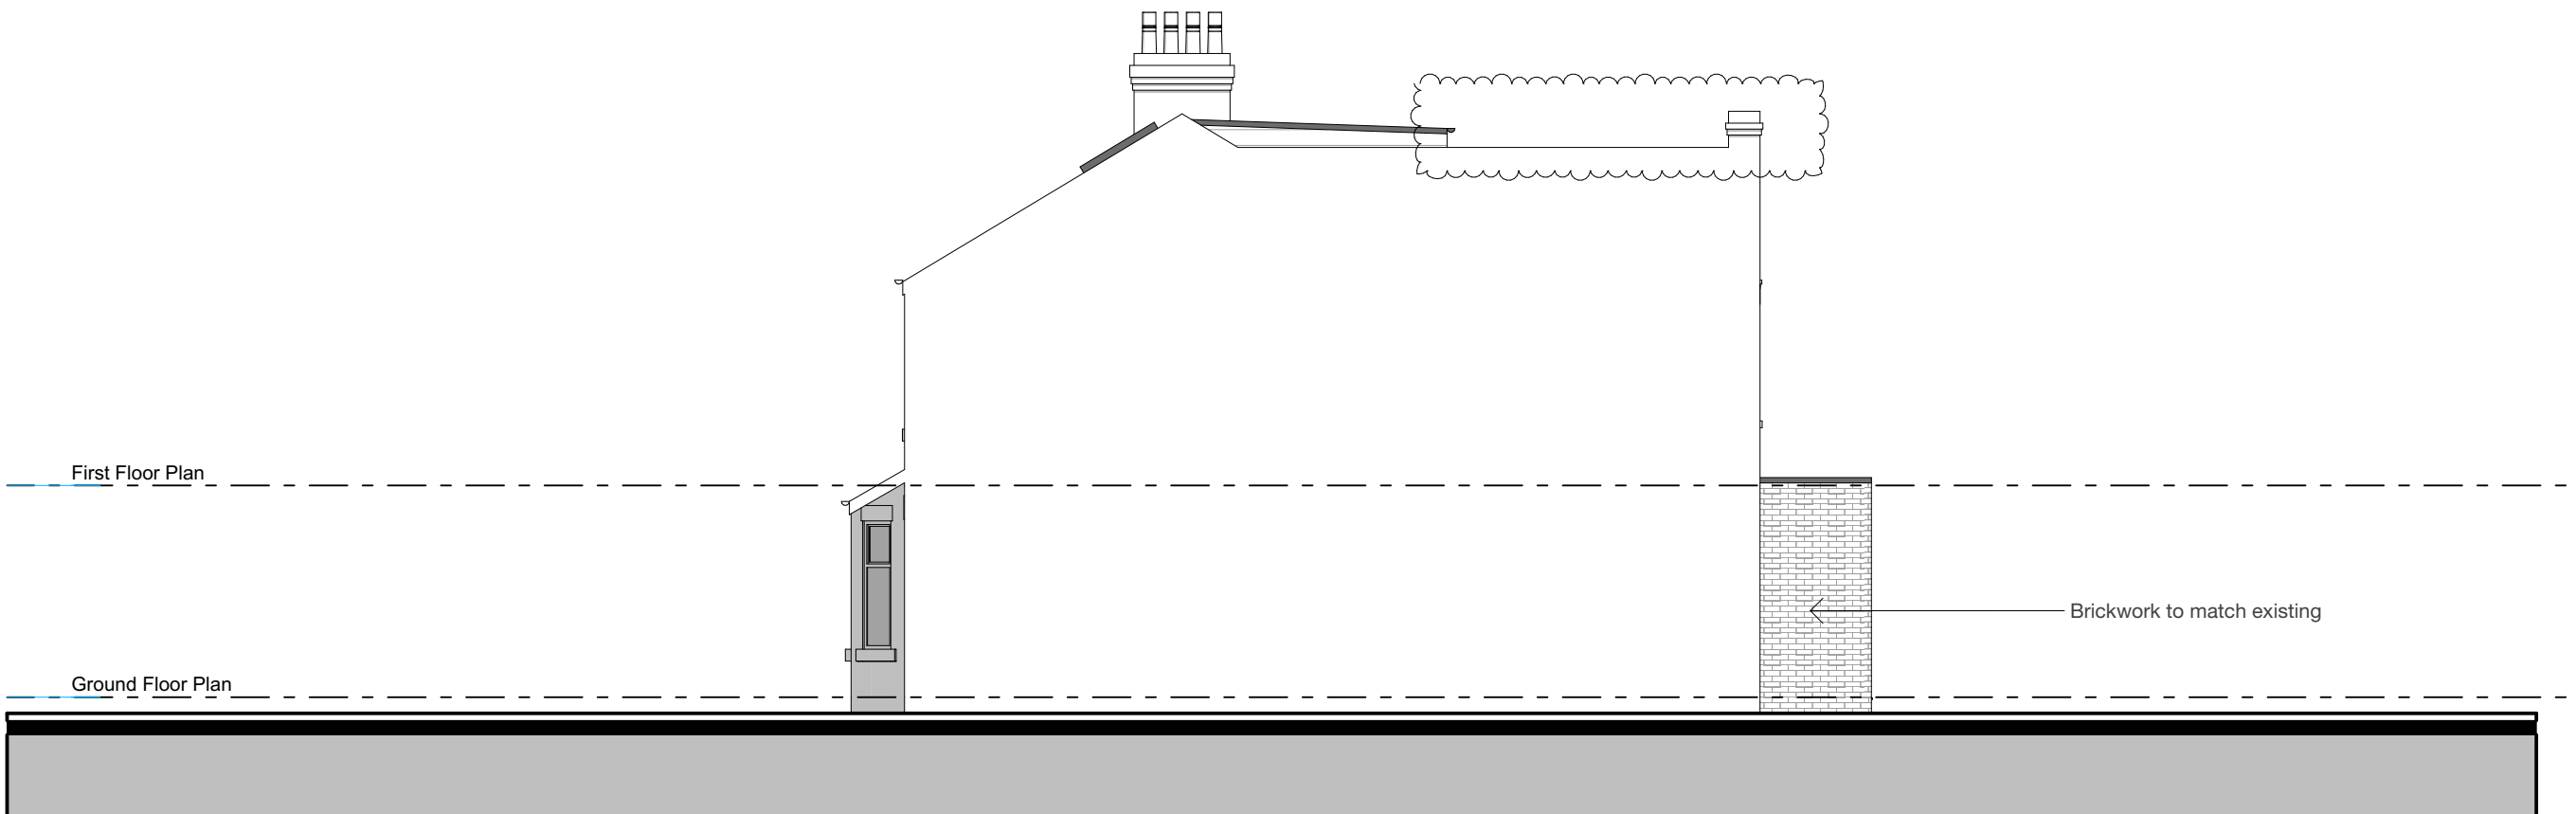

Proposed Side Elevation

NOTES

These drawings are for the purpose of achieving town planning approval only.

Do not scale this drawing. All dimensions are to be verified on site and any discrepancies reported before commencement of any work.

[illegible]

flocc

07940 123 631
tommy@floccstudio.co.uk

**FOR PLANNING
APPROVAL**

Client

Christopher Thompson & Nancy Bennett

Project Description

**12 Gordon Avenue,
Levenshulme**

Project Number **GOR012**

Drawing Title

Elevations - Proposed

Drawing Number

scale

TP5.4

1:100 @ A3