


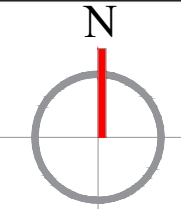

Existing site plan: 1:1250



Project:

Single storey front extension and single storey side extension at:

3Melsomby Road
Manchester
M23 0EG

Client: Dr Hamood Obaid



DRG Title:

Existing site plan

Date: 21/03/2022	Job No	Dwg. No
Scale: 1:1250 on A3	22.03.00	A01

Agent:
Dr Taki Eddin Sonbli

Email: SUNBULLI@HOTMAIL.CO.UK
Tel: 07587719118

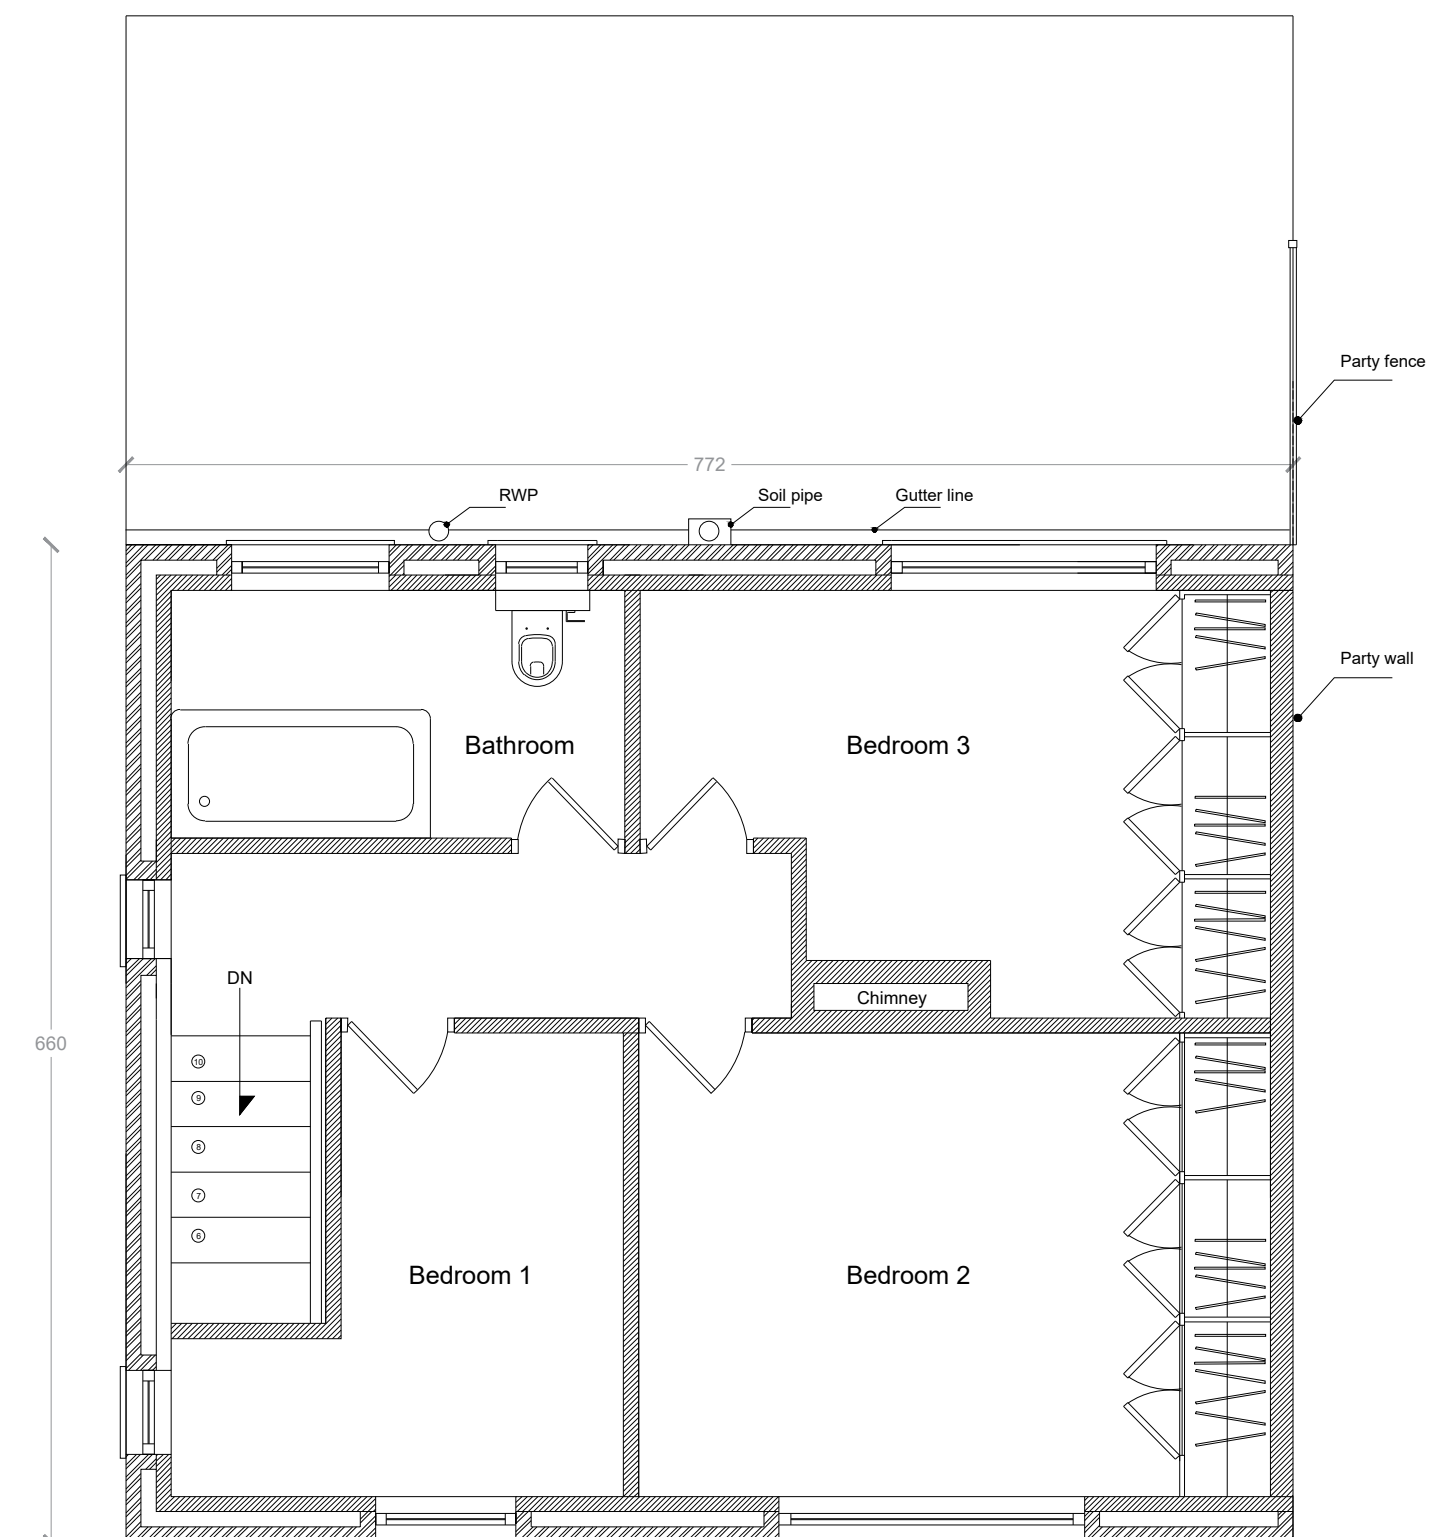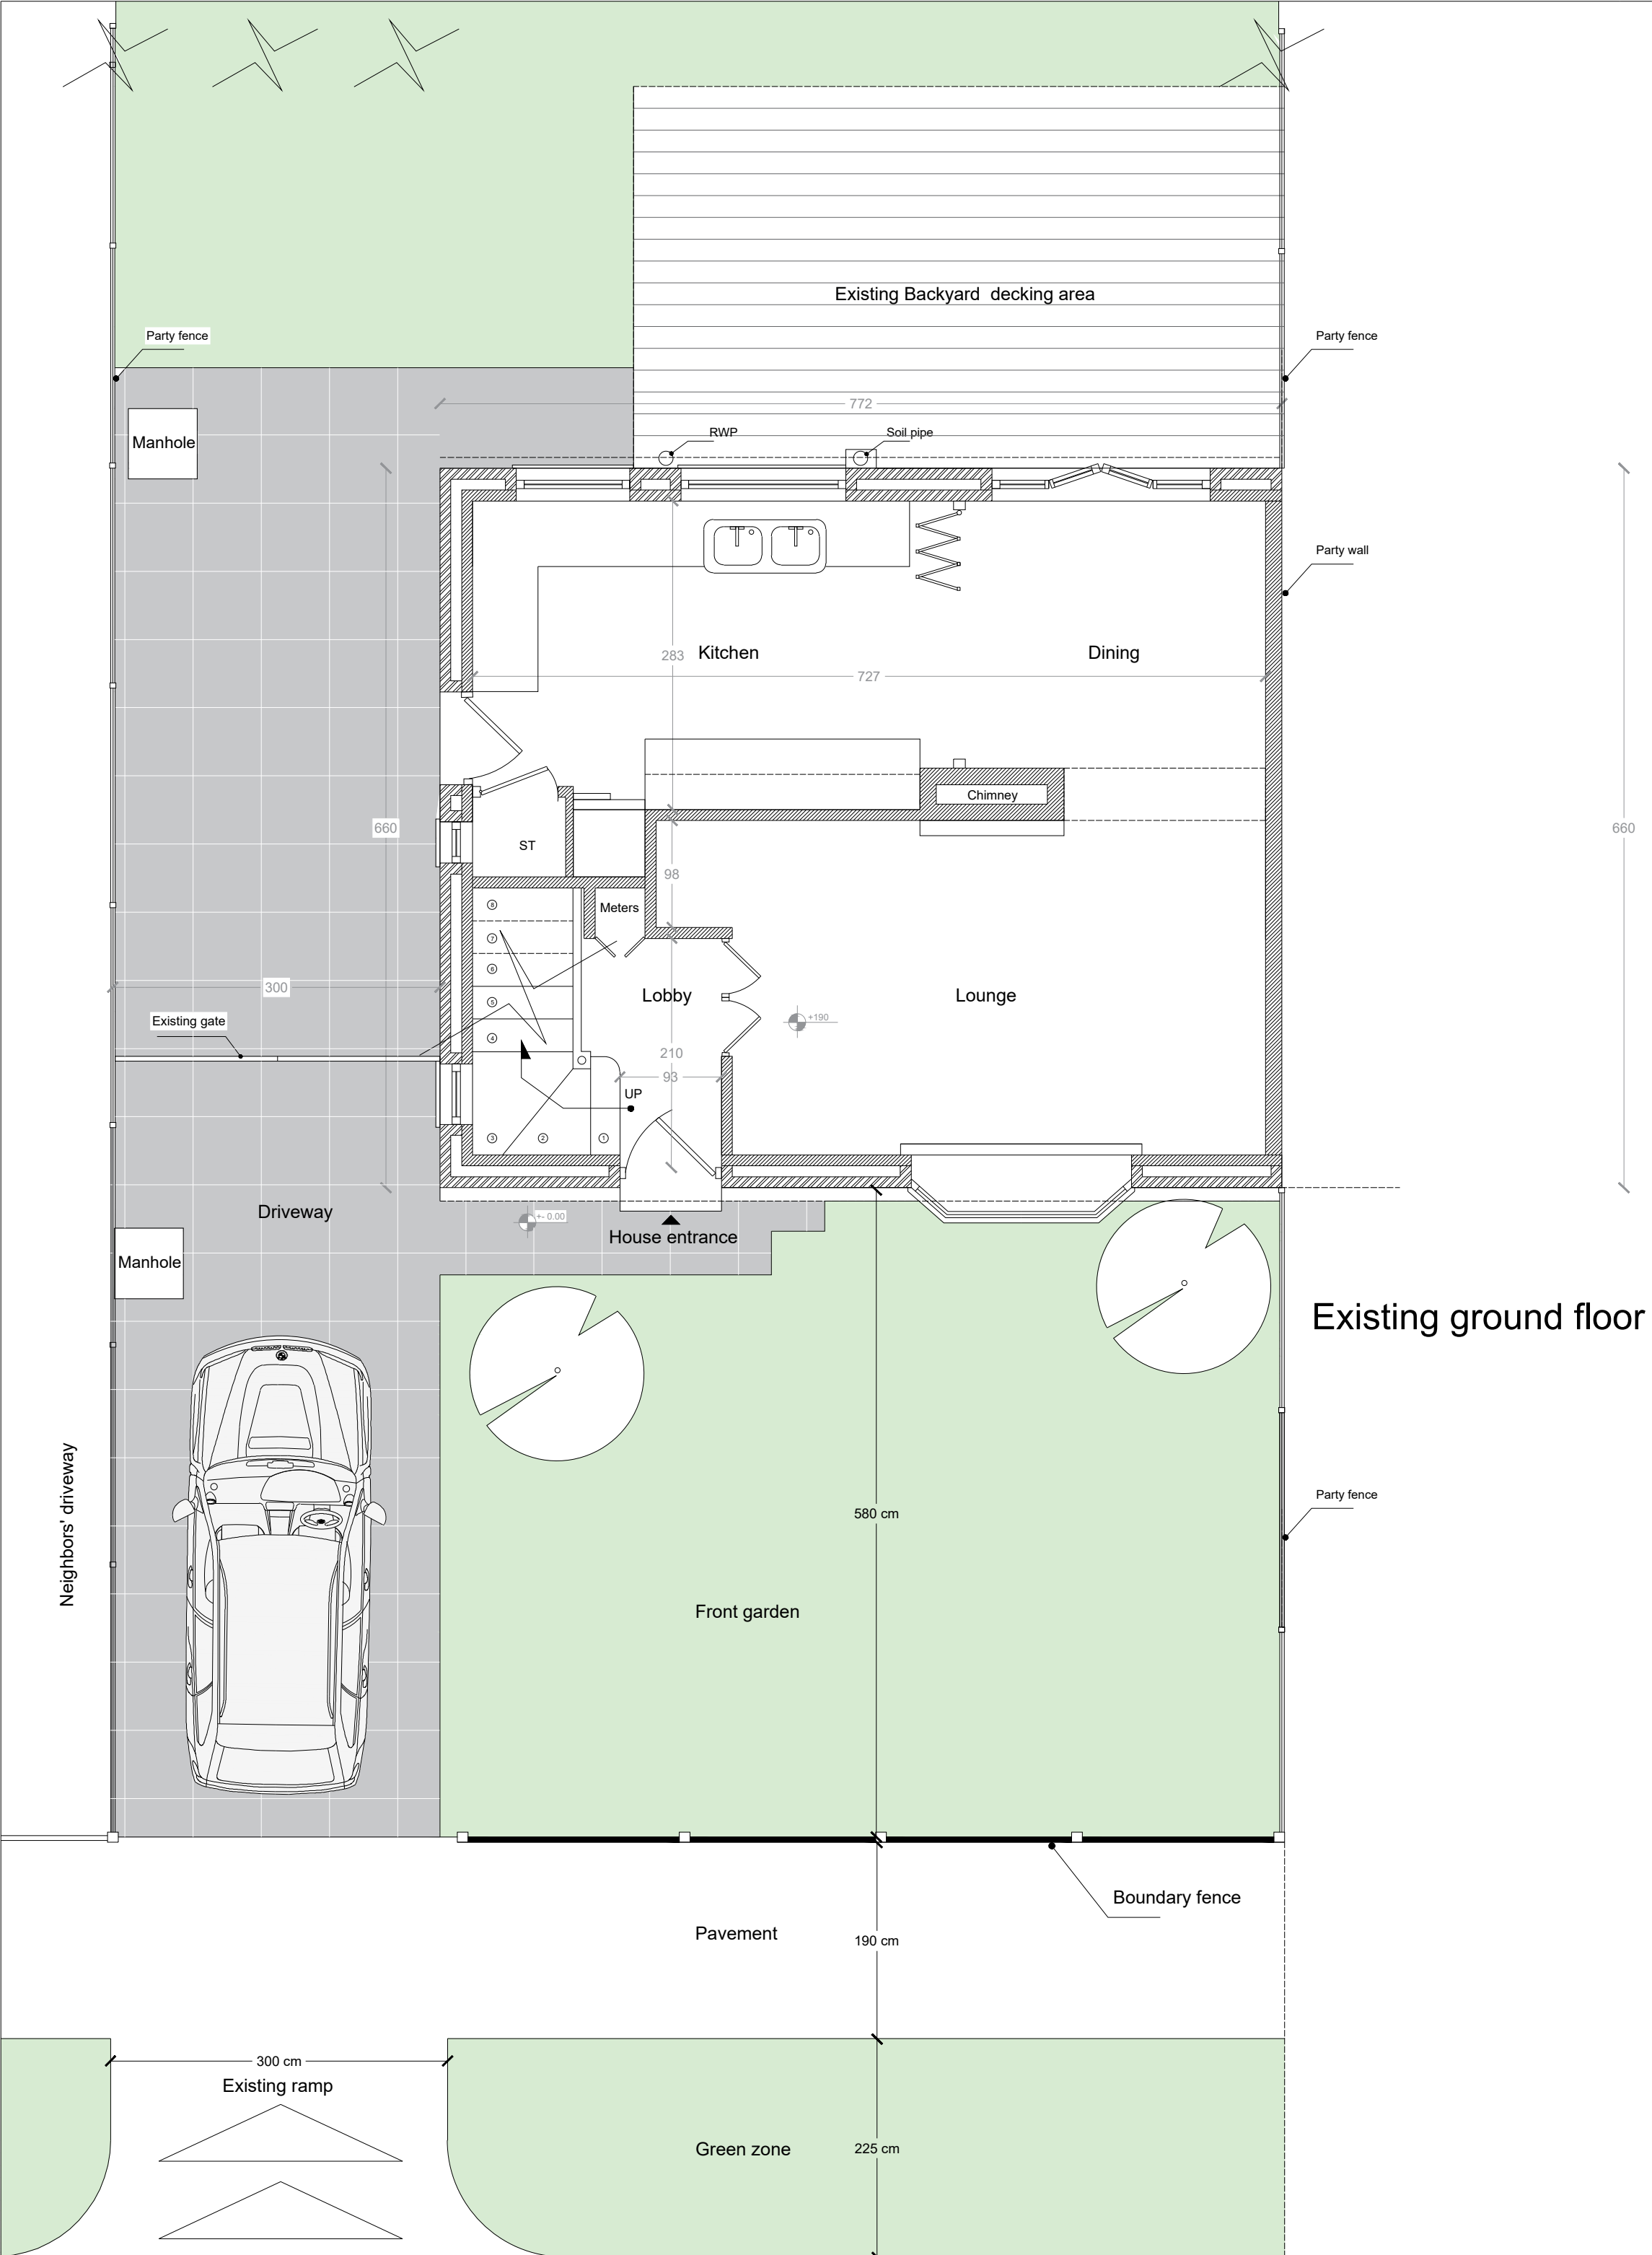

Project:

Single storey front extension and single storey side extension at:

3Melsomby Road
Manchester
M23 0EG

Client: Dr Hamood Obaid


DRG Title:

Existing Ground and first floor

	Job No	Dwg. No
Date: 21/03/2022	22.03.00	A02
Scale: 1:50 on A2		


Agent:
Dr Taki Eddin Sonbli

Email: SUNBULLI@HOTMAIL.CO.UK
Tel: 07587719118

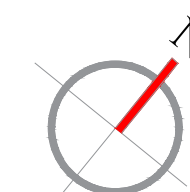



Existing front elevation

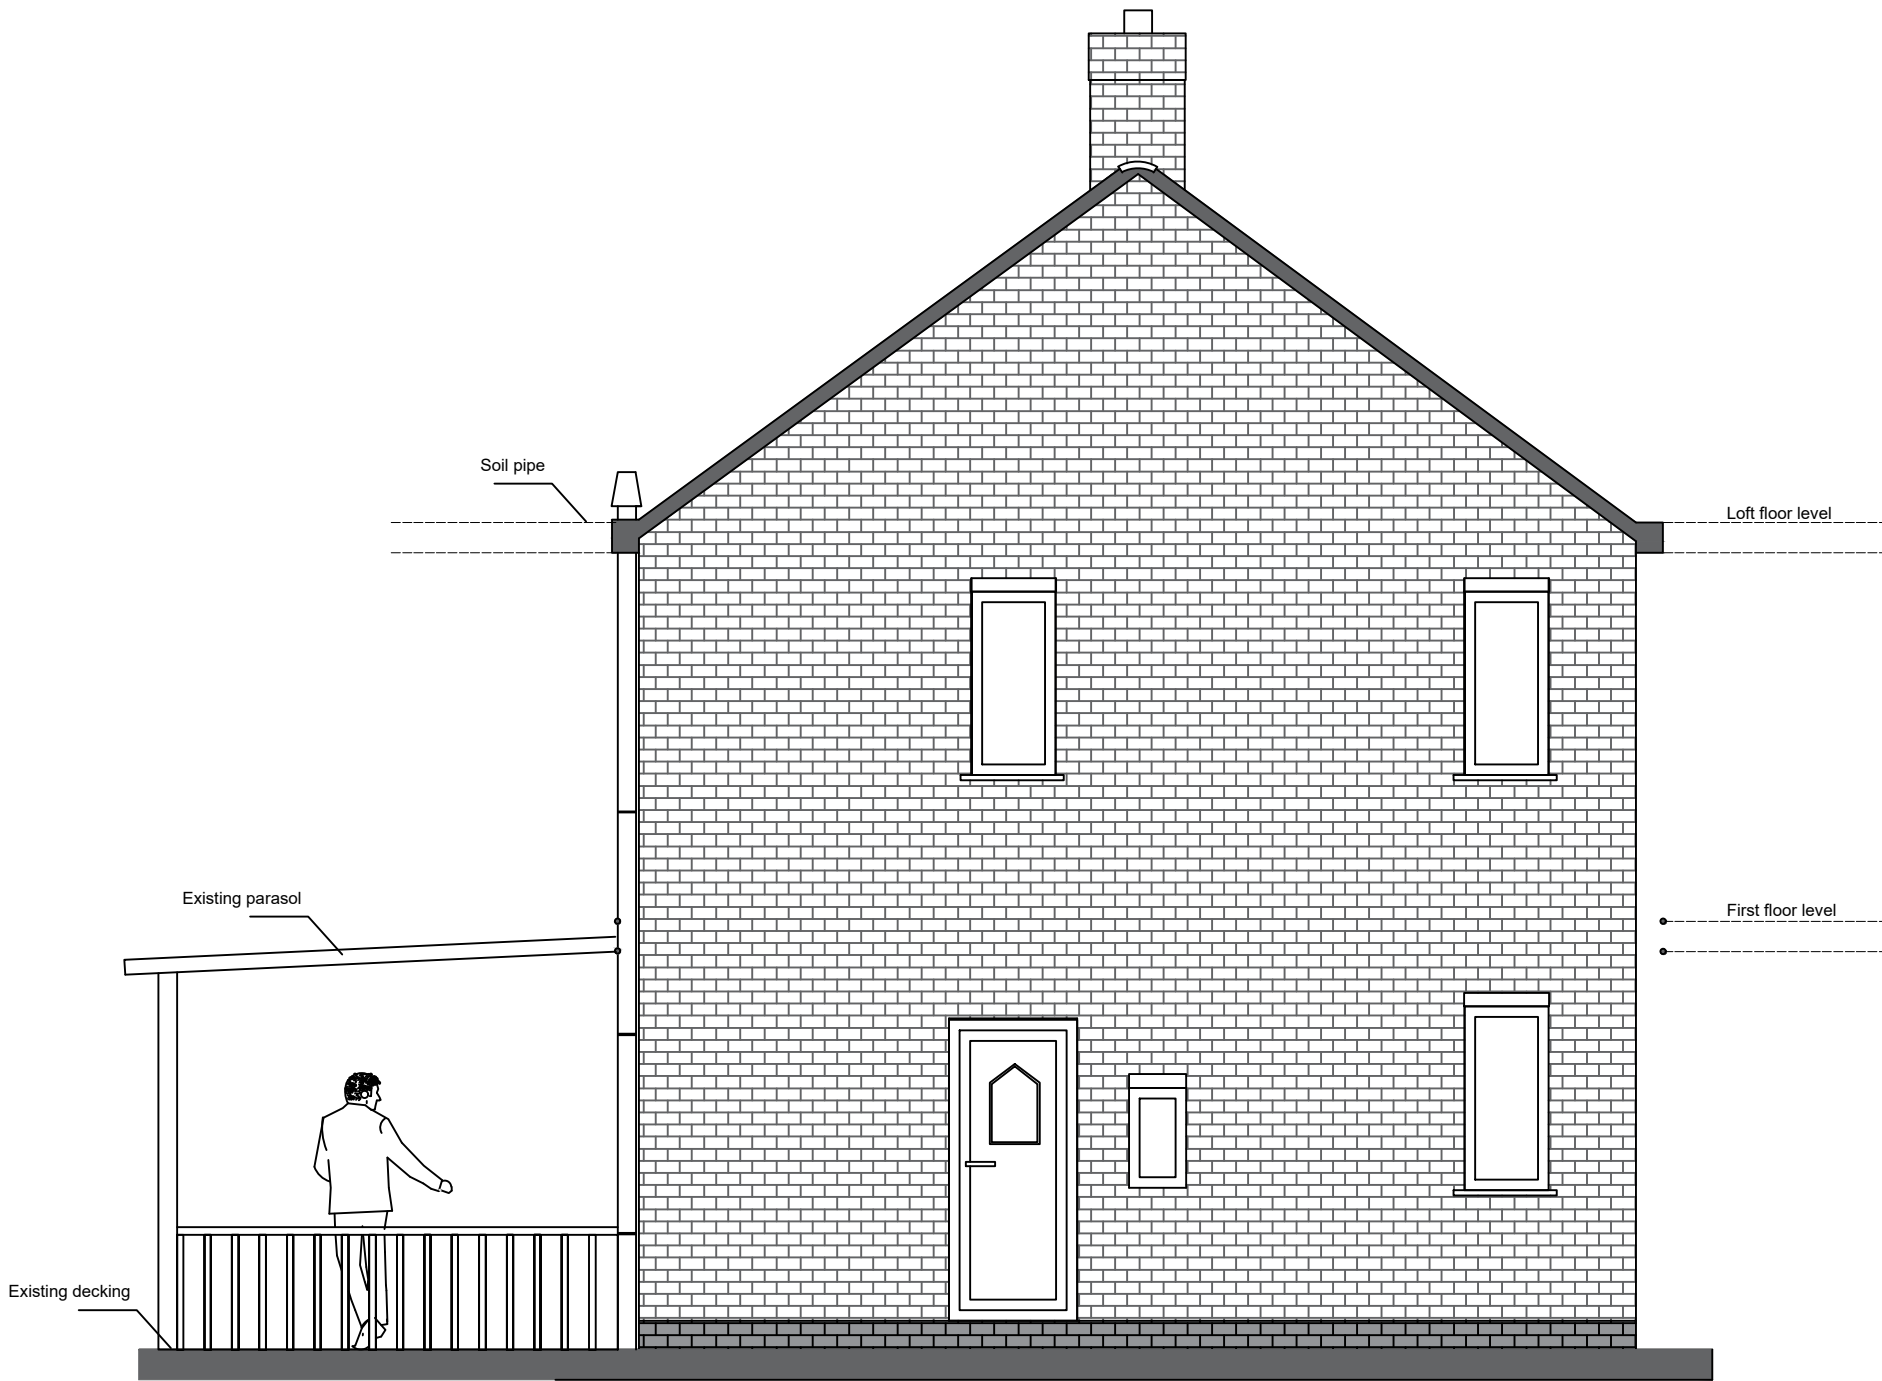

Existing side elevation

Project:

Single storey front extension and single storey side extension at:

3Melsomby Road
Manchester
M23 0EG

Client: Dr Hamood Obaid

DRG Title:

Existing Elevations


Date: 21/03/2022	Job No 22.03.00	Dwg. No A03
Scale: 1:50 on A2		

Agent:


Dr Taki Eddin Sonbli

Email: SUNBULLI@HOTMAIL.CO.UK



Tel: 07587719118

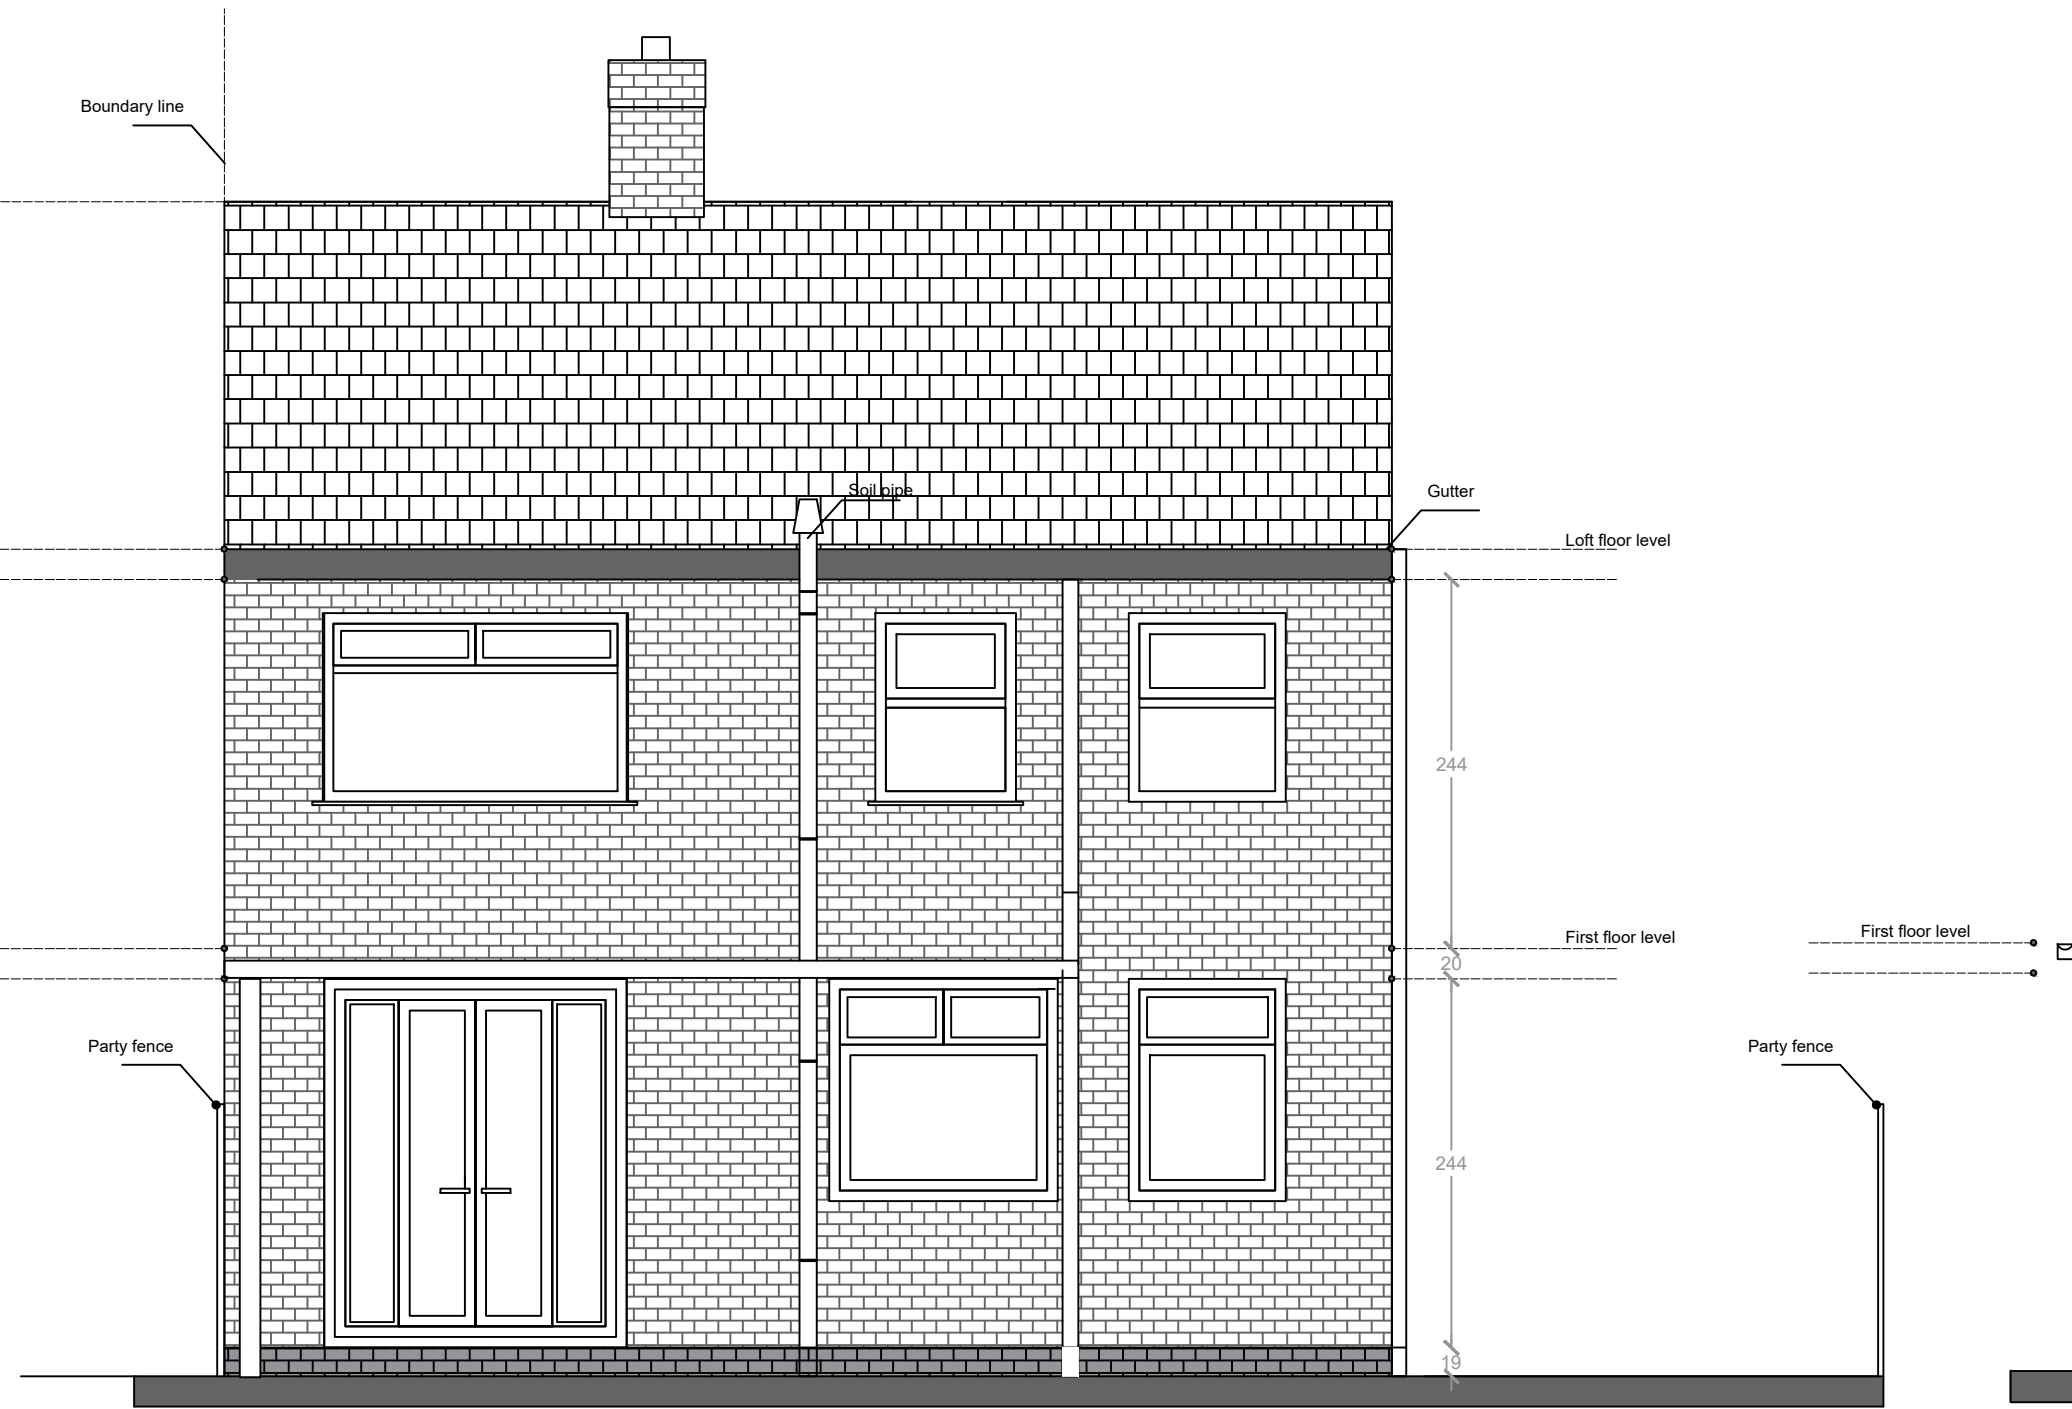

Existing rear elevation

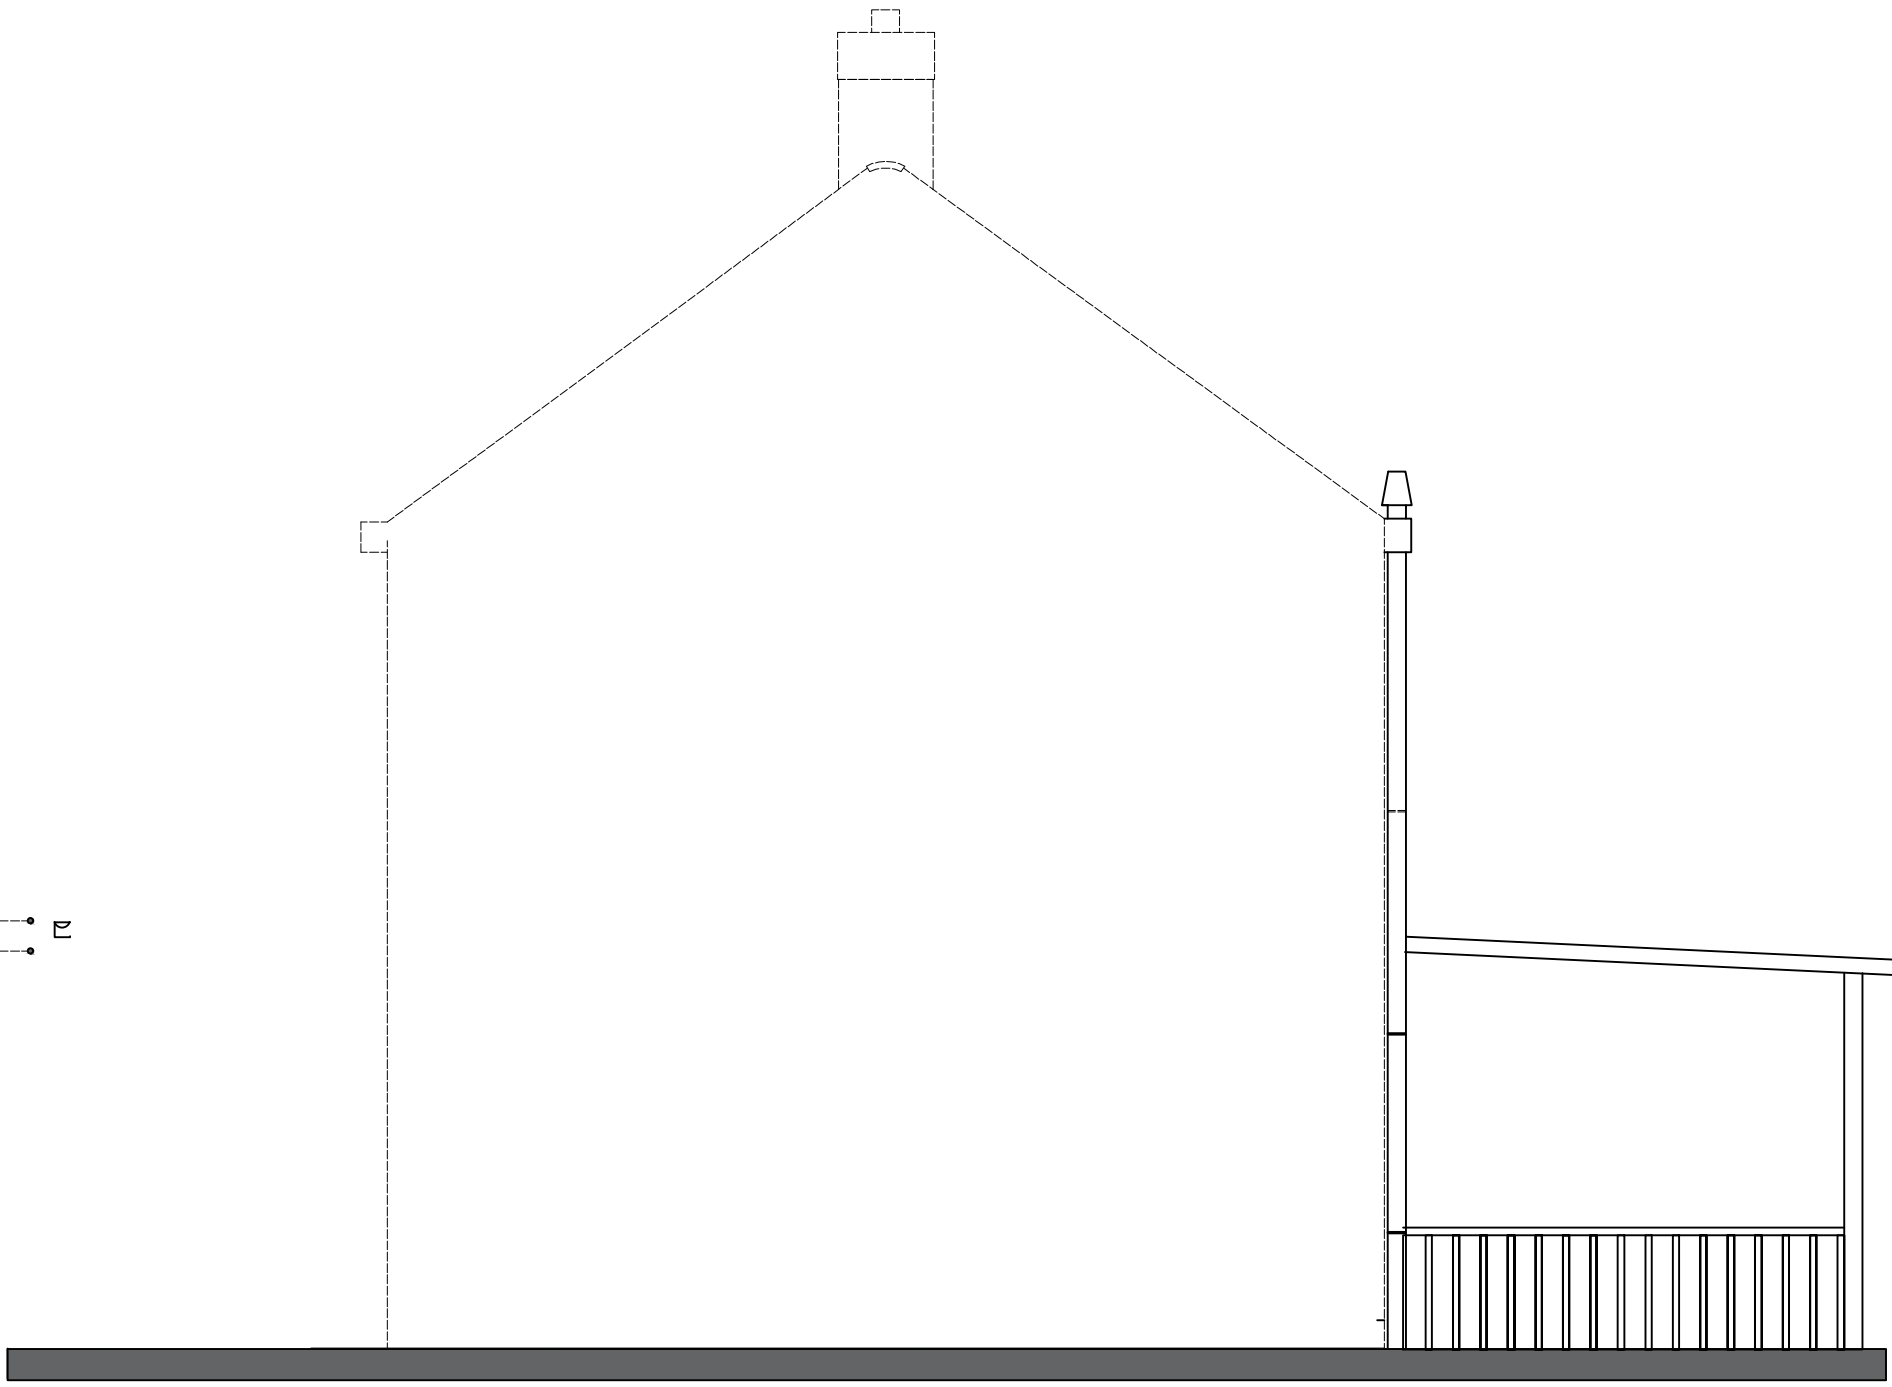

Existing side elevation

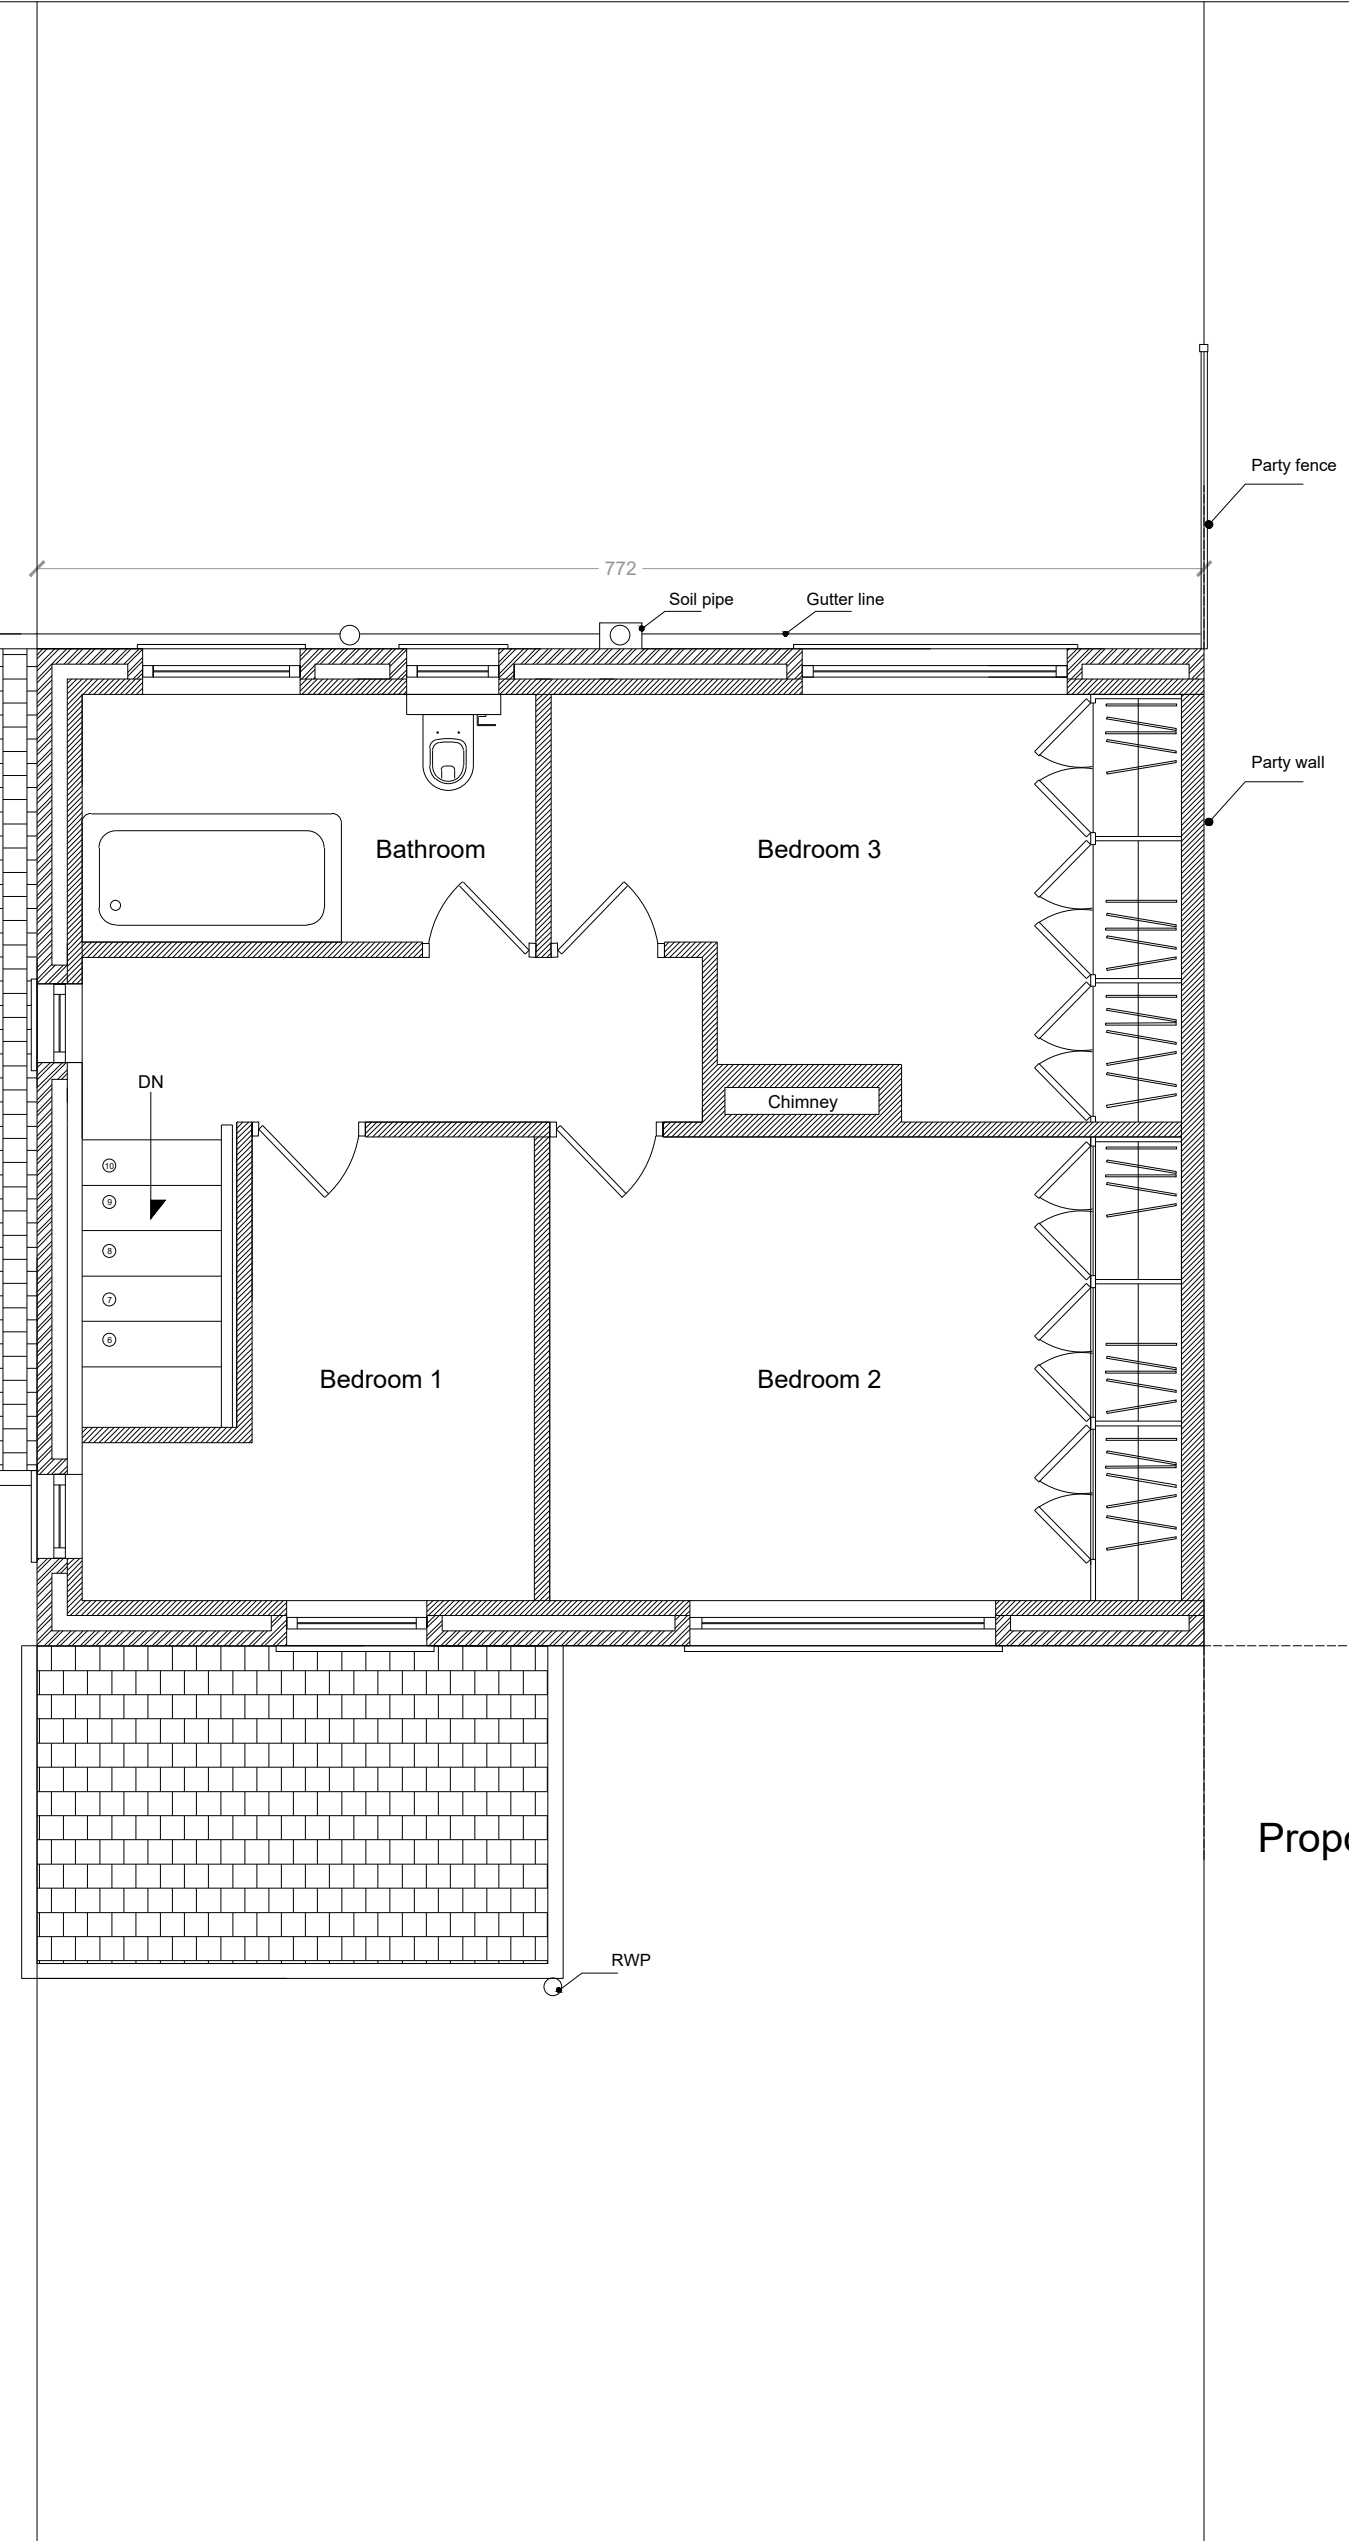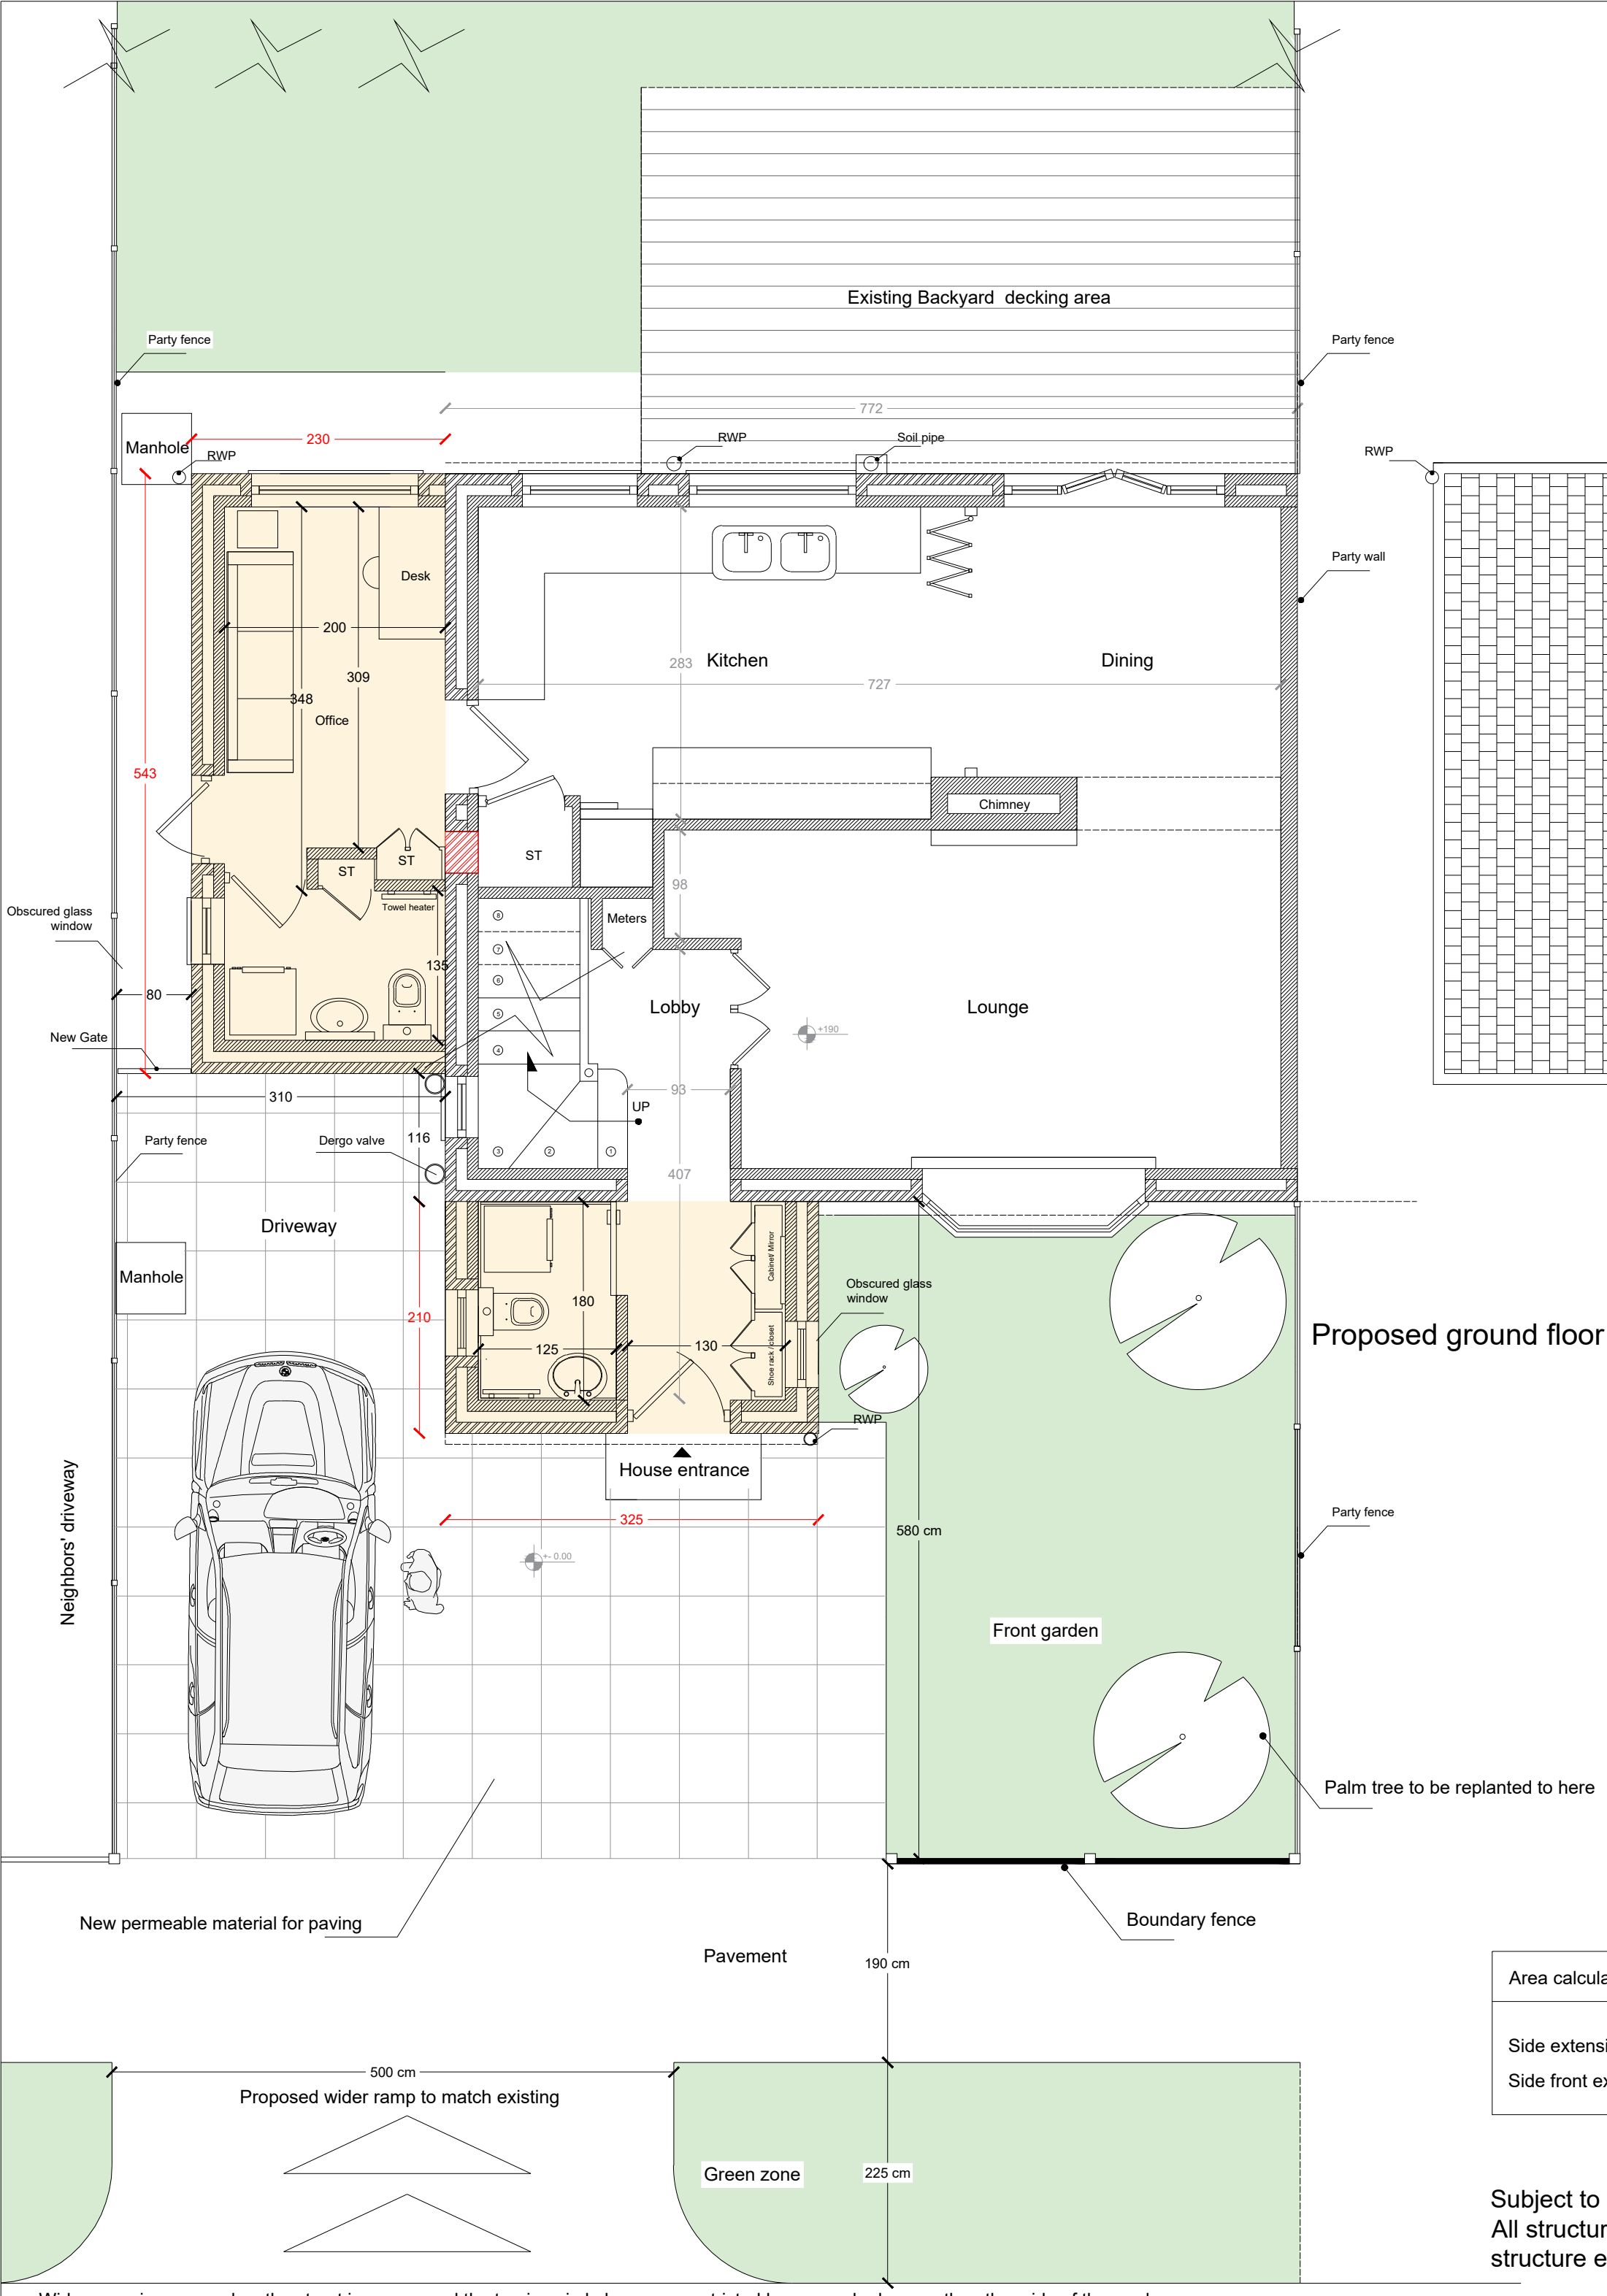

Area calculation
Side extension total area: 12.5 m2
Side front extension total area: 7.09 m2

Subject to Planning permission and party wall agreement
All structure work to be examined and signed off by a qualified
structure engineer. All electric work done by a qualified electrician - All measurements to be checked on site.

Project:
Single storey front extension and single storey side extension at:
3Melsomby Road
Manchester
M23 0EG


Client: Dr Hamood Obaid


DRG Title:
Proposed Ground and first floor

Date: 21/03/2022	Job No	Dwg. No
Scale: 1:50 on A2	22.03.00	A04


Agent:
Dr Taki Eddin Sonbli

Email: SUNBULLI@HOTMAIL.CO.UK
Tel: 07587719118

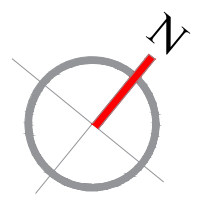


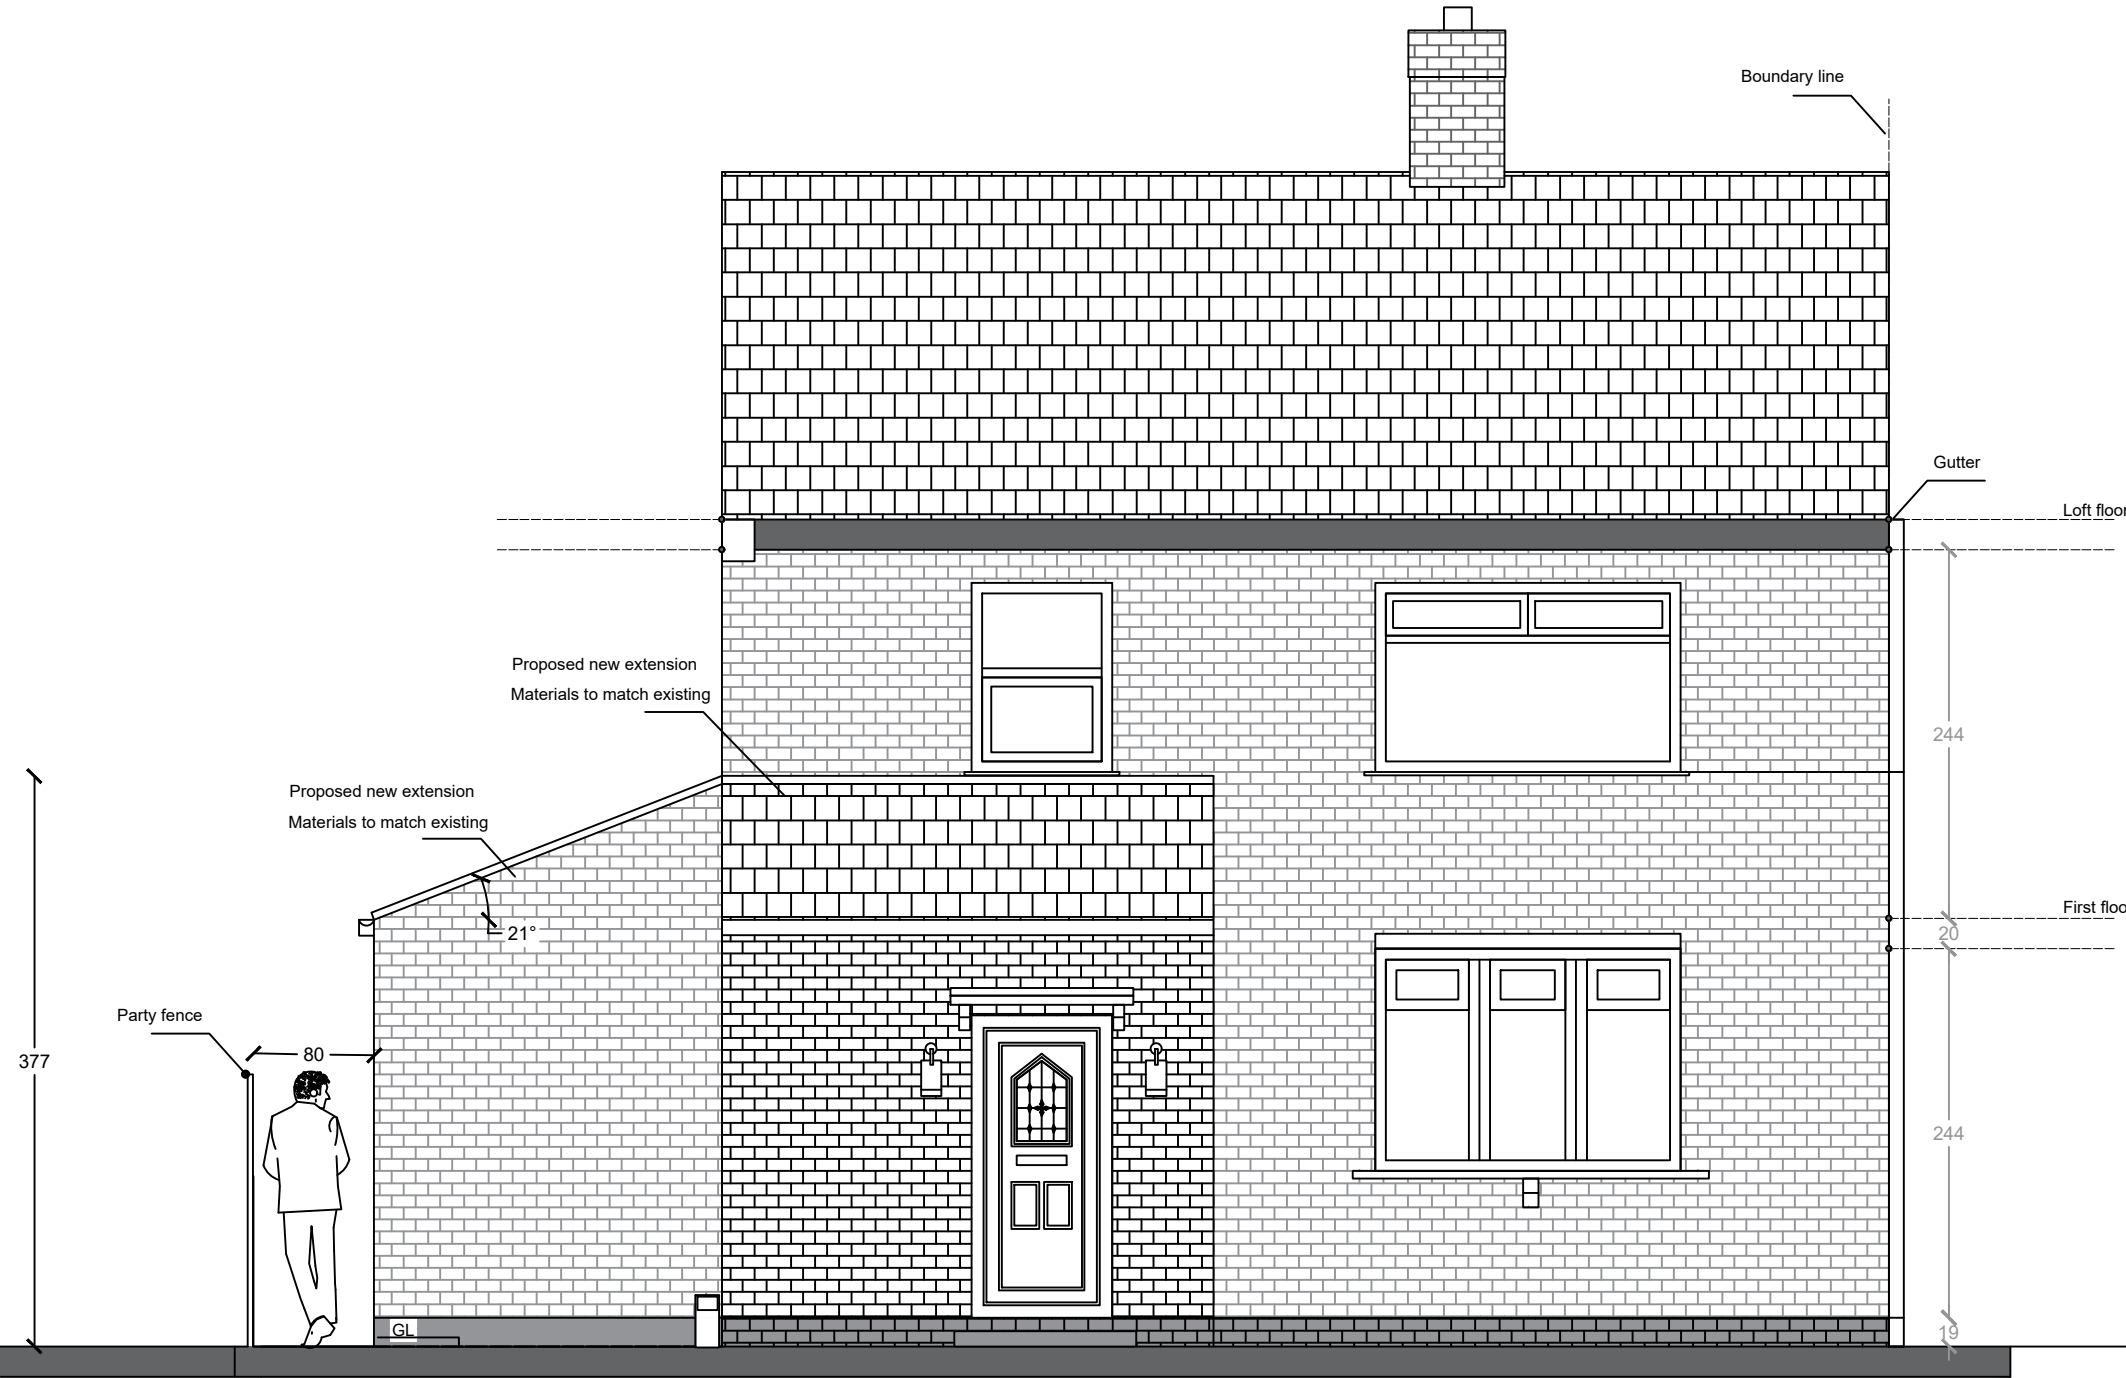


Proposed front elevation

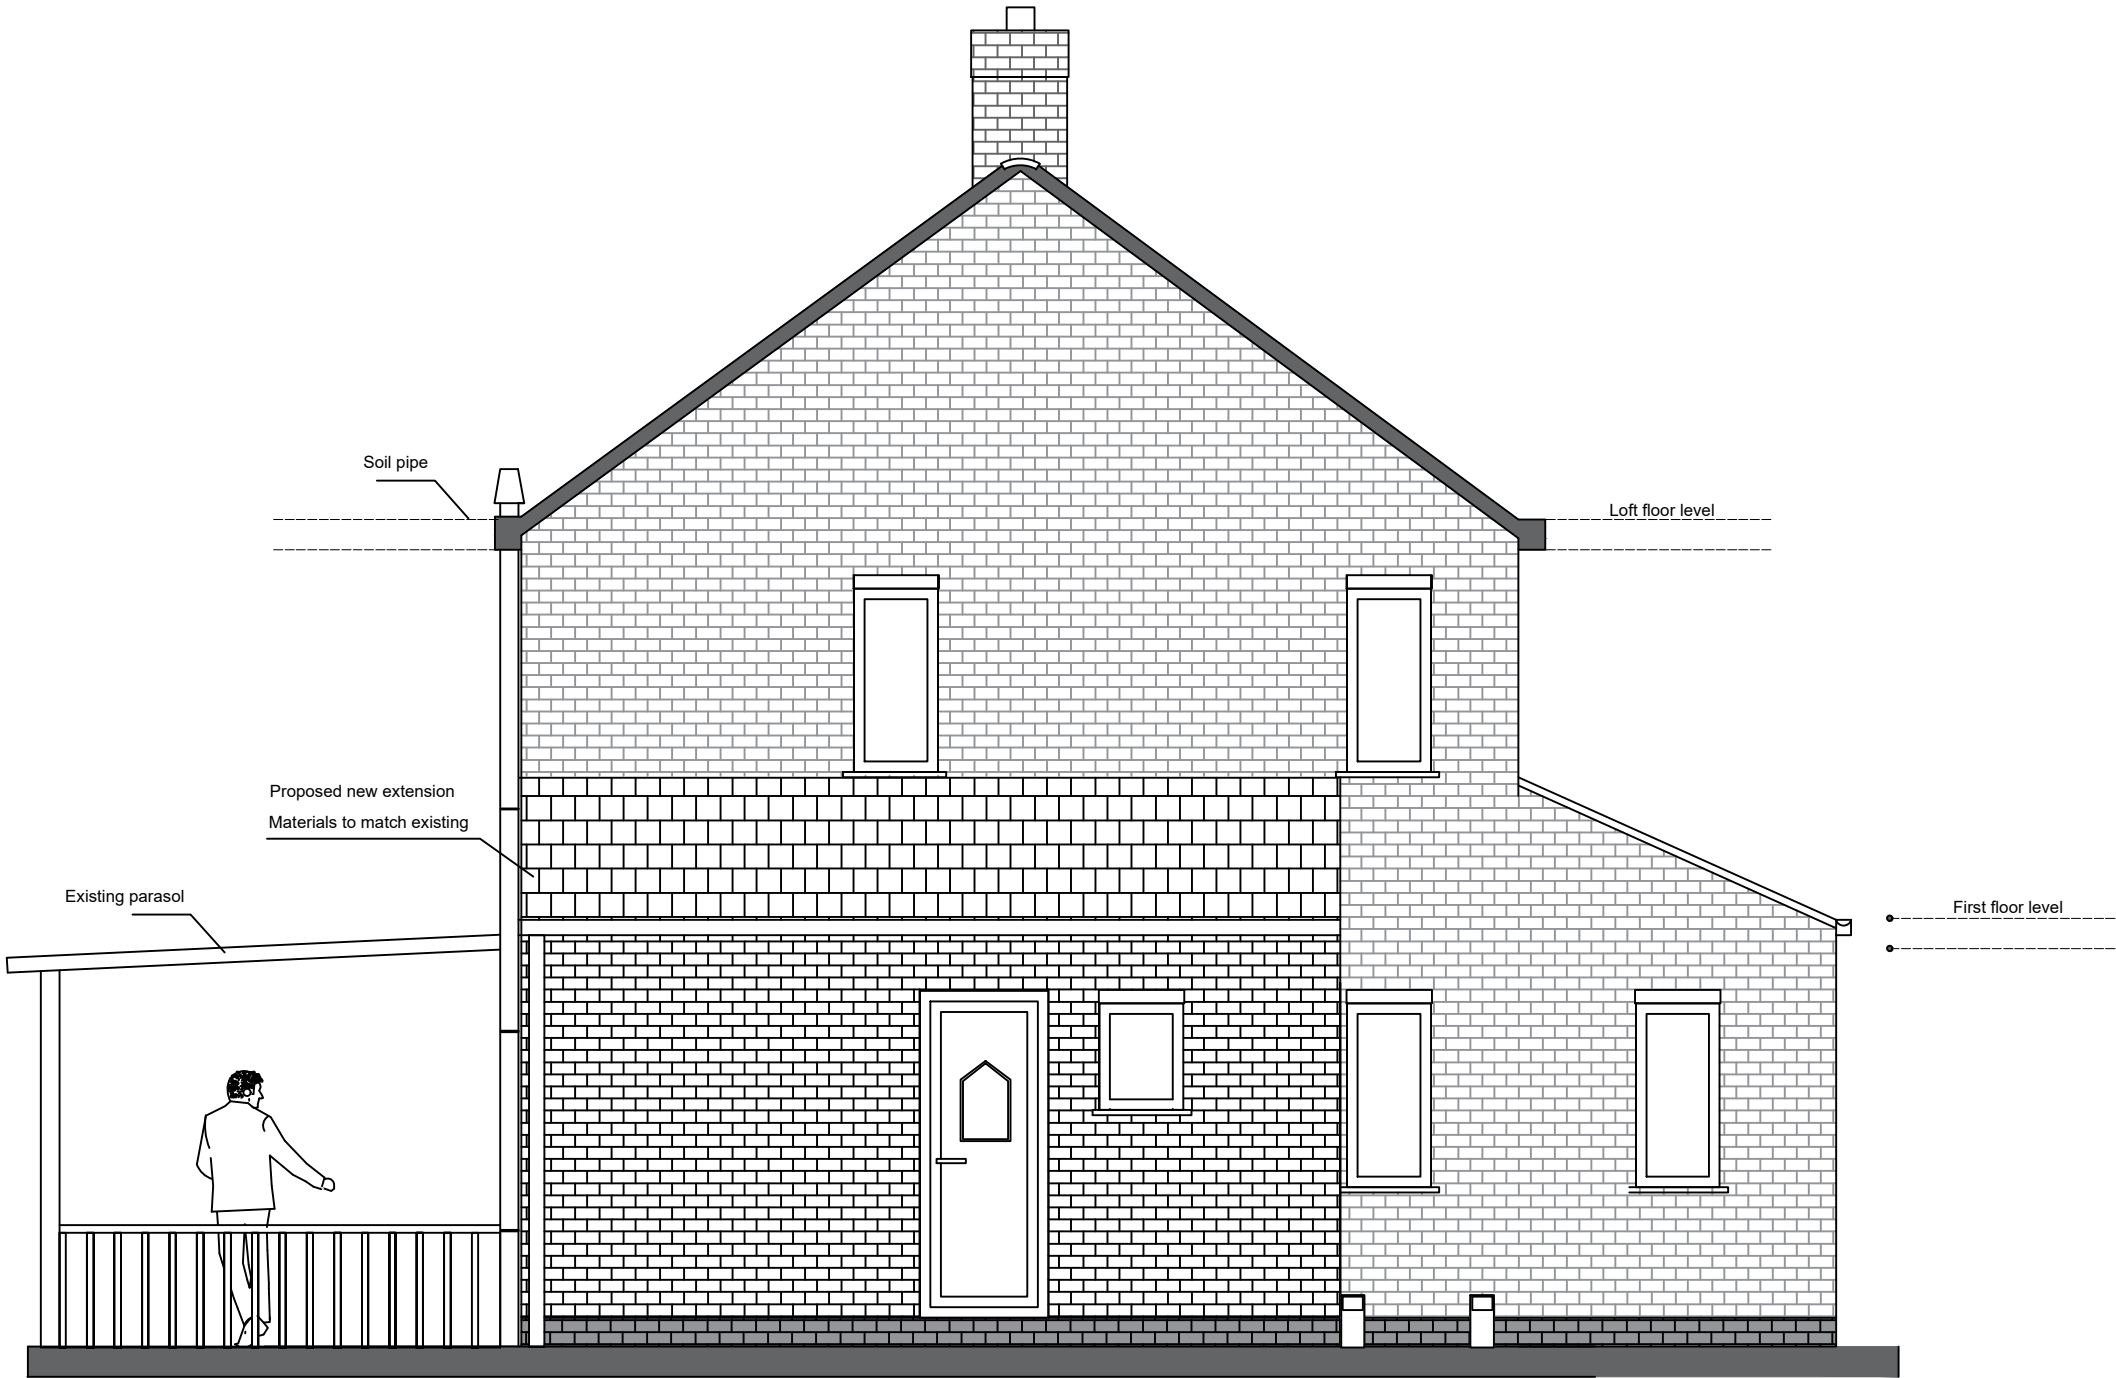

Proposed side elevation

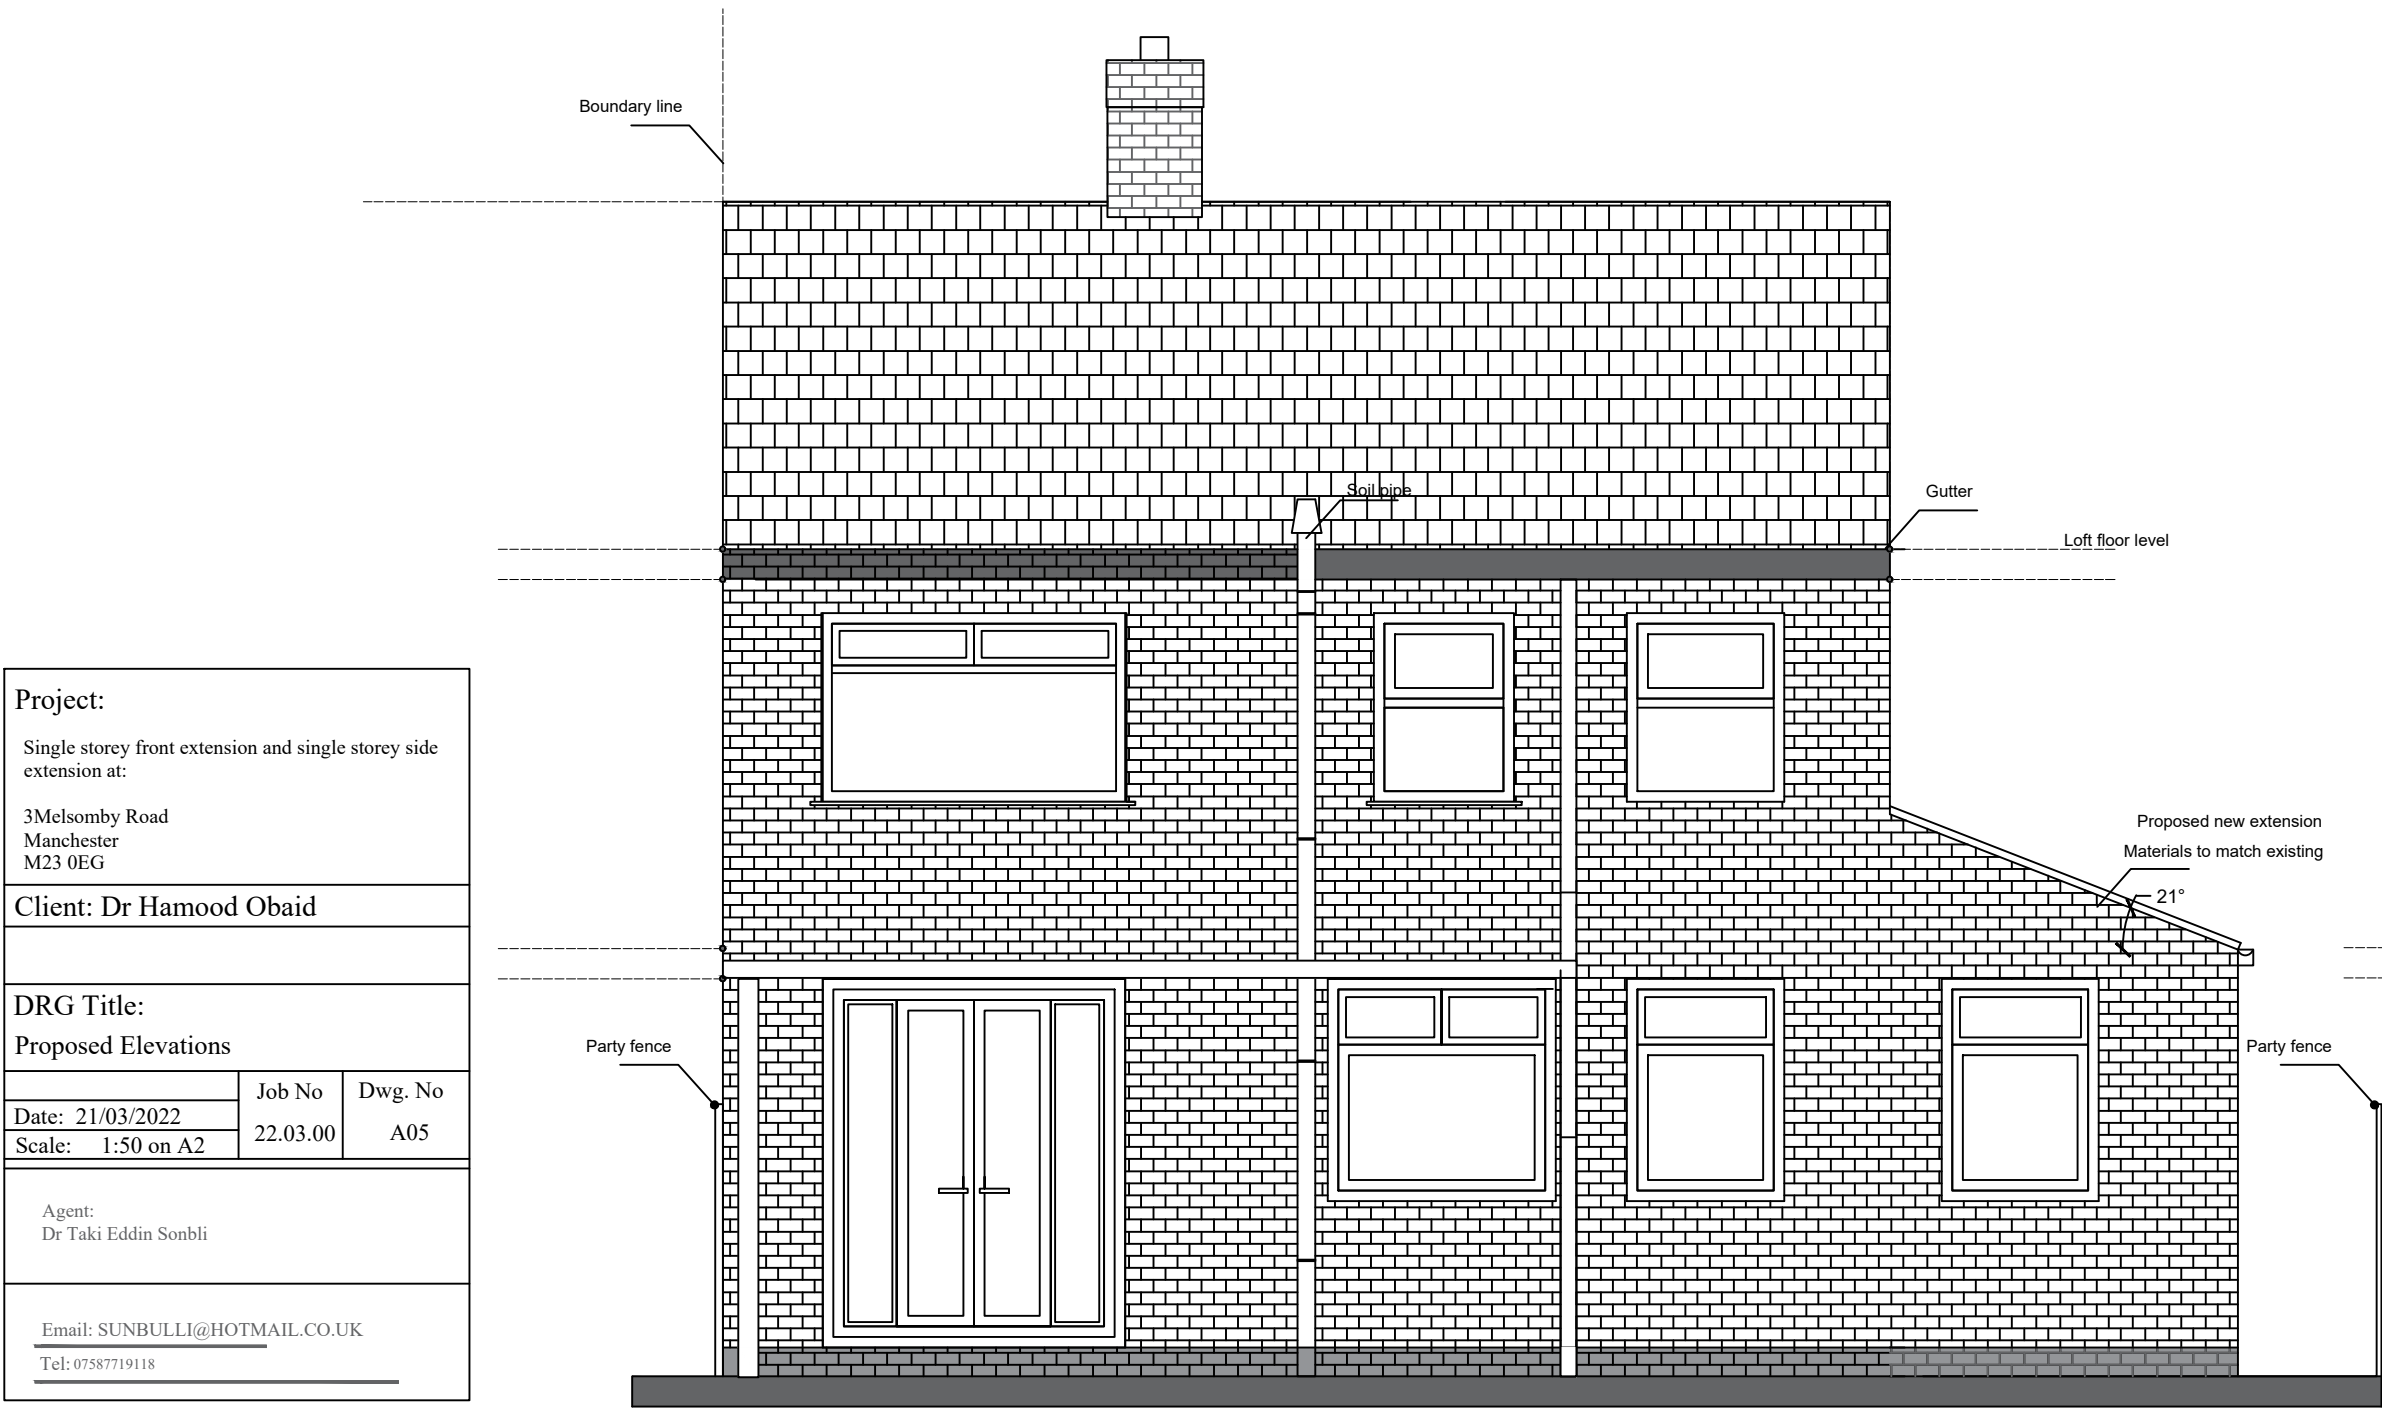


Proposed rear elevation

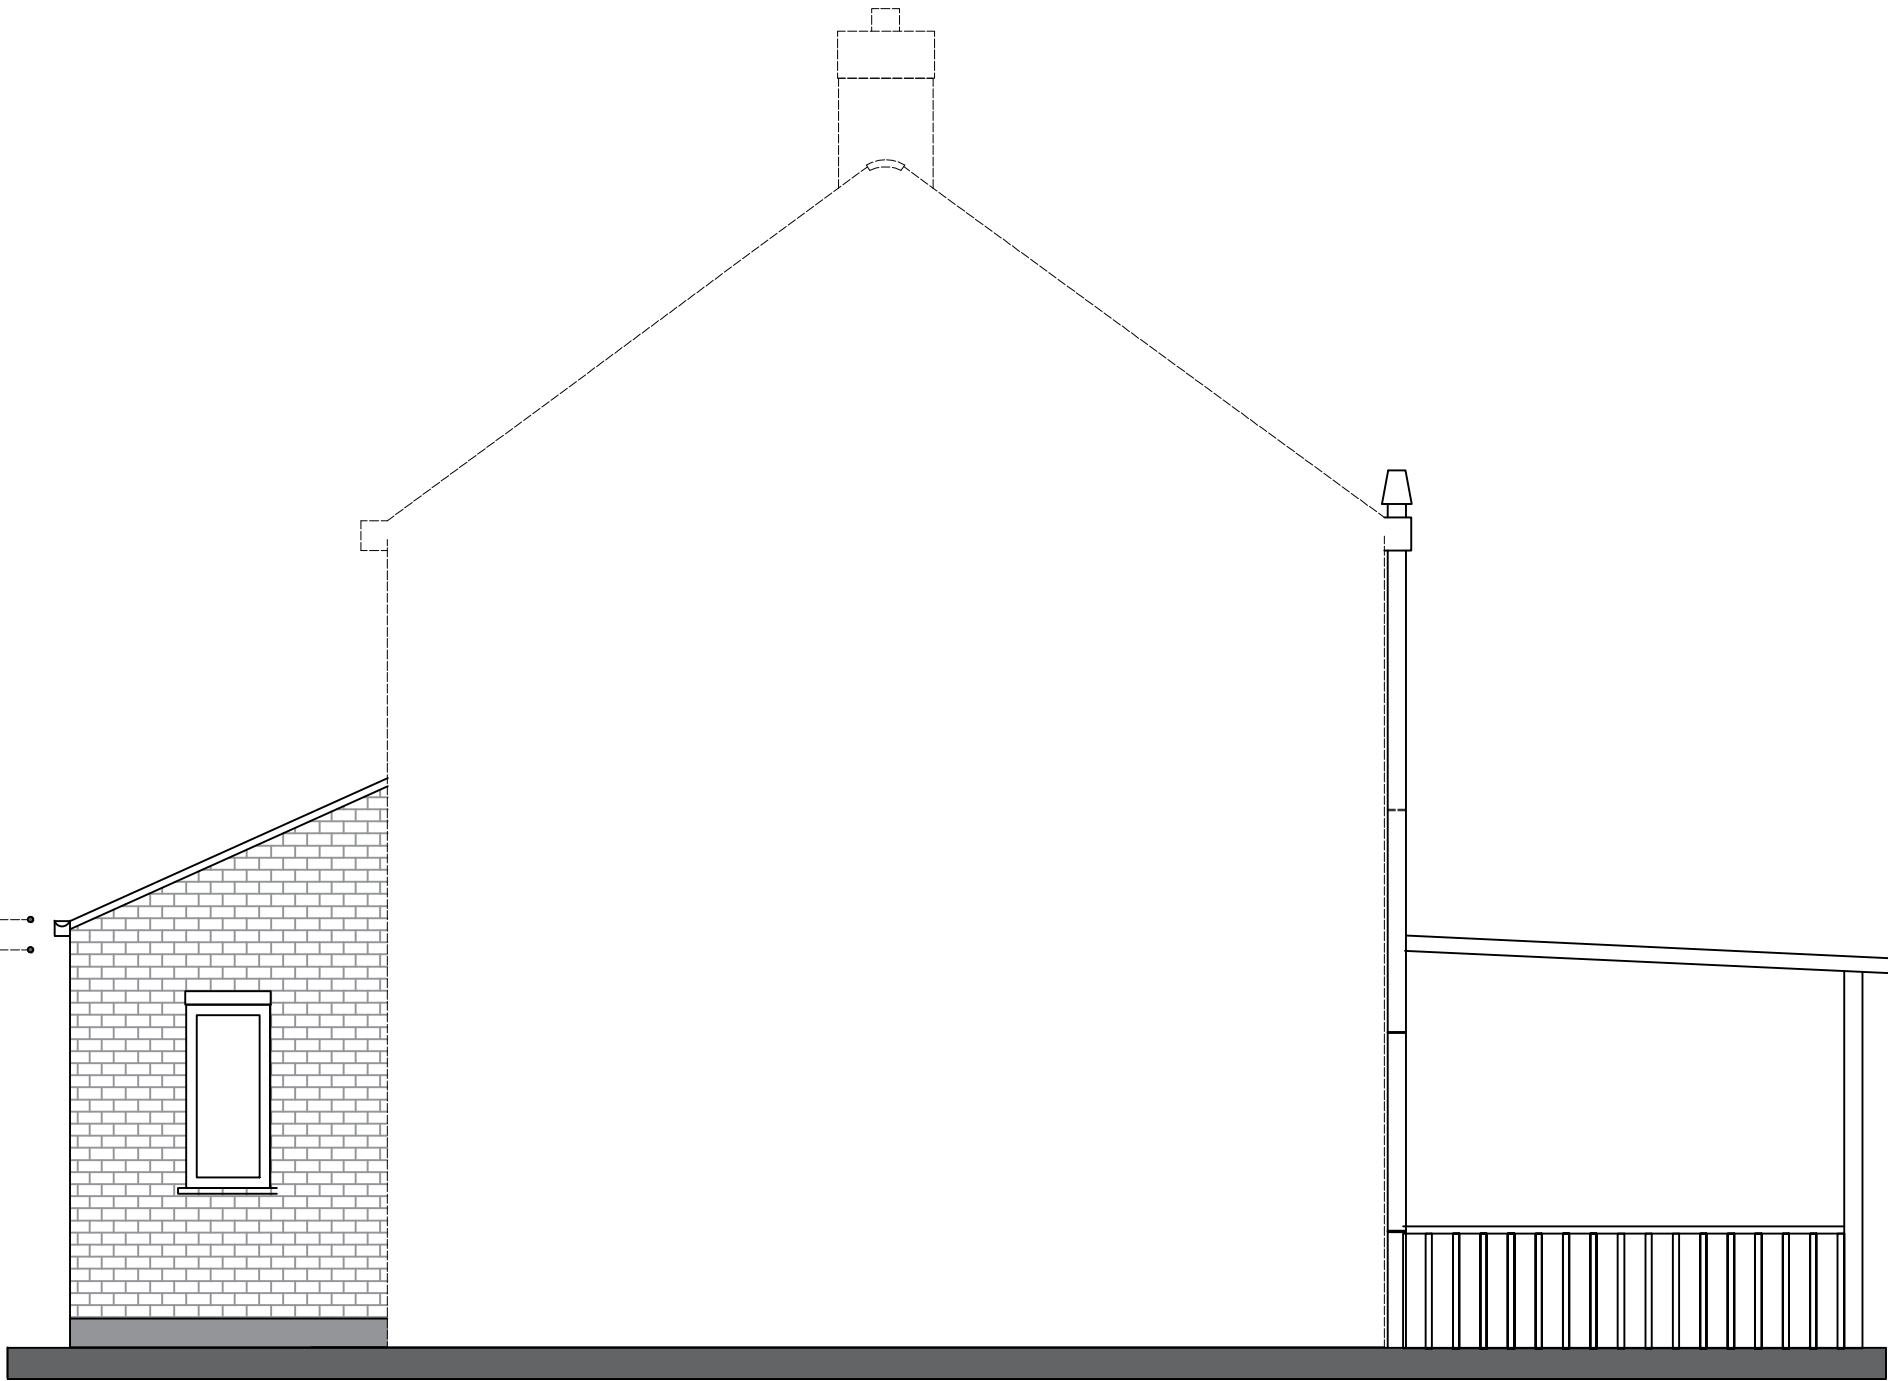

Proposed side elevation

Project:		
Single storey front extension and single storey side extension at:		
3Melsomby Road Manchester M23 0EG		
Client: Dr Hamood Obaid		
DRG Title: Proposed Elevations		
Date: 21/03/2022	Job No 22.03.00	Dwg. No A05
Scale: 1:50 on A2		
Agent: Dr Taki Eddin Sonbli		
Email: SUNBULLI@HOTMAIL.CO.UK Tel: 07587719118		

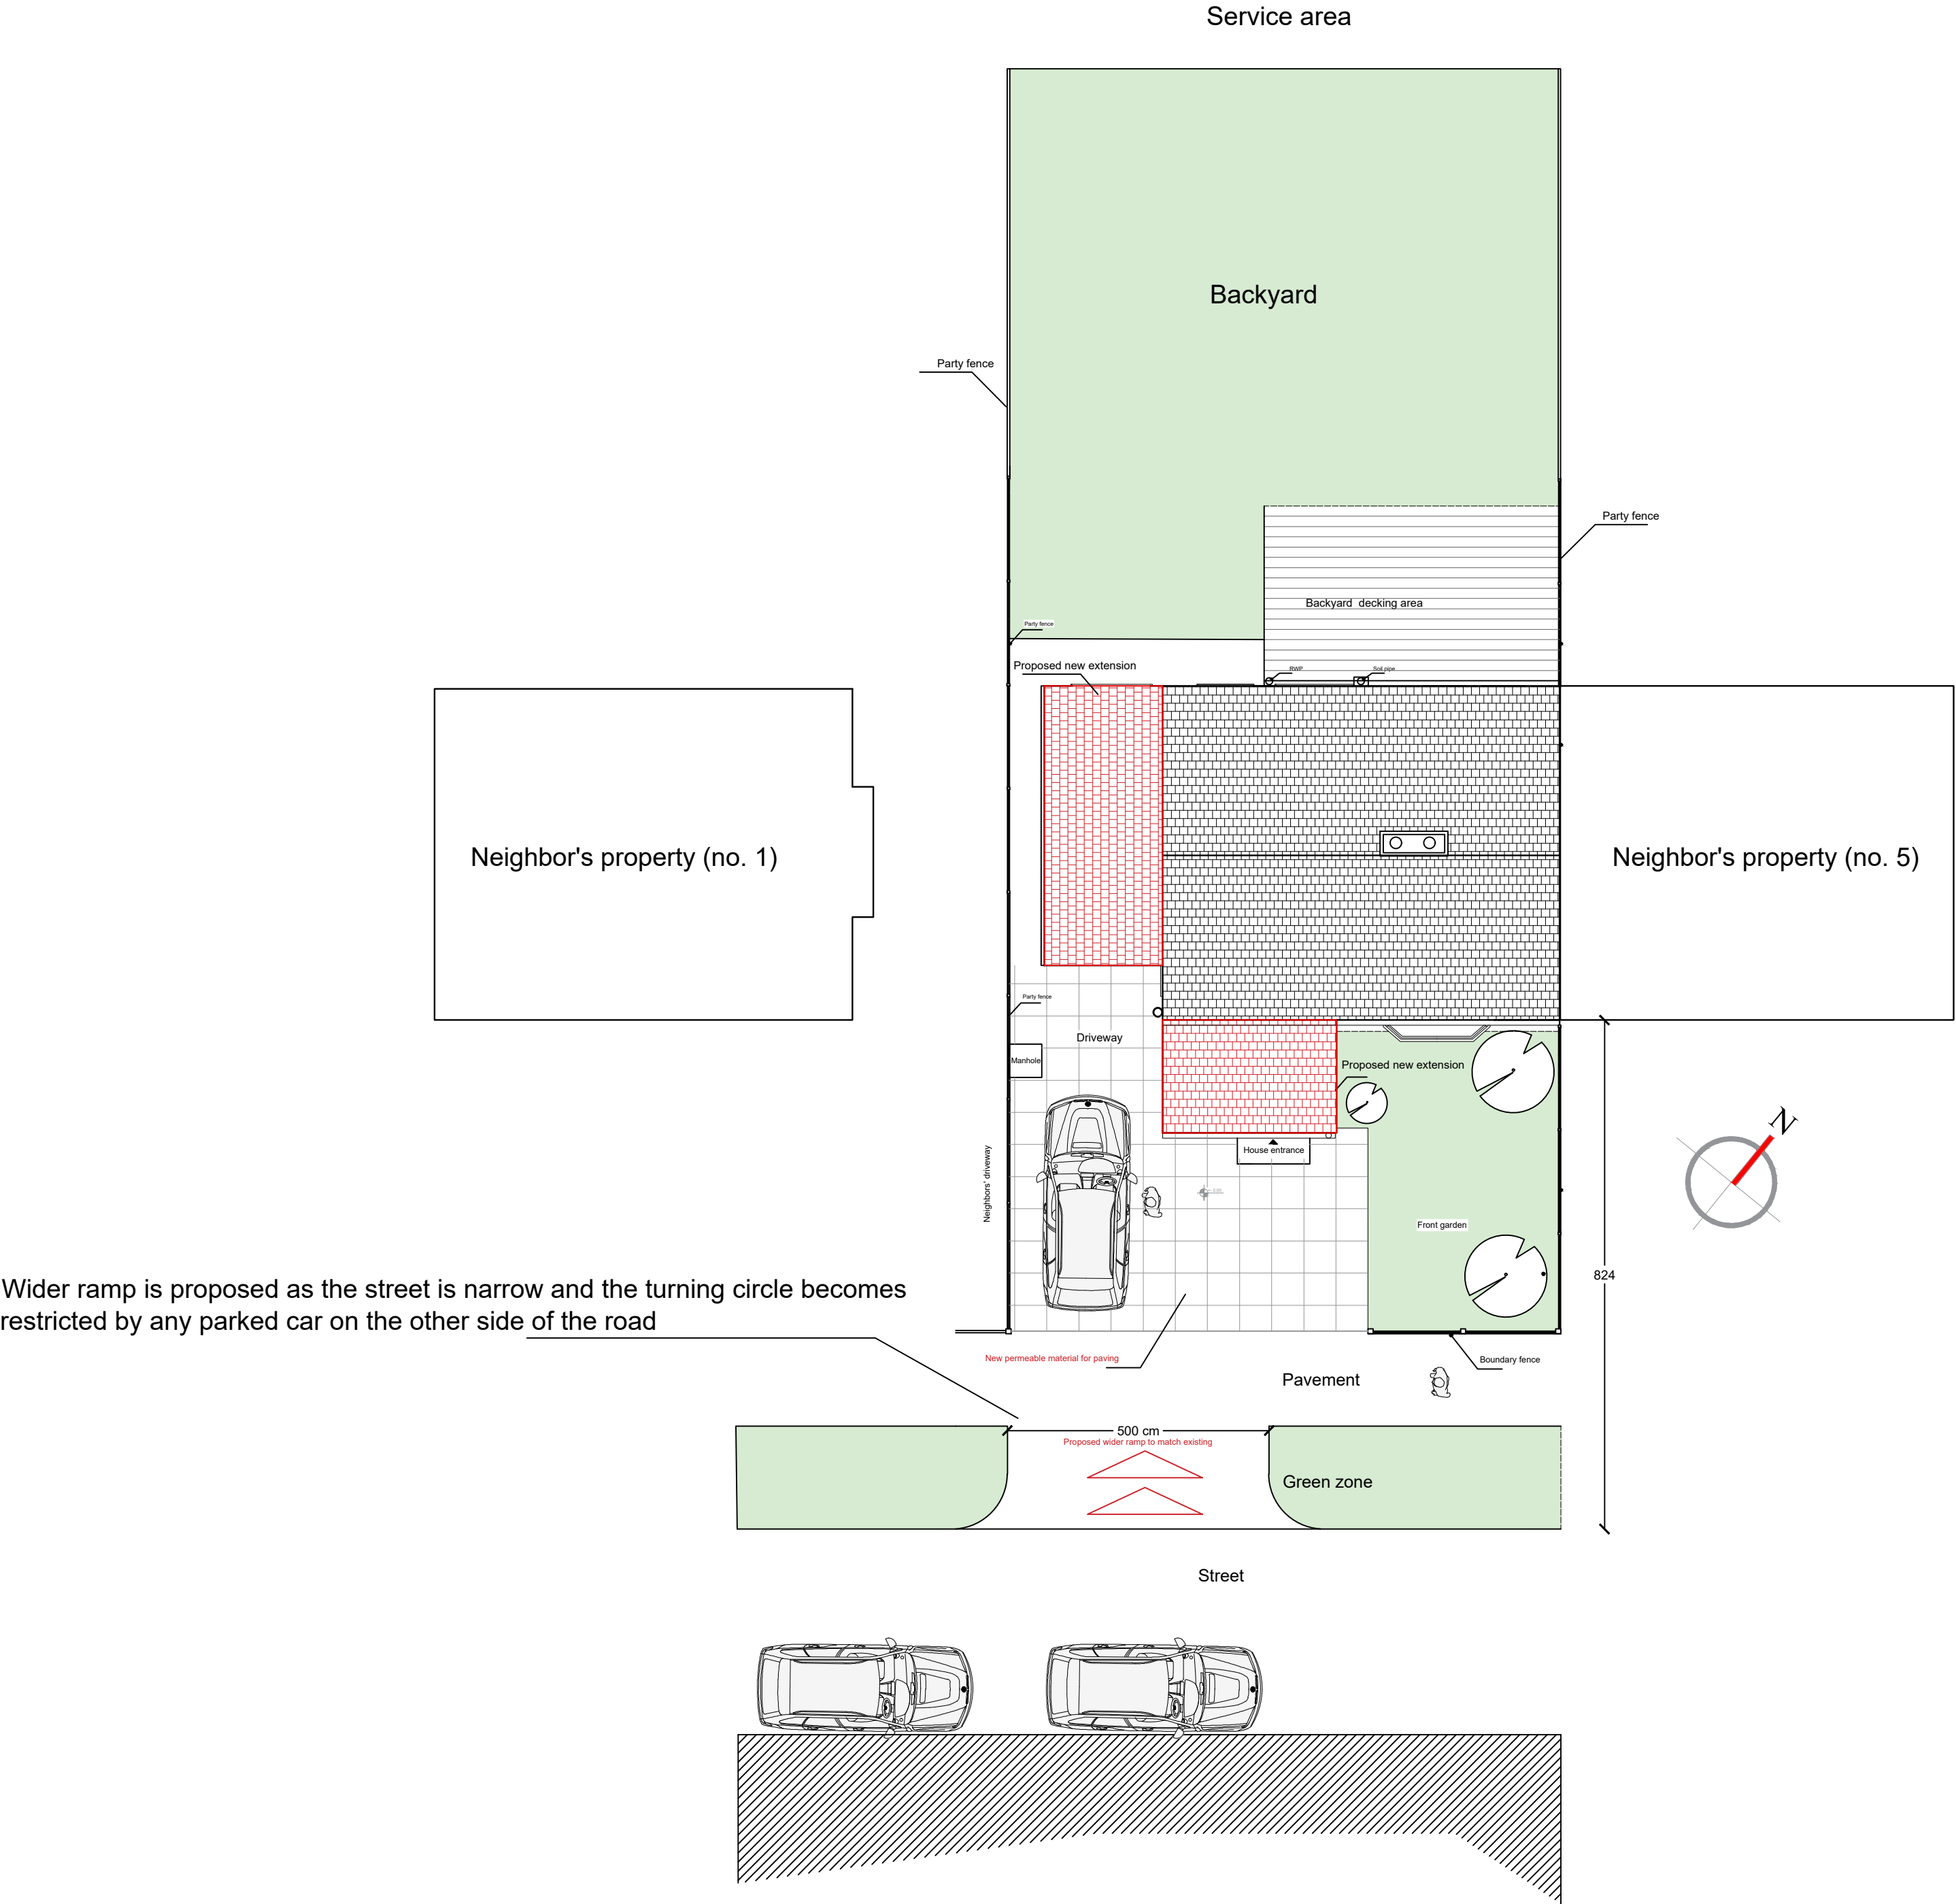

Proposed block plan: 1:100 on A2

Project:

Single storey front extension and single storey side extension at:

3Melsomby Road

Manchester

M23 0EG

Client: Dr Hamood Obaid

DRG Title:

Proposed block plan

	Job No	Dwg. No
Date: 21/03/2022	22.03.00	A06
Scale: 1:100 on A2		

Agent:

Dr Taki Eddin Sonbli

Email: SUNBULLI@HOTMAIL.CO.UK

Tel: 07587719118