

The scaling of this drawing cannot be assured				
Revision		Date	Dm	Ckd
P1	Draft Issue	17/09/21	IR	PN
P2	Draft Issue	15/12/21	DK	PN
P3	Client Comments incorporated/ new house type	01/03/22	DK	PN
P4	Work in progress	09/03/22	DK	PN




Front Elevation
1 : 50



Rear Elevation
1 : 50


Elevation Notes

- 1 FACING BRICK (VARIES BY PLOT)
- 2 COMPOSITE DOOR WITH VISION PANEL (ANTHRACITE GREY)
- 3 GREY CANOPY
- 4 GREY WINDOWS
- 5 PROTRUDING BRICK DETAIL
- 6 BRICK SOLDIER COURSE LINTEL TO UPPER WINDOWS
- 7 CLIPPED EAVES DETAIL
- 8 CONCRETE ROOF TILES
- 9 ROOF PV PANELS (SUBJECT TO SAP CALCULATIONS)
- 10 FLUSH VERGE DETAIL

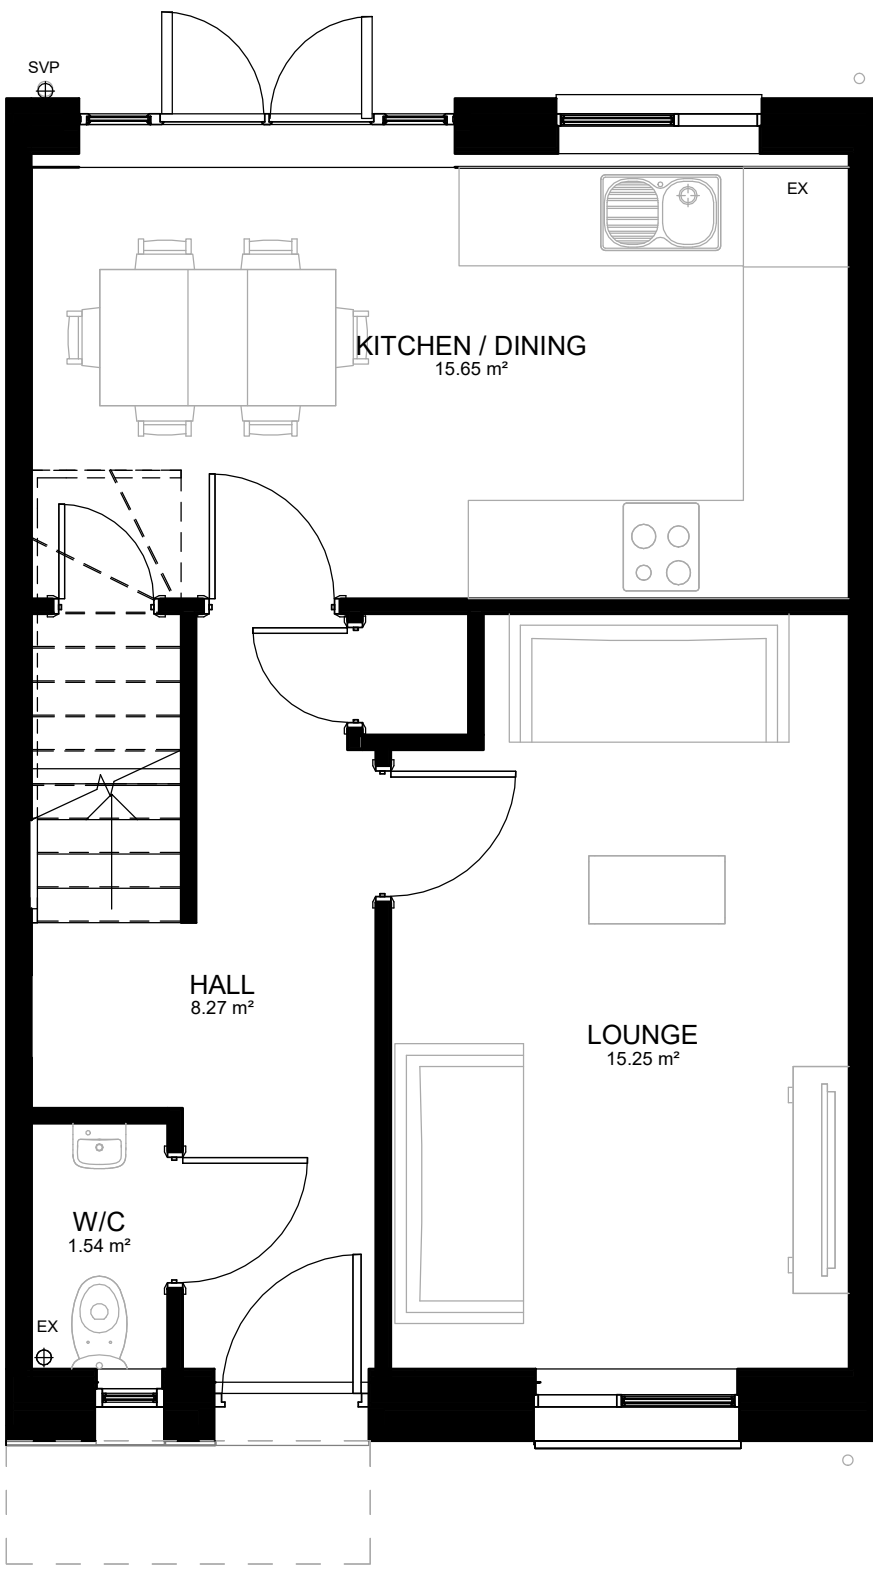


GROUND FLOOR
1 : 50

HOUSE TYPE G - 3B4P MID
86.2m²/927.85sqft

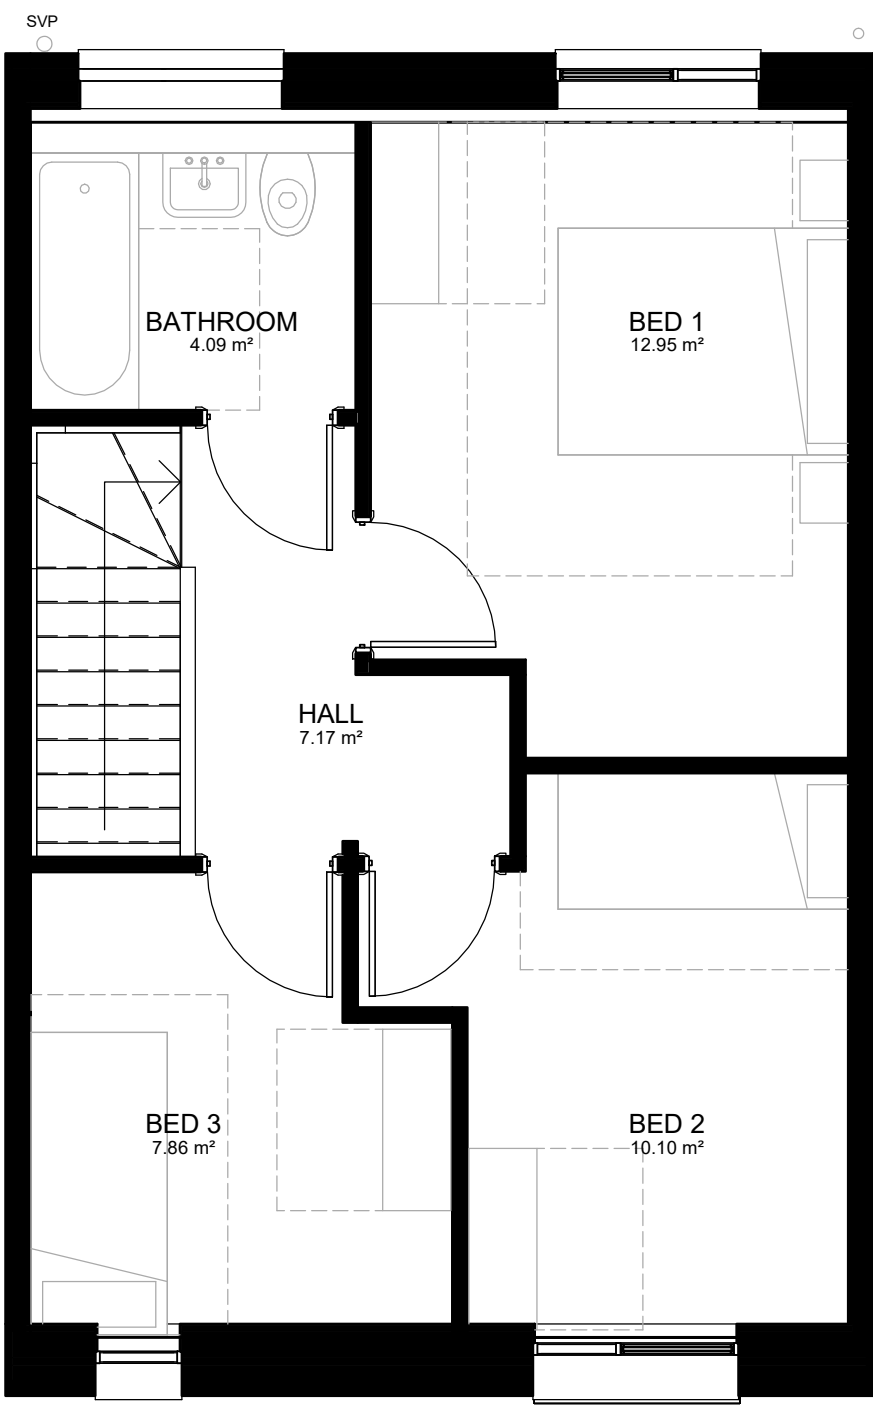

FIRST FLOOR
1 : 50

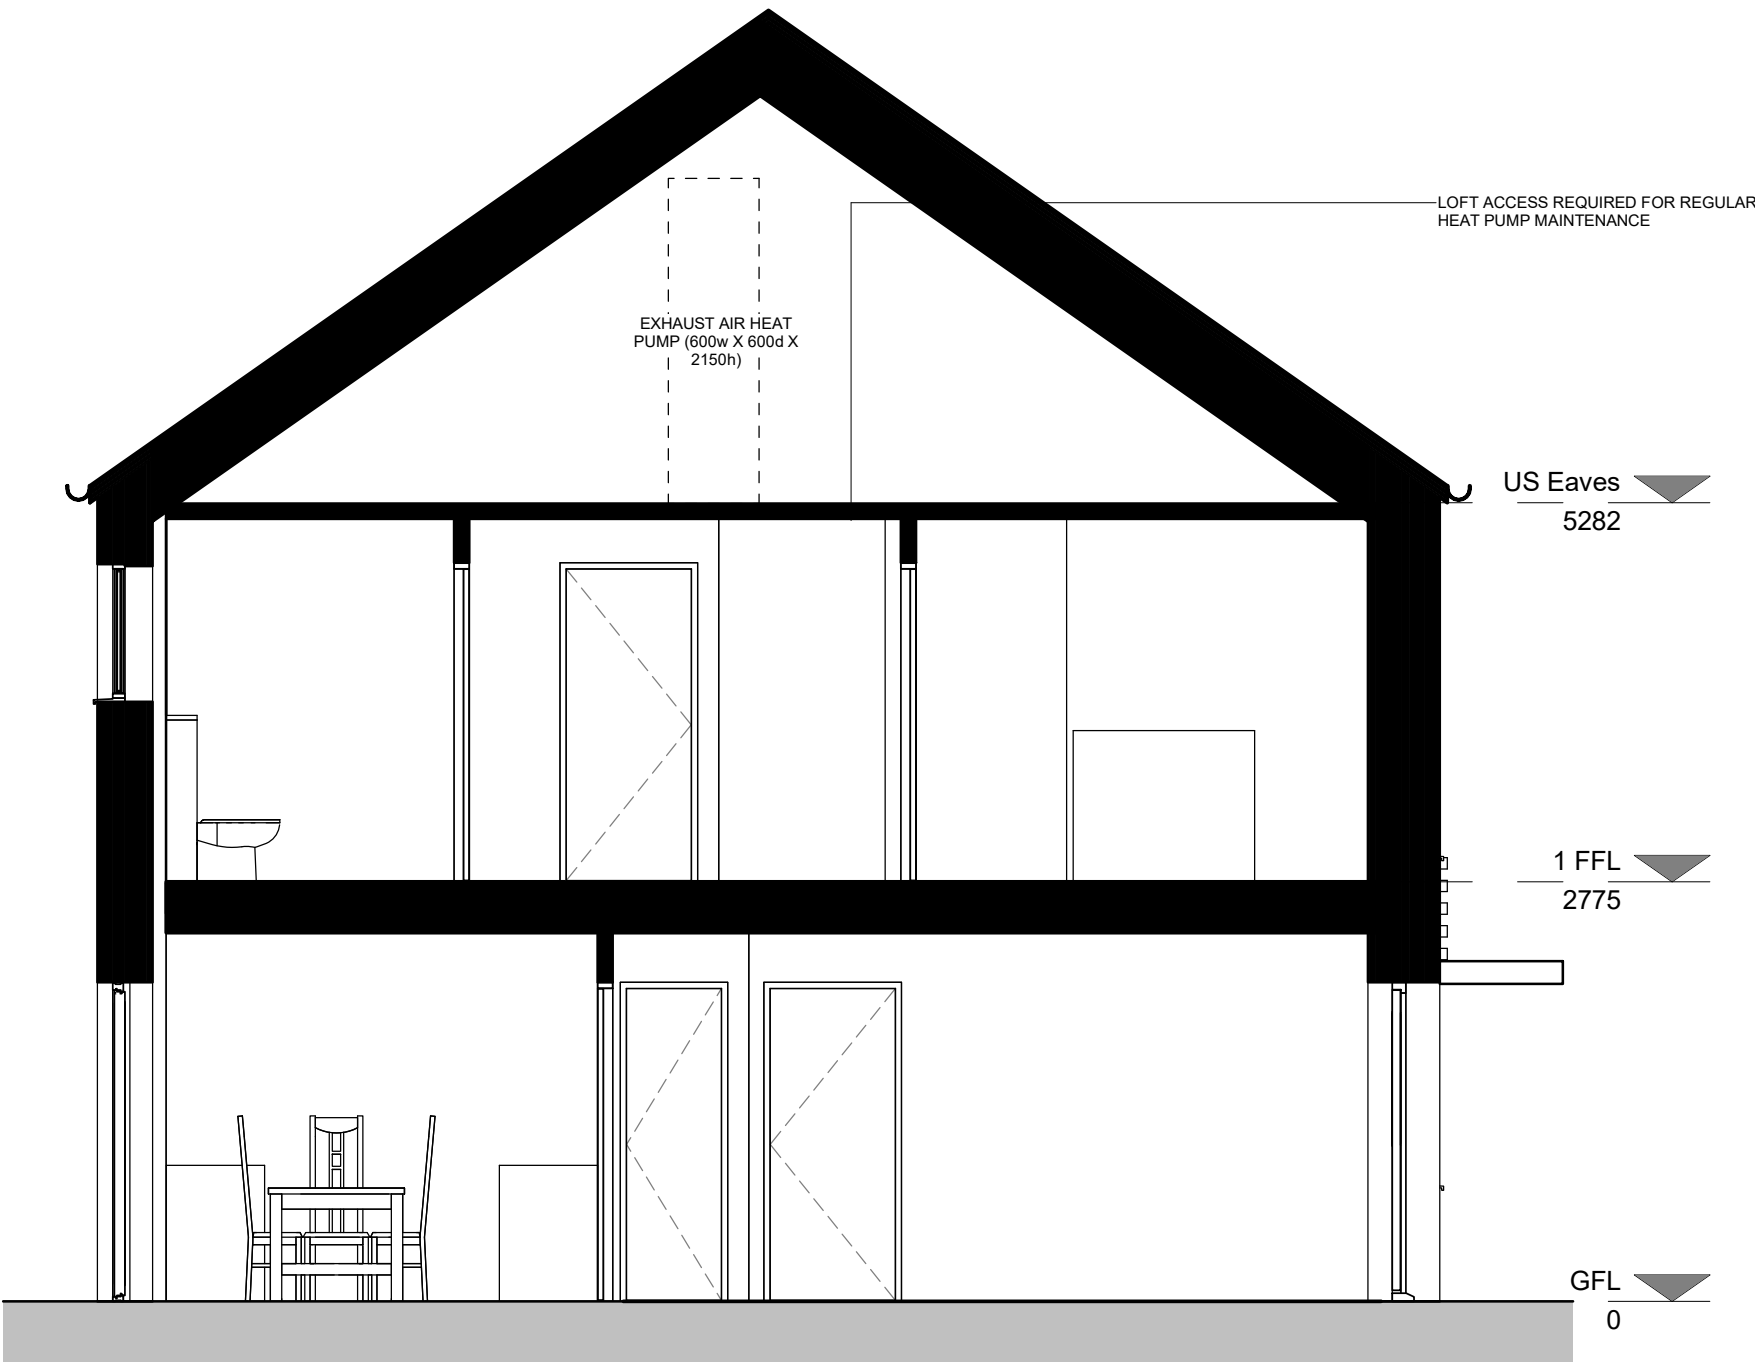

Section
1 : 50

WORK IN PROGRESS

Project
TEN ACRES

Drawing Title
House Type G Mid (3B4P)

Date	Scale	Drawn by	Check by
17/09/21	1 : 50 @ A1	IR	PN
Project No	Drawing No	Revision	
32576	A-P19-006	P4	

