

NOTES

ALL DIMENSIONS AND LEVELS ARE TO BE CHECKED ON SITE
ANY DISCREPANCIES ARE TO BE REPORTED TO THE ARCHITECT BEFORE ANY WORK COMMENCES
THIS DRAWING SHALL NOT BE SCALED TO ASCERTAIN ANY DIMENSIONS WORK TO FIGURED DIMS ONLY
THIS DRAWING SHALL NOT BE REPRODUCED WITHOUT EXPRESS WRITTEN PERMISSION FROM AFL LTD.

Legend

Ownership Boundary
Area of Works

Roof Access and Maintenance Legend

- Proposed Extract only AHU - Refer to M&E services drawings for size/ position
 - Proposed Supply air only AHU - Refer to M&E services drawings for size/ position
 - Proposed Chiller - Refer to M&E services drawings for size/ position
 - Existing Roof Mansafe systems to be modified to suit updated roof layout.
Roof Specialist to review details of modifications on site
 - New roof access barrier - edge protection, approx. positions.
 - New edge protection handrail. Imposed Load requirements to comply with BS EN 1991 1-1 & PD 6688-1-1
Increased Height = 2200mm
 - Proposed Supply/ extract ducts above roof level - Refer to M&E services drawings
 - Proposed Walkway Kalzip grillage walkway system with integrated handrail system to both sides of the walkway. NBS130
NOTE ALL WALKWAY DIMENSIONS ARE APPROXIMATE
 - Existing Walkway bridge link between roof levels
- Approx. setting out positions indicated.
Refer to structural engineer information for details of supporting steelwork.
Refer to M&E engineer for details of ducts, and plant equipment.
- Allowance for emergency lighting to all new walkways to be made, extent of existing provision TBC.
- NOTE:
Design intent drawing subject to on-site alterations for setting out and access routes
- 661no. Paving slabs for access (original P&W mark-up received 02.04.20 indicated 226no.) Access and number requirements to be reviewed on site.
 - Roof Access Ladder - Hooped

P2 21.01.2022 PLANNING ISSUE. Additional AHU Unit and revised roof layout.
AS
P1 13.06.17 PLANNING ISSUE
JS

rev	date/initials	description

project
MRI_Ward 44 BMTU

location
K50/02

client
Central Manchester University Hospitals NHSFT

AFL Architects
1st Floor
51 Georges House
56 Peter Street
Manchester UK
M2 3KQ
t: +44(0)161 236 6263
f: +44(0)161 236 6484
w: www.afl-architects.com
e: mail@afl-uk.com
London office
t: +44 (0)20 7831 8877

AFL
architects


key plan

drawing title
Proposed Roof Plan

dwg purpose
PLANNING

scale	1:200	drawn JS	checked NP
@ sheet size A1		rev date	13.06.17

163174	K5002-AFL-XX-XX-DR-A-20701	P2
job number	drawing number	revision

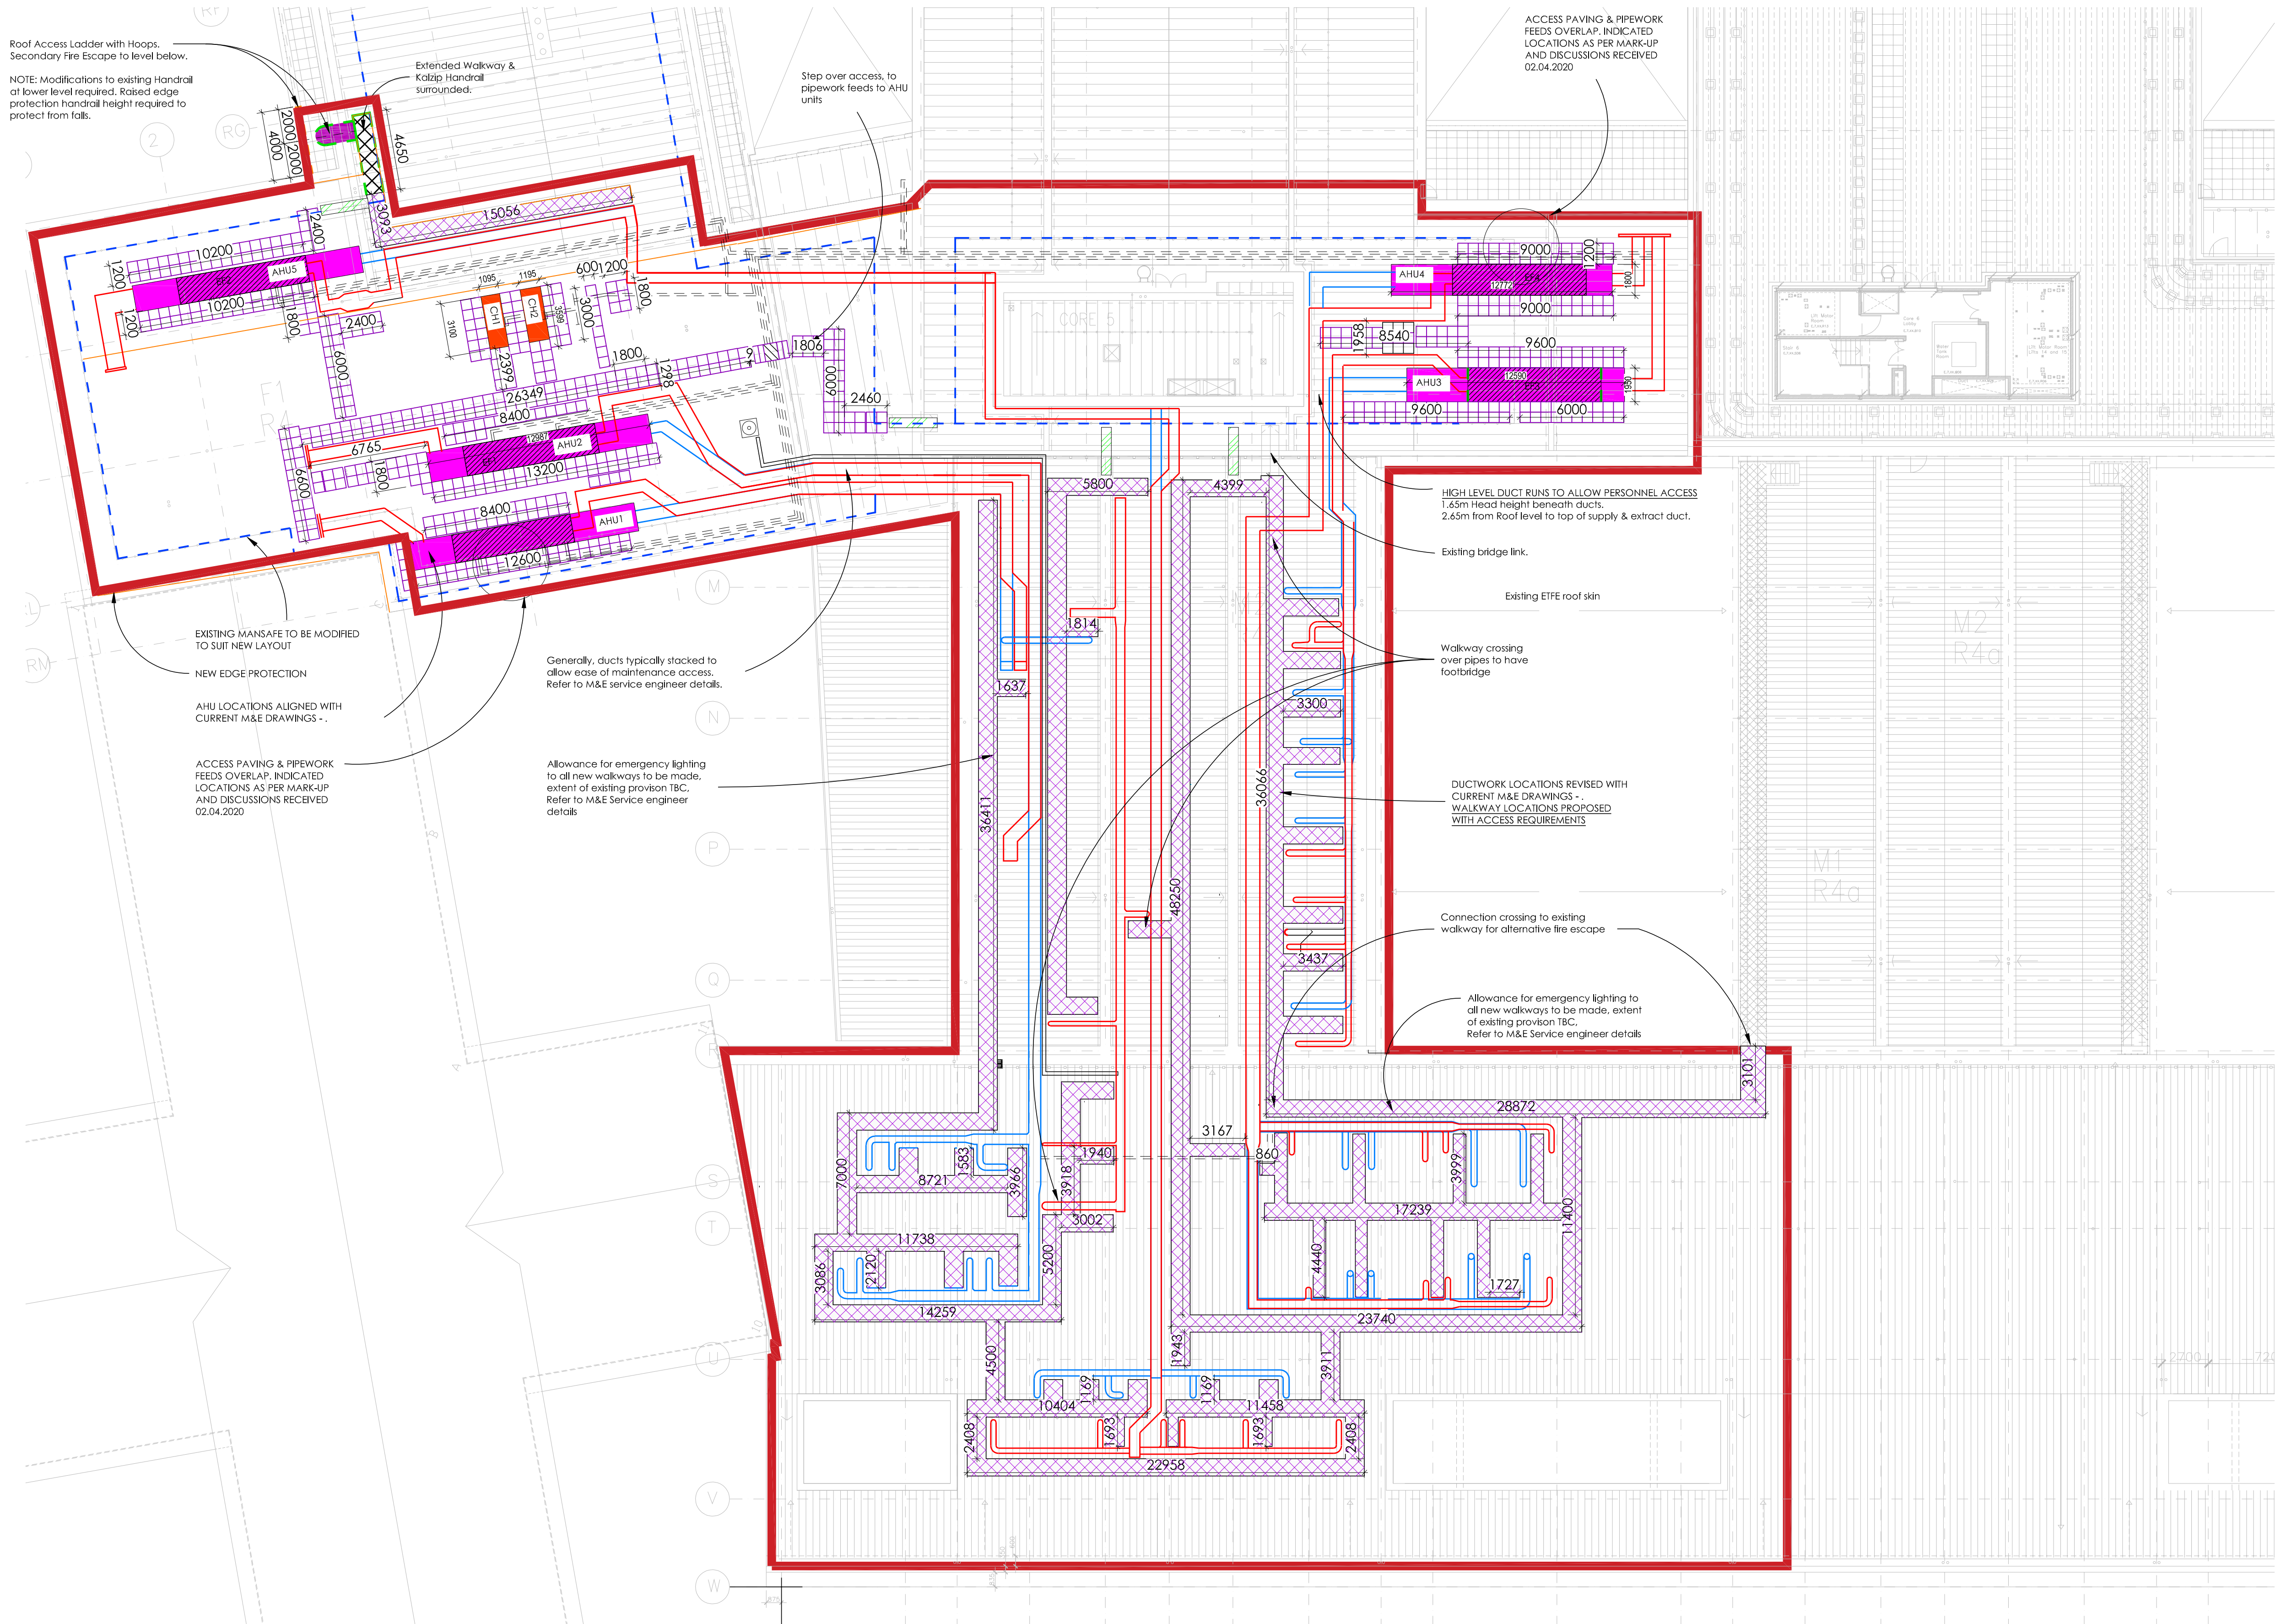

Scale 1:200

