



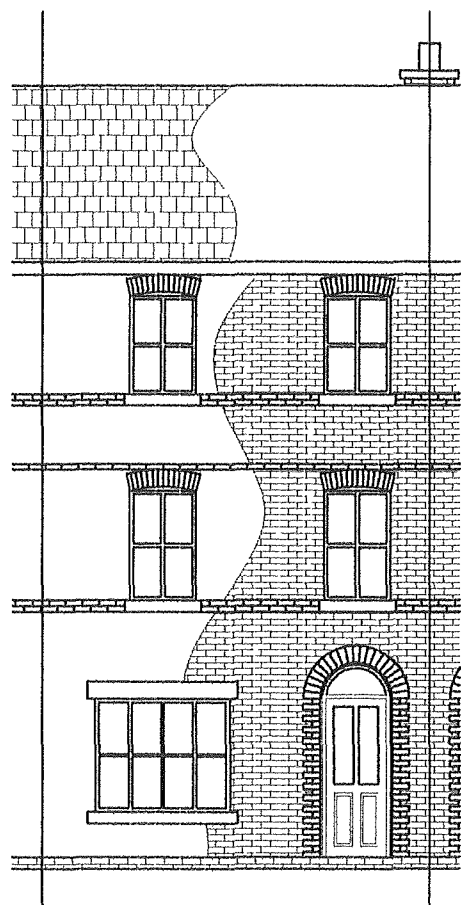


Existing Front Elevation

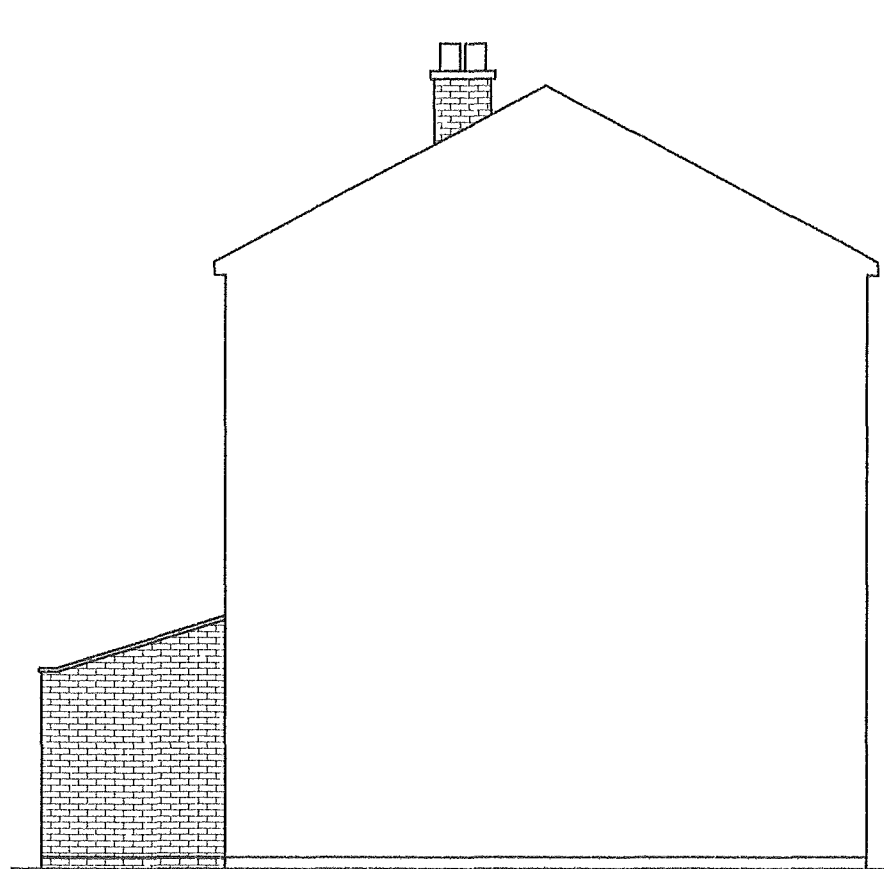


Existing Side Elevation (North)




Existing Rear Elevation

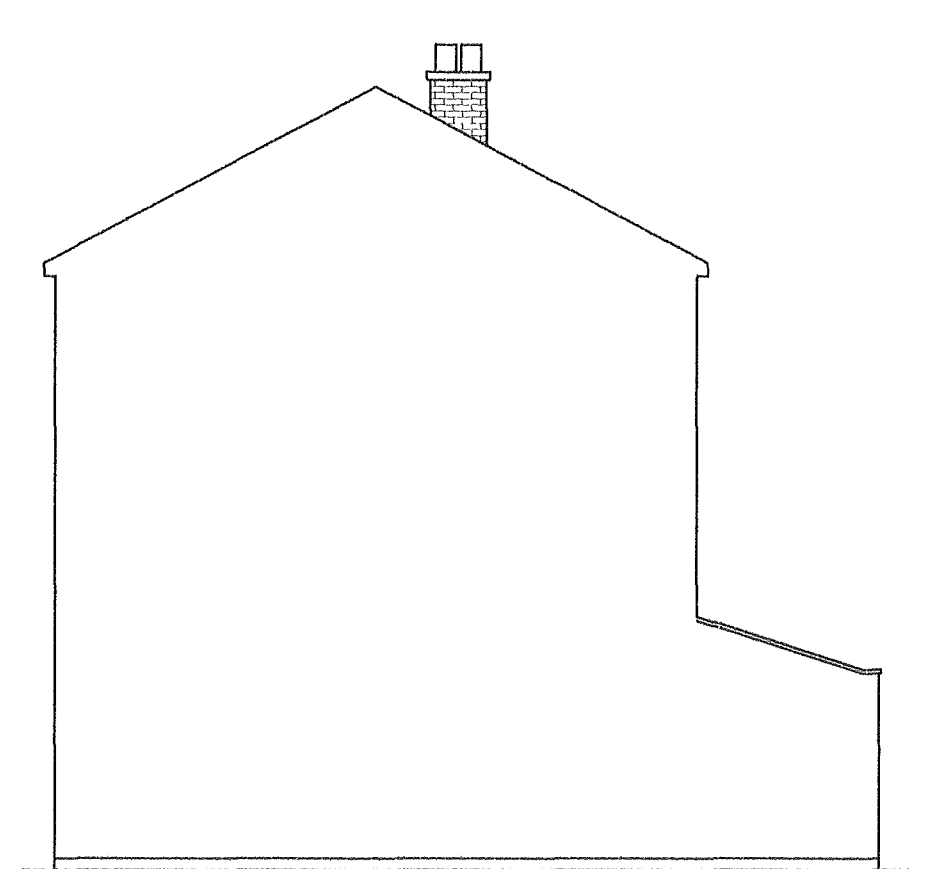


Existing Side Elevation (South)

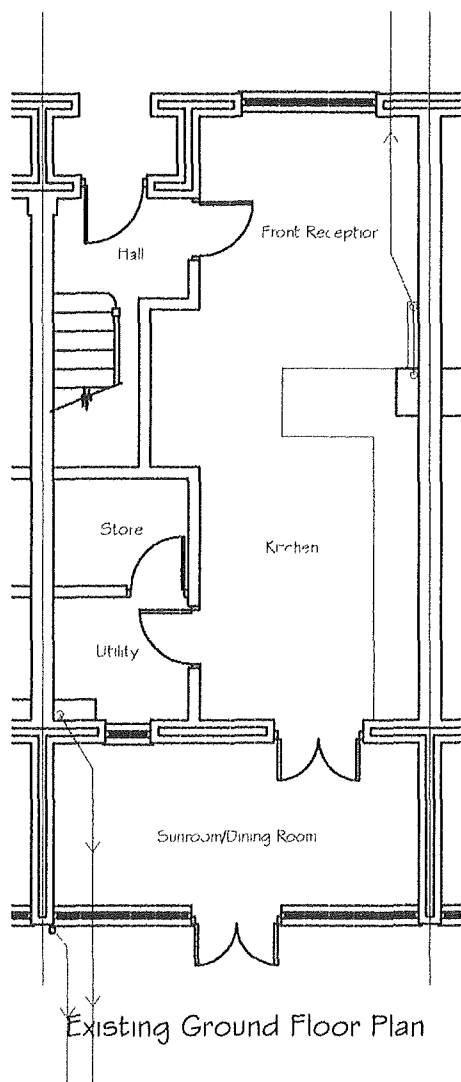

Existing Ground Floor Plan

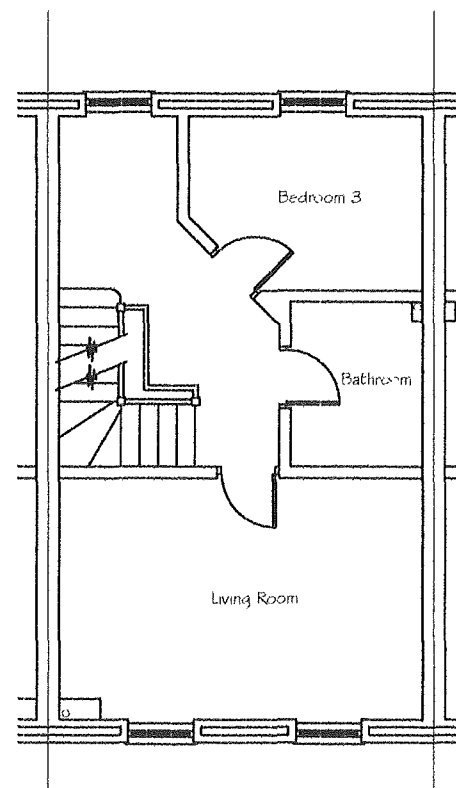


Existing First Floor Plan

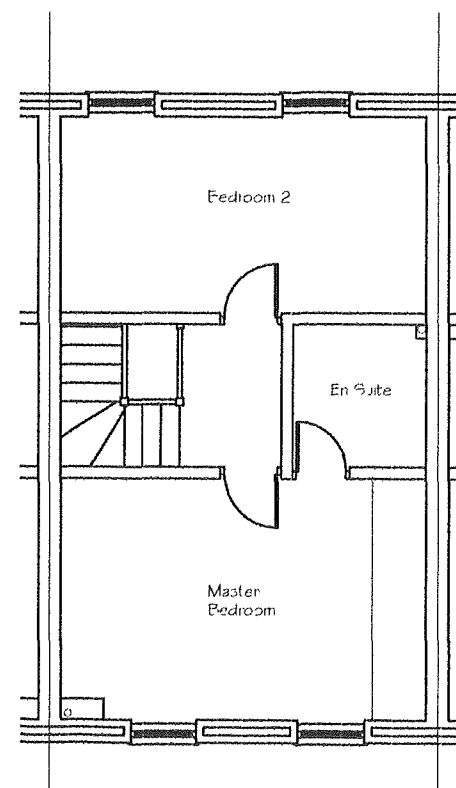

Existing Second Floor

SCALE BAR 1:100

 

Title Proposed Rear Extension Existing Plans & Elevations	
Project Single Storey Rear Extension	
Location 42 Albert Hill Street, Didsbury, Manchester. M20 6RF.	
Scale 1:100 @ A3	Date 20th November 2021
Drawn by	Client Ms Giulia Rosano
Local authority MANCHESTER	
Drawing number 01	Revision A