


DO NOT SCALE FROM THIS DRAWING.  
ALL DIMENSIONS TO BE CHECKED ON SITE.  
(DRAWINGS MAYBE SCALED FOR LOCAL AUTHORITY & PLANNING PURPOSE ONLY)  
COPYRIGHT PROTECTED.

0 0.5 1.0 2.0 3.0 4.0 5.0m

Scale 1:100

FOR TENDER  
DO NOT USE FOR CONSTRUCTION

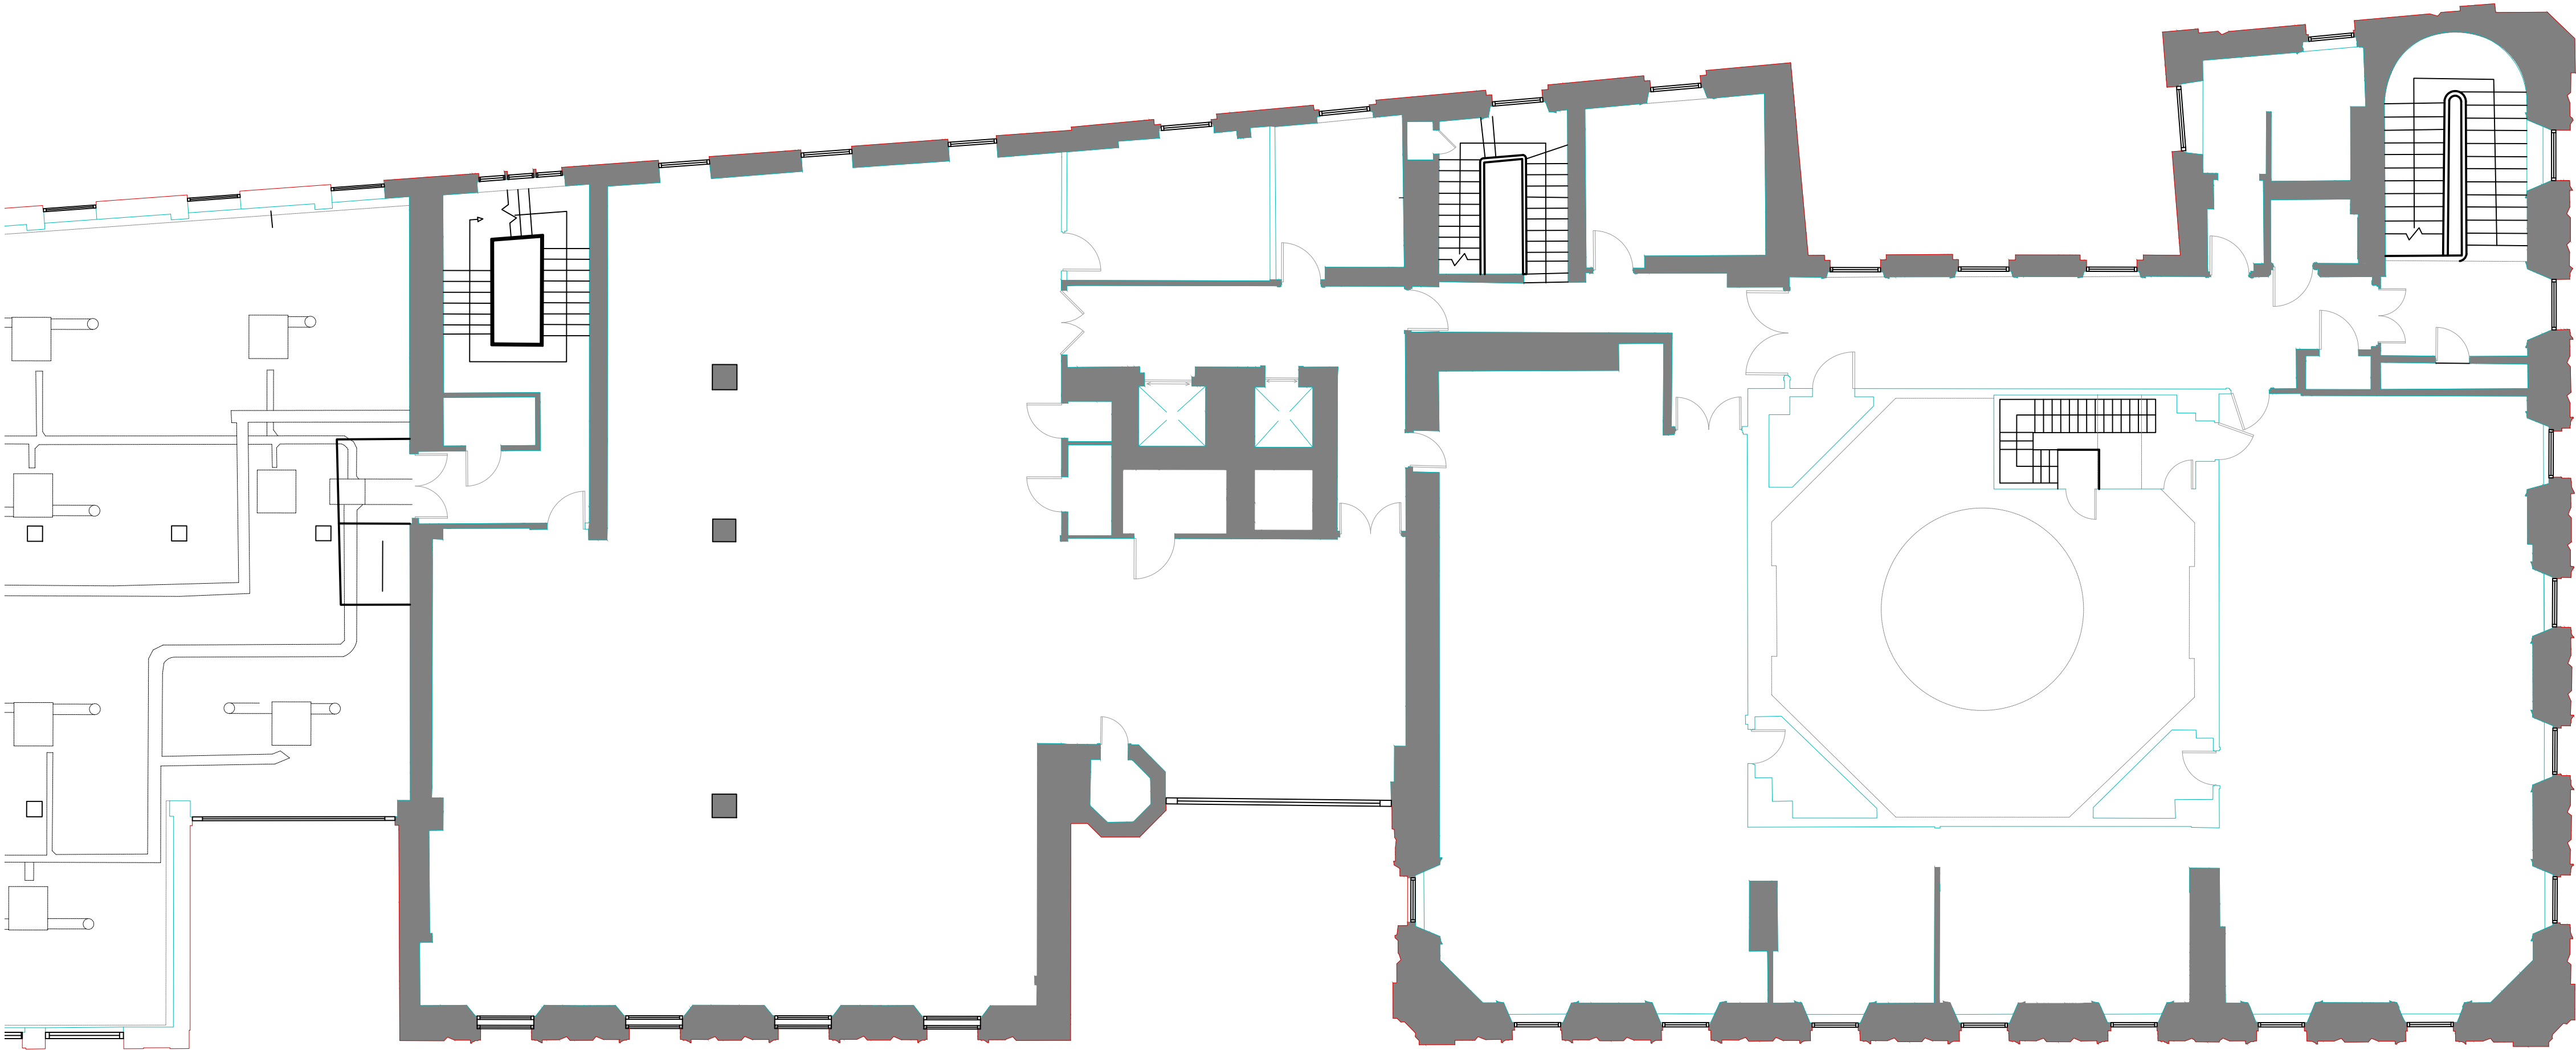

01 THIRD FLOOR AS EXISTING  
003 SCALE - 1:100 @ A1 PLAN

|   |               |                   |       |         |
|---|---------------|-------------------|-------|---------|
| 4.00   | 06/04/22      | ISSUED FOR TENDER | ARB   | FWE     |
| REV   | DATE          | DESCRIPTION       | DRAWN | CHECKED |
| <div>A × I</div>   |               |                   |       |         |
| <div>ADDRESS : 41 SOUTH KING STREET, MANCHESTER, M2 6DE<br/>TELEPHONE : +44 (0)161 879 7357<br/>EMAIL : www.aki.studio<br/>COMPANY No : 11847325</div> |               |                   |       |         |
| <div>CLIENT</div> <div>bruntwood</div>   |               |                   |       |         |
| <div>PROJECT</div> <div>BRUNTWOOD<br/>38 MOSLEY STREET<br/>MANCHESTER M2 3AZ</div>                                                                     |               |                   |       |         |
| <div>DRAWING REFERENCE</div> <div>THIRD FLOOR PLAN<br/>AS EXISTING</div>                                                                               |               |                   |       |         |
| JOB REFERENCE   | DRAWING SCALE | DATE              | DRAWN | CHECKED |
| 20 - 059   | 1:100@A1      | 14.01.22          | ARB   | FWE     |
| DRAWING No   | STAGE         |                   | REV   |         |
| AXI - 003   | 4             |                   | 00    |         |